




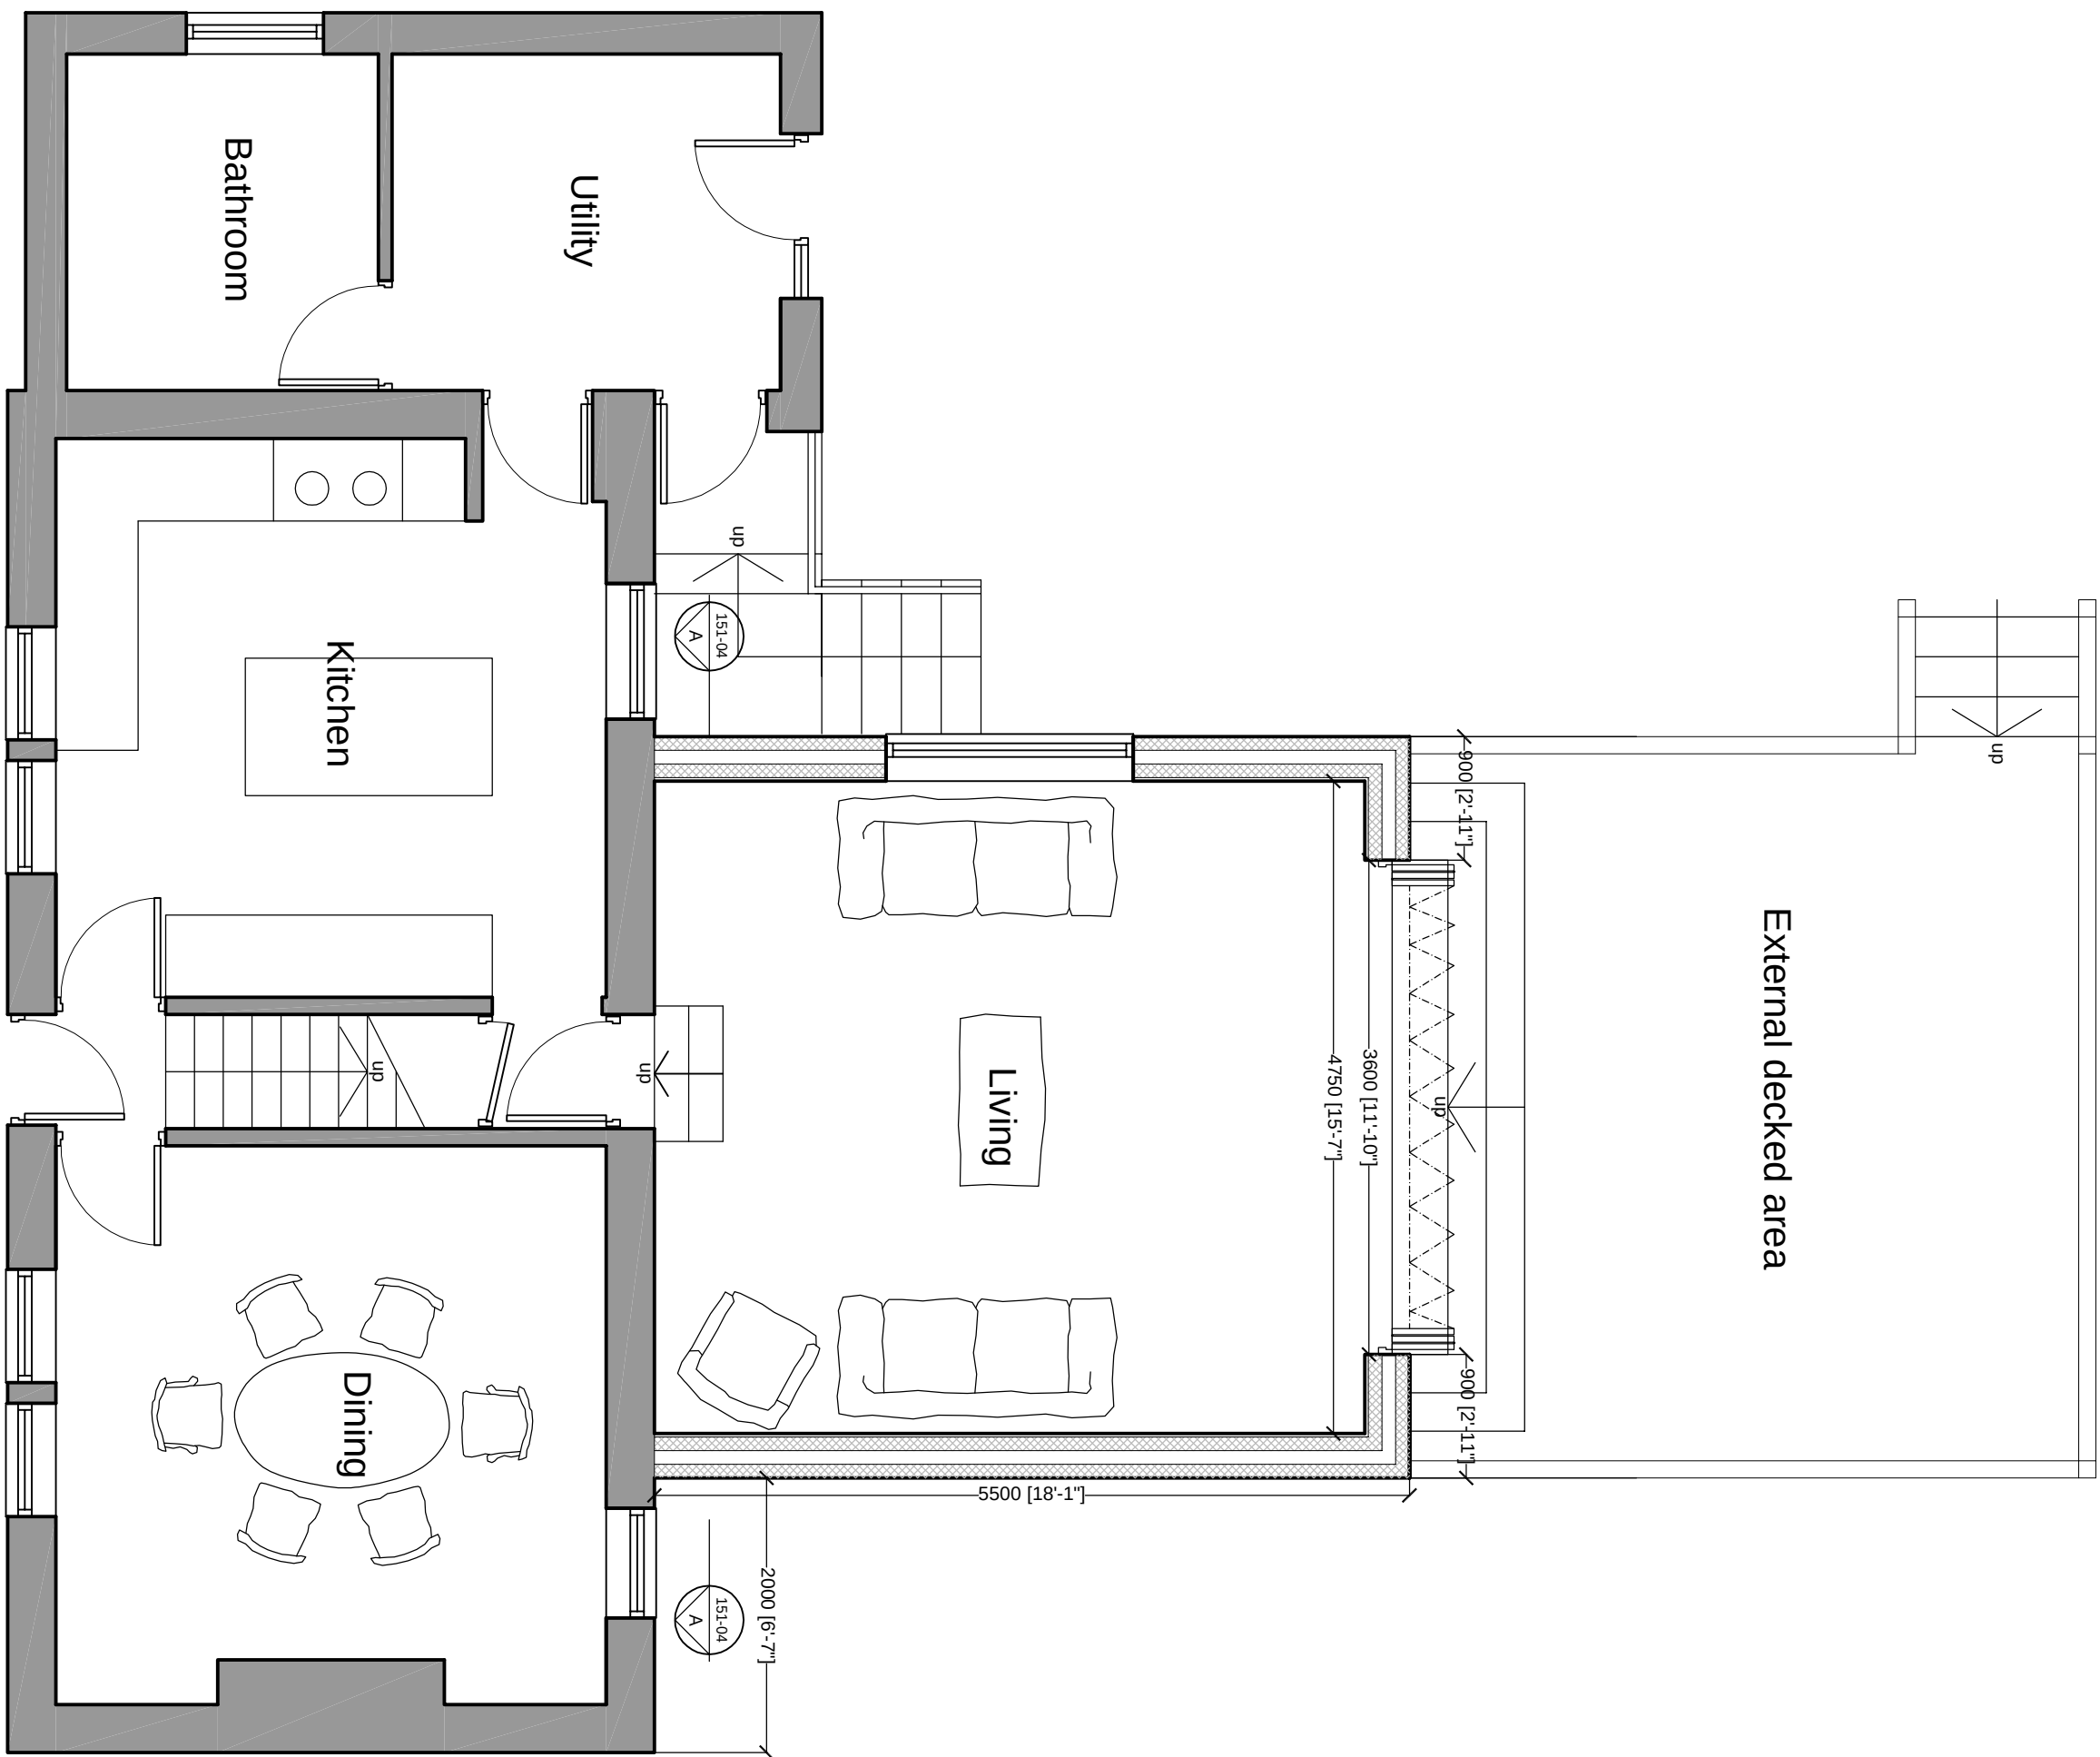


Ground Floor Plan as proposed

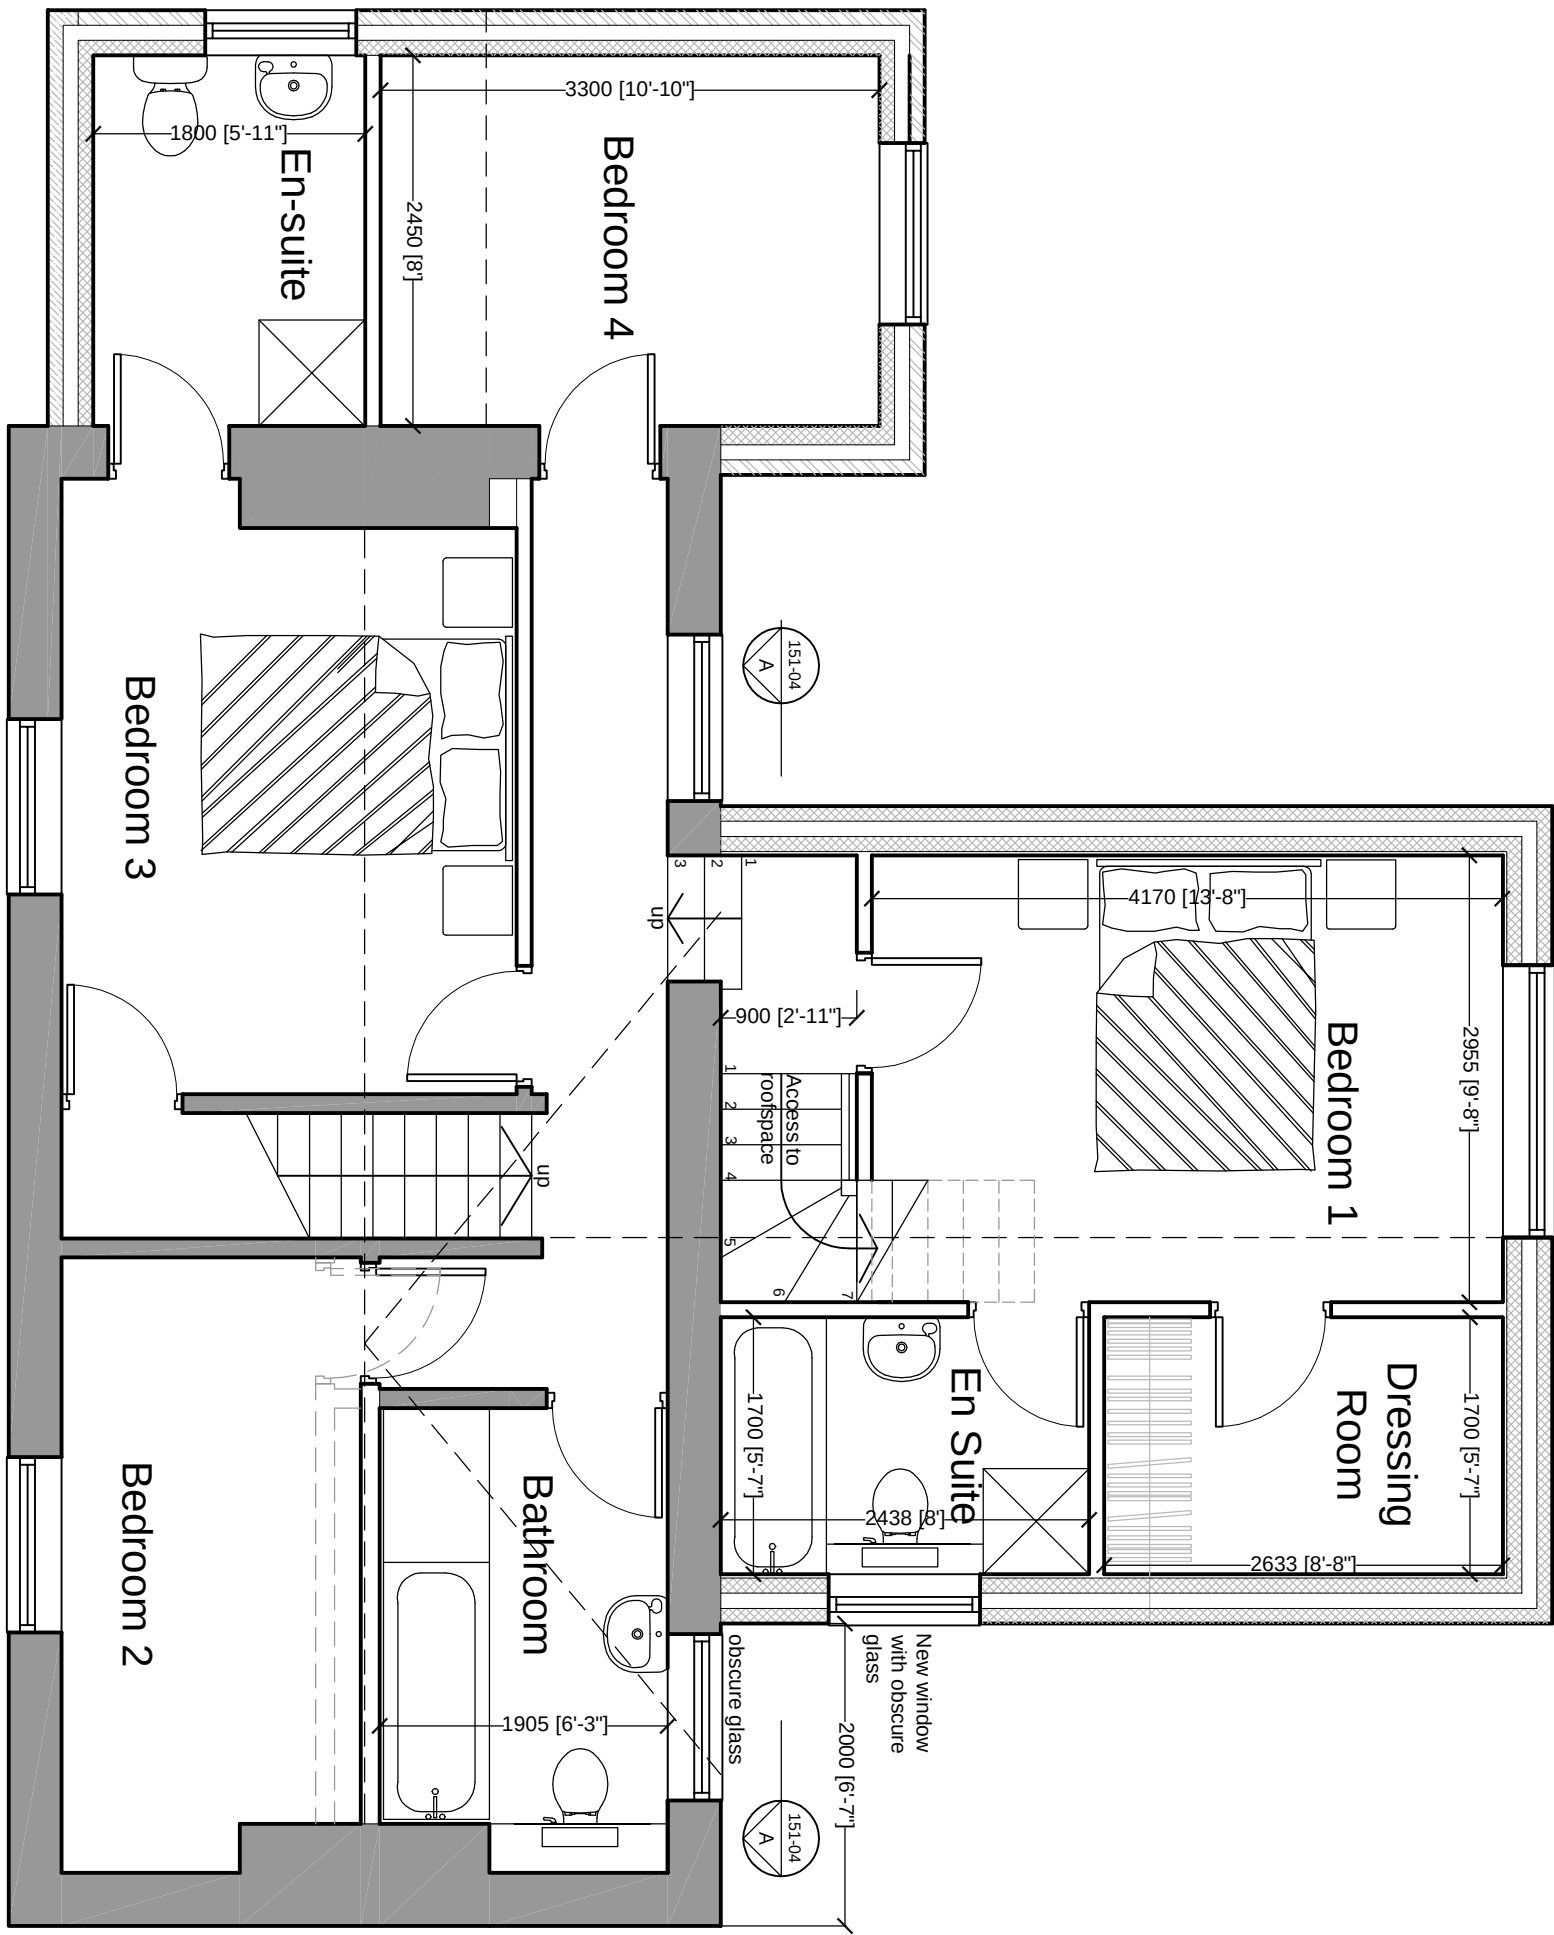

First Floor Plan as proposed

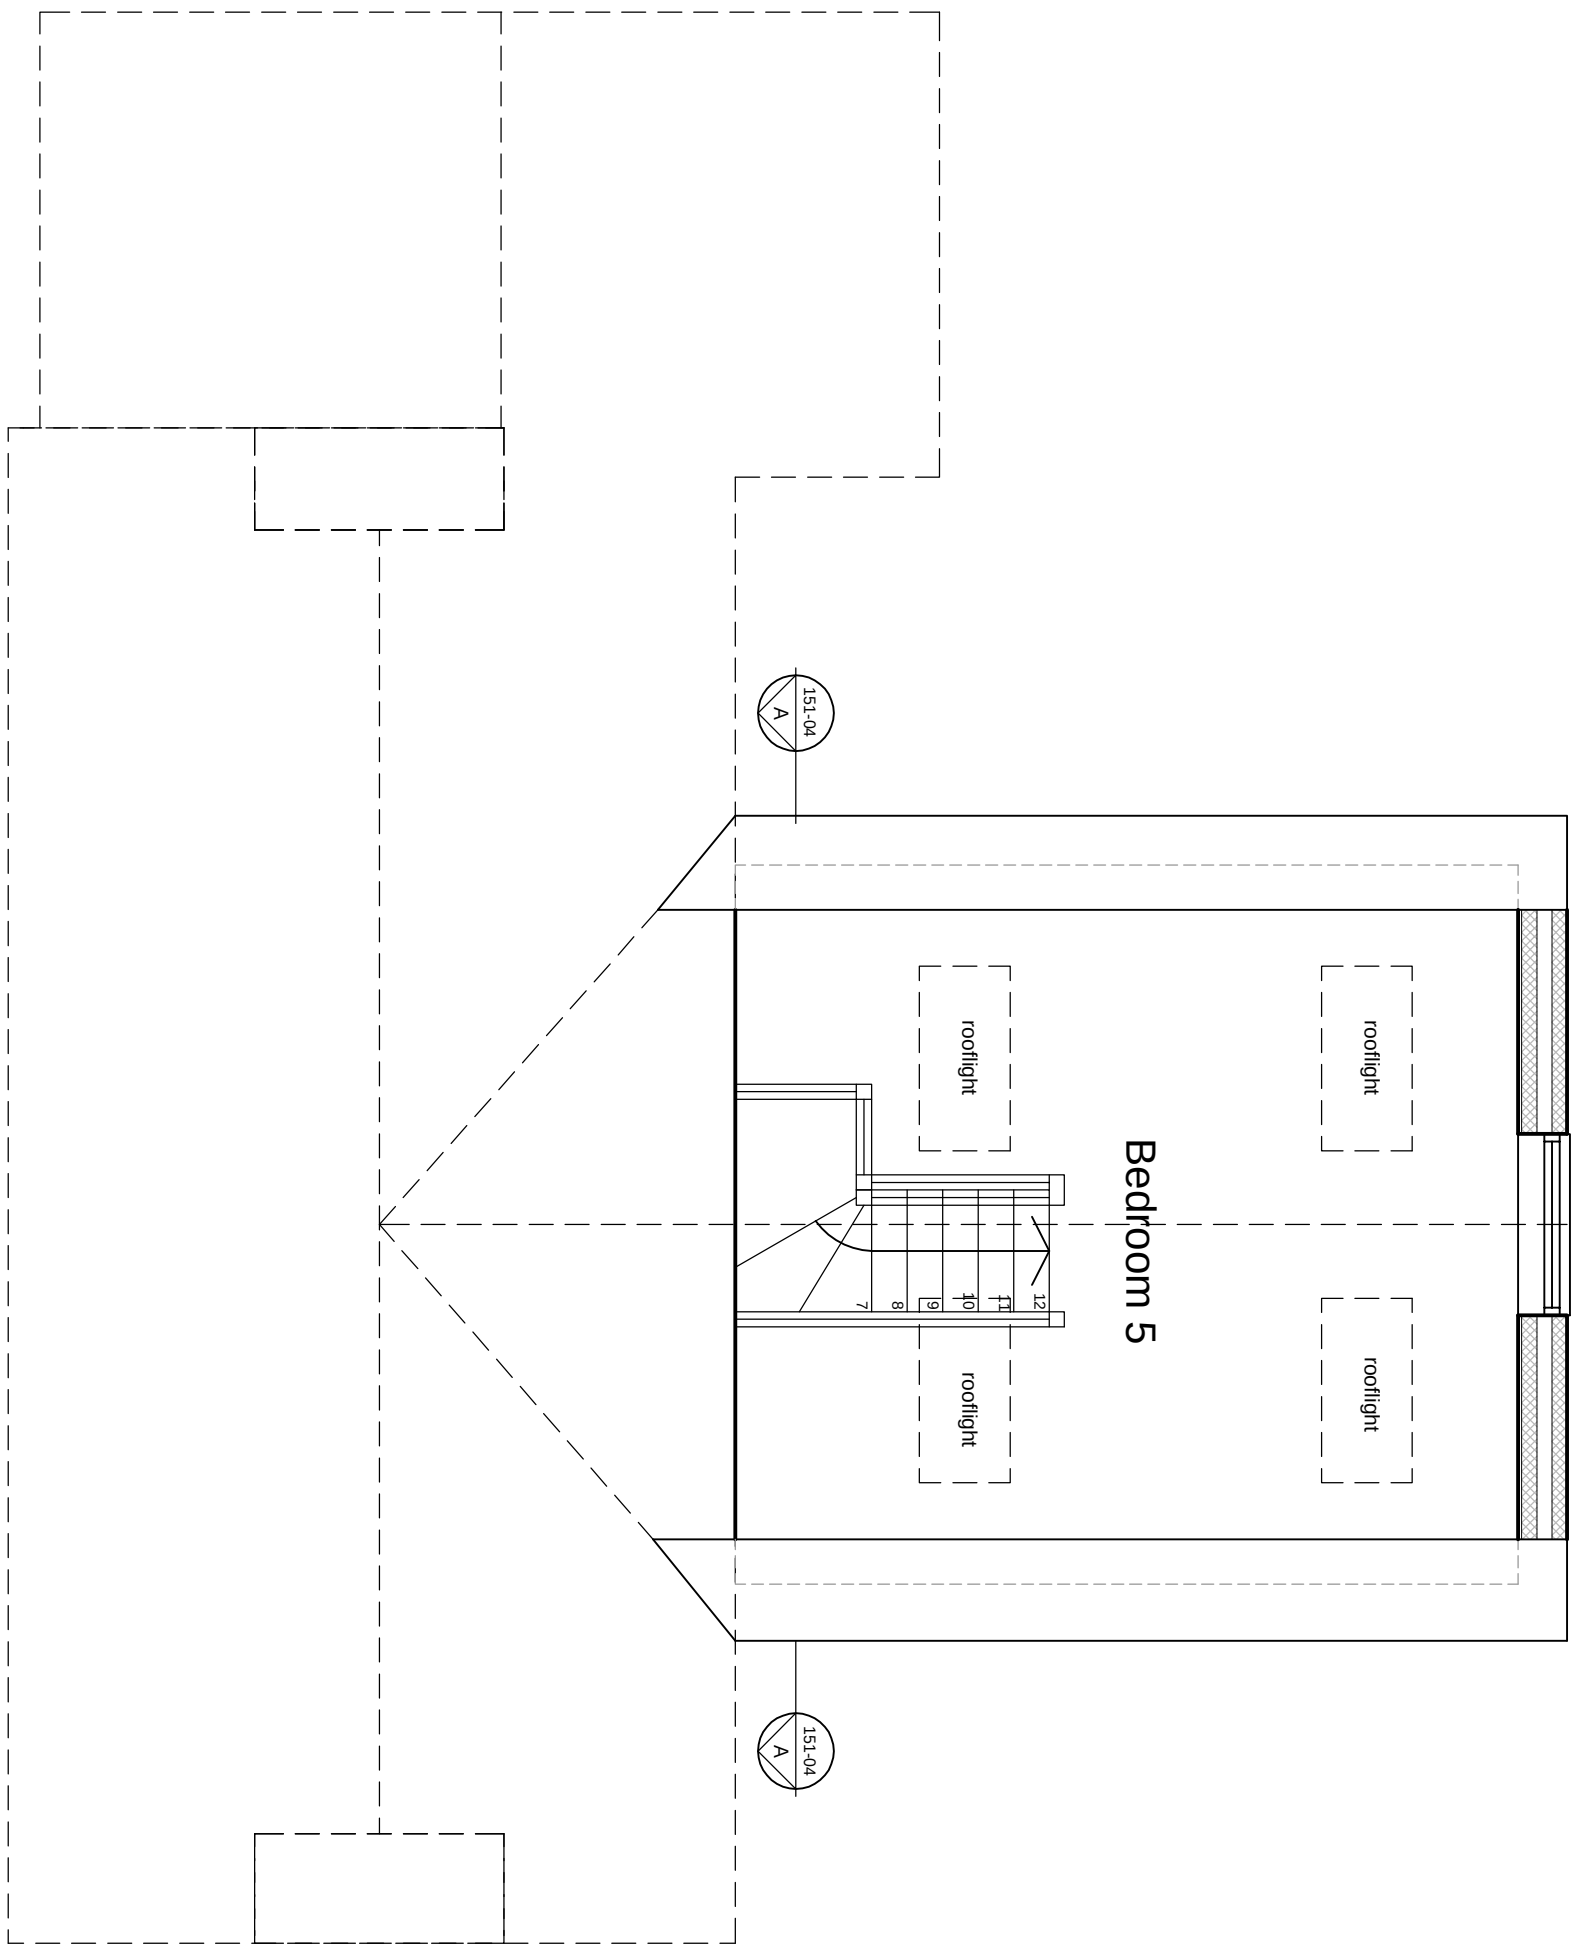

Room in Roof Space Plan as proposed

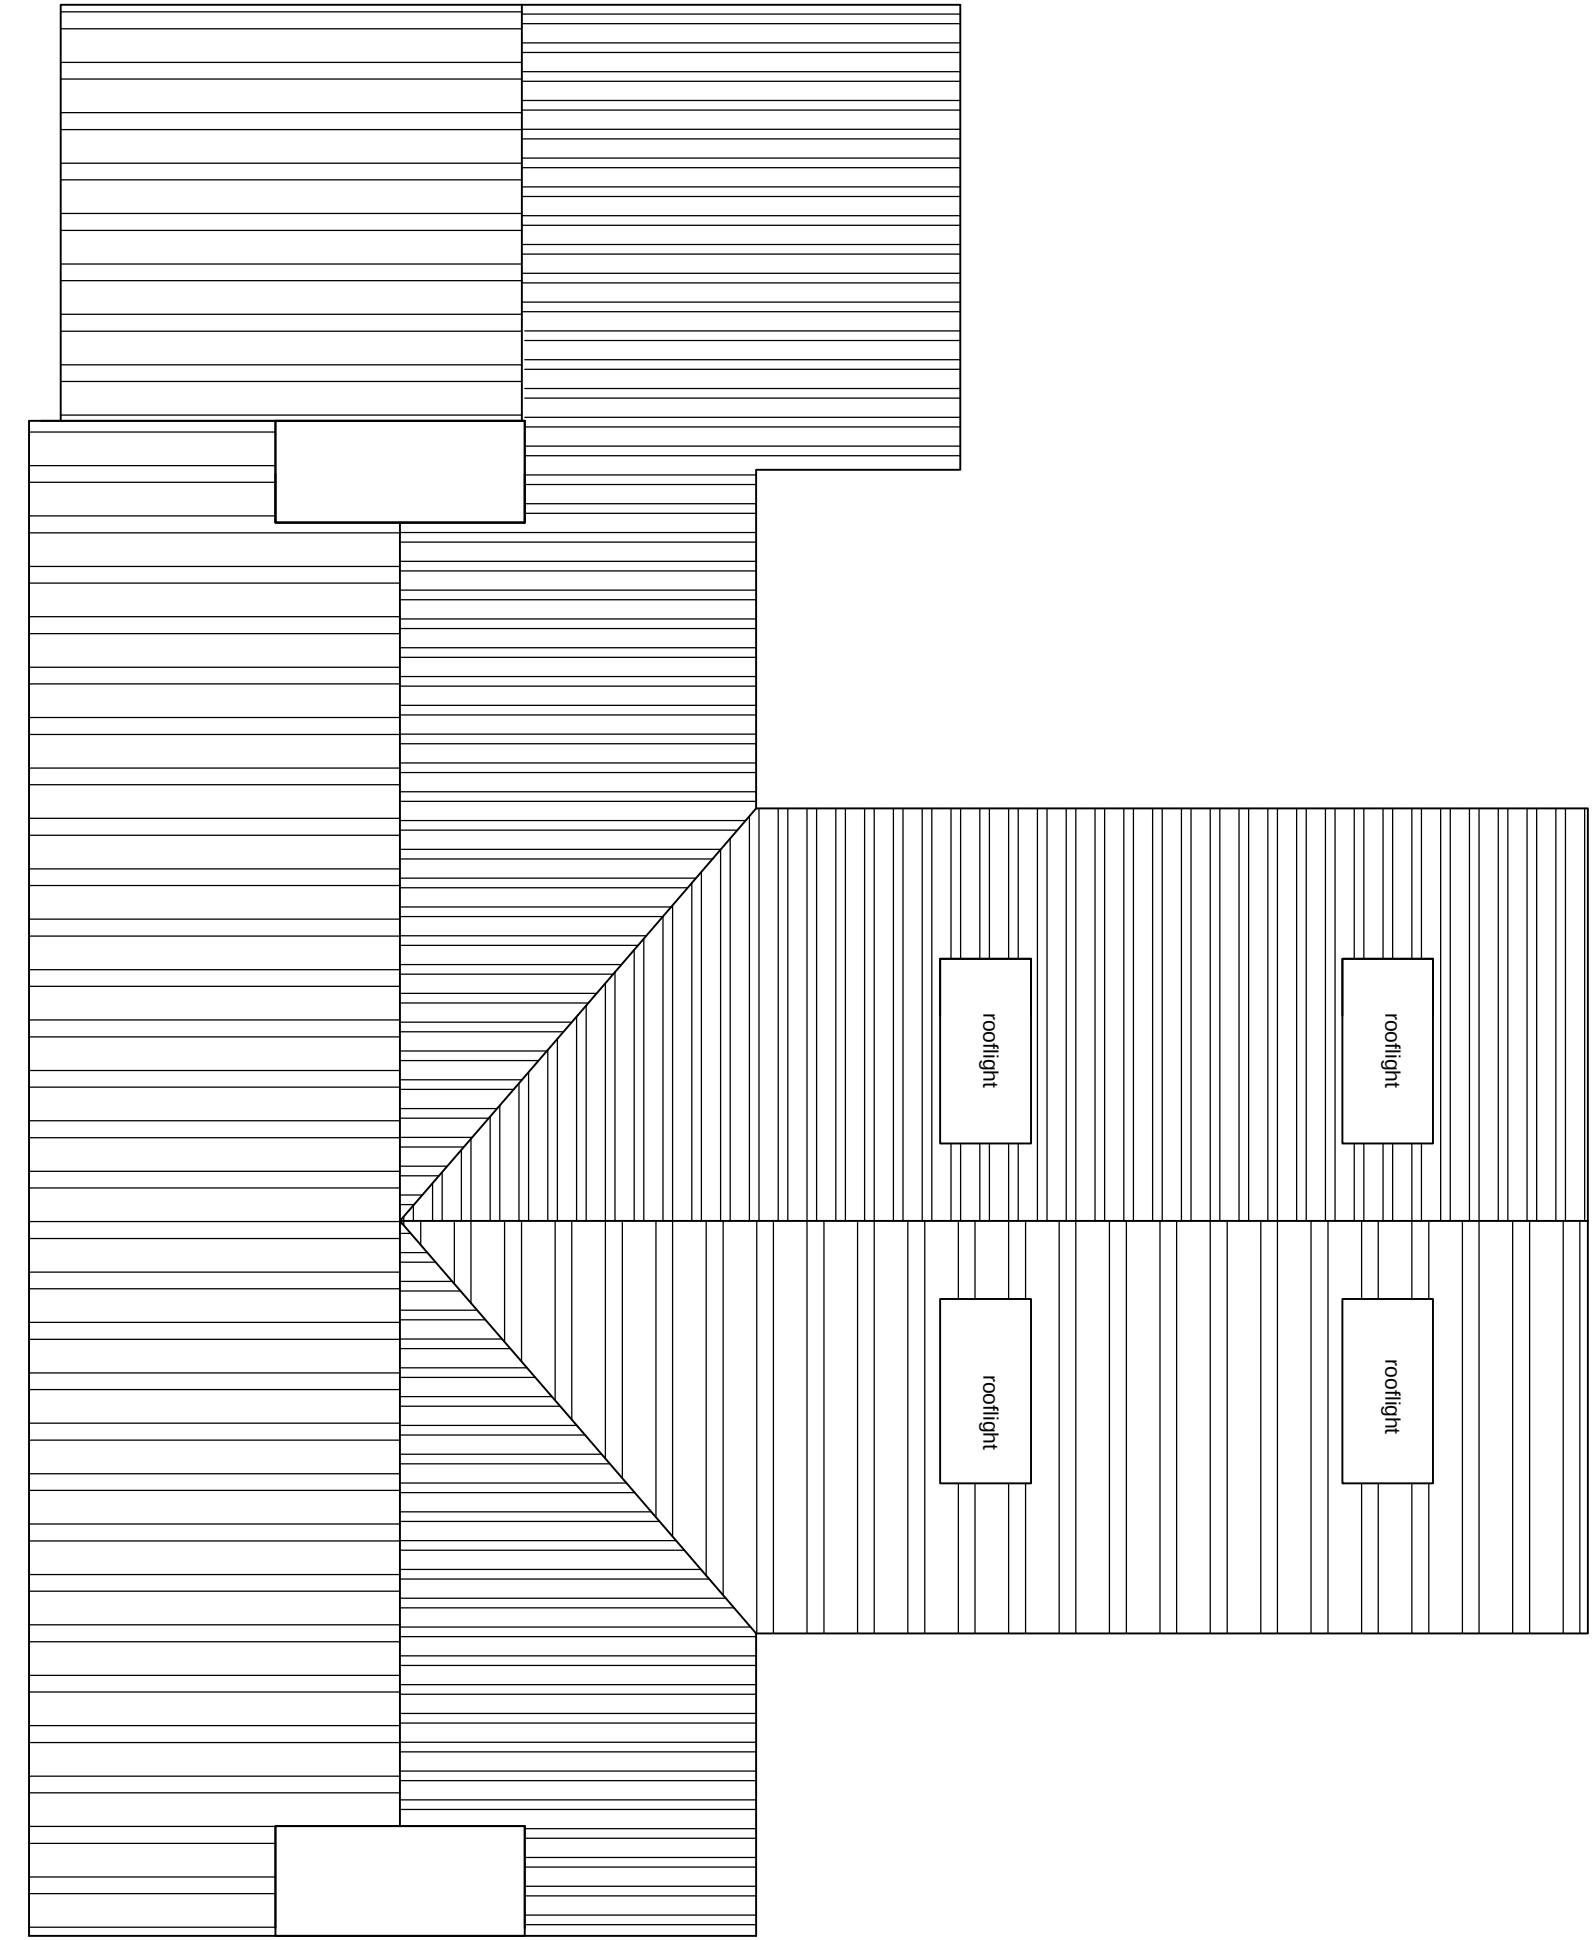


Roof Layout as proposed

DO NOT SCALE FROM THIS DRAWING.
ALL DIMENSIONS ARE TO BE CHECKED ON SITE AND CONFIRMED TO AUTHOR.
PLEASE NOTIFY ANY DISCREPANCIES OR VARIATIONS BEFORE WORK ON THE
RELEVANT SECTION COMMENCES.
THE AUTHOR/CONTRACTOR IS RESPONSIBLE FOR GETTING OUT
COORDINATION OF THE WORKS AND FOR COMPLYING WITH STATUTE
CONSULTANTS AND/OR SPECIALISTS DRAWINGS/DOCUMENTS.
THE MATERIALS AND WORKMANSHIP OF ALL RELEVANT TRADES AND BUILDING
OPERATIONS SHALL COMPLY WITH THE RECOMMENDATIONS OF CURRENT
BRITISH STANDARDS AND CODES OF PRACTICE.
STRUCTURAL CALCULATIONS TAKE PRECEDENCE OVER THE DRAWINGS.
IF IN DOUBT, ASK.
NOTES

Drawing Scale (unless otherwise noted)

1:50 @ A1 size OR 1:100 @ A3 size

 

All trees and vegetation drawn are shown indicative only and may not represent actual trees in or around the site.

PROJECT			
Proposed House Extension			
46 Sackup Lane			
Darton			
Barnsley			
REVISIONS			
CLIENT			
Mr D Watson			
SCALE			
1:50	DATE	DWG. NO.	
1:50	Aug 2013	151/02c	
STATUS / DRAWING PURPOSE			
Planning			
DRAWING			
Plans as Proposed			