


RSK LDE LTD has followed its Design Risk Management process for Hazard Elimination and Risk reduction in developing the designs shown on this drawing.

Abnormal or unusual residual risks may be shown above where it is considered that such risk may not normally be expected by competent persons engaged on work of this nature or type.

Development Boundary

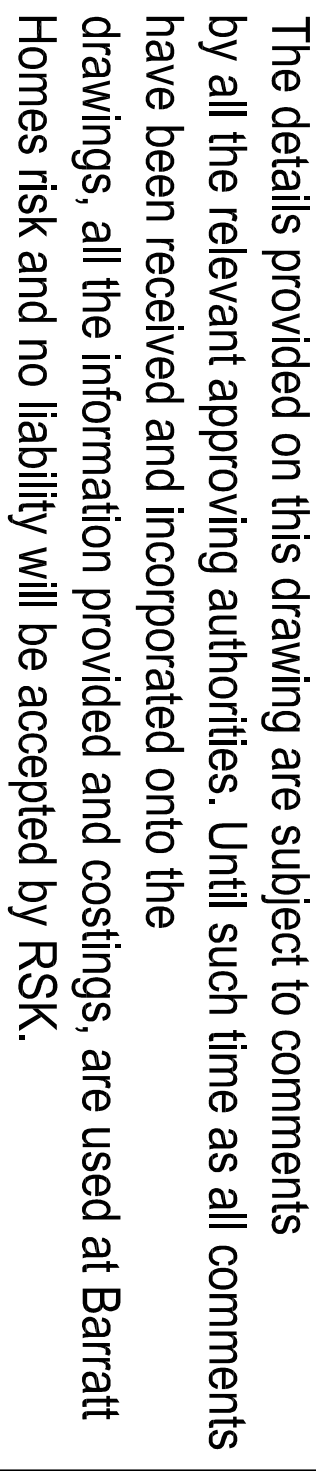

Pl	27.01.17	First Issue	MS	MAAR	
Rev.	Date	Amendment	Drawn	Chkd.	Appd.

PSK

LAND & DEVELOPMENT ENGINEERING LTD

Spring Lodge
112 Chester Road
Hebby
Chester, WA6 6AR
United Kingdom

Tel: +44 (0) 1928 726006
Fax: +44 (0) 1928 726353
Email: info@psk.co.uk
Web: www.psk.co.uk



BARRATT
HOMES
built around you

New Road
Barnsley

Approval

Proposed Drainage Layout

Drawn	Date	Checked	Date	Approved	Date
MS	Jan 17	MAR	Jan 17		
Scale	1:500	Obj Size	A1	Dimensions	
Project No.		Drawing File			
8809091					
Drawing No.		Revision			
41-07		P1			