
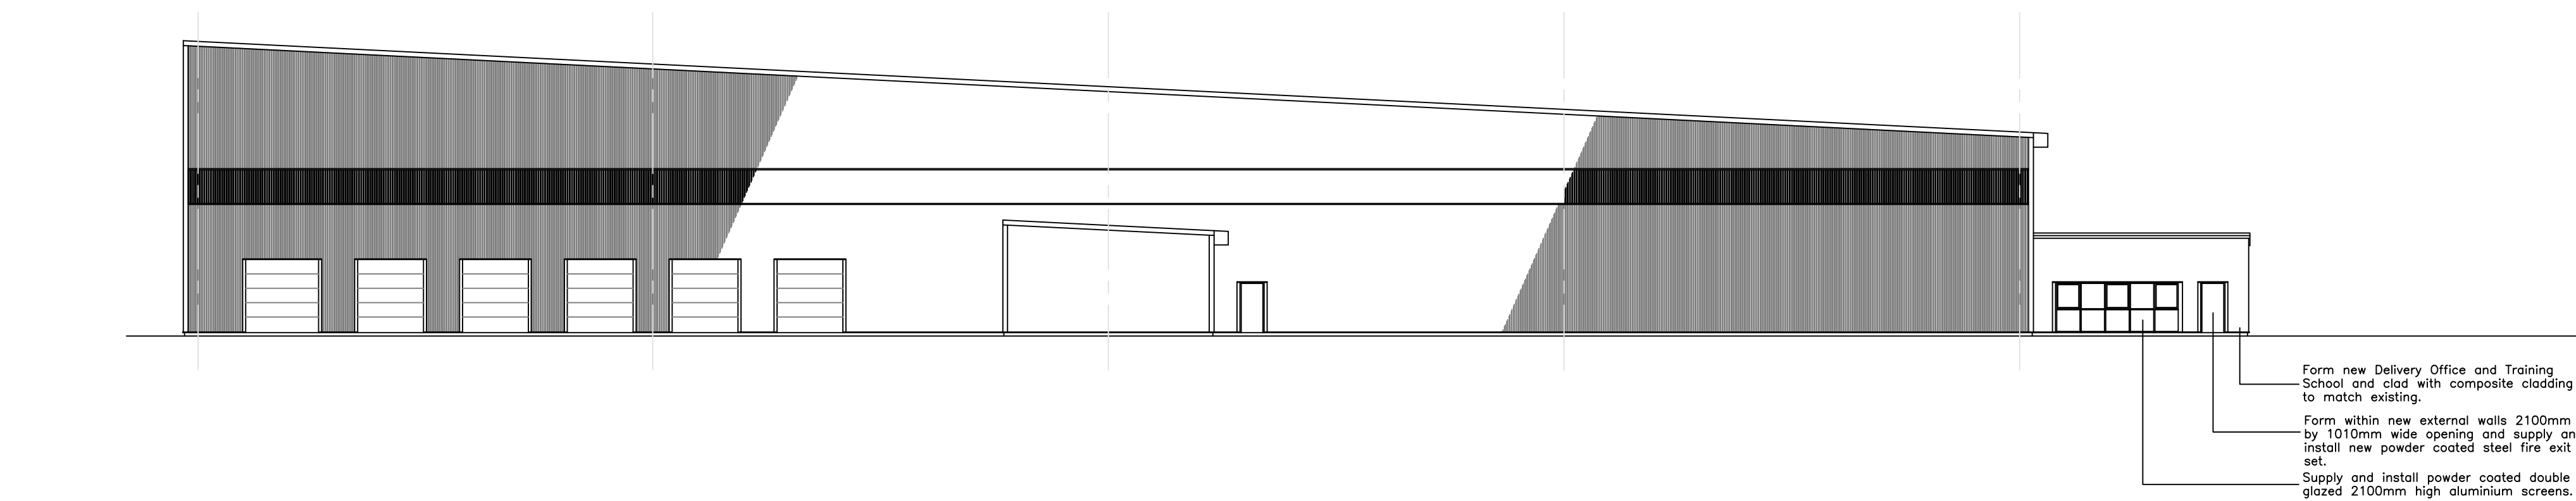
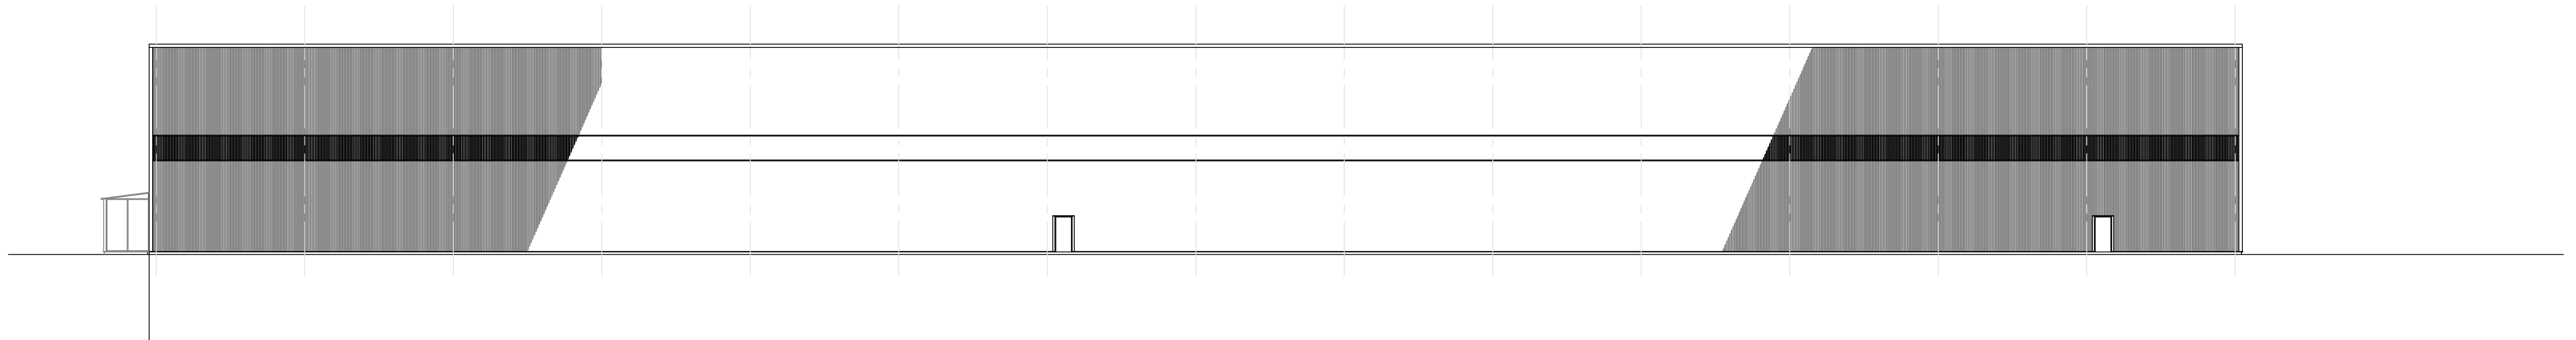


Proposed Front Elevation 1:100@A1

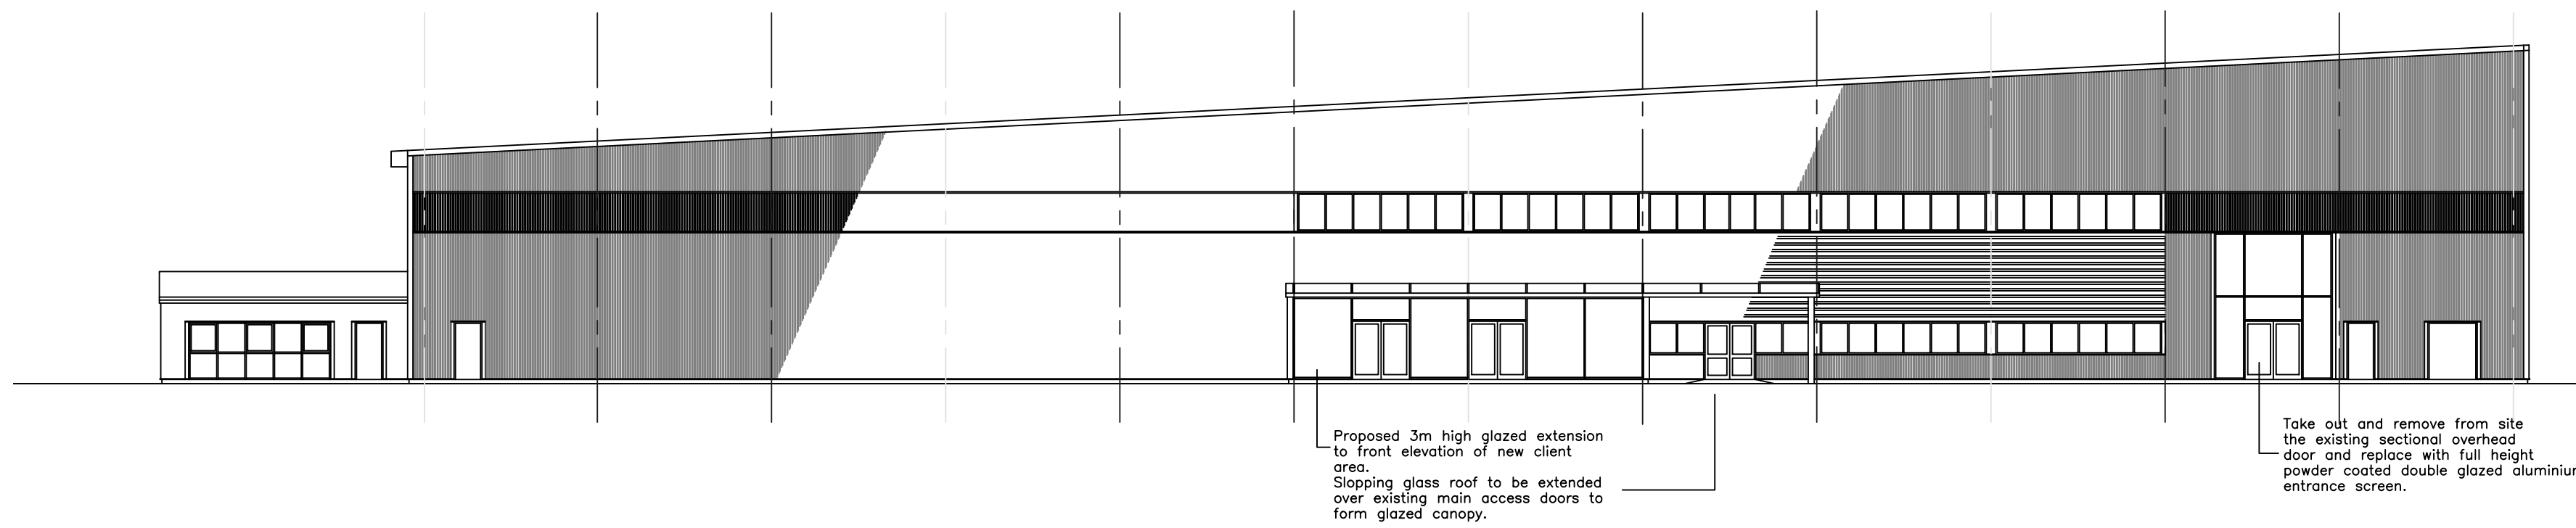

Rev A Training school added along with front extension to Client Area following meeting with client. 08.11.2016 k

KENNEDY DESIGN LTD.		CAYNABRYE HOUSE 133 BONE LATER ROAD GOLDTHORPE ROTHERHAM SOUTH YORKSHIRE S63 7BA TEL: 01109 896300 FAX: 01109 891334 E-MAIL: info@kdesignltd.com www.kdesignltd.com
CLIENT:	True Manufacturing UK	
PROJECT:	Extension to Form New Delivery Office True Manufacturing UK Feld End Roundabout Goldthorpe Rotherham, S63 9EU	
TITLE:	Proposed Elevations	
SCALE:	1:200@A1	STATUS:
JOB NUMBER:	RS1-03	REV:
DATE:	Nov 2016	DRAWN BY:
Kennedy Design Ltd, Registered in England 4479082		V.A.T. Reg. No 840 8912 02