




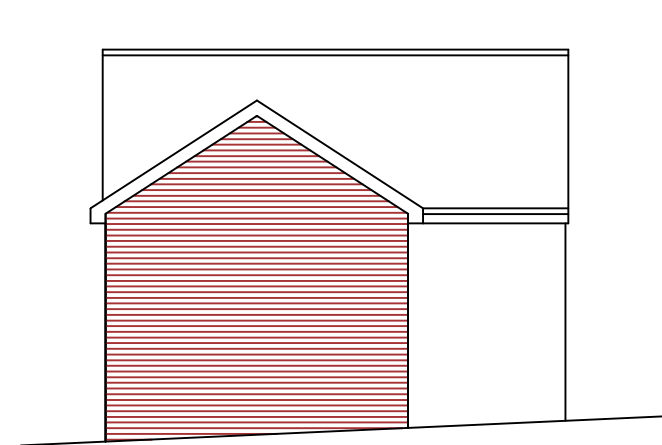


REAR ELEVATION
AS PROPOSED

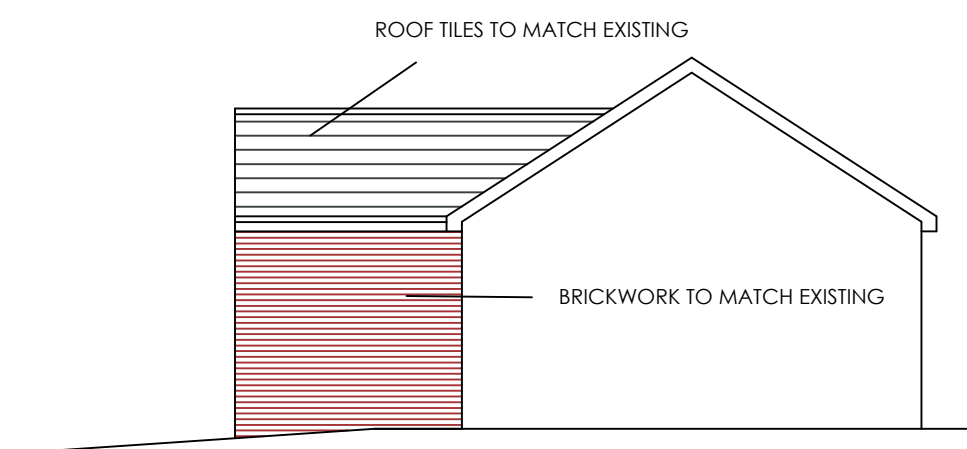


SIDE ELEVATION
AS PROPOSED

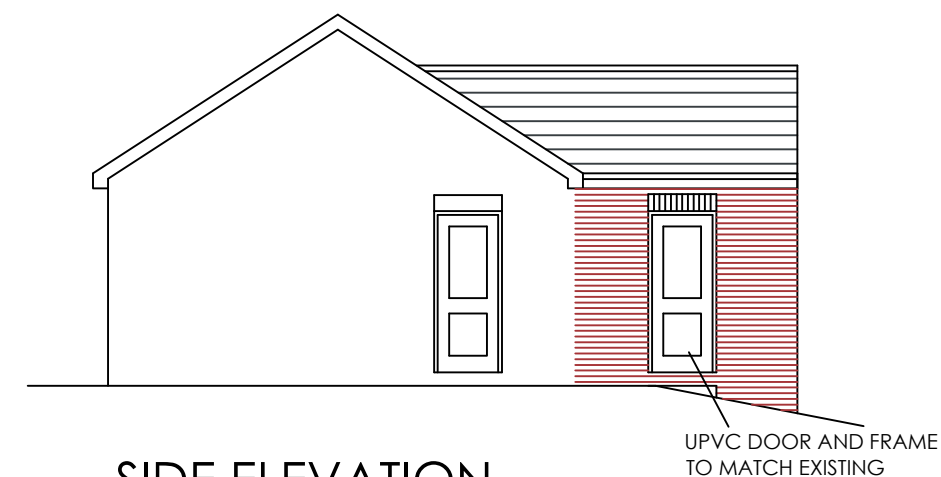


SIDE ELEVATION
AS PROPOSED

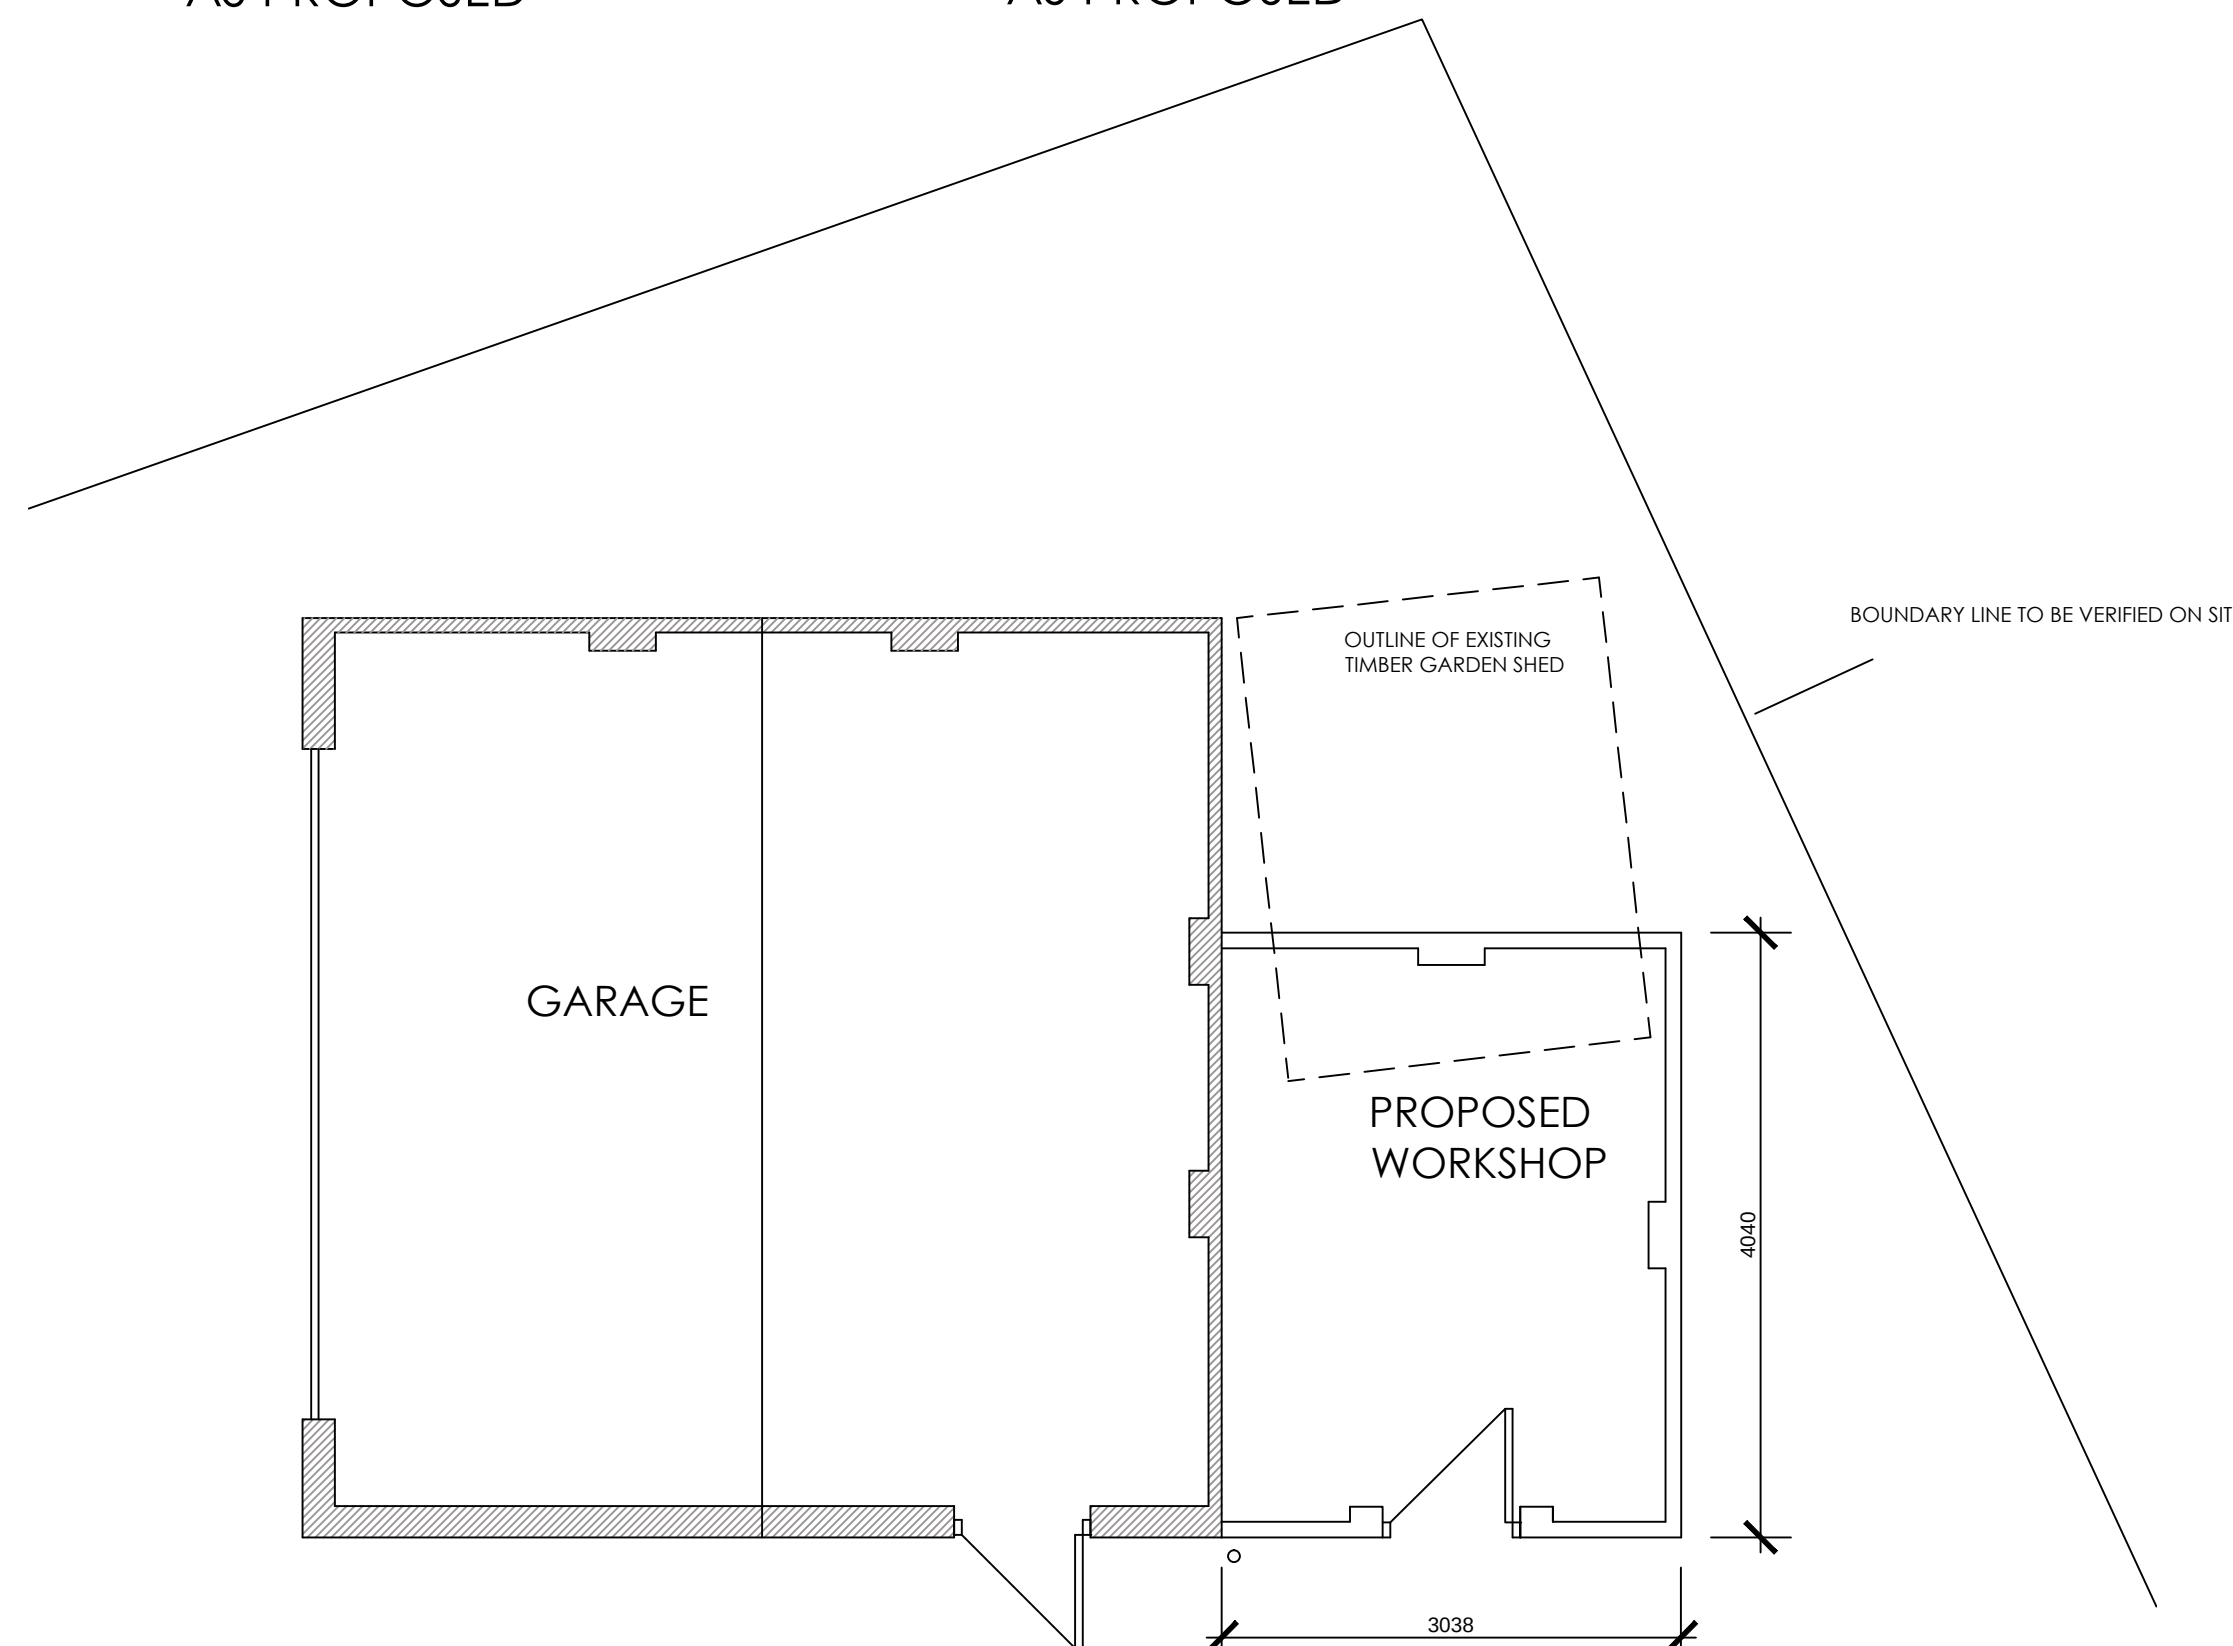


GARAGE & WORKSHOP FLOOR PLAN
AS PROPOSED

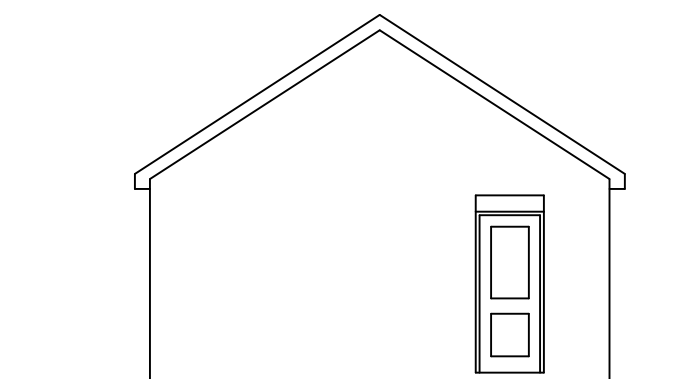

REAR ELEVATION
AS EXISTING

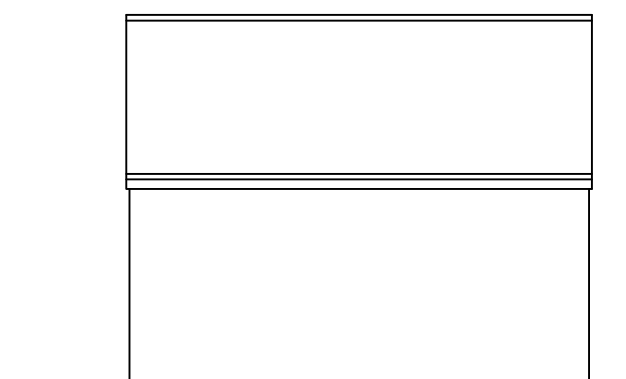

SIDE ELEVATION
AS EXISTING

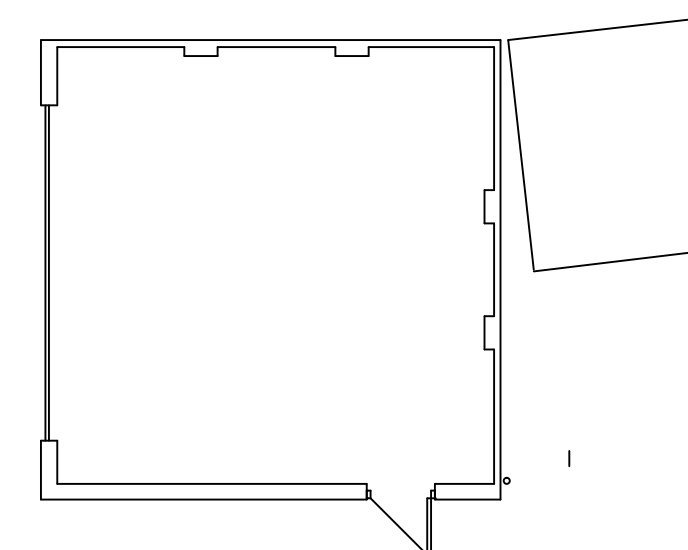

GARAGE PLAN
AS EXISTING

			8 MORSTON BUSINESS PARK, WHALEY ROAD, BARUGH GREEN, BARNSELEY. S75 1HQ			Phone: 01226 208482 Fax: 01226 283030			
			Email: info@whiteaguspартnership.co.uk Web: www.whiteaguspартnership.co.uk						
ARCHITECTURAL SERVICES AND SURVEYORS									
Project. EXTENSION TO DETACHED GARAGE 15 MELVINIA CRESCENT BARNSELEY. S75 1DZ						Client. MR & MRS HALFORD			
Drawing Title. PLANS AND ELEVATIONS						Date. JULY 2015		Scale. 1:50 & 1:100 @ A2	
						Ref. 15-045		Dwg. No. 02	Rev. A
Date	Suffix	Description			Date	Suffix	Description		
22-07-15	A	EXTENSION REDUCED IN SIZE							