


Drawing No.	Rev No.
MG002 -005	A

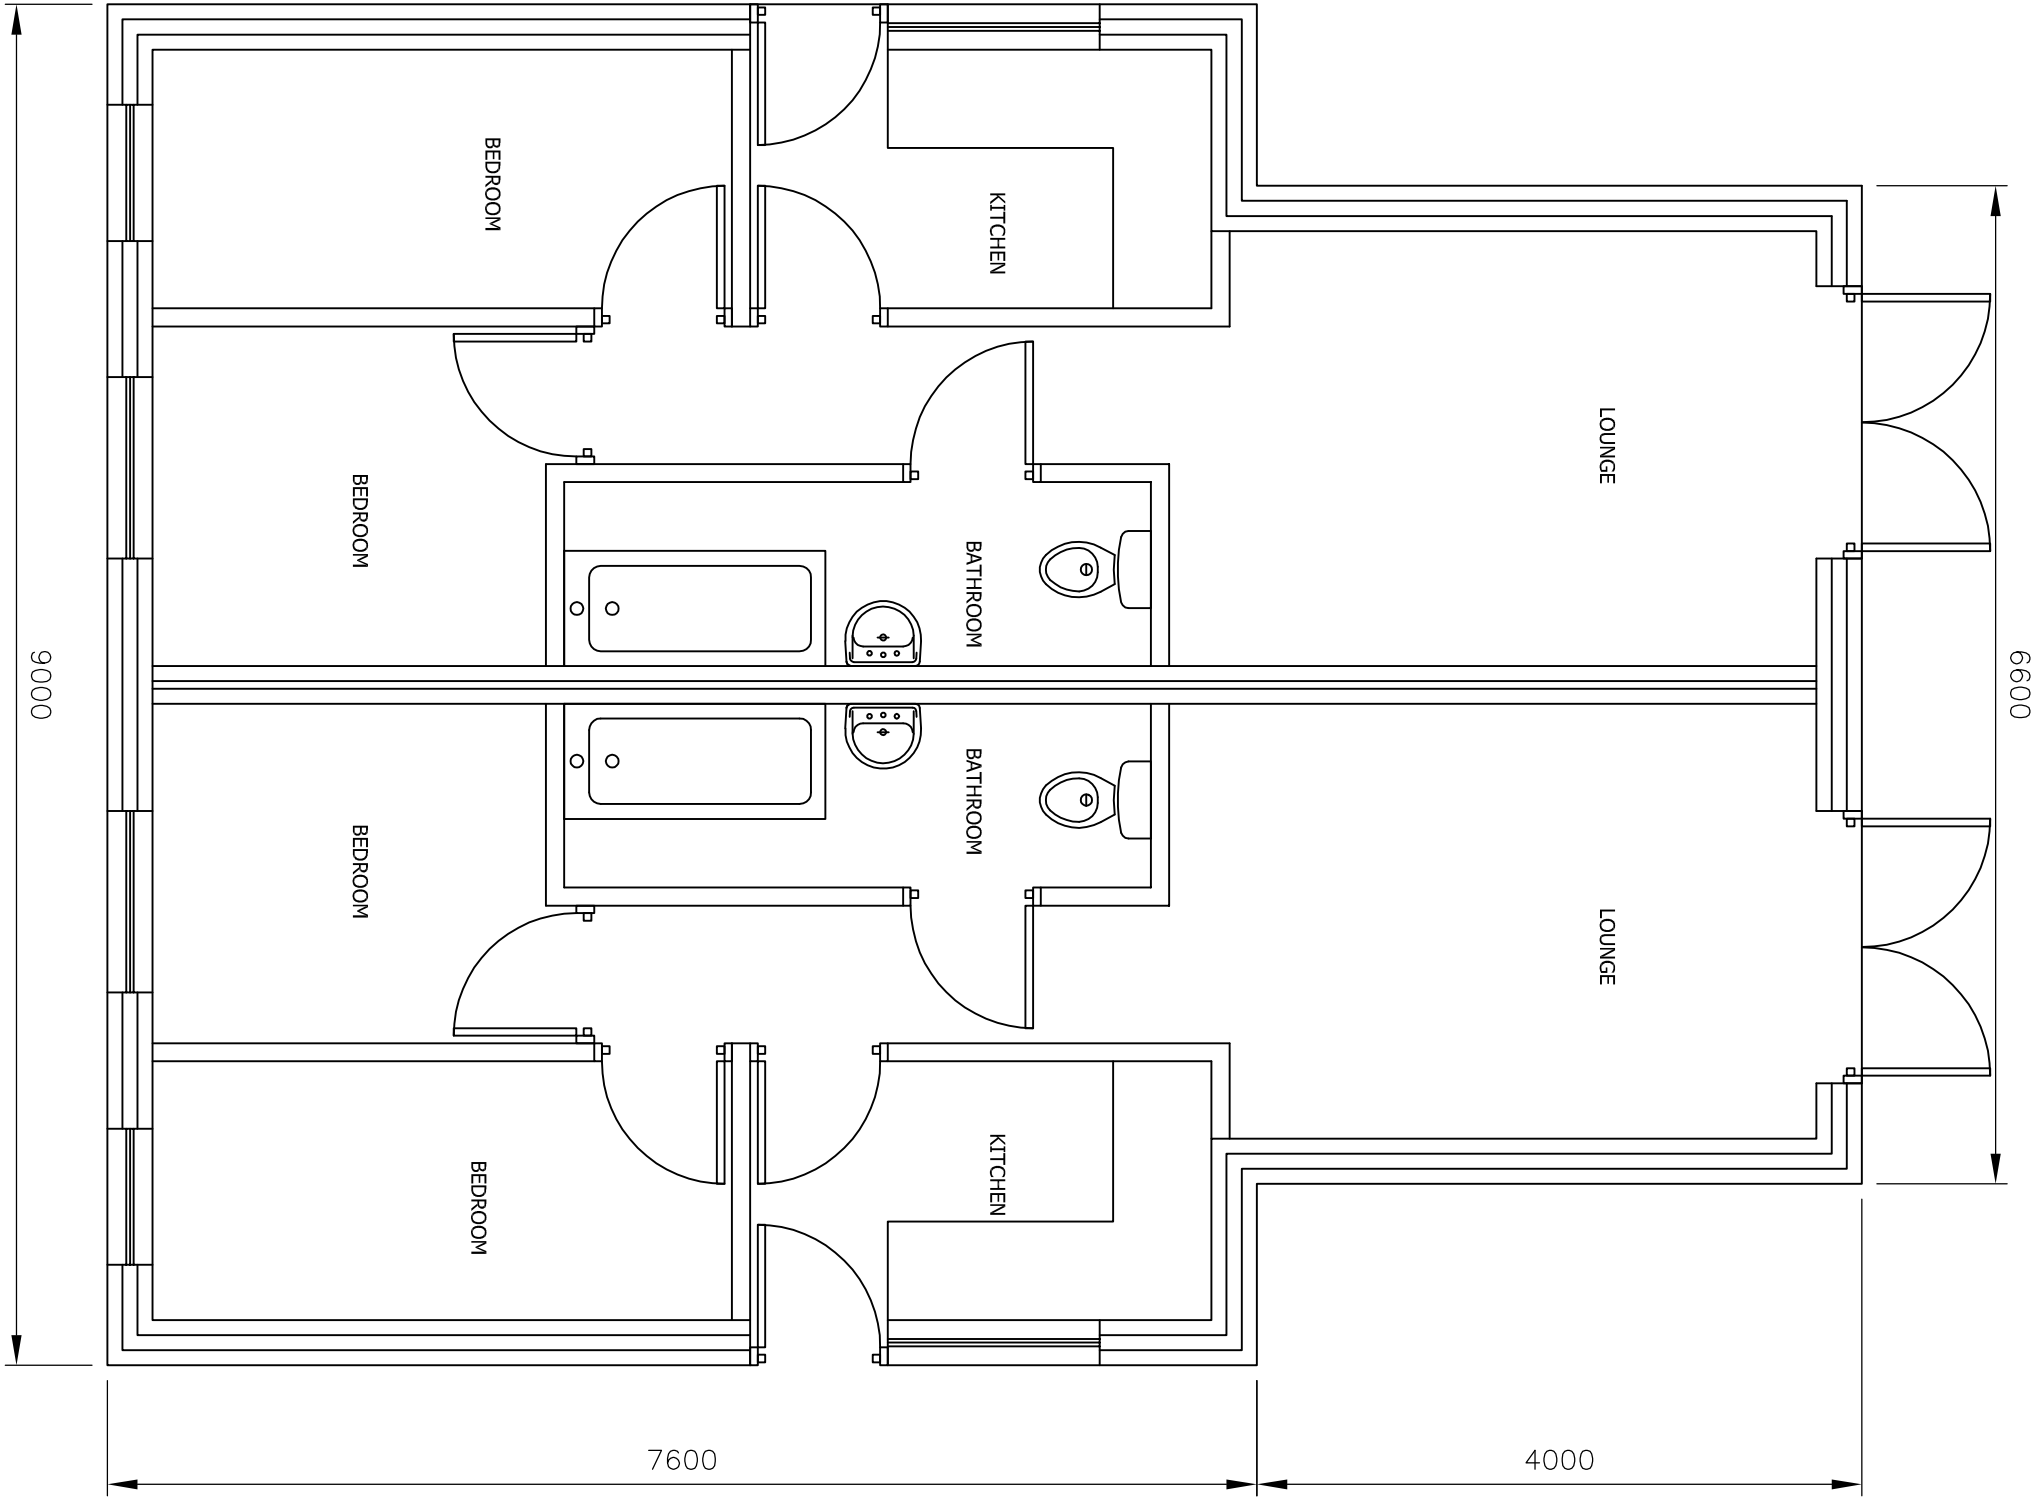

DO NOT SCALE: Contractor to check all dimensions and report any omissions or errors

NOTES

A	Bungalow redesigned	JRB	SG	SG	27/03/09
Rev	Description	By	Chk	App	Date

JRB DESIGNS LTD
166 Churchfield Lane
Barnsley
S75 5FA
Tel: 01226 383542
Fax: 01226 380078
Mob: 07970 541192
Email: joine@jrbdesigns.co.uk
This drawing is copyright. © Jrbdesigns Ltd.

Client

MR GRUNDY

Drawing Title

PROPOSED GROUND FLOOR PLAN

Address

13 RIDGEWAY CRESENT
CARLTON
BARNSELEY

Project Title:

PROPOSED SEMI DETACHED
BUNGALOW

Purpose of Issue:

PLANNING

Drawing Status

FIRST ISSUE

Scale at A3	Drawn By	Date	
AS SHOWN	JRB	02/02/2008	
Checked By	Date	Approved By	Date
AG	30/05/2008	AG	02/02/2008
Project No.	Drawing No.	Revision	
MG002	005	A	

APPROVAL ☒ INFORMATION ☐ TENDER ☐ CONTRACT ☐ CONSTRUCTION ☐