




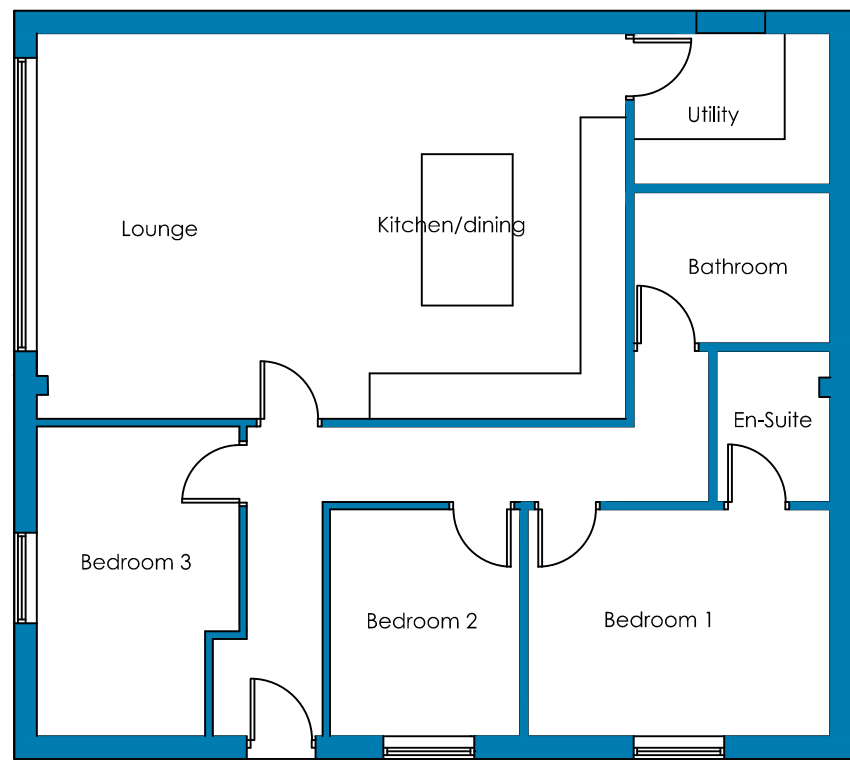

FLOOR PLAN
AS PROPOSED

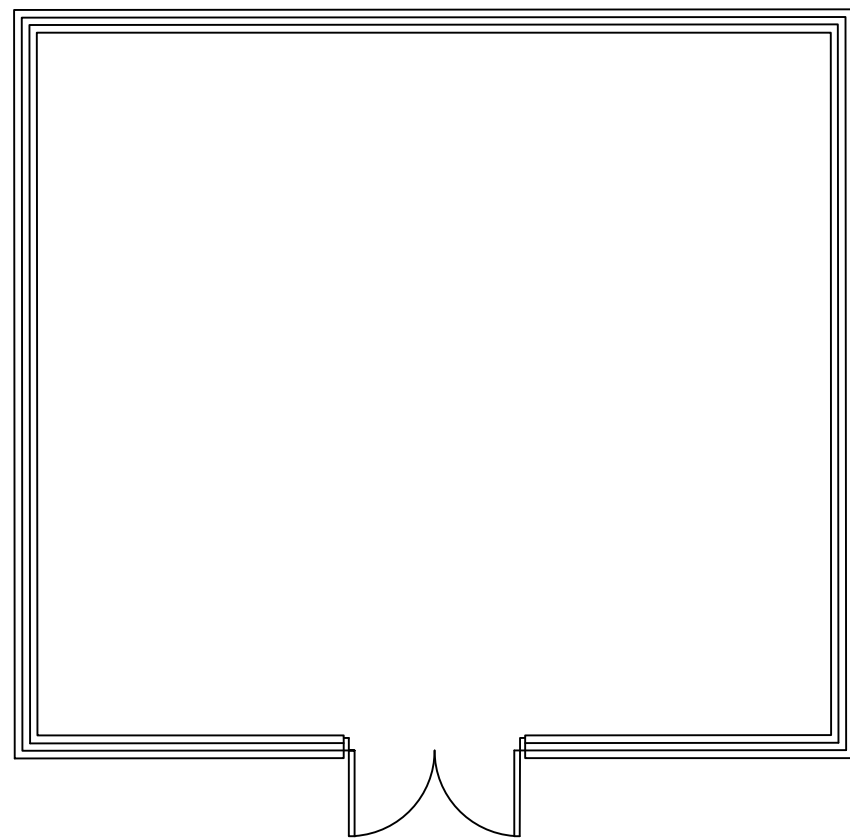


FLOOR PLAN
AS EXISTING

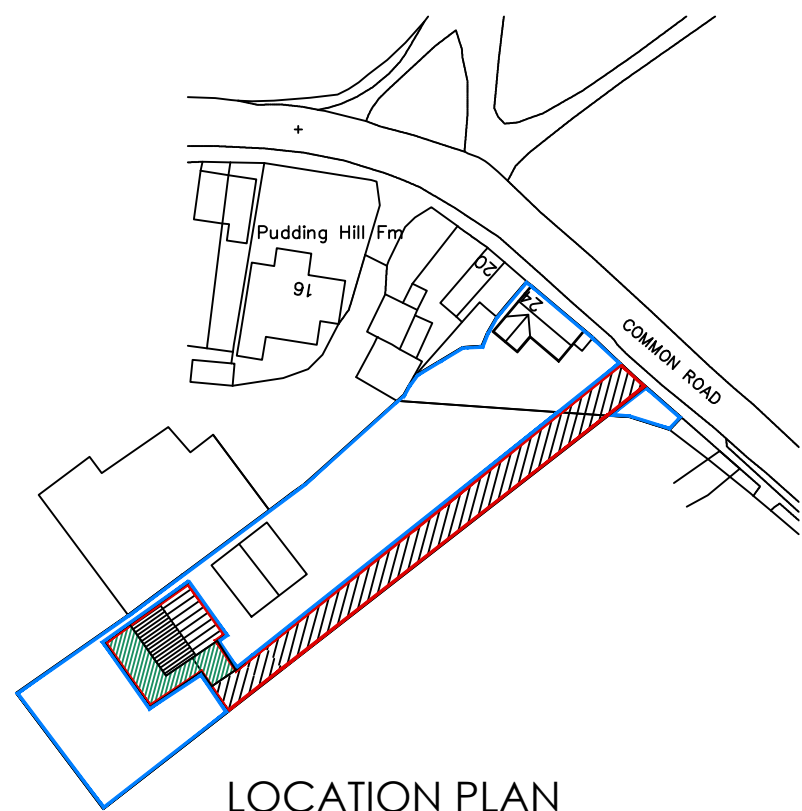


LOCATION PLAN
scale 1:1250




SOUTH EAST ELEVATION AS PROPOSED

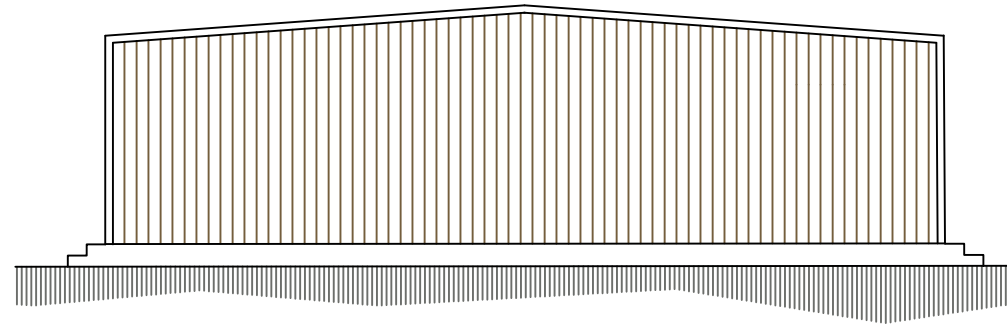


NORTH WEST ELEVATION AS PROPOSED

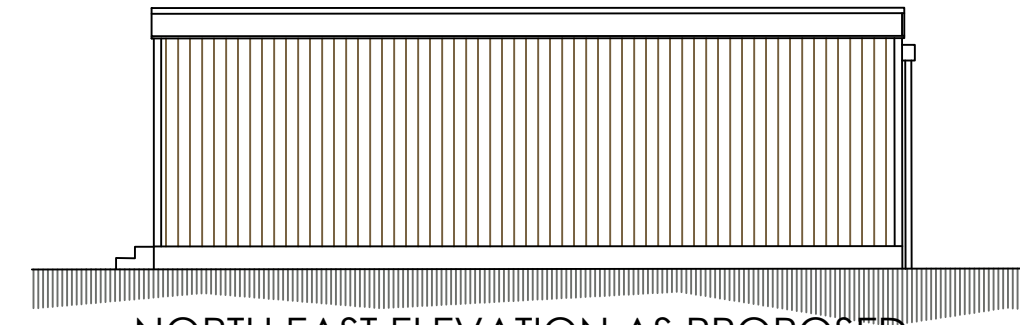


NORTH EAST ELEVATION AS PROPOSED

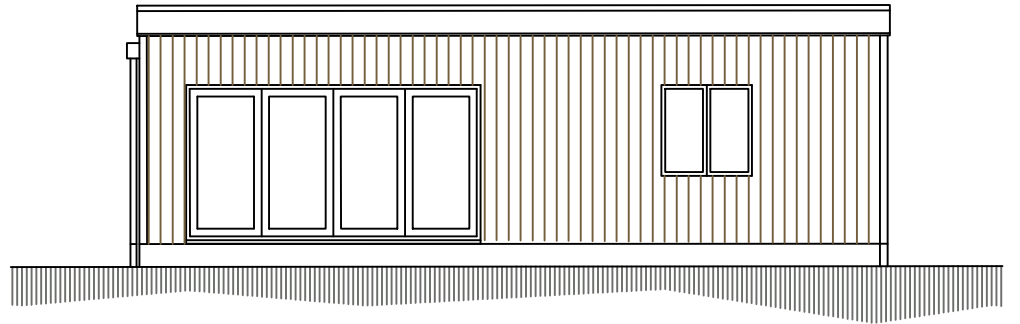


SOUTH WEST ELEVATION AS PROPOSED

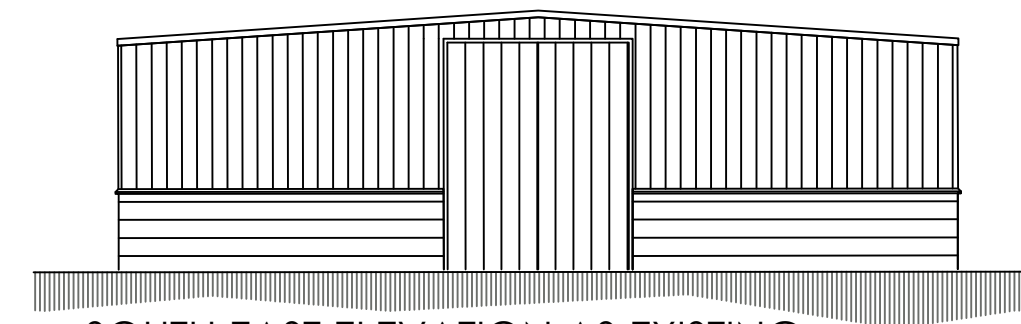


SOUTH EAST ELEVATION AS EXISTING

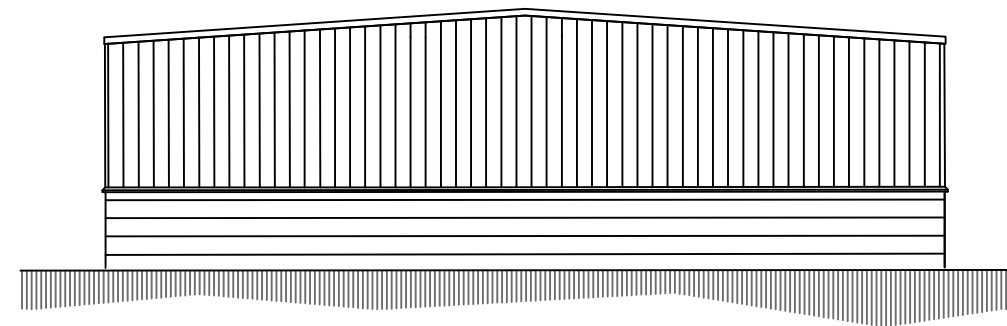


NORTH WEST ELEVATION AS EXISTING

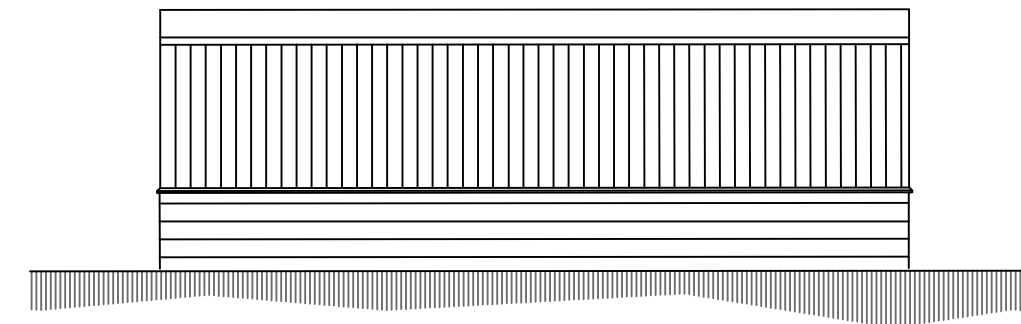

NORTH EAST ELEVATION AS EXISTING

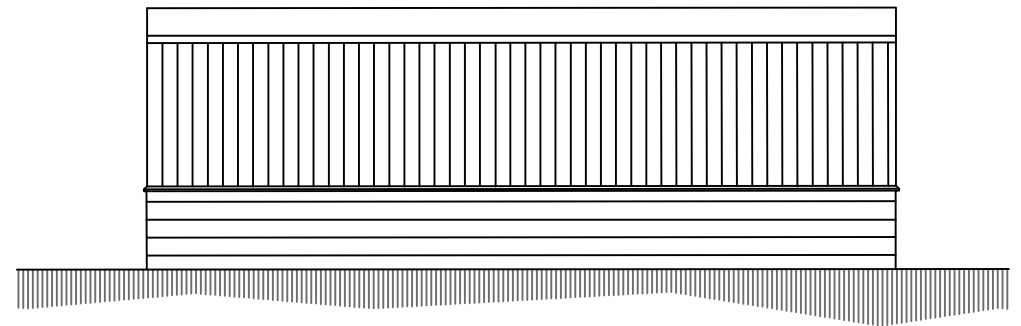

SOUTH WEST ELEVATION AS EXISTING

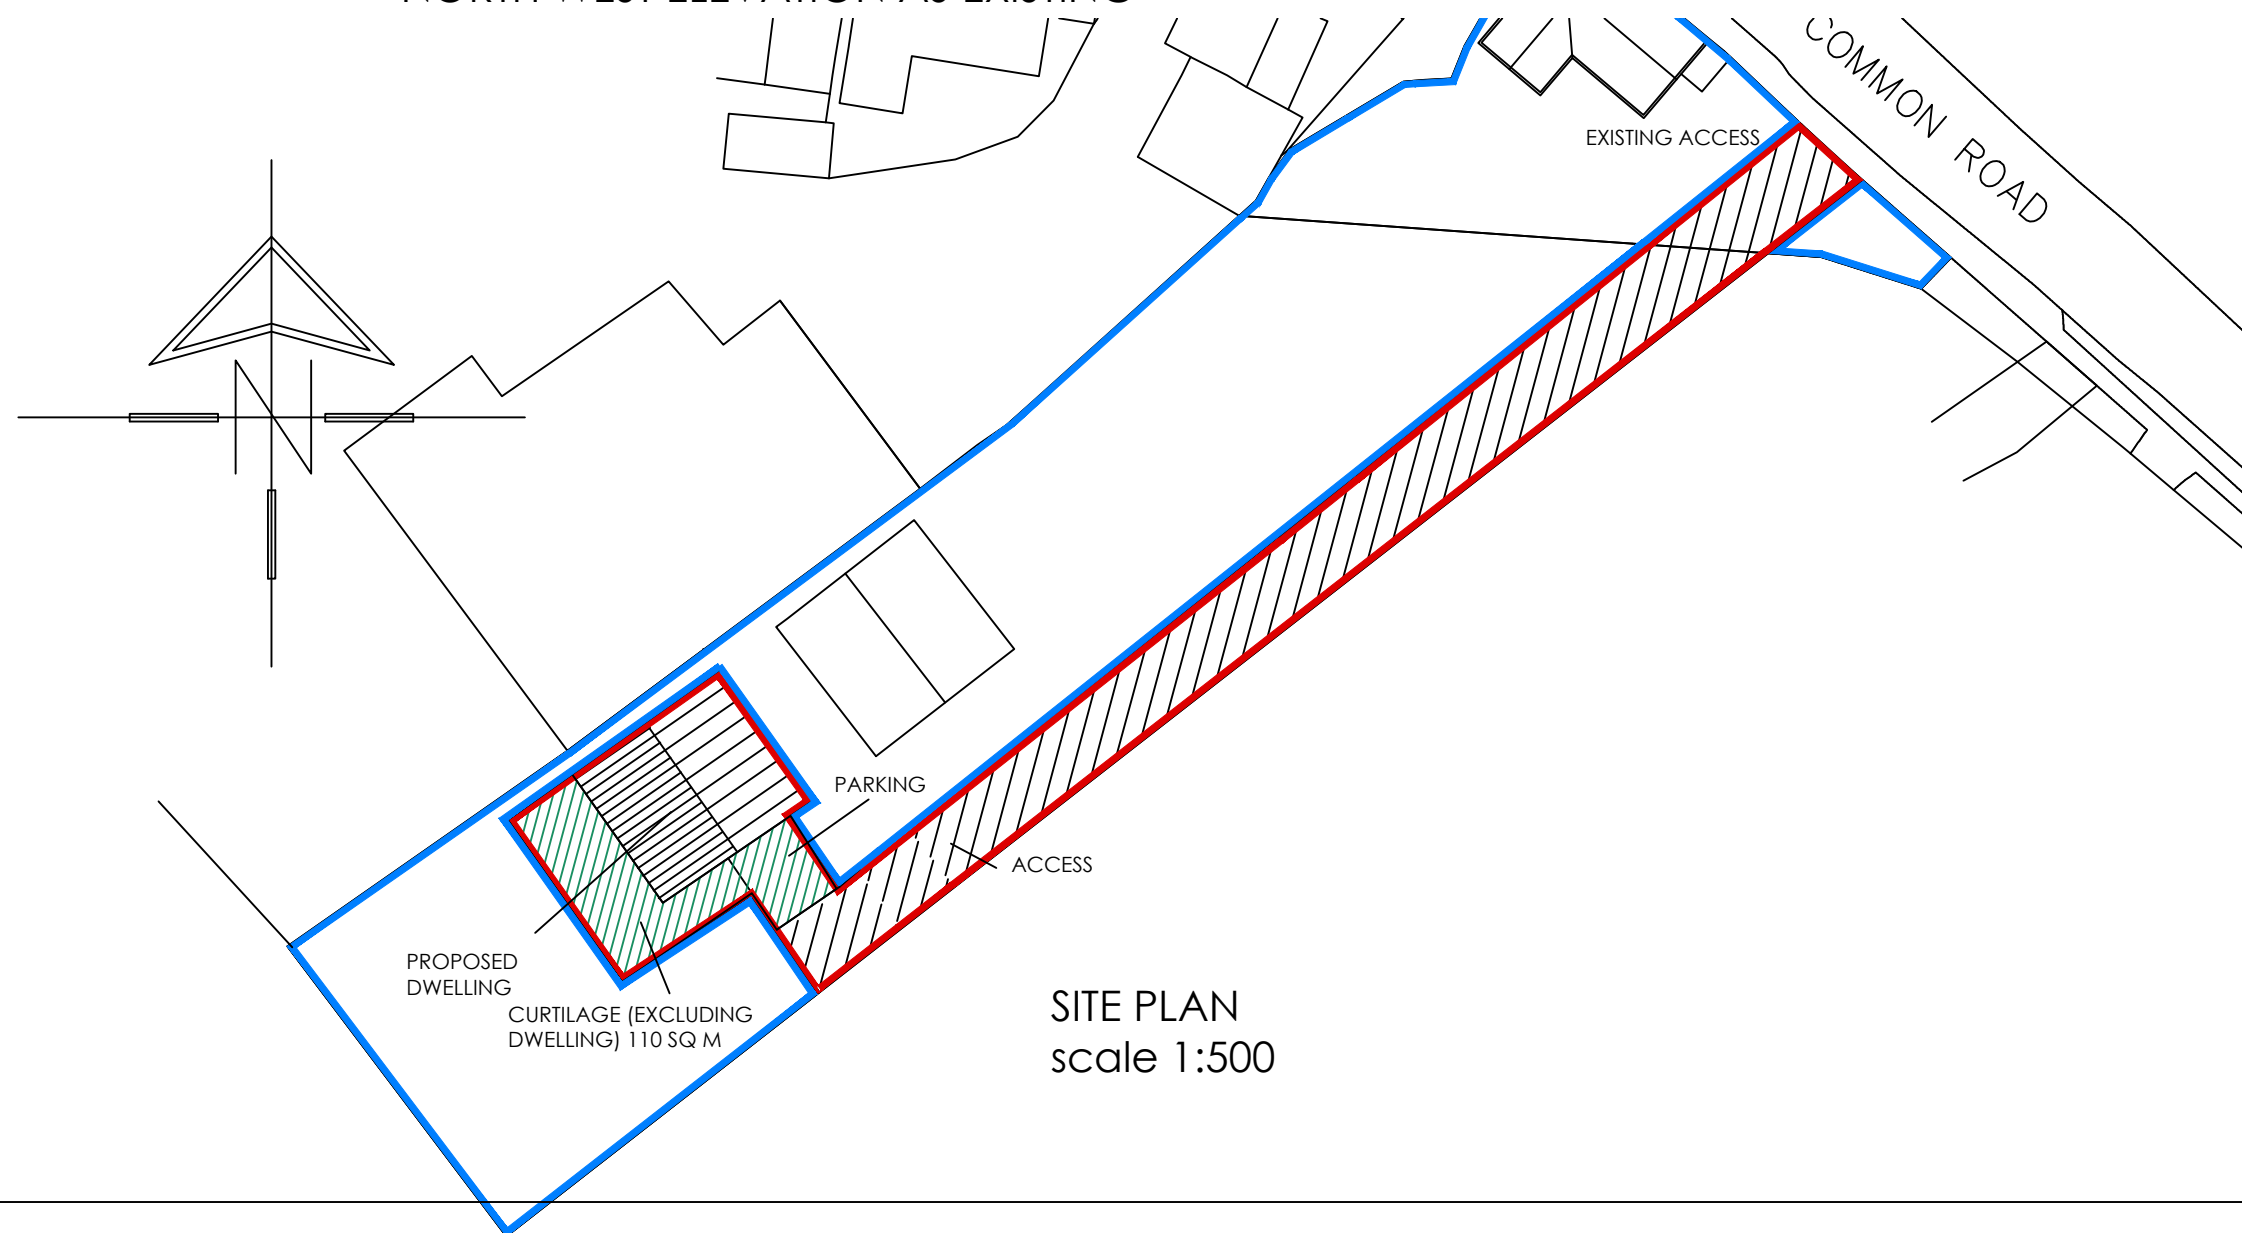

SITE PLAN
scale 1:500

 White Agus PARTNERSHIP			OFFICE ONE 34 VICTORIA ROAD BARNLEY. S70 2BU			Phone: 01226 208482 Email: info@whiteaguspартnership.co.uk Web: www.whiteaguspартnership.co.uk			
ARCHITECTURAL SERVICES						Client.			
Project. BARN CONVERSION. LAND AT REAR OF 24 COMMON ROAD, BRIERLEY BARNLEY						MR. D. CONNOR			
Drawing Title. PLANS AND ELEVATIONS						Date. DEC 2021		Scale. 1:100 @ A2	
						Ref. 21-101		Dwg. No. 01	
Date	Suffix	Description	Date	Suffix	Description				
03-12-21	A	RED LINE REVISED							