
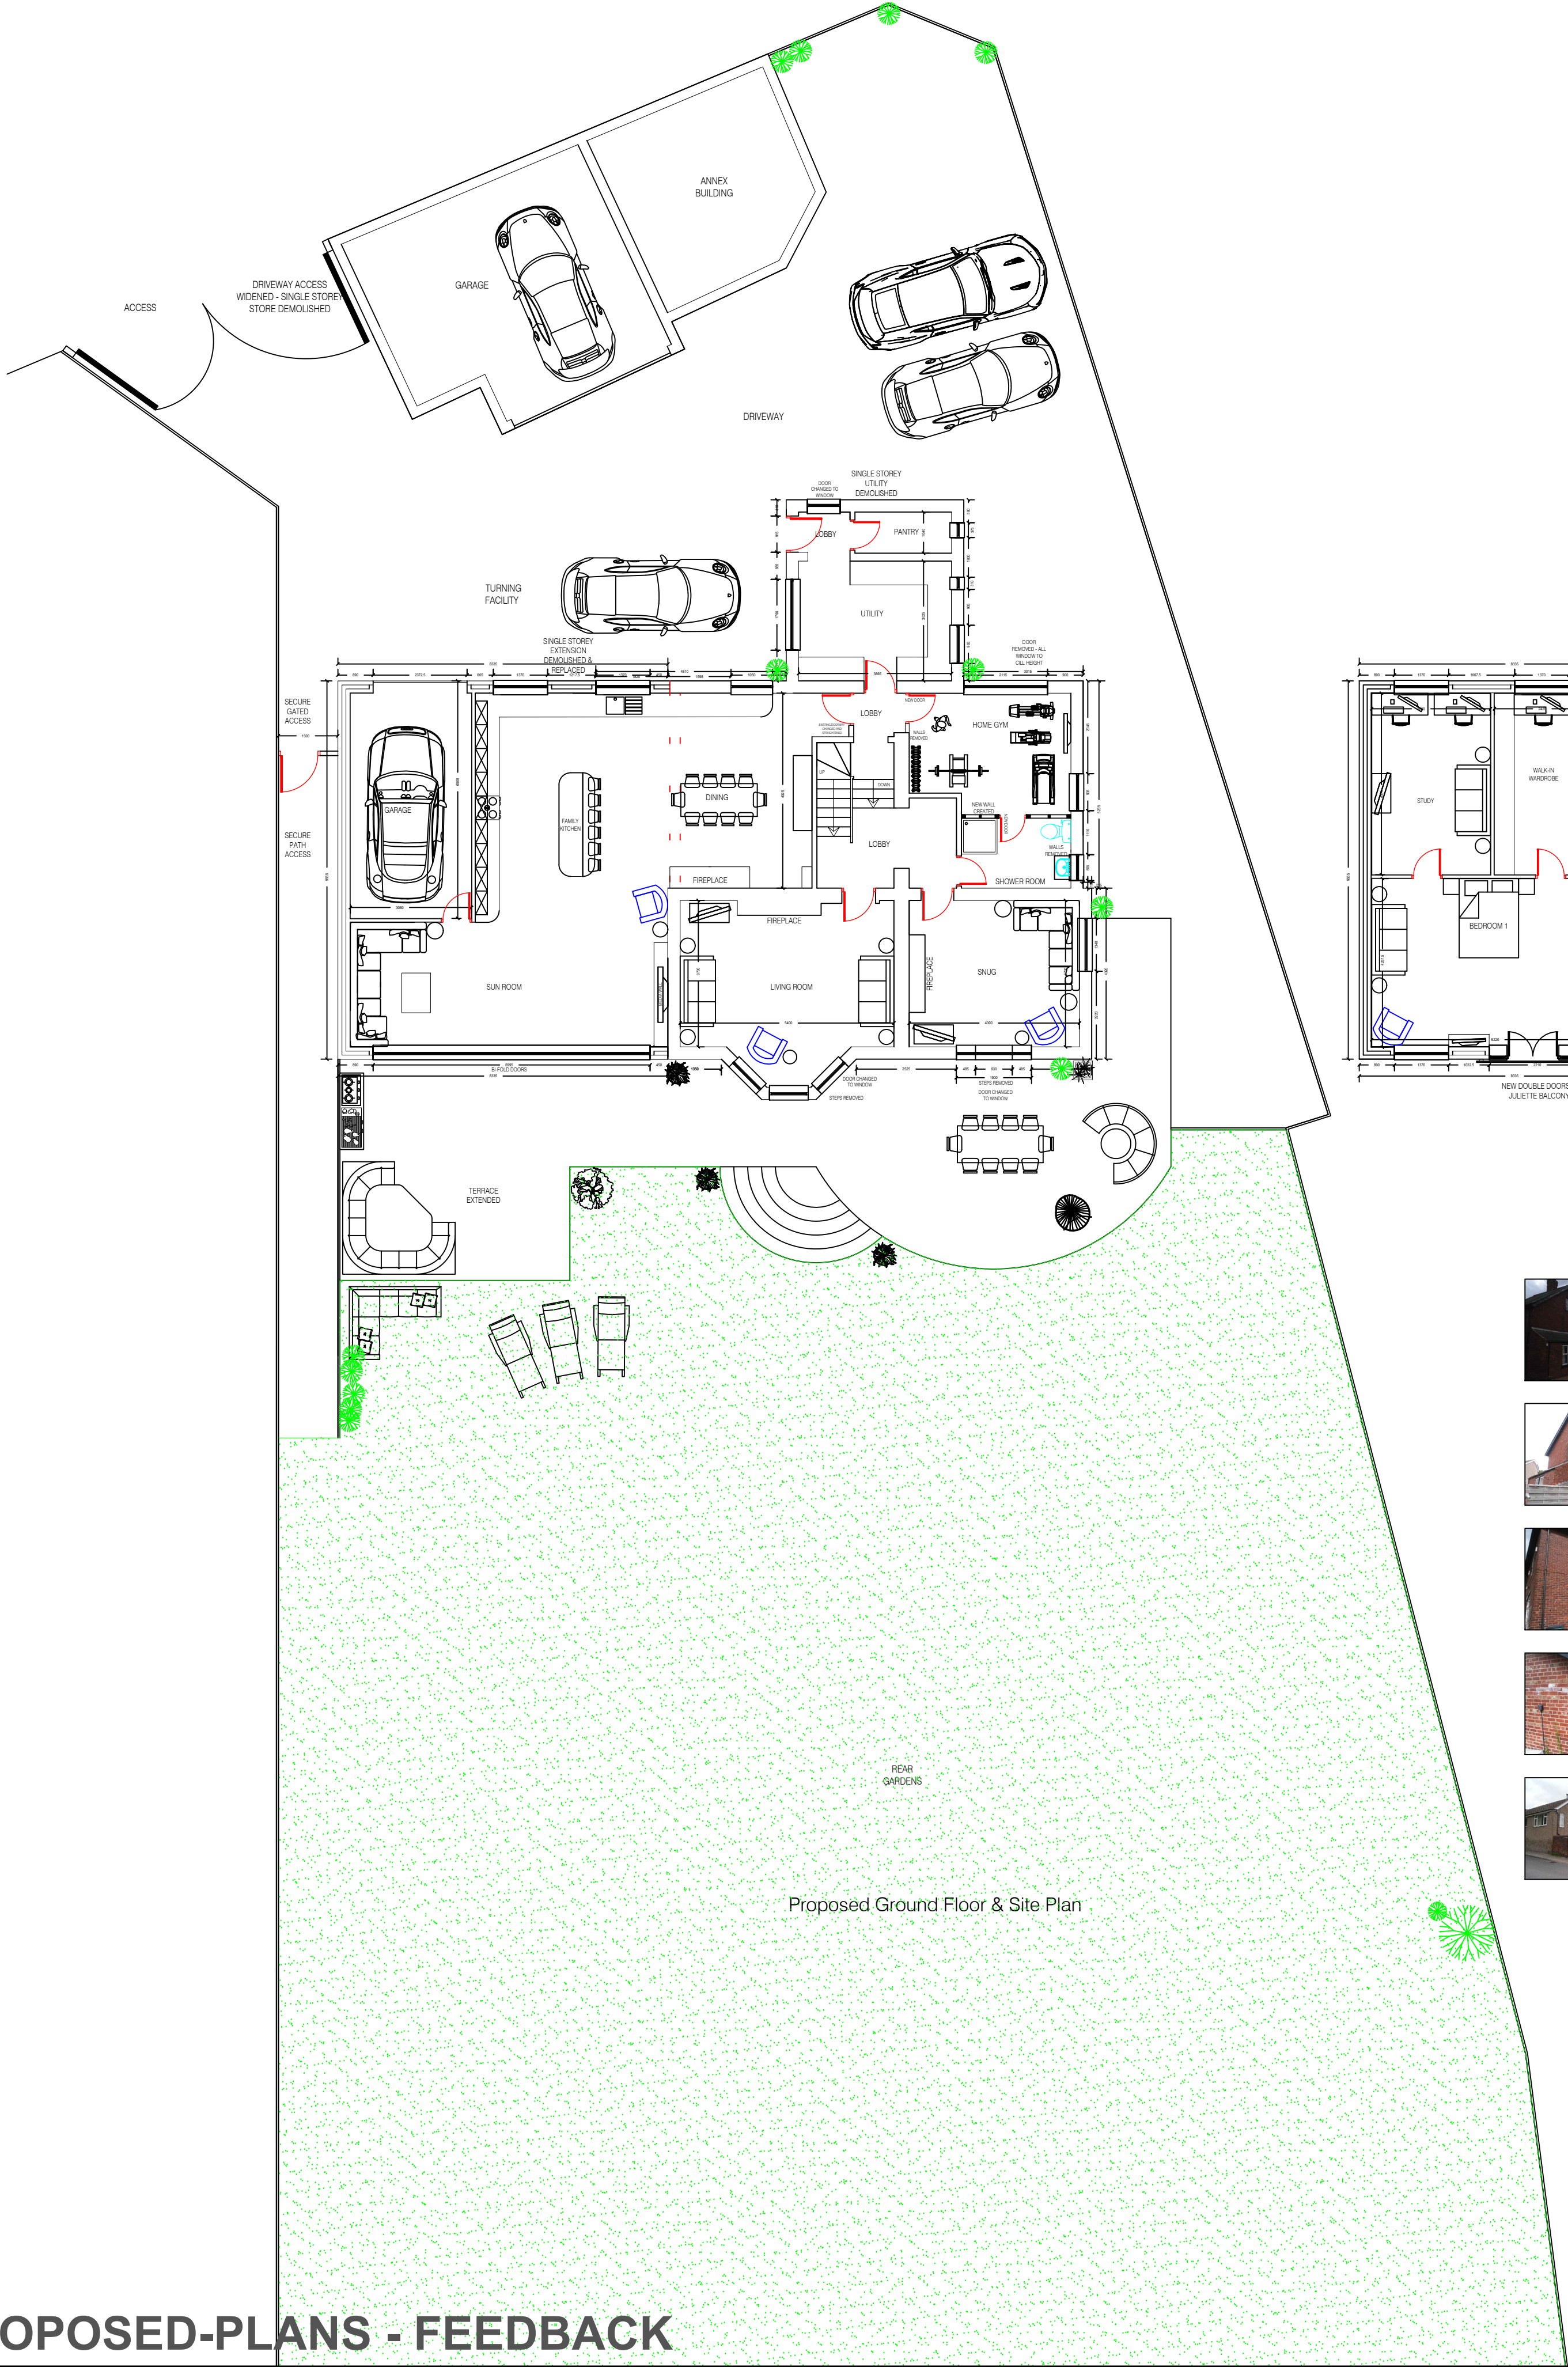
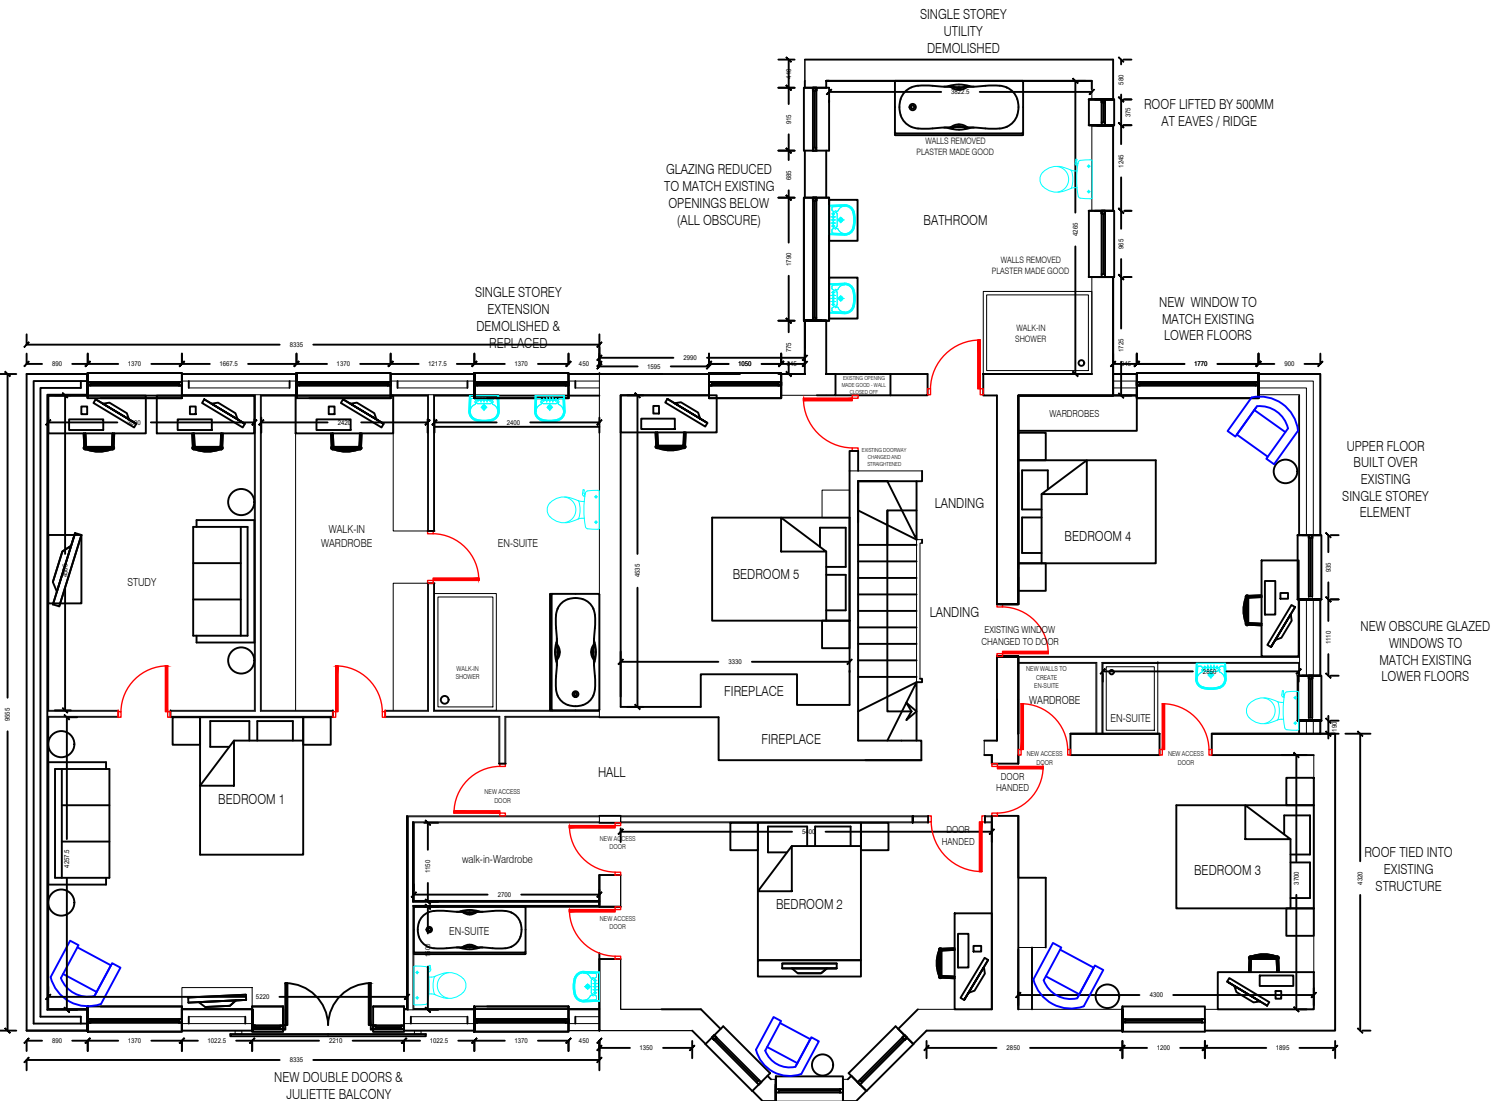


MR DALE CROSSLAND& MISS KIRSTY SENIOR

66 KINGWELL ROAD, WORSBROUGH,
BARNSELY, SOUTH YORKSHIRE. S70 4HG

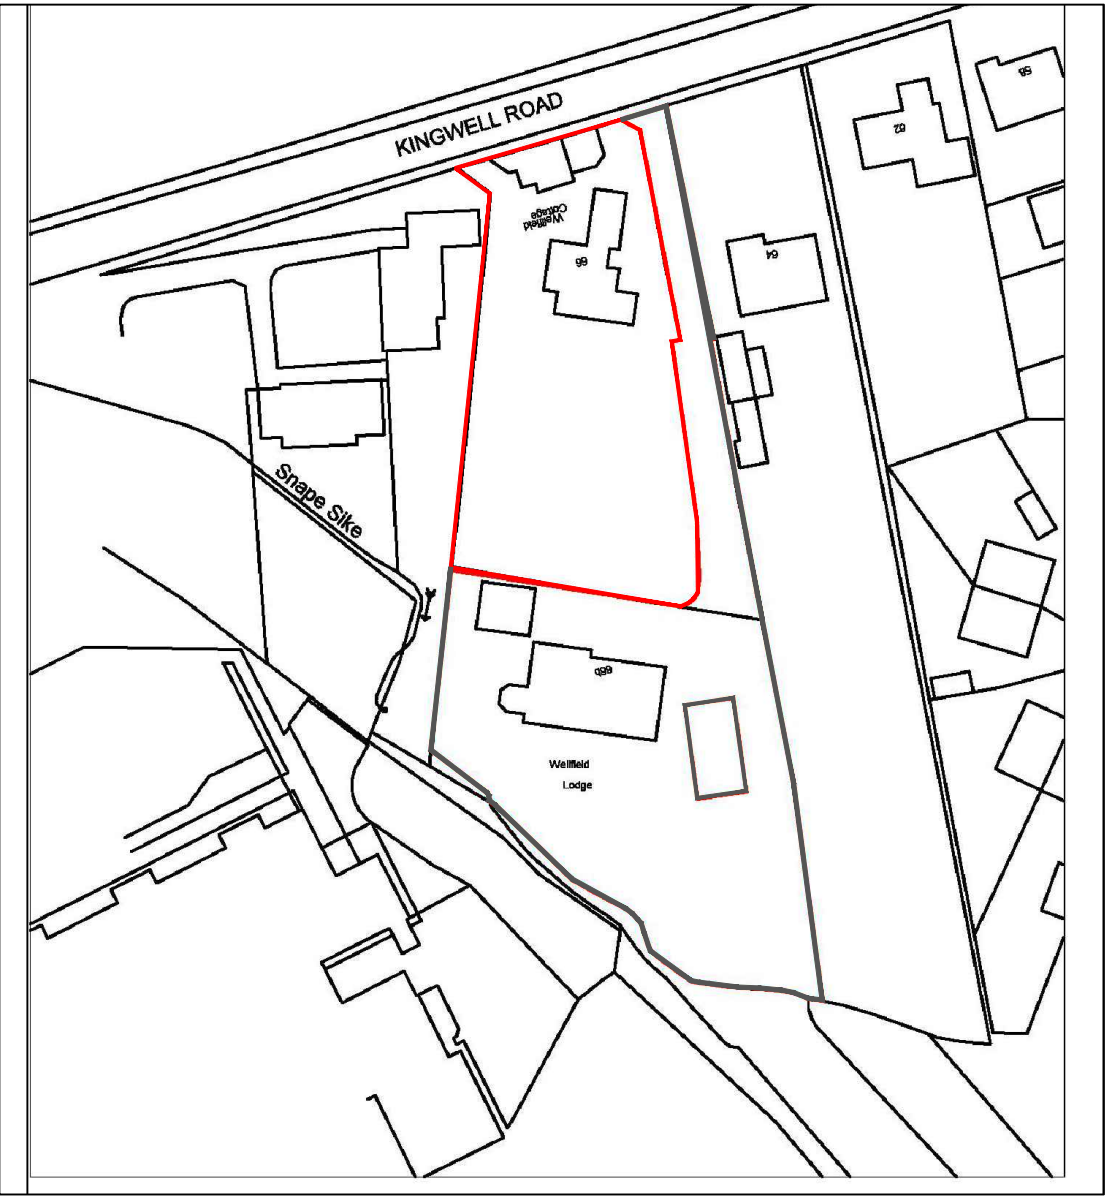

Site location plan
@1:1250 scale

Proposed First Floor Plan



Proposed Ground Floor & Site Plan

■ Architectural design

■ Planning & Building Regulations

■ Landscape architecture

■ 3D Visualisation & model making

CLIENT

MR.DALE.CROSSLAND.&
MISS.KIRSTY.SENIOR

66.KINGWELL.ROAD,WORSBROUGH,
BARNSELY.SOUTH.YORKSHIRE
WF9.4PQ

DRAWING OF
PROPOSED.EXTENSIONS.TO.DWELLING
TO.SIDES.UPPER.STOREY.&SIDE.2.STOREY
LOFT.ENLARGEMENT.PART.DEMOLITION
OF.REAR.SINGLE.STOREY.PARKING.&DRIVEWAY
IMPROVEMENTS&INTERNAL.ALTERATIONS

PROPOSED.PLAN.S.&.ELEVATIONS

drawing no	rev	date
DWG-004	A	FEB-24
scale	drawn	checked by
1:100@.A1	SMT	DC.KS
		checked date
		FEB-24