



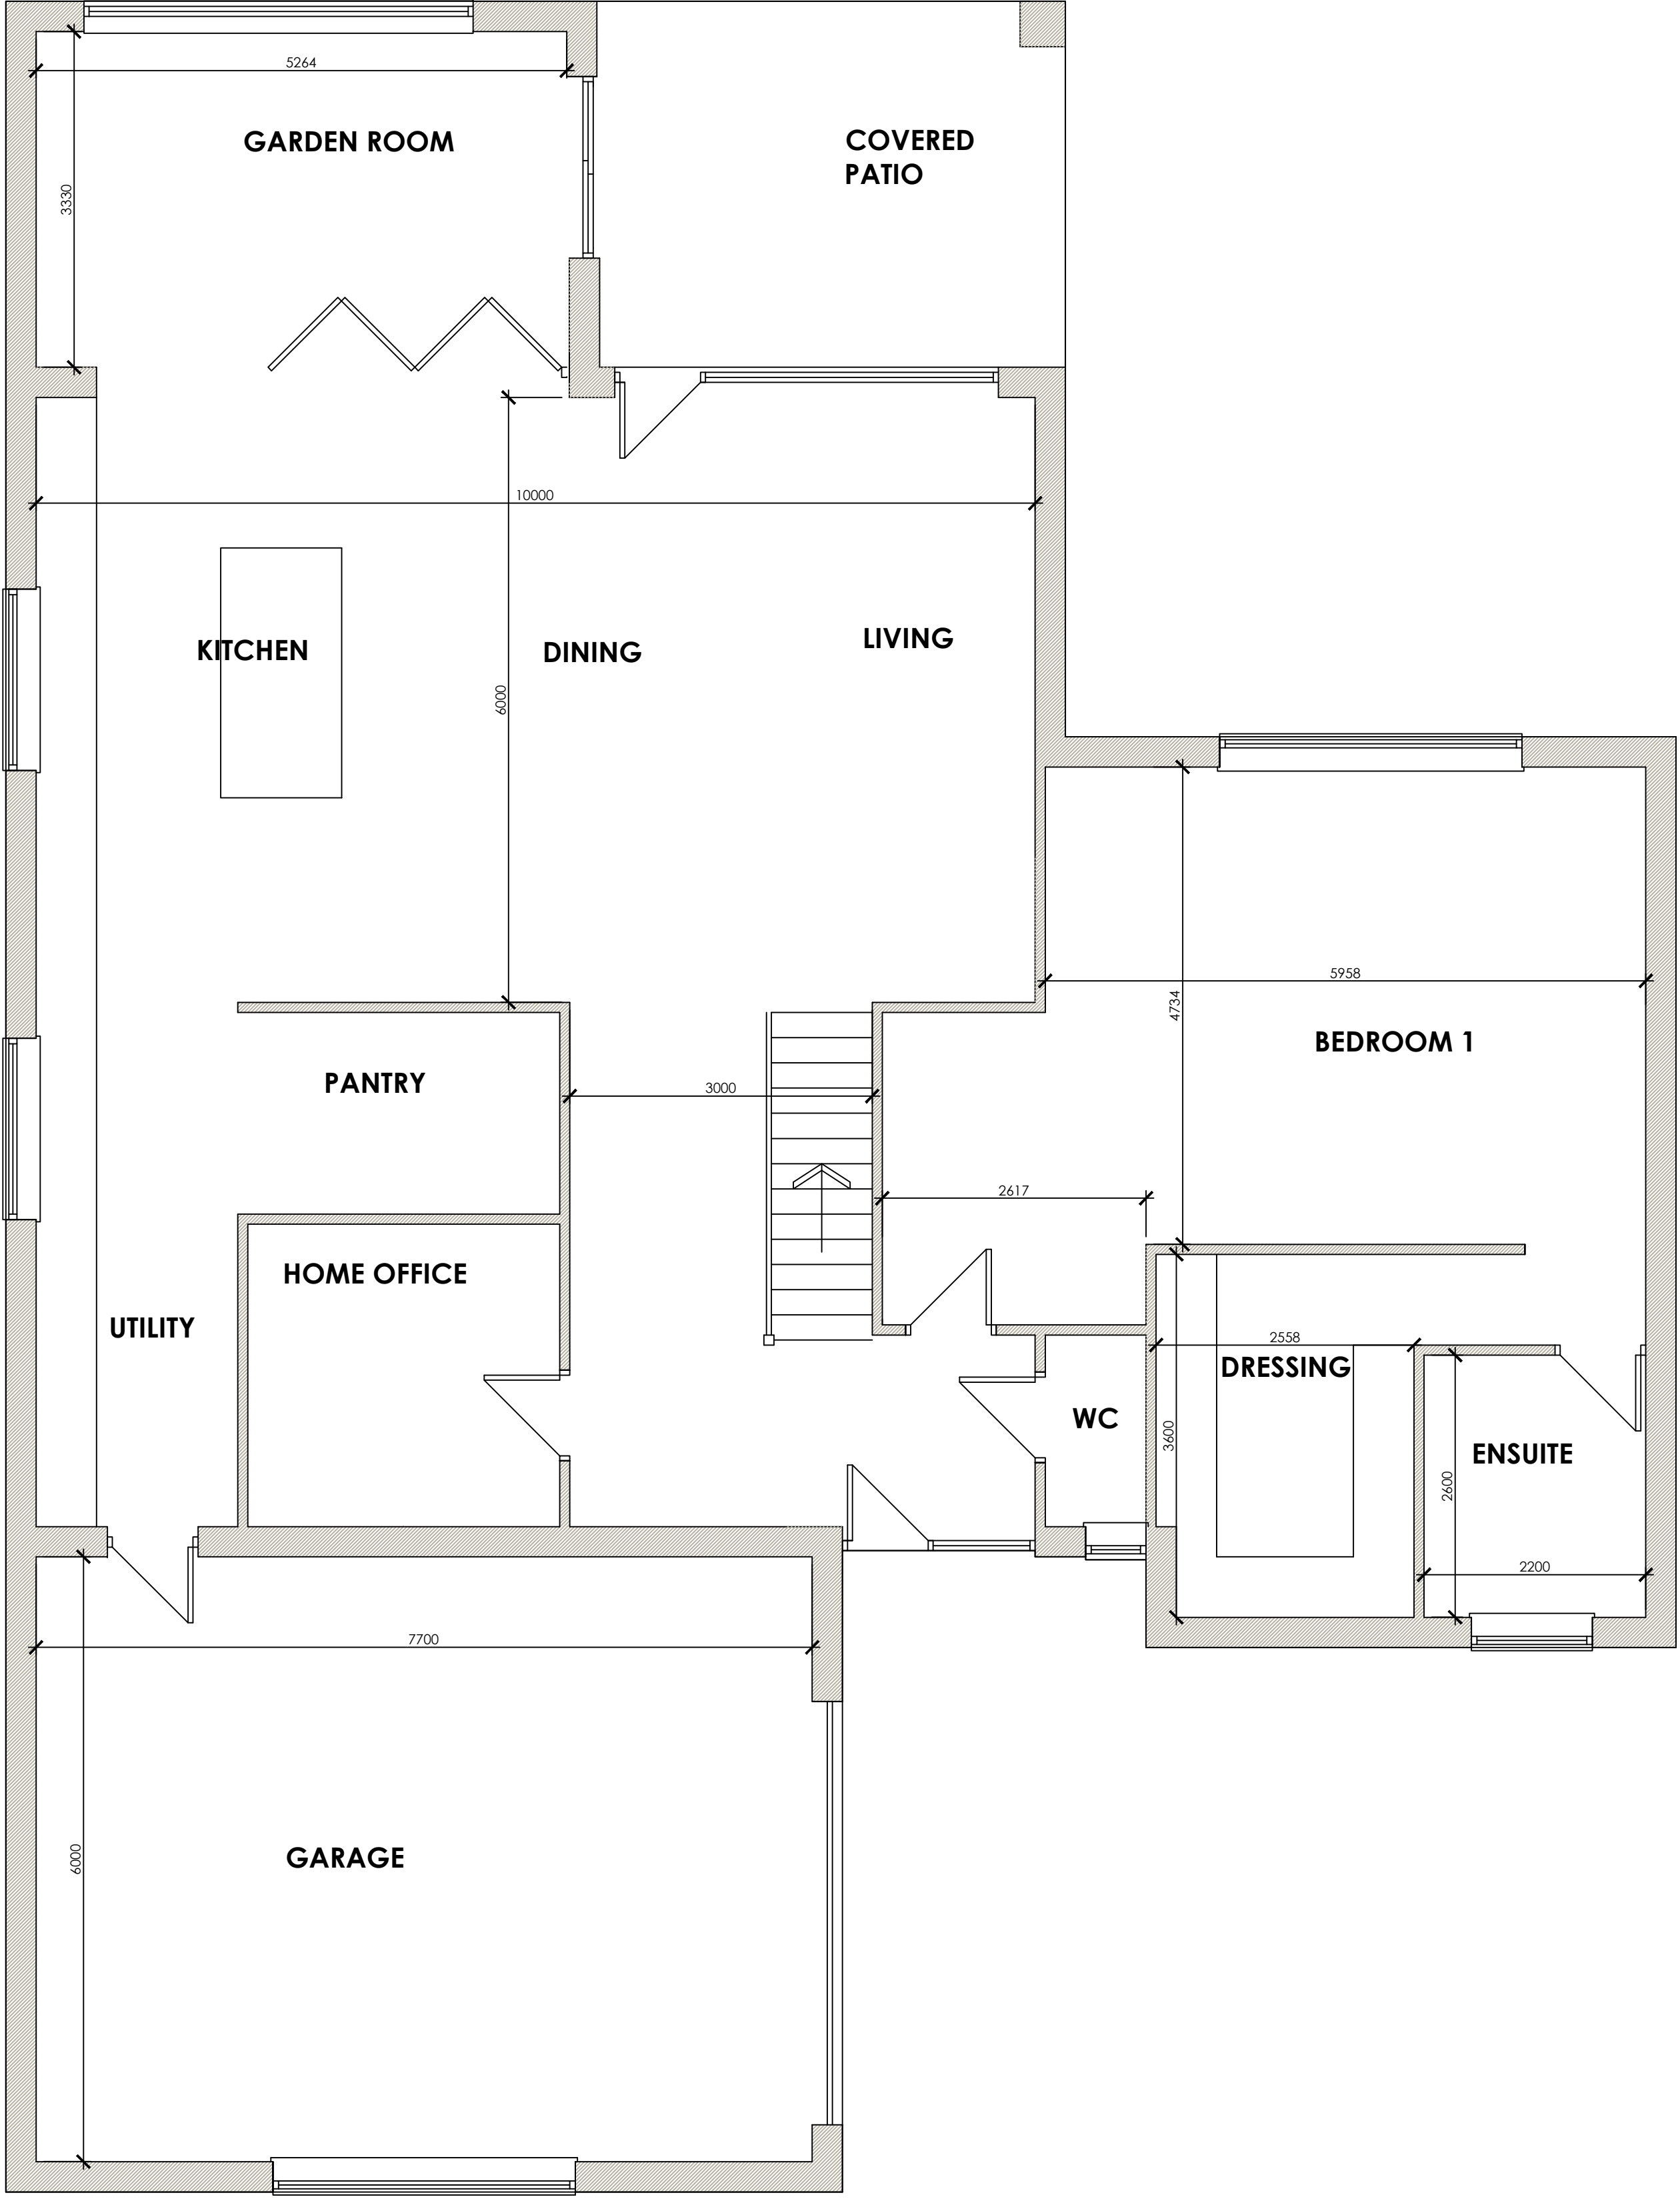

GROUND FLOOR PLAN
SCALE 1:50

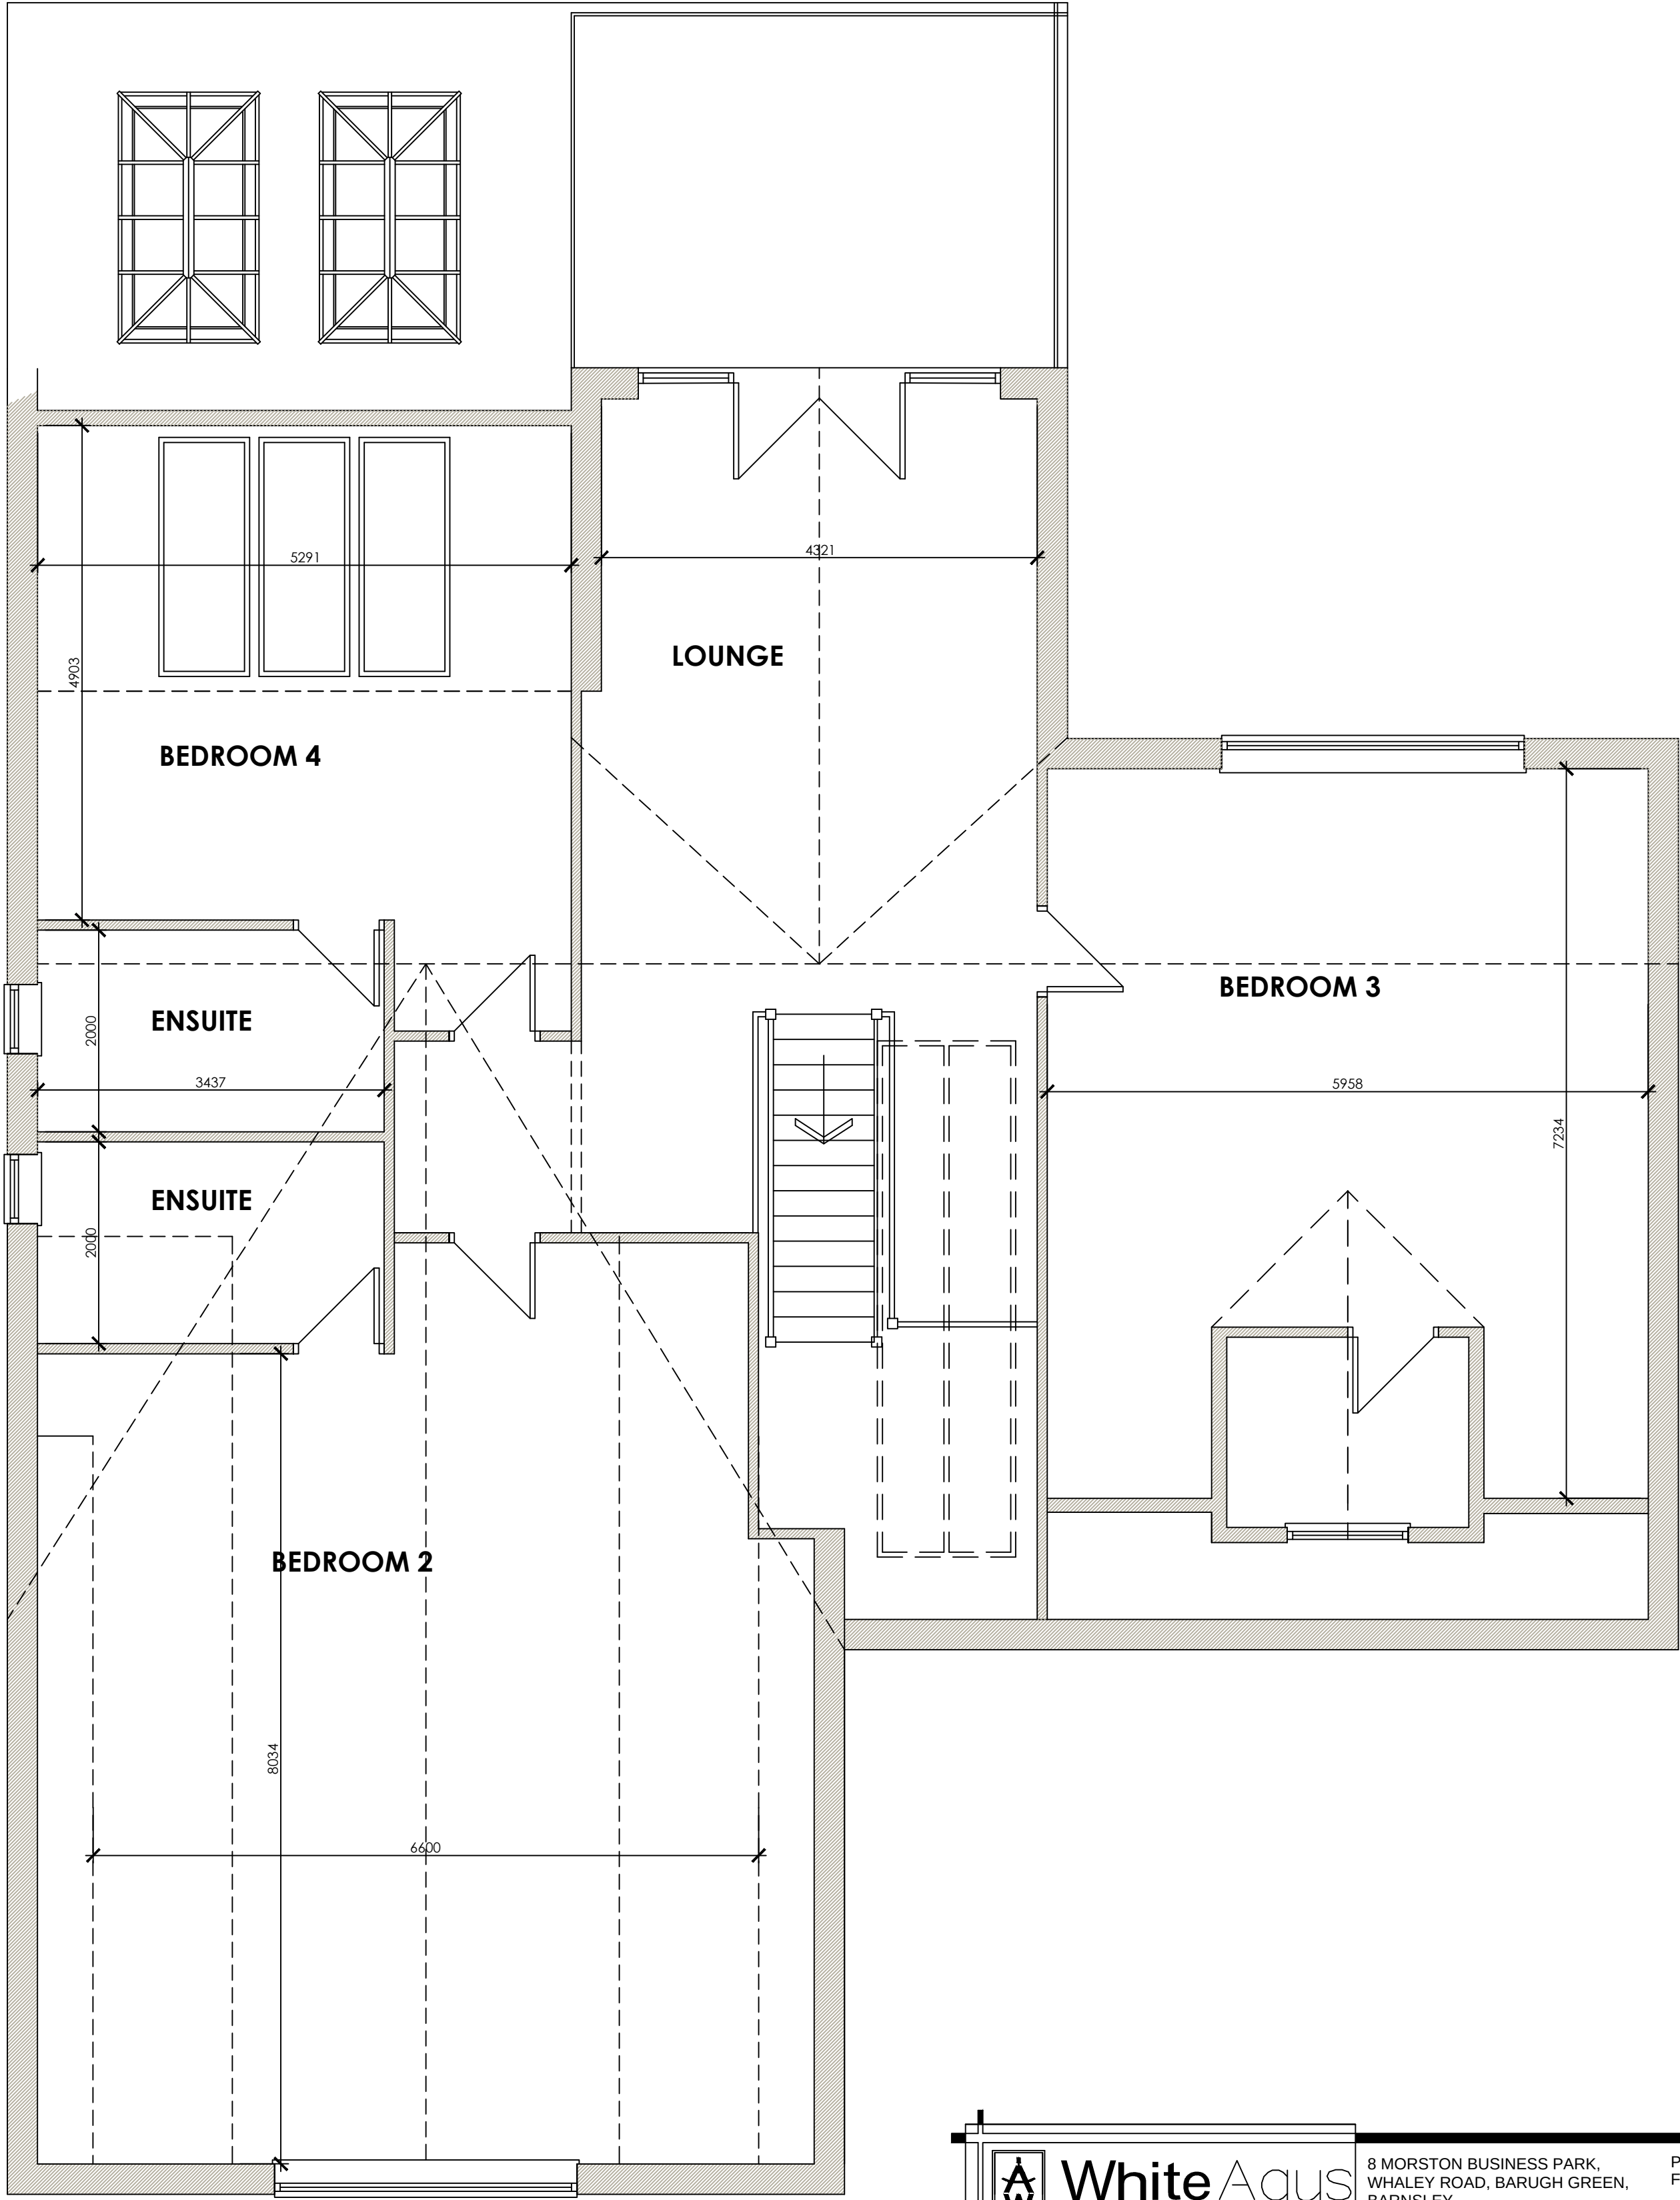

FIRST FLOOR PLAN
SCALE 1:50

 White Agus PARTNERSHIP			8 MORSTON BUSINESS PARK, WHALEY ROAD, BARUGH GREEN, BARNLSLEY. S75 1HQ			Phone: 01226 208482 Fax: 01226 283030		
ARCHITECTURAL SERVICES AND SURVEYORS						Email: info@whiteaguspartnership.co.uk Web: www.whiteaguspartnership.co.uk		
Project. PROPOSED DWELLING AT 24 TIVYDALE DRIVE, CAWTHORNE BARNLSLEY, S75 4EN					Client. MR S. CARTWRIGHT			
Drawing Title. PLANS					Date. DEC 2015		Scale. 1:50 @ A1	
					Ref. 15-120	Dwg. No. 01	Rev. C	
Date	Suffix	Description			Date	Suffix	Description	
09-02-16	A	GENERAL REVISIONS						
13-02-16	B	GENERAL REVISIONS						
19-02-16	C	REVISED TO CLIENTS REQUIREMENTS						