




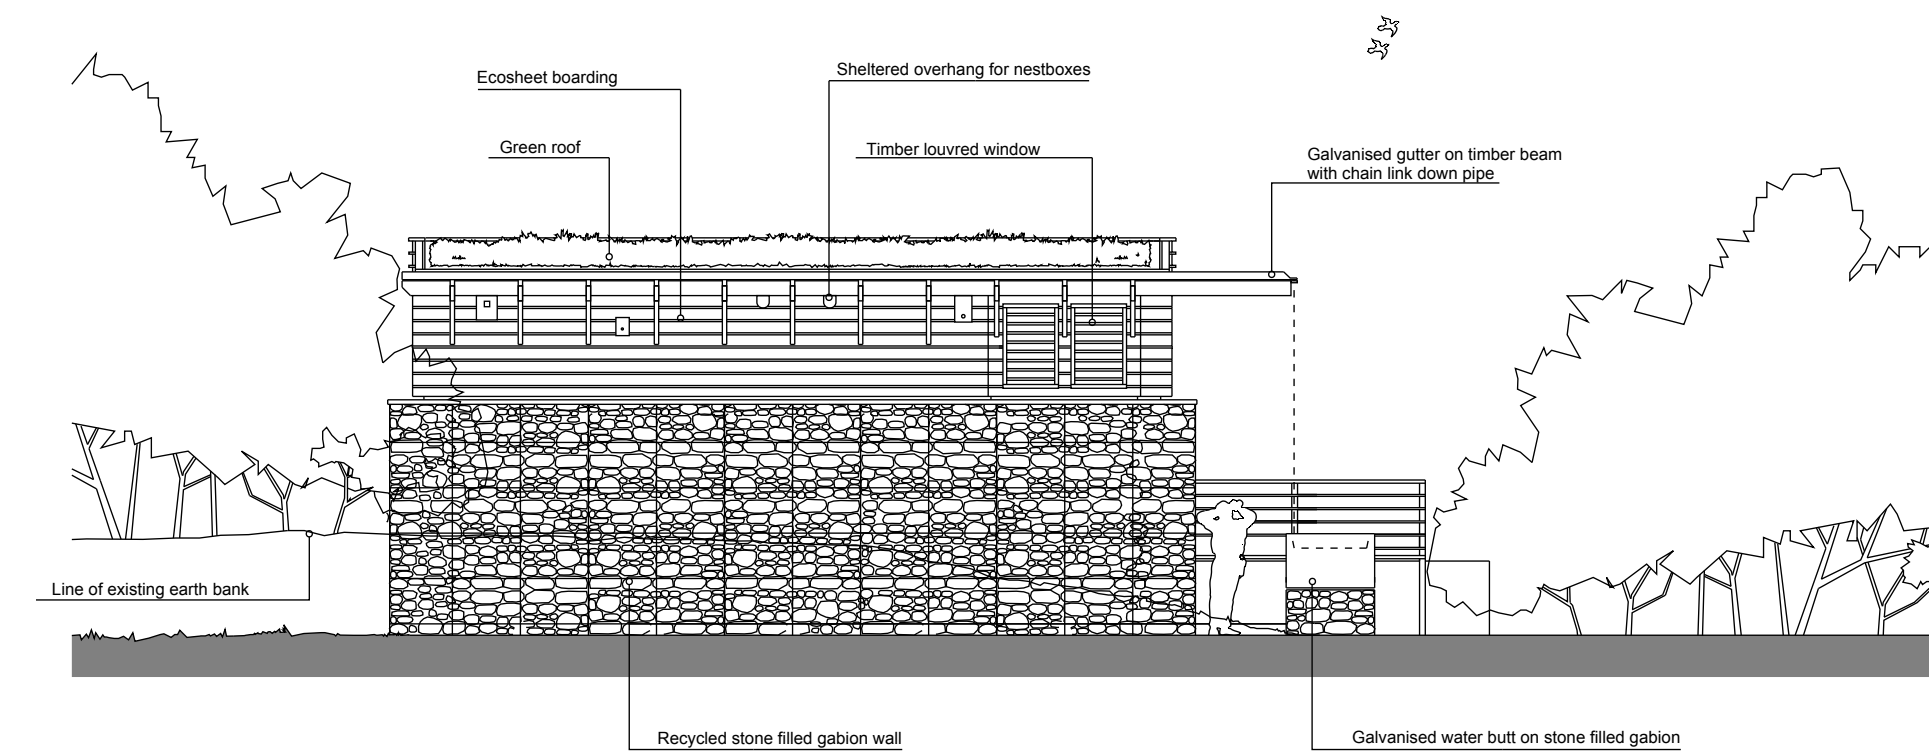


South Elevation SCALE 1:100

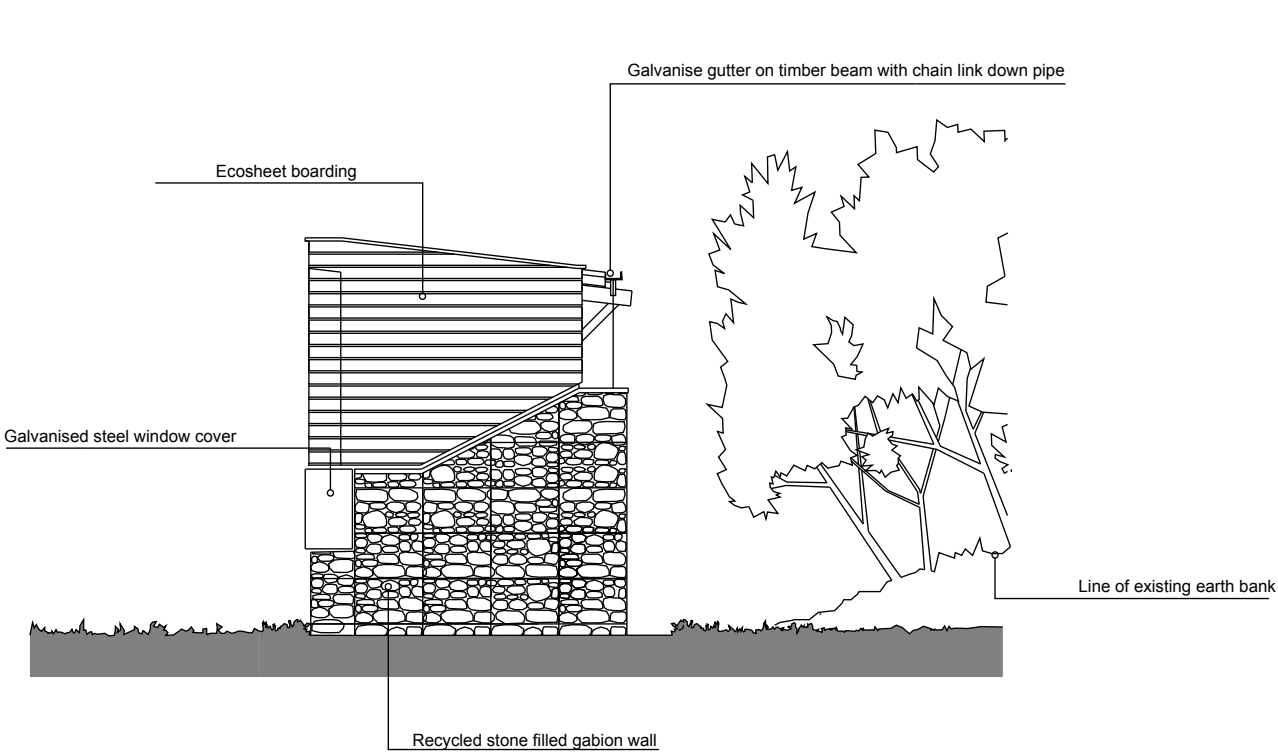


West Elevation SCALE 1:100

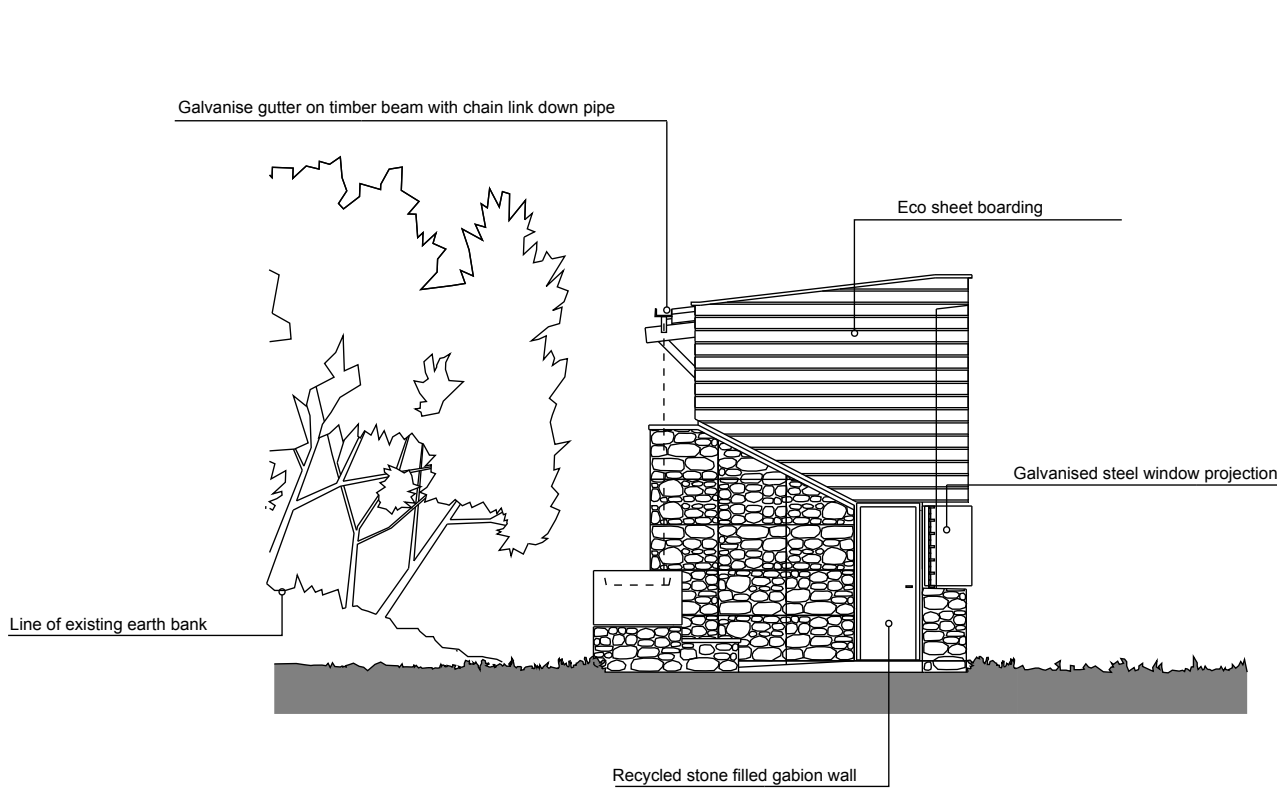


East Elevation SCALE 1:100

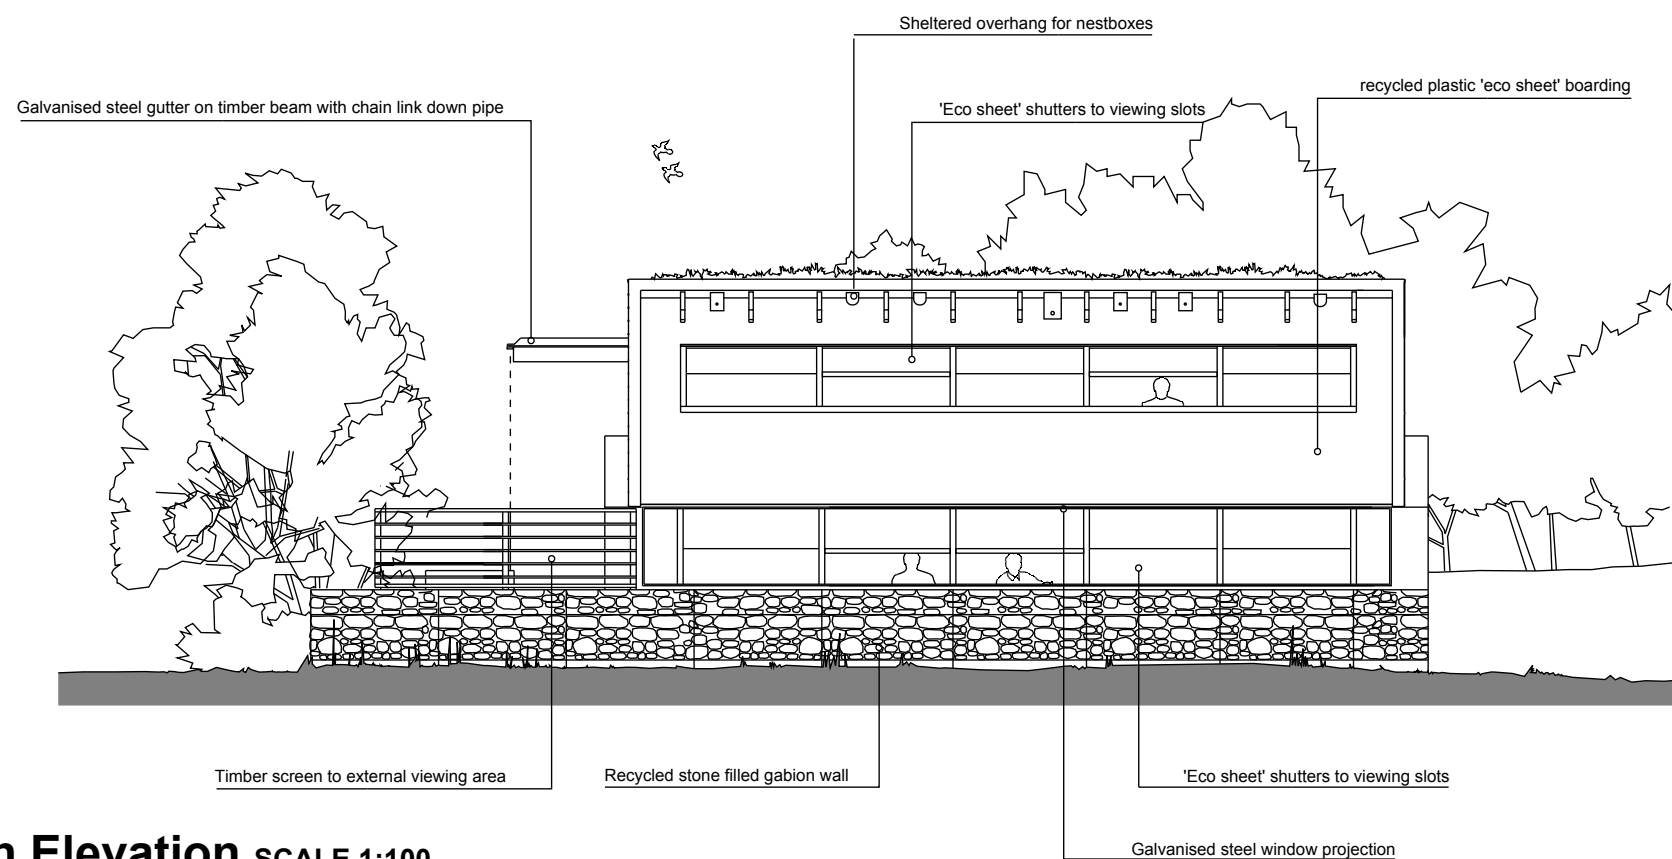


North Elevation SCALE 1:100

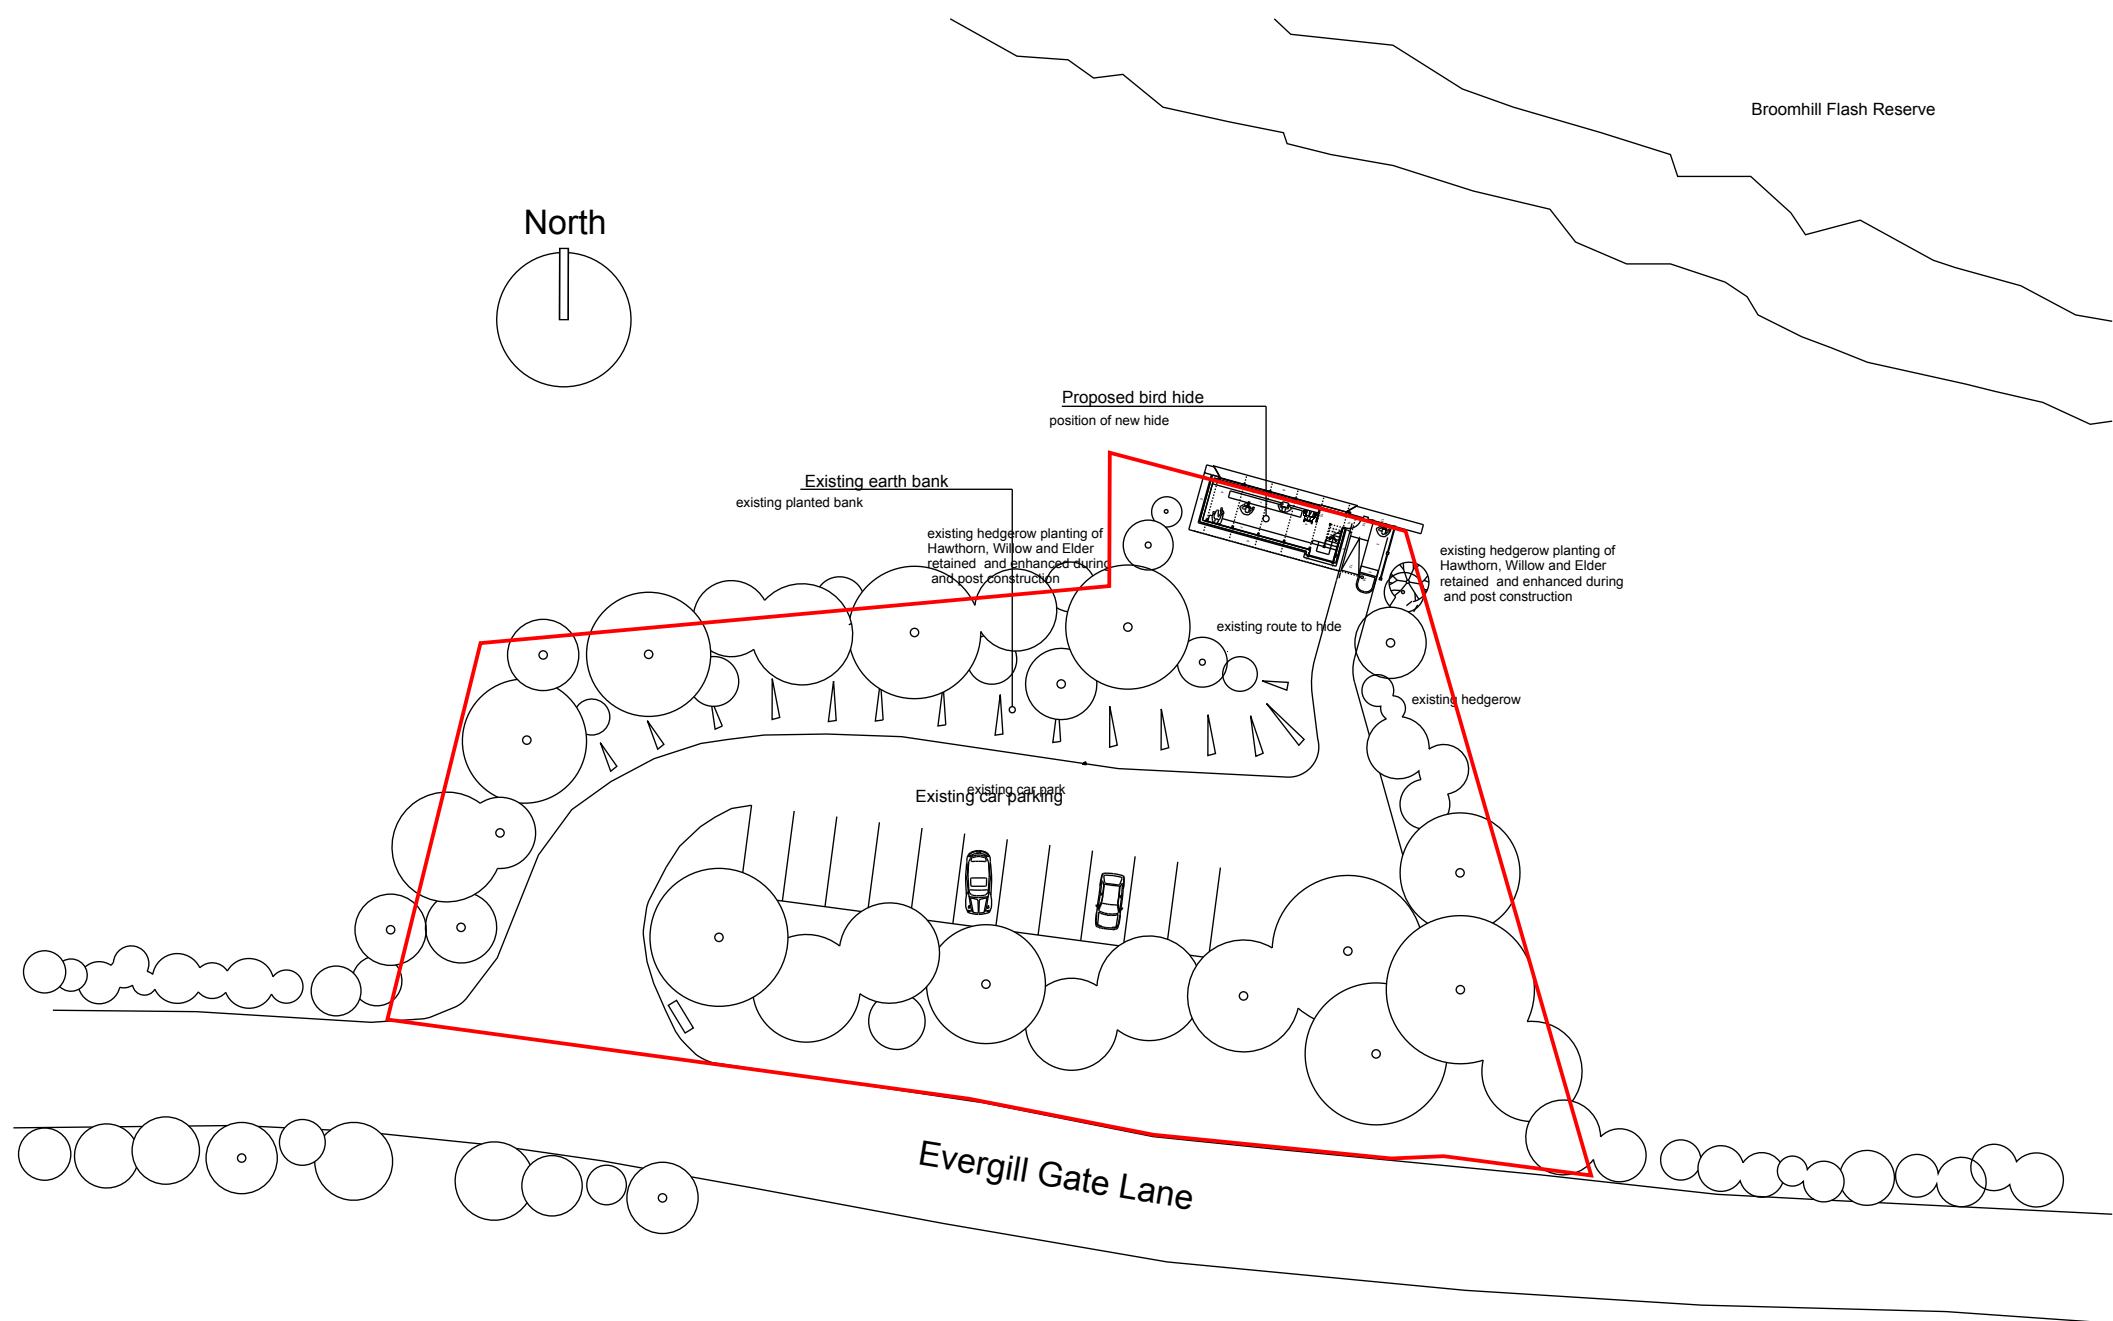


Site Location Plan SCALE 1:500

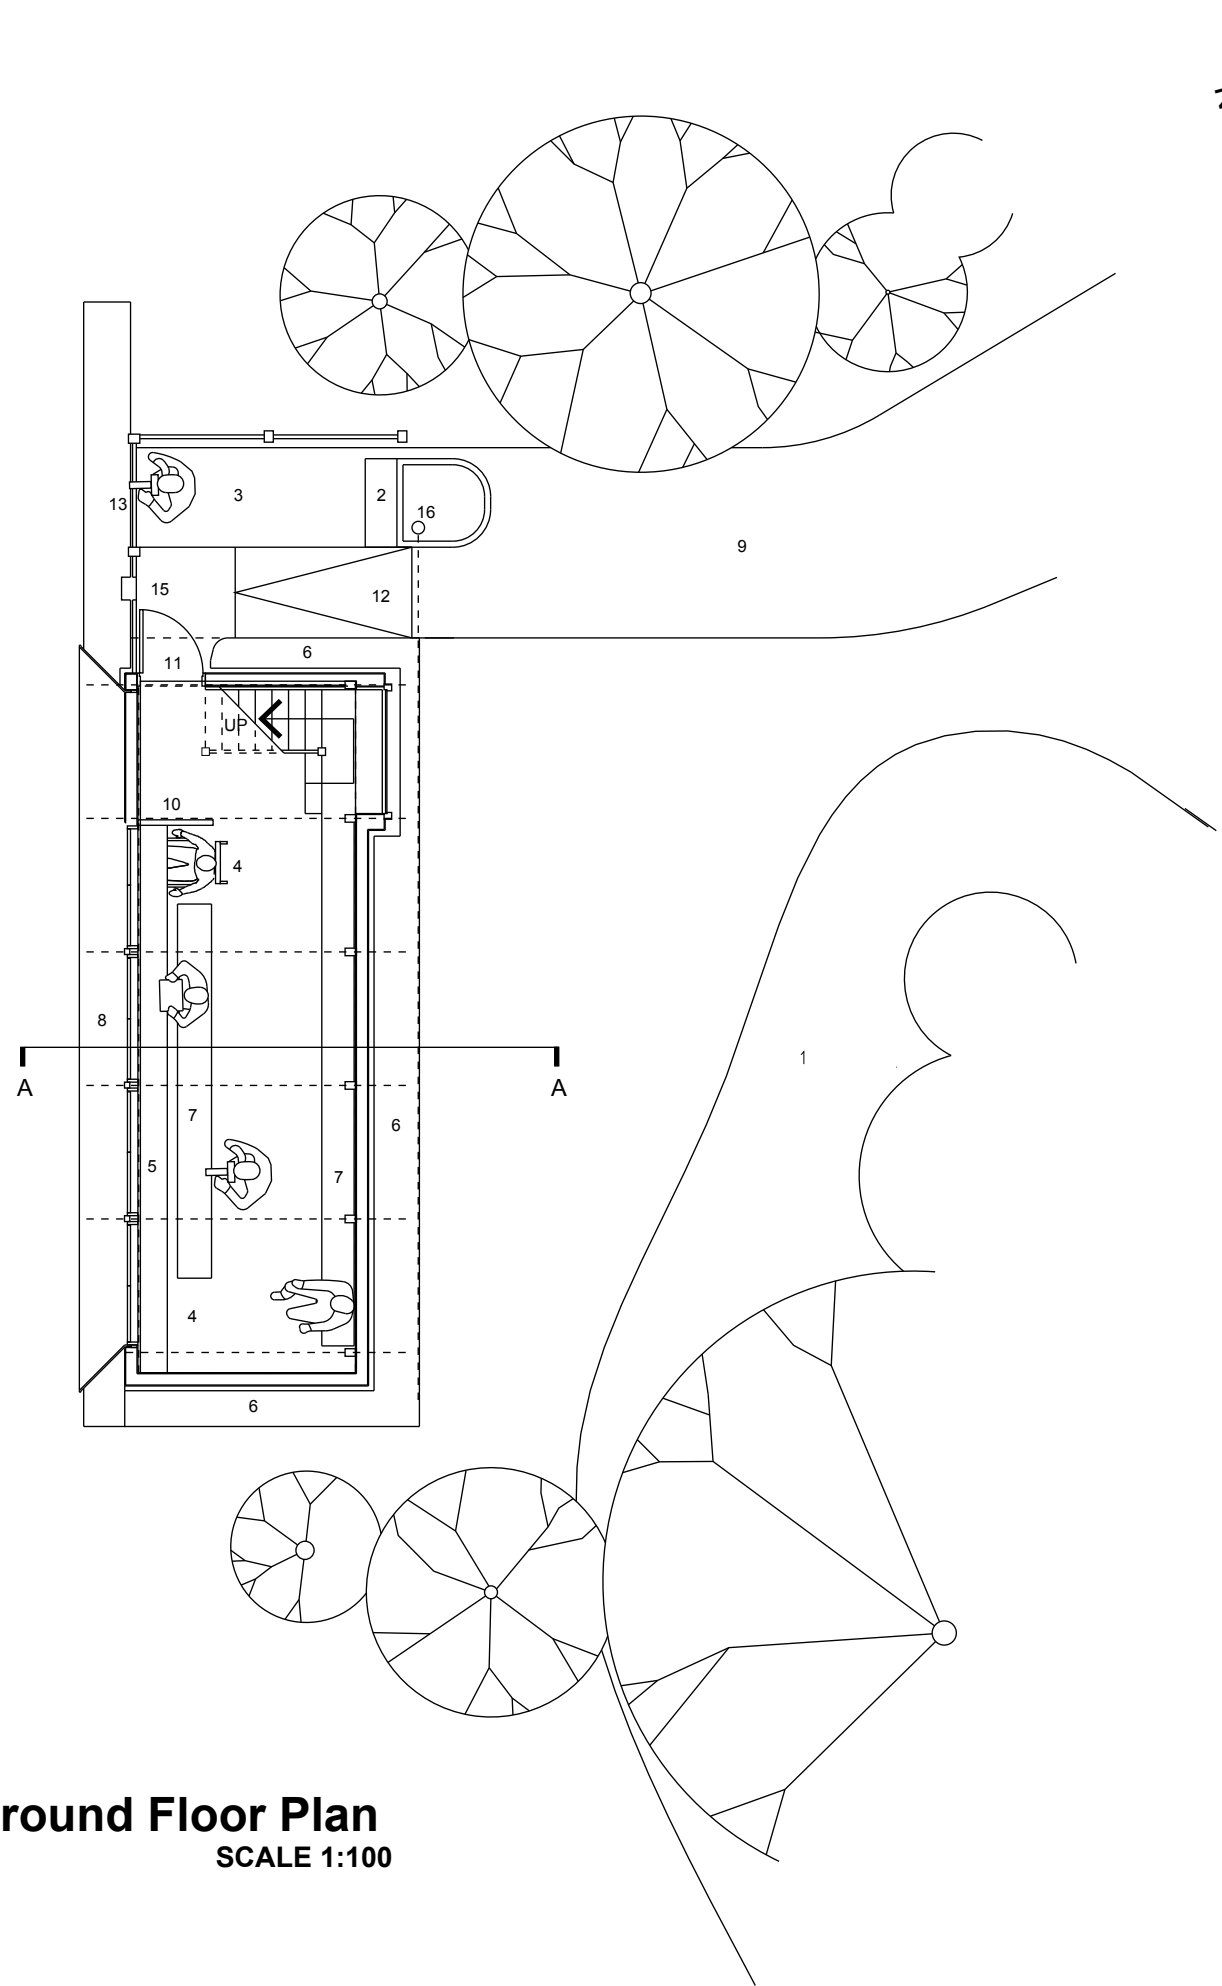


Ground Floor Plan SCALE 1:100

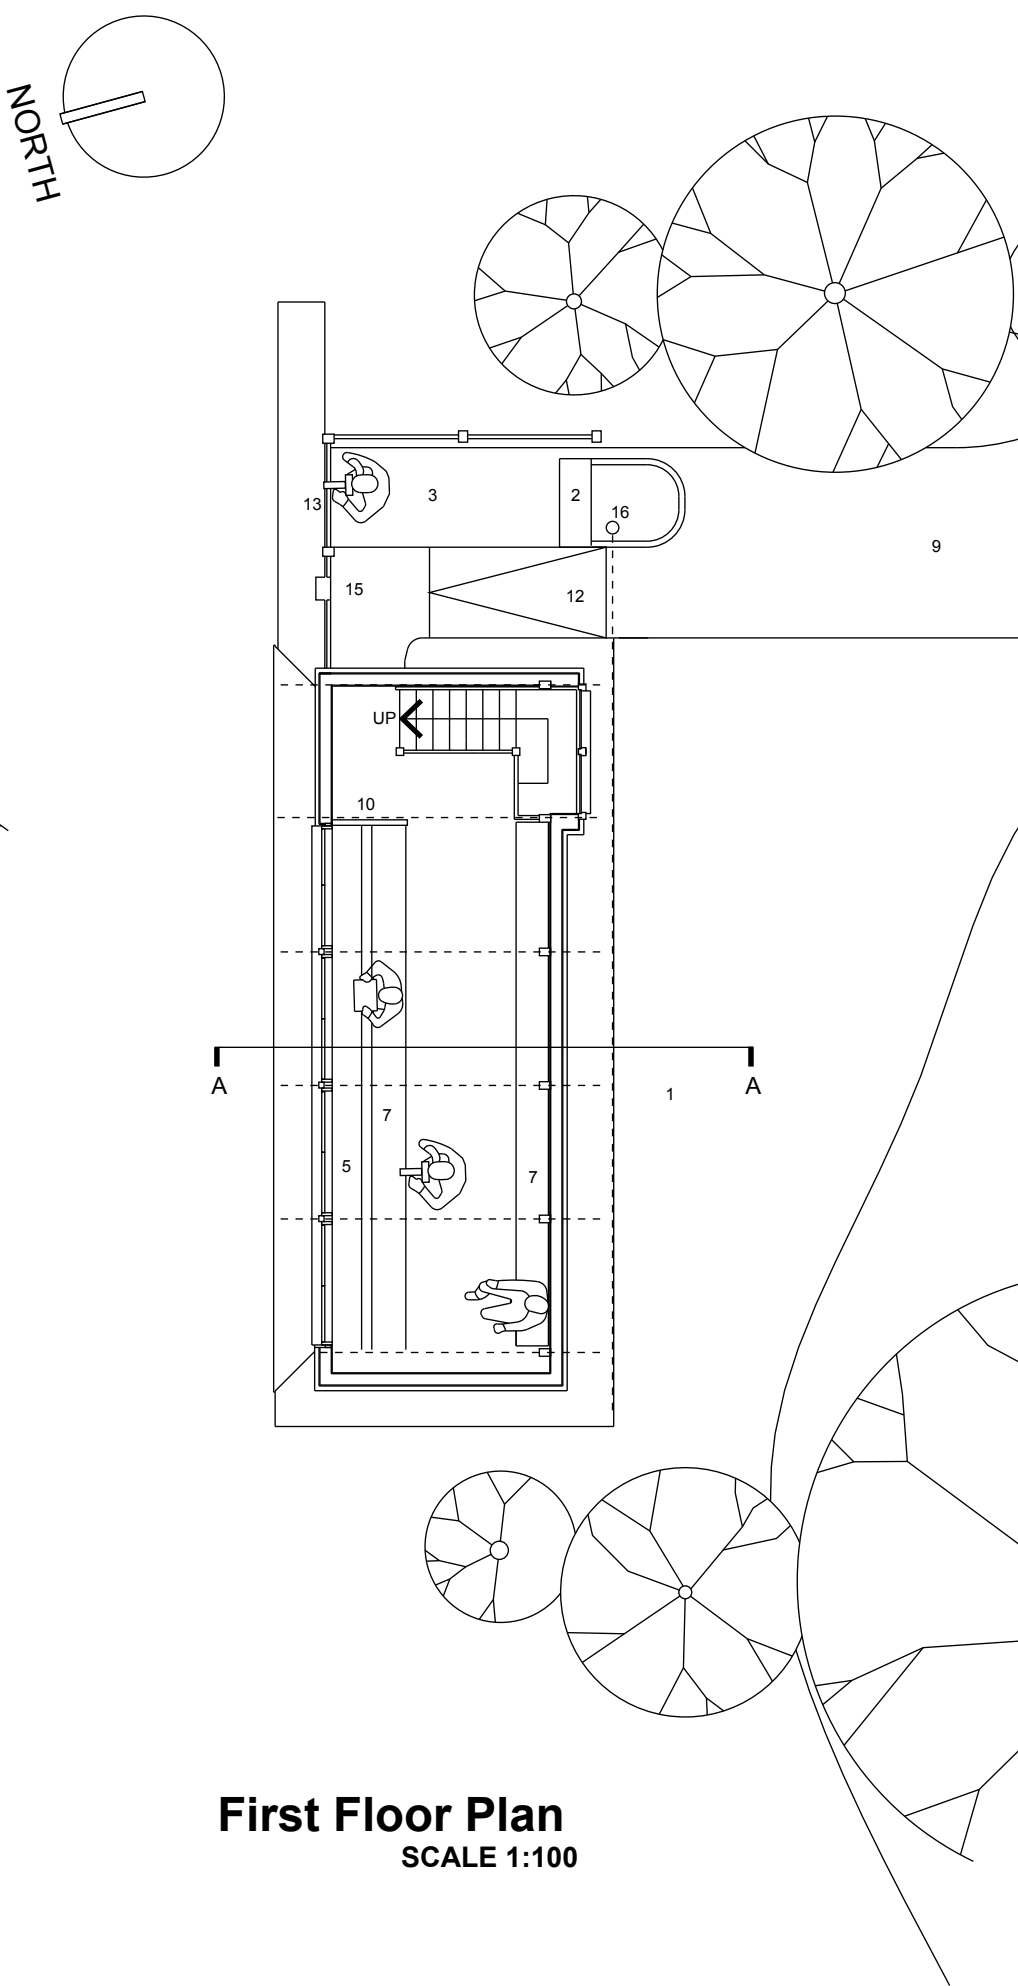

First Floor Plan SCALE 1:100

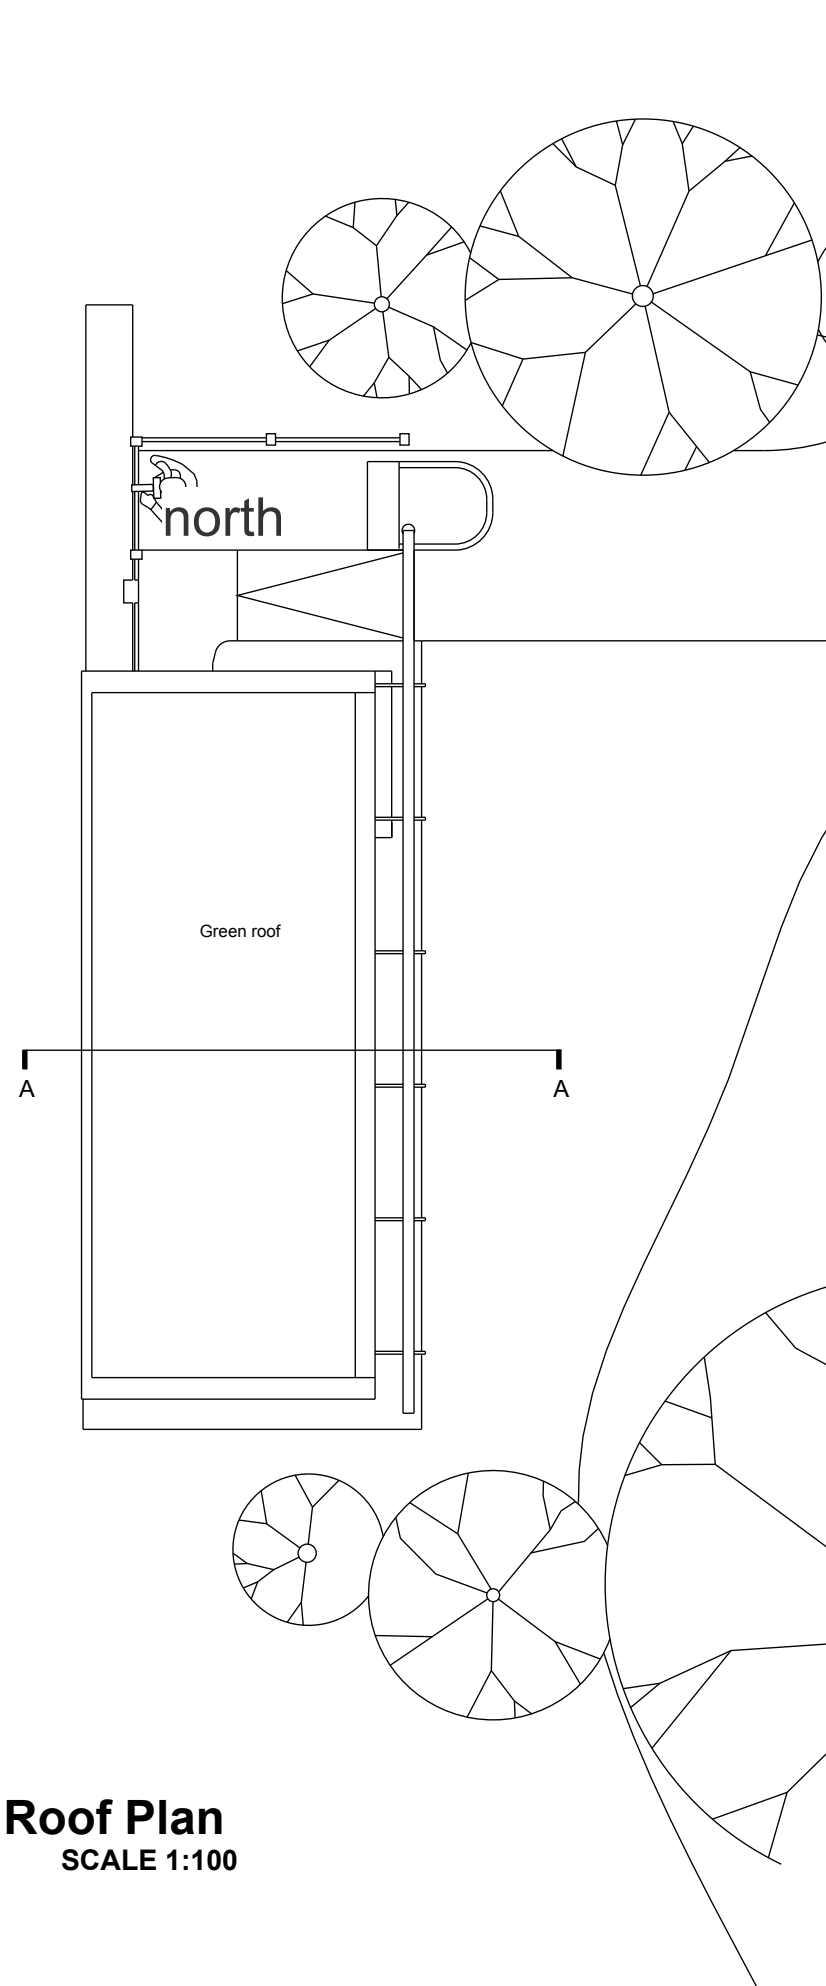

Roof Plan SCALE 1:100

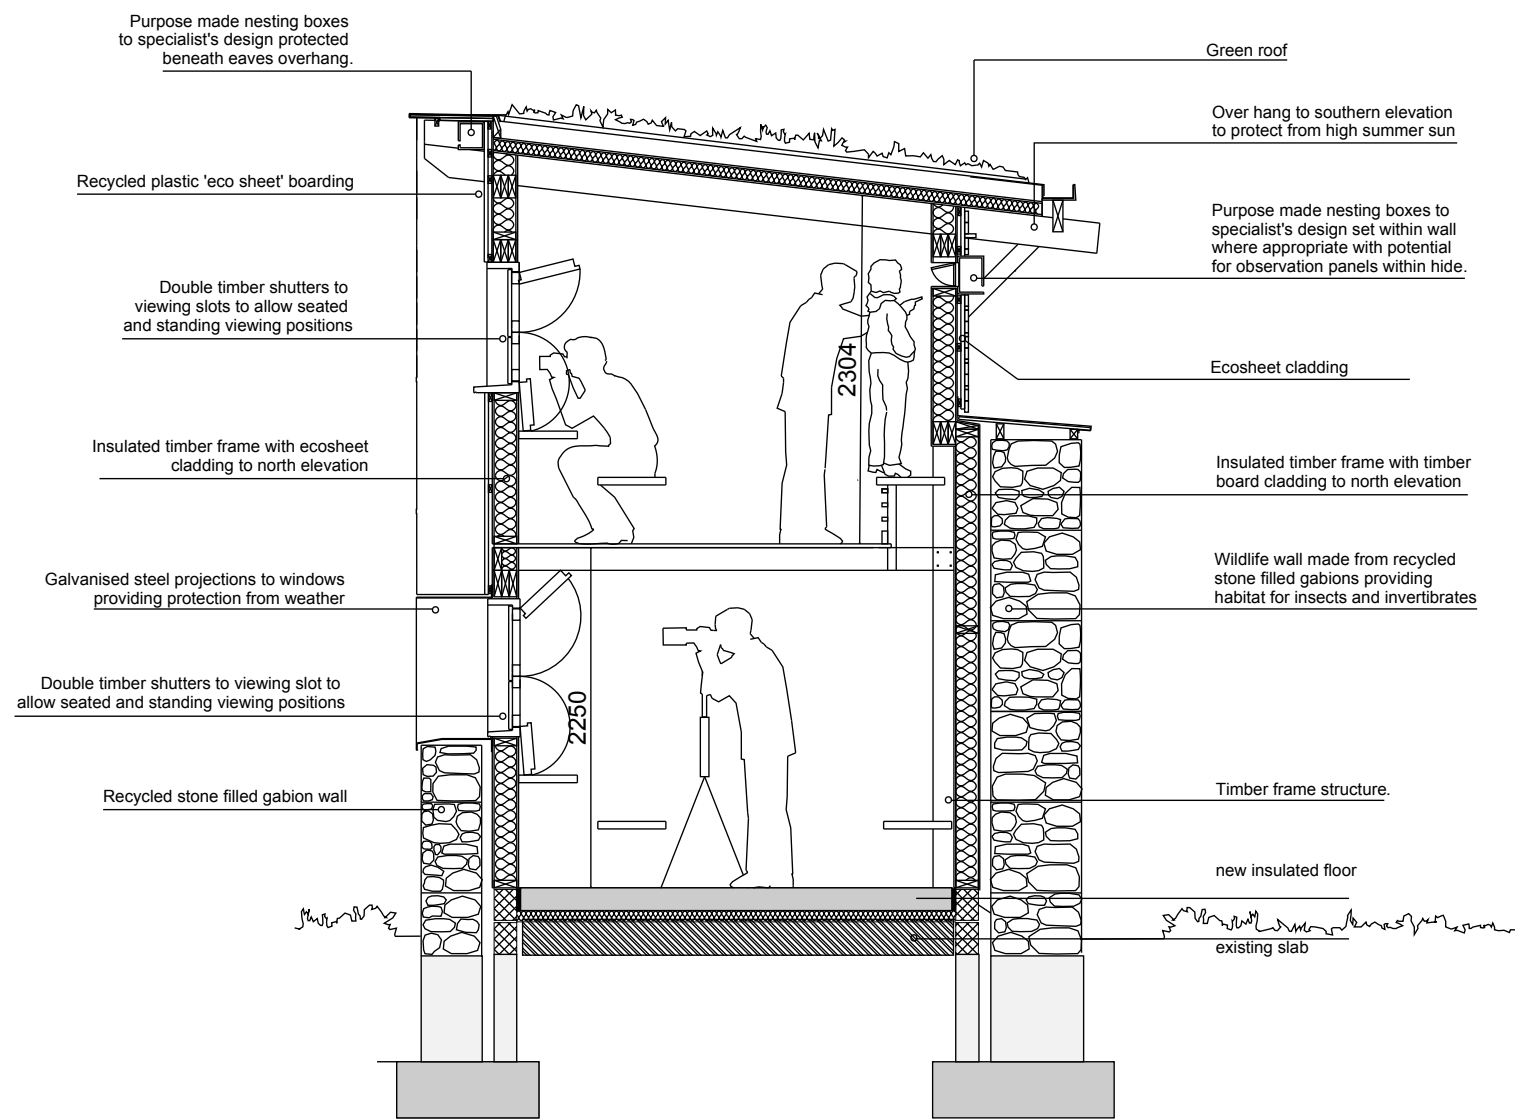

Section A-A SCALE 1:100

- 1 Existing earth bank
- 2 External seat
- 3 External viewing area
- 4 Wheelchair space
- 5 Window cill / storage shelf
- 6 Gabion wall (filled with recycled stone)
- 7 Seating bench
- 8 Galvanised steel window projection
- 9 Existing path
- 10 Visual screen to front entrance/stair
- 11 Front entrance
- 12 Ramp to entrance
- 13 Timber screen for external viewing / marks entrance
- 14 Timber louvres to staircase allowing filtered light/visibility
- 15 Boot scraper set within Gabion wall
- 16 Rainwater chain link down pipe to galvanised steel water butt.
- 17 Existing raised earth bank with existing trees and shrubs

NOTES :

Figured dimensions only are to be taken from this drawing. All dimensions are to be checked on site before any work is put in hand.

The Copyright of this drawing is owned by SALT Architects

A amendments to cladding and floor 22/06/2011

Revision Details	Drawn	Date
Mark Revision	Drawn	Date Checked

SALT architects
54 Lairgate, Beverley
East Yorkshire
HU17 8EU
telephone 01482 888102
fax 01482 888621

Client's name
ABLE

Job title
Birdhide, Broomhill Flash Reserve

Drawing title
Proposed Plans, Elevations, and Section

Scale
1:100 / 1:500 / 1:50 @ A1

Drawn	Checked	Date
ST	BH	11/02/15
Job No	Drawing No.	Rev
2471	301	-
Status	Planning	