




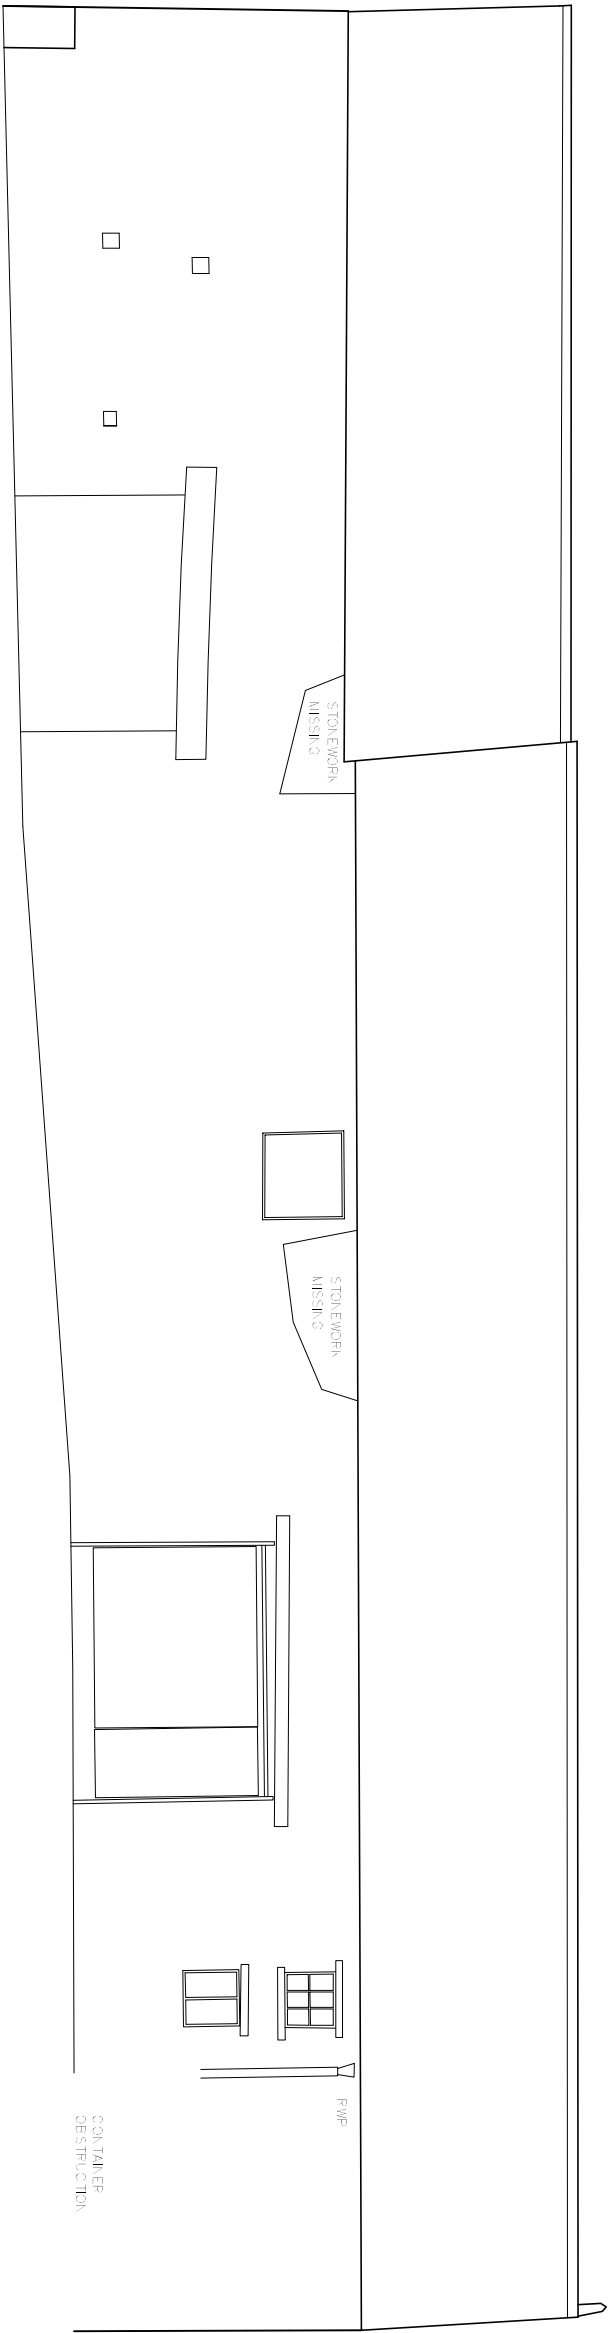


EAST ELEVATION ————— Datum 47.45 A.D.

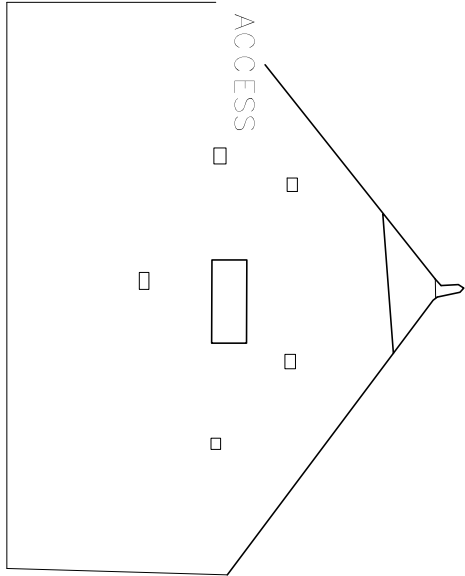

NORTH ELEVATION ————— Datum 47.45 A.D.

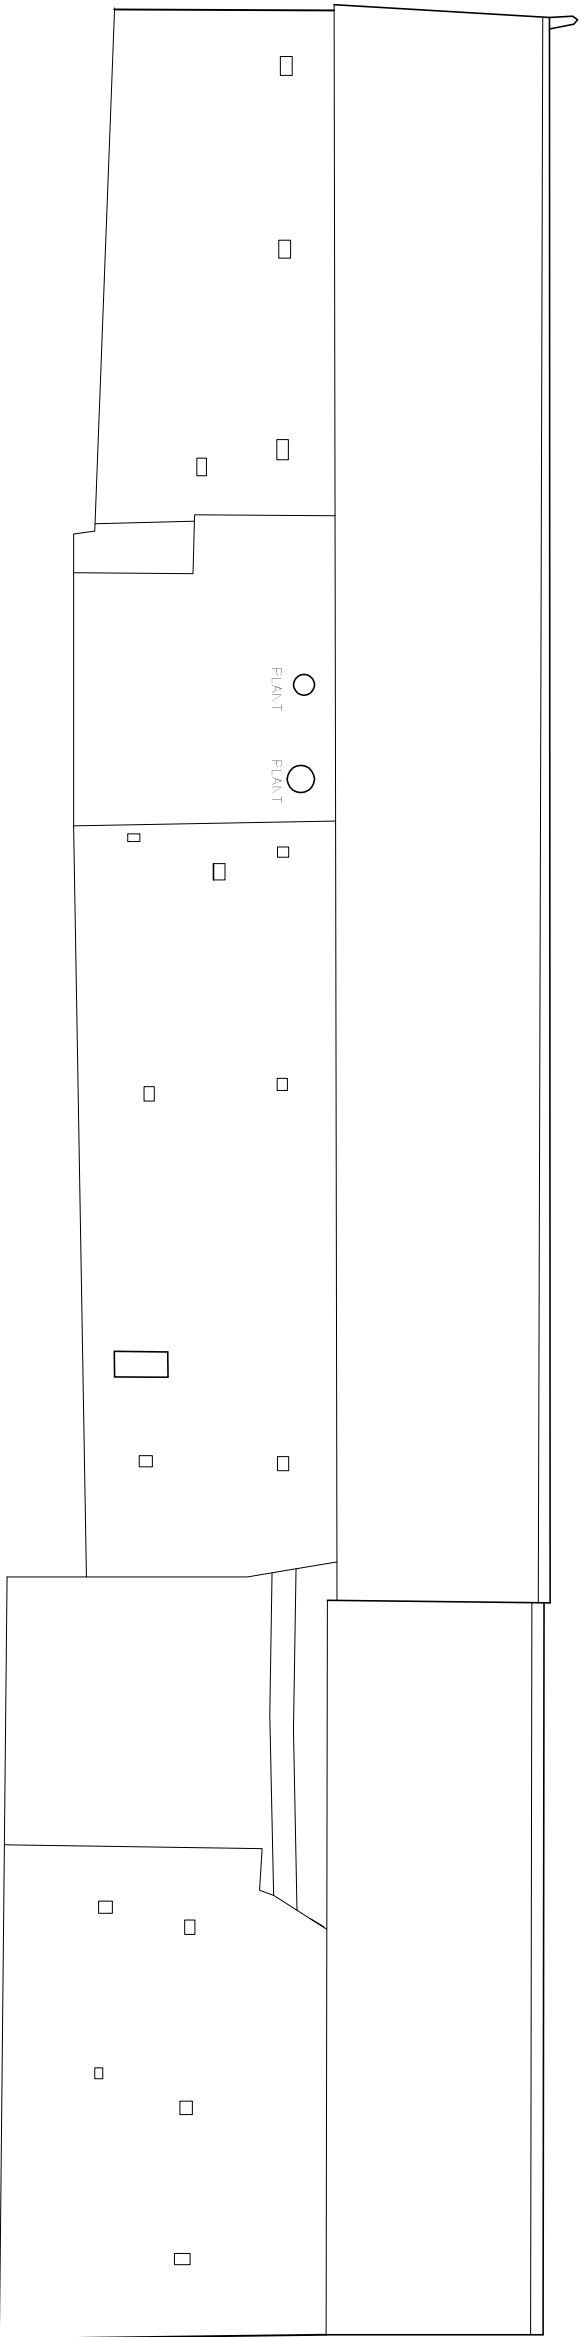

WEST ELEVATION ————— Datum 47.45 A.D.

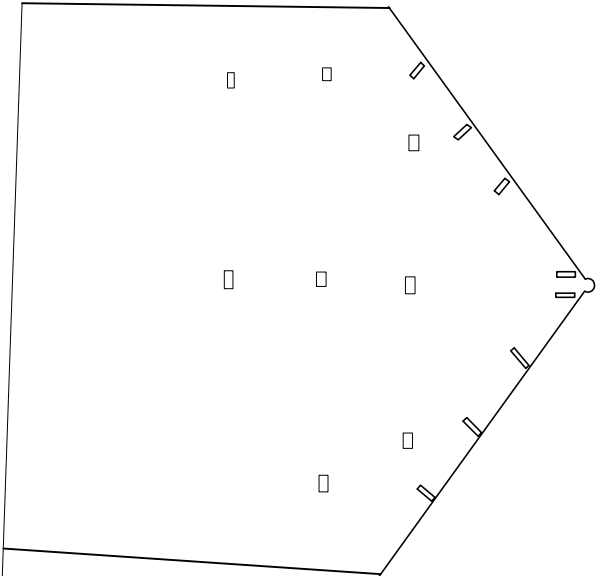

SOUTH ELEVATION ————— Datum 47.45 A.D.

ARCHITECTURE | PLANNING | DESIGN

Malin Farm

Brow Lane

Holmfirth

HD9 2RJ

07946872499

paul@paulmatthewsarchitectural.co.uk

www.paulmatthewsarchitectural.co.uk

Company Registration Number: 09898149 – Company
Registered in England and Wales

Project

Re-development, reinstatement of dwelling and
Conversion of agricultural buildings forming 4 dwellings

Location

Knabbs Hall Farm Silkstone Common Nr Barnsley
S75 4RD.

Client

Knabbs Hall Farm

Drawing Title/Issue

Existing Elevations Unit 3

scale date sheet size dwg. no.
1:100 05/17 A2 16/372/05

1:100

