


|                |         |
|----------------|---------|
| Drawing No.    | Rev No. |
| MDH001    -003 |         |


|            |    |    |    |    |    |
|------------|----|----|----|----|----|
| SCALE BARS |    |    |    |    |    |
| 1:100      | 1  | 2  | 3  | 4  | 5  |
| 1:200      | 2  | 4  | 6  | 8  | 10 |
| 1:500      | 5  | 10 | 15 | 20 | 25 |
| 1:1250     | 25 |    | 50 |    |    |

DO NOT SCALE: Contractor to check all dimensions and report any omissions or errors


NOTES

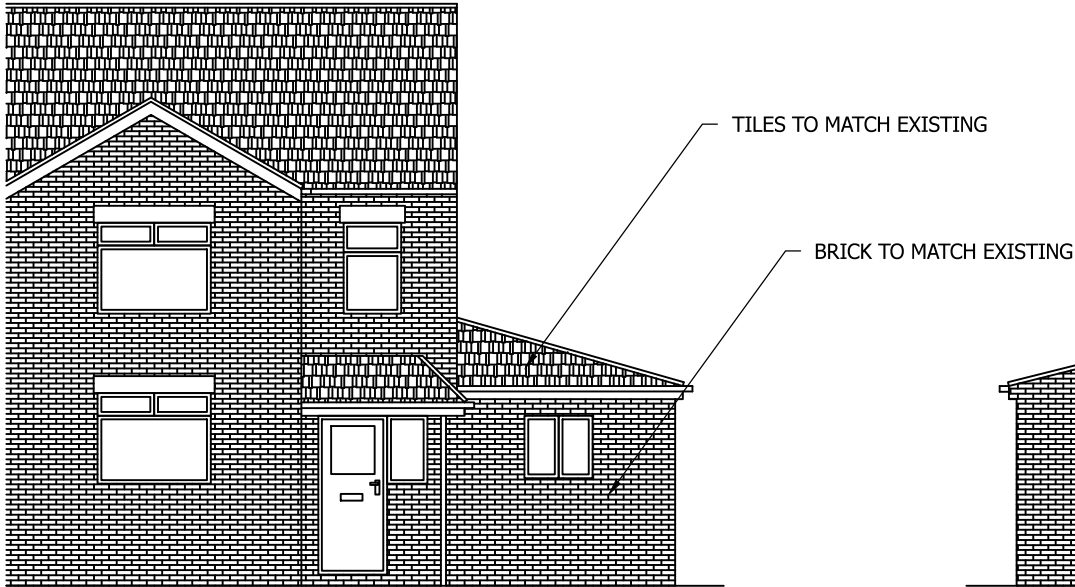


PROPOSED FRONT ELEVATION  
SCALE 1:100 AT A3

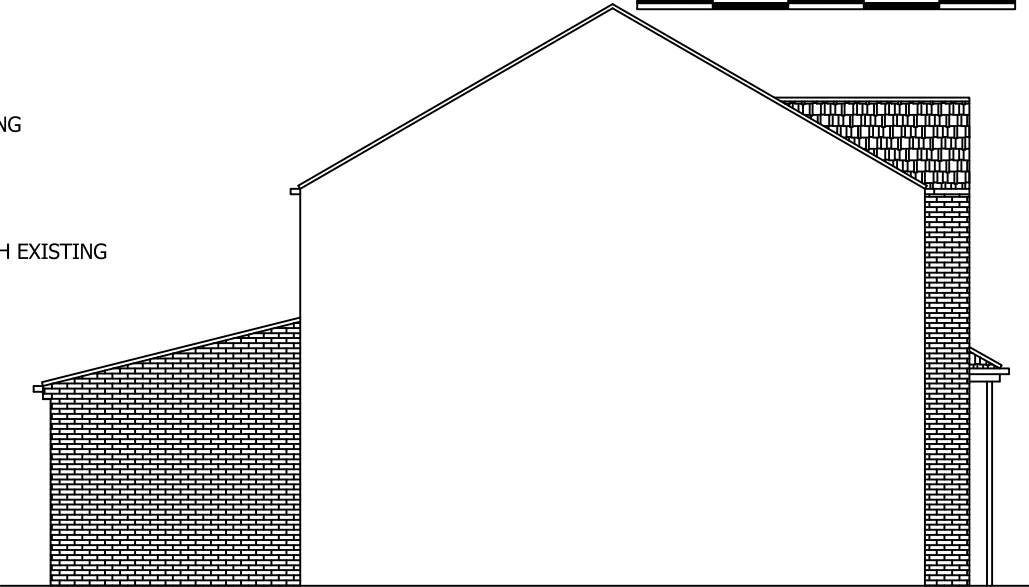

PROPOSED END ELEVATION  
SCALE 1:100 AT A3

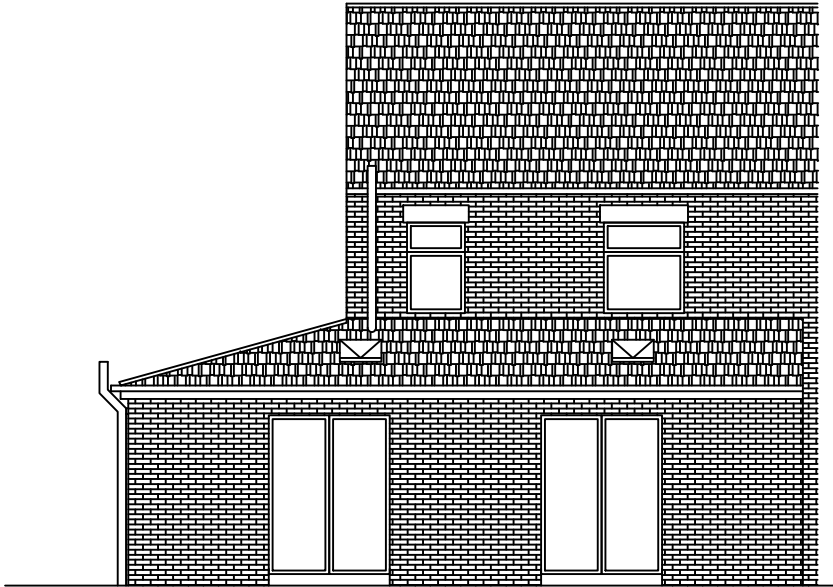

PROPOSED REAR ELEVATION  
SCALE 1:100 AT A3

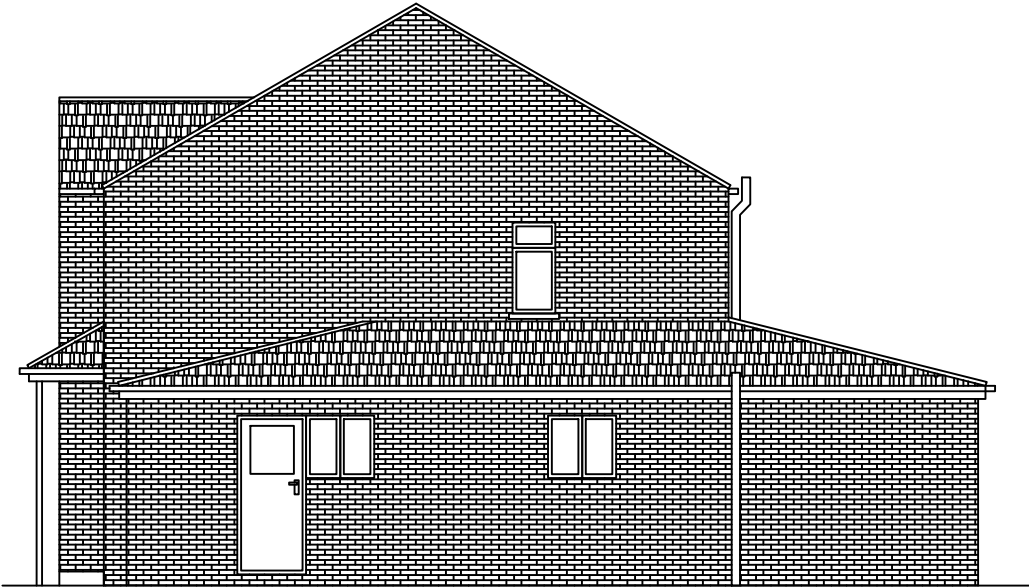

PROPOSED END ELEVATION  
SCALE 1:100 AT A3

| Rev | Description | By | Chk | App | Date |
|-----|-------------|----|-----|-----|------|
|-----|-------------|----|-----|-----|------|

JRB DESIGNS Ltd  
1 Saville Road  
Cudworth  
Barnsley  
S72 8LT  
Tel: 01226 383542  
Fax: 01226 380078  
Mob: 07970 541192  
Email: john@jrbdesigns.co.uk

This drawing is copyright. © jrbdesigns Ltd.

Client  
**MR. D HINCHLIFFE**

Drawing Title  
**PROPOSED ELEVATIONS**

Address  
**51 BARNSELY ROAD  
BRIERLEY  
BARNSELY  
S72 9JX**

Project Title:  
**PROPOSED SINGLE STOREY  
SIDE & REAR EXTENSION**

Purpose of Issue:  
**PLANNING**

Drawing Status  
**FIRST ISSUE**

|                              |                           |                                   |
|------------------------------|---------------------------|-----------------------------------|
| Scale at A3<br>AS SHOWN      | Drawn By<br>JRB           | Date<br>14/12/2023                |
| Checked By                   | Date<br>14/12/2023        | Approved By<br>Date<br>14/12/2023 |
| Project No.<br><b>MDH001</b> | Drawing No.<br><b>003</b> | Revision<br><b>-</b>              |

APPROVAL ☒ INFORMATION ☐ TENDER ☐ CONTRACT ☐ CONSTRUCTION ☐