




The Contractor is responsible for checking dimensions and any discrepancy to be verified with the Architects before proceeding.
Figured dimensions to be worked to only.

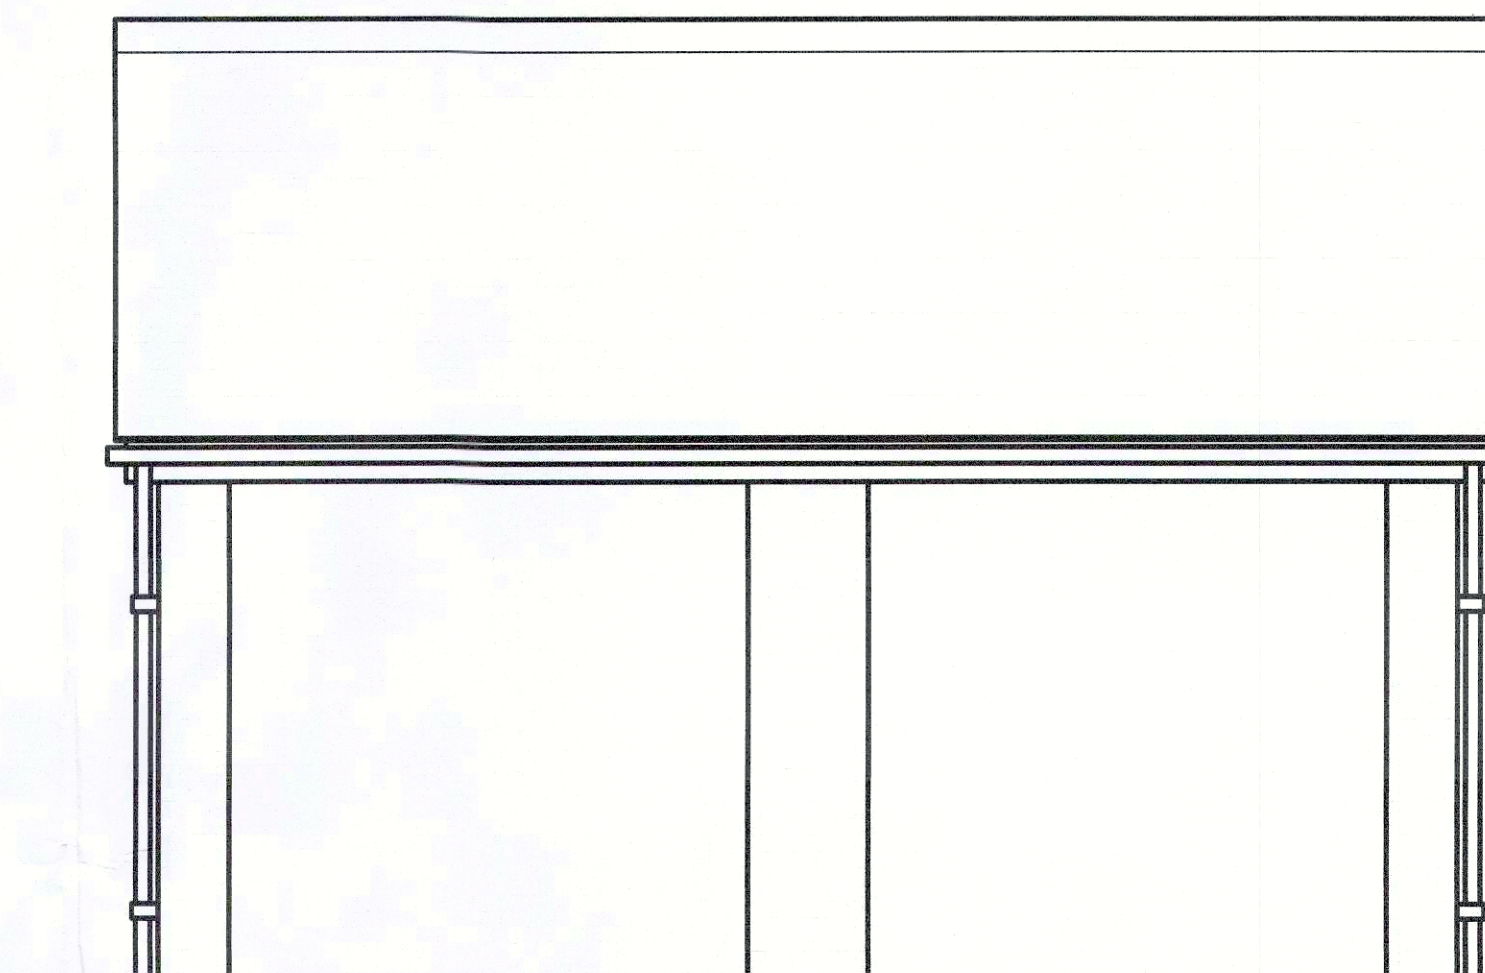


FRONT ELEVATION

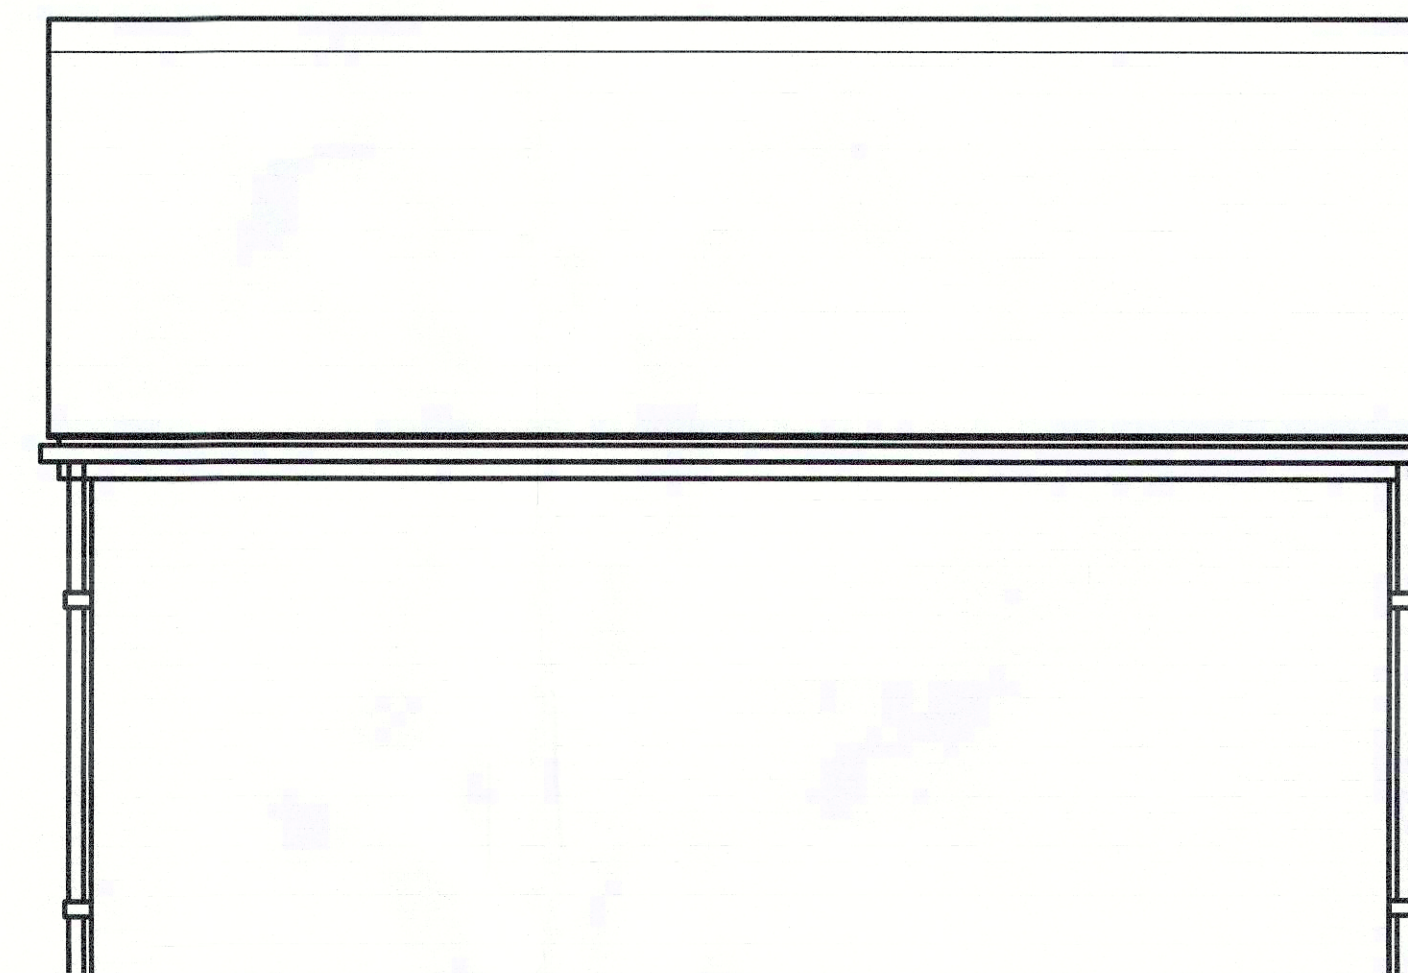

REAR ELEVATION

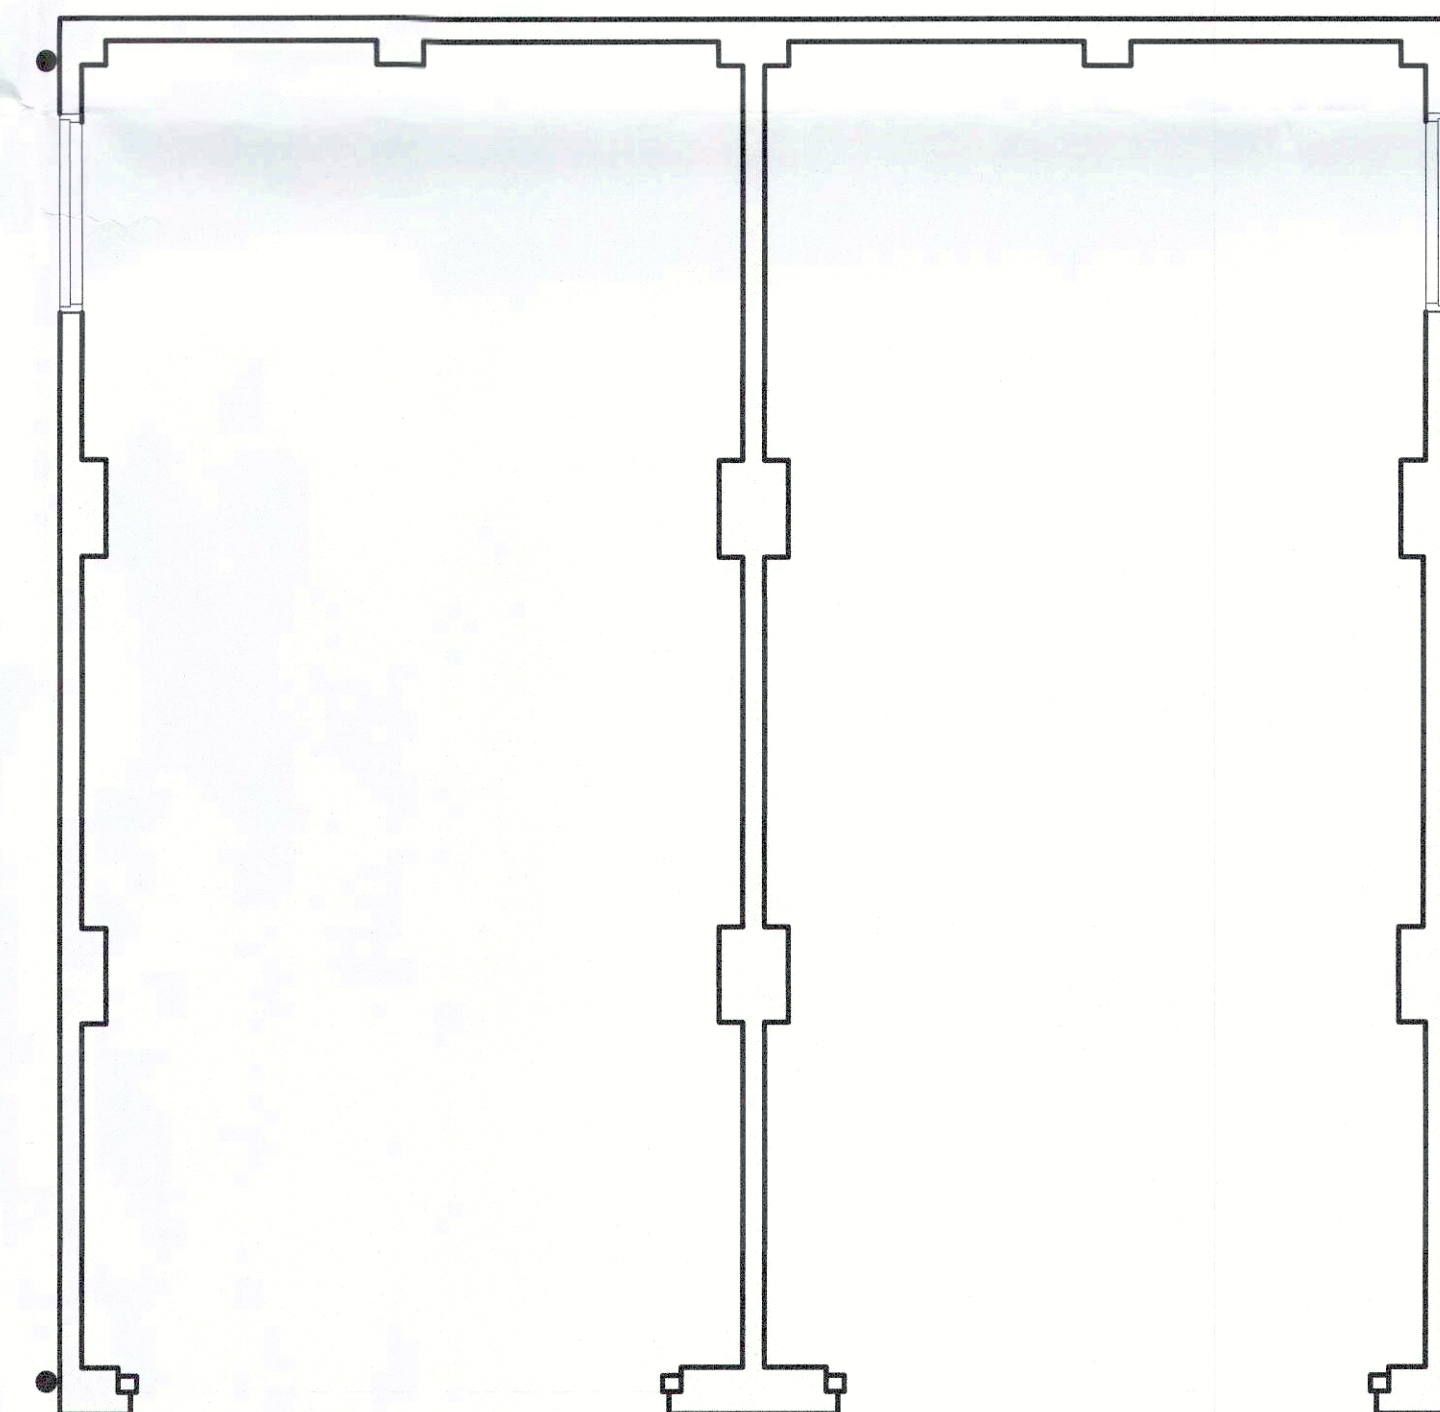

PLAN

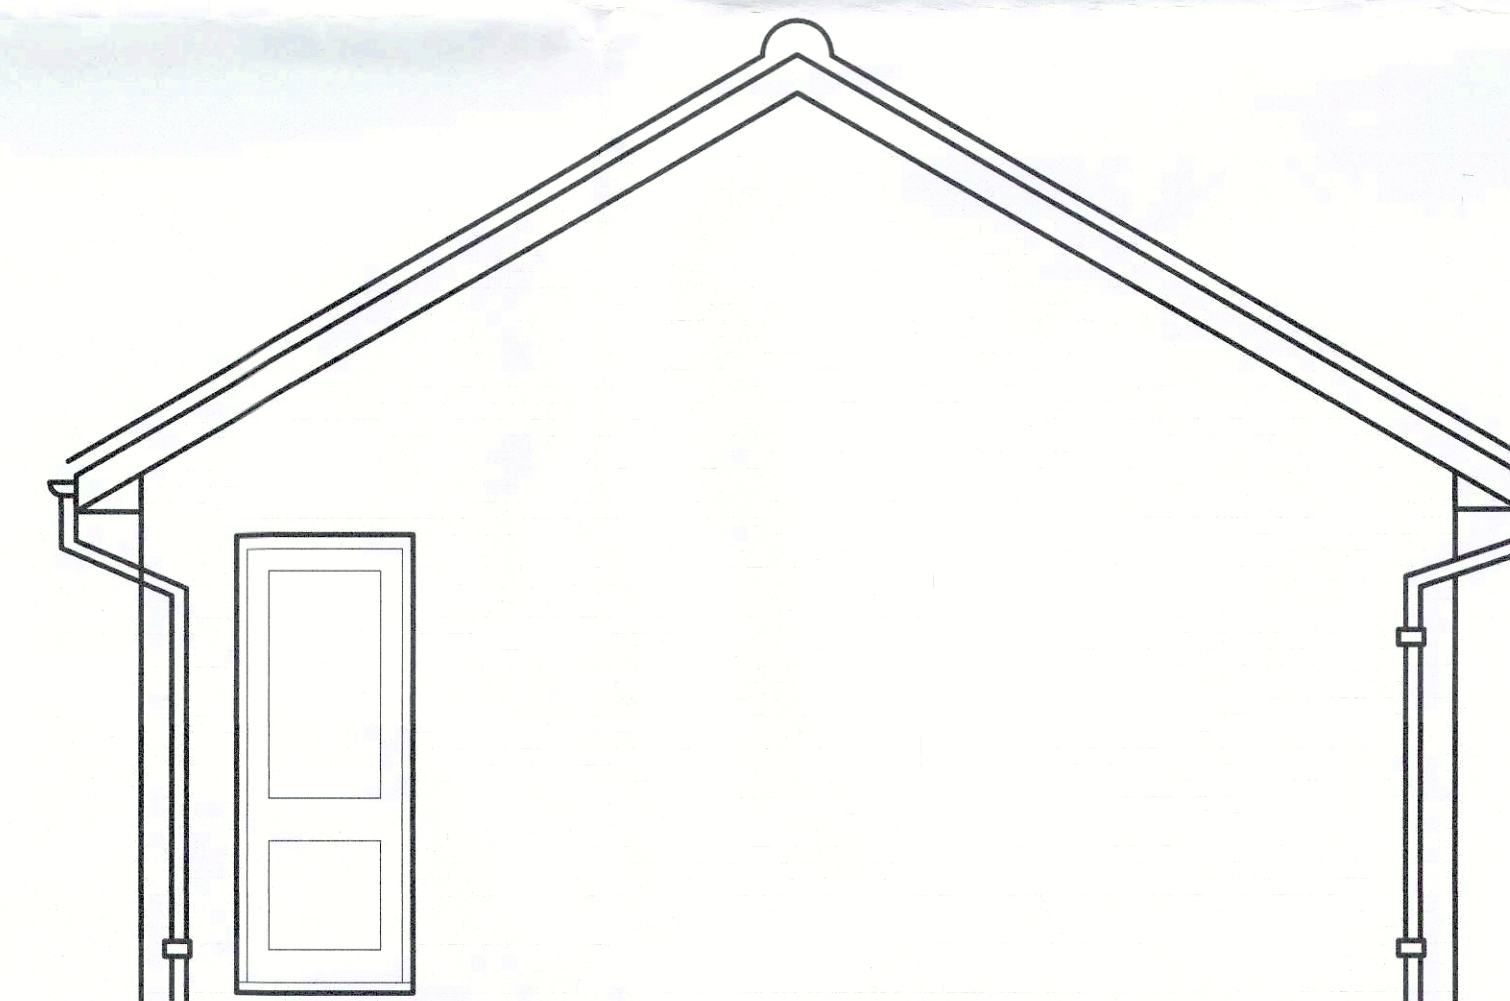

SIDE ELEVATION

location			
title			
DOUBLE-GARAGE-DIVIDING-WALL			
scale	NTS	drawn by	MB
date	JULY-2017	rev	REV
drawing no.	3967-011-003DG(DW)		
JONES HOMES			
JONES HOMES EMERSON HOUSE, HEYES LANE, ALDERLEY EDGE, CHESHIRE. SK9 7LP Tel: (0688) 684581 Fax: (0688) 680701			