



DO NOT SCALE: Contractor to check all dimensions and report any omissions or errors


NOTES

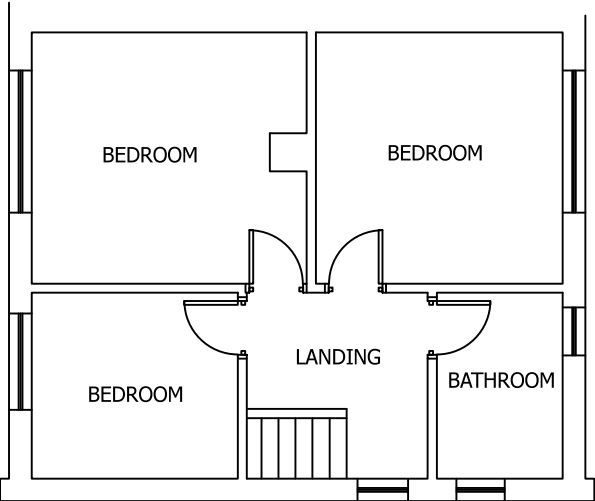


EXISTING FIRST FLOOR PLAN
SCALE 1:100 AT A3

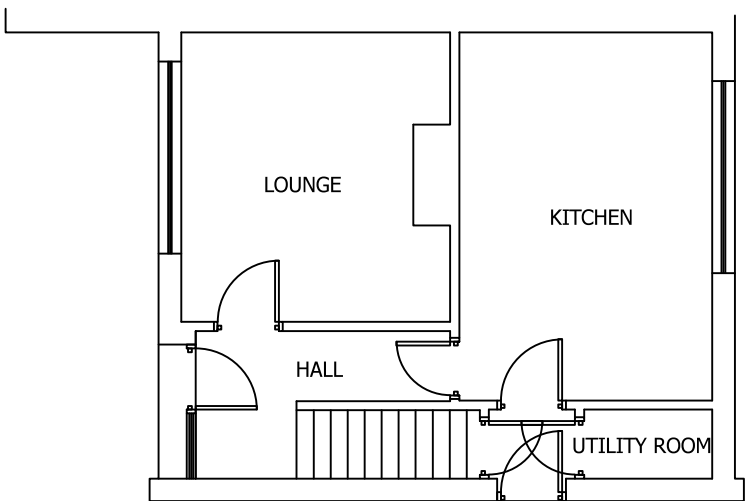

EXISTING GROUND FLOOR PLAN
SCALE 1:100 AT A3

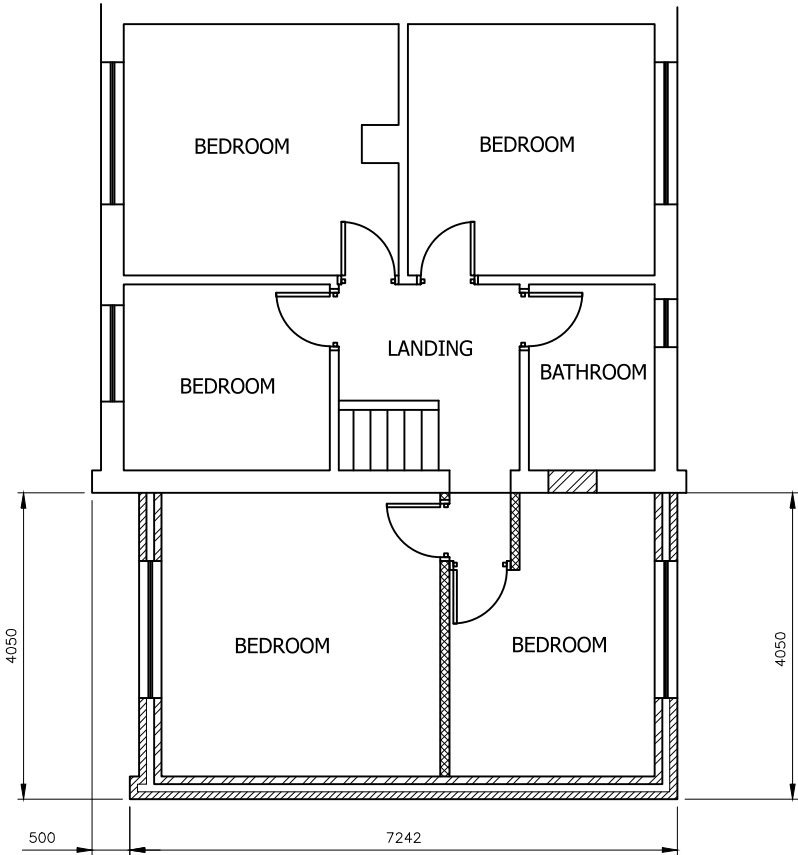

PROPOSED FIRST FLOOR PLAN
SCALE 1:100 AT A3

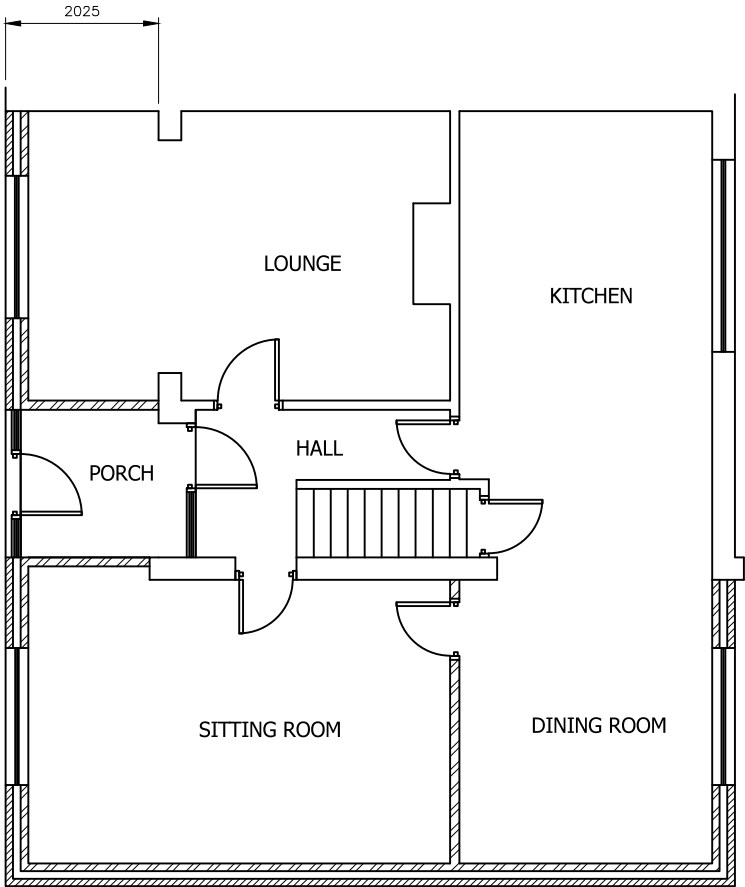

PROPOSED GROUND FLOOR PLAN
SCALE 1:100 AT A3

B	Rear extension removed	JRB			23/03/23
A	Dining room reduced in size	JRB			13/02/23
Rev	Description	By	Chk	App	Date

JRB DESIGNS Ltd
1 Saville Road
Cudworth
Barnsley
S72 8LT
Tel: 01226 383542
Fax: 01226 380078
Mob: 07970 541192
Email: john@jrbdesigns.co.uk

This drawing is copyright. © jrbdesigns Ltd.

Client

MR. G DARN

Drawing Title

PROPOSED PLANS

Address

16 POULTON STREET
MONK BRETTON
BARNSELEY
S71 2SE

Project Title:

PROPOSED TWO STOREY SIDE &
REAR & SINGLE FRONT EXT

Purpose of Issue:

PLANNING

Drawing Status

FIRST ISSUE

Scale at A3
AS SHOWN

Drawn By
JRB

Date
26/10/2022

Checked By

Date
26/10/2022

Approved By

Date
26/10/2022

Project No.
MGD001

Drawing No.
004

Revision
B

APPROVAL ☒ INFORMATION ☐ TENDER ☐ CONTRACT ☐ CONSTRUCTION ☐