

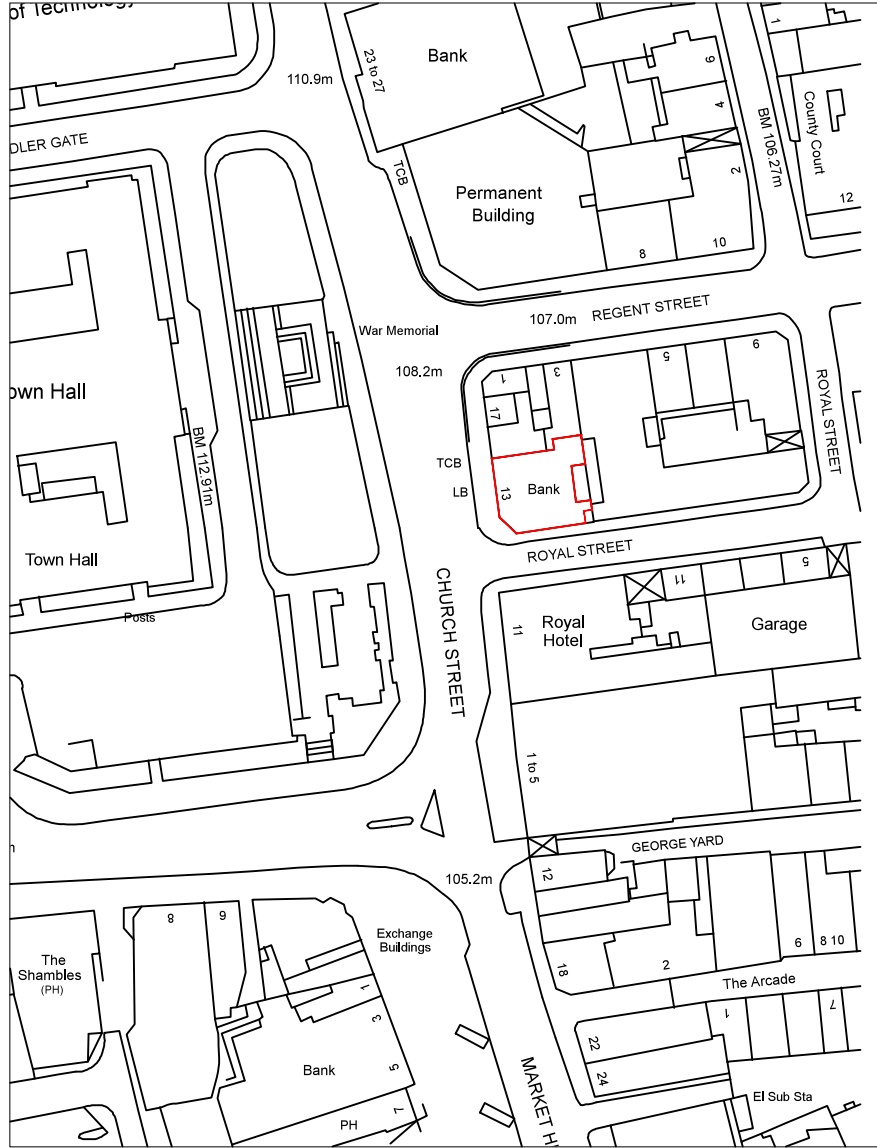


Drawing No.	Rev No.
MGH001 -001	

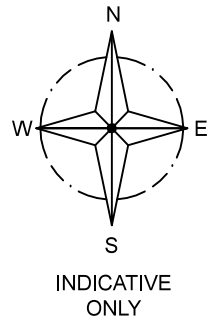

LOCATION PLAN
SCALE 1:1250 AT A3

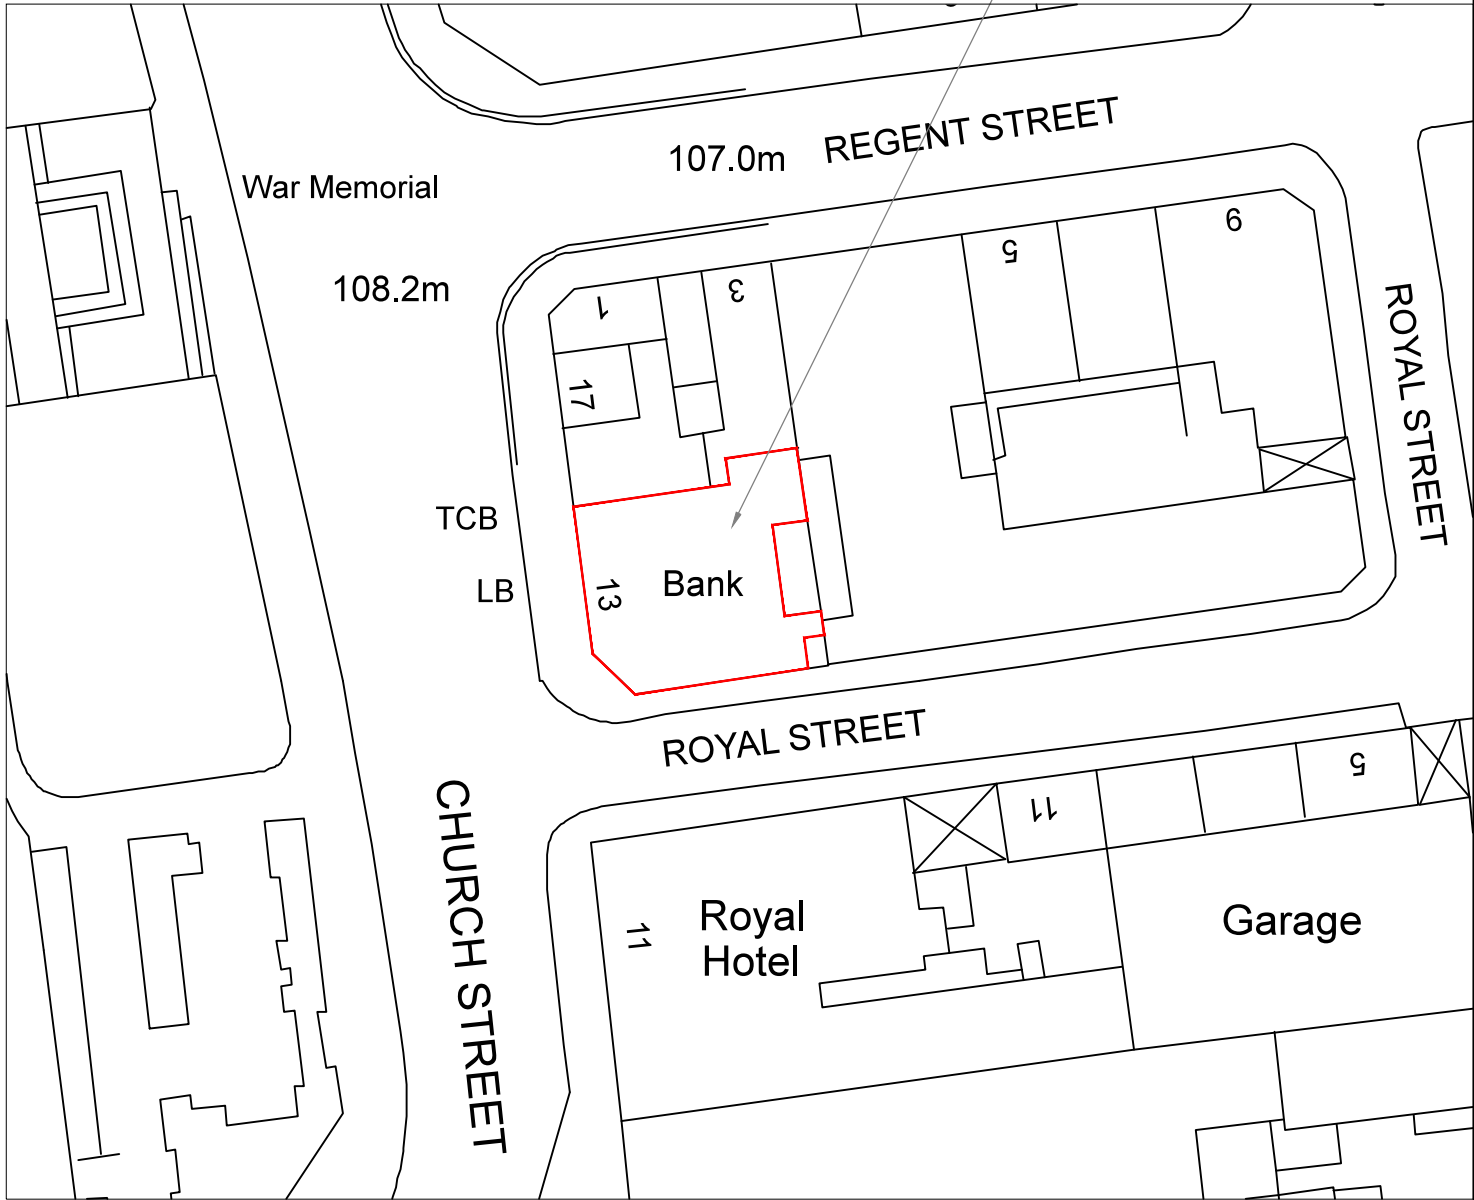

SITE PLAN
SCALE 1:500 AT A3

DO NOT SCALE: Contractor to check all dimensions and report any omissions or errors

NOTES

Rev	Description	By	Chk	App	Date
-----	-------------	----	-----	-----	------

JRB DESIGNS Ltd
1 Saville Road
Cudworth
Barnsley
S72 8LT
Tel: 01226 383542
Fax: 01226 380078
Mob: 07970 541192
Email: john@jrbdesigns.co.uk

This drawing is copyright. © jrbdesigns Ltd.

Client MR G HORSEFIELD

Drawing Title

SITE PLANS

Address 13 CHURCH STREET
S70 STB

Project Title:

**PROPOSED CHANGE OF USE
FROM BANK TO PUB**

Purpose of Issue:	PLANNING
-------------------	----------

Drawing Status **FIRST ISSUE**

Scale at A3 AS SHOWN	Drawn By JRB	Date 17/01/2020	
Checked By	Date 17/01/2020	Approved By	Date 17/01/2020

Project No. MGH001	Drawing No. 001	Revision -
------------------------------	---------------------------	----------------------

APPROVAL ☒ INFORMATION ☐ TENDER ☐ CONTRACT ☐ CONSTRUCTION ☐