

Mr H Wistow

**Detached Pump House off A6195
Park Spring Road Little Houghton
Barnsley South Yorkshire**

Planning Application

Agricultural land



CONTENTS

1. Location Plan @ 1 : 2500
2. Topographical survey. TCS/IBA/001-1
3. Proposed elevations CAD/QA/1501
4. Proposed concept drawing from contractor E2015-02-GA-100 & E2015-02-GA-101.
5. Proposal quotation
6. Copy notice served to current agricultural tenancy holder.

PREPARED BY :

QUILL ARCHITECTURE

7 Mulberry Close, Darfield, Barnsley, South Yorkshire
S73 9NN. Tel:- 01226 755446

 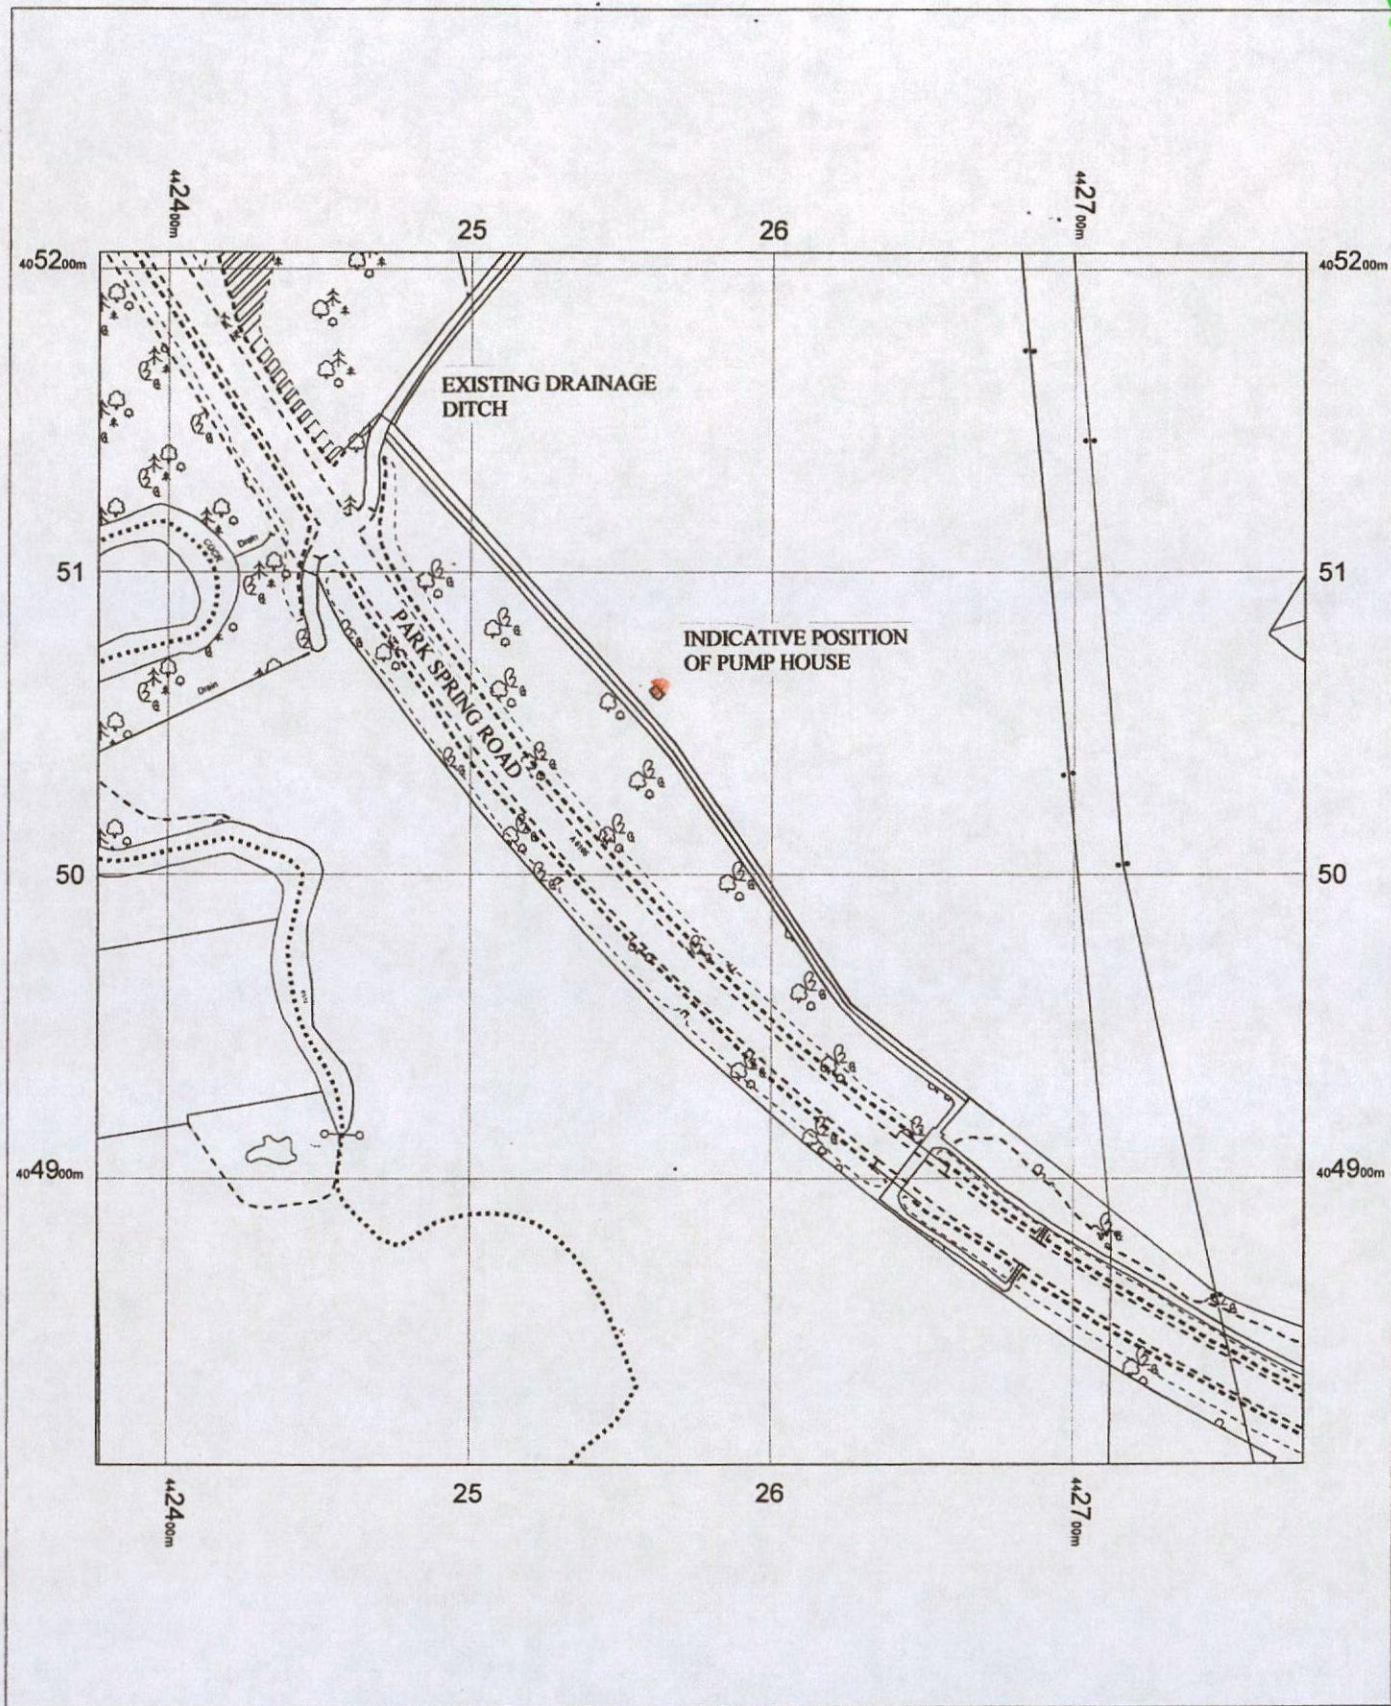


LAND OFF PARK SPRING
ROAD
S72 0HW

OS MasterMap 1250/2500/10000 scale
16 April 2015, ID: BW1-00420087
www.blackwellmapping.co.uk

1:2500 scale print at A4, Centre: 442576 E, 405006 N

©Crown Copyright Ordnance Survey. Licence no.
100041040

 


Mapping
sourced from

OS Ordnance
Survey

BLACKWELL'S
www.blackwellmapping.co.uk

TEL: 0114 268 7658
maps.sheffield@blackwell.co.uk

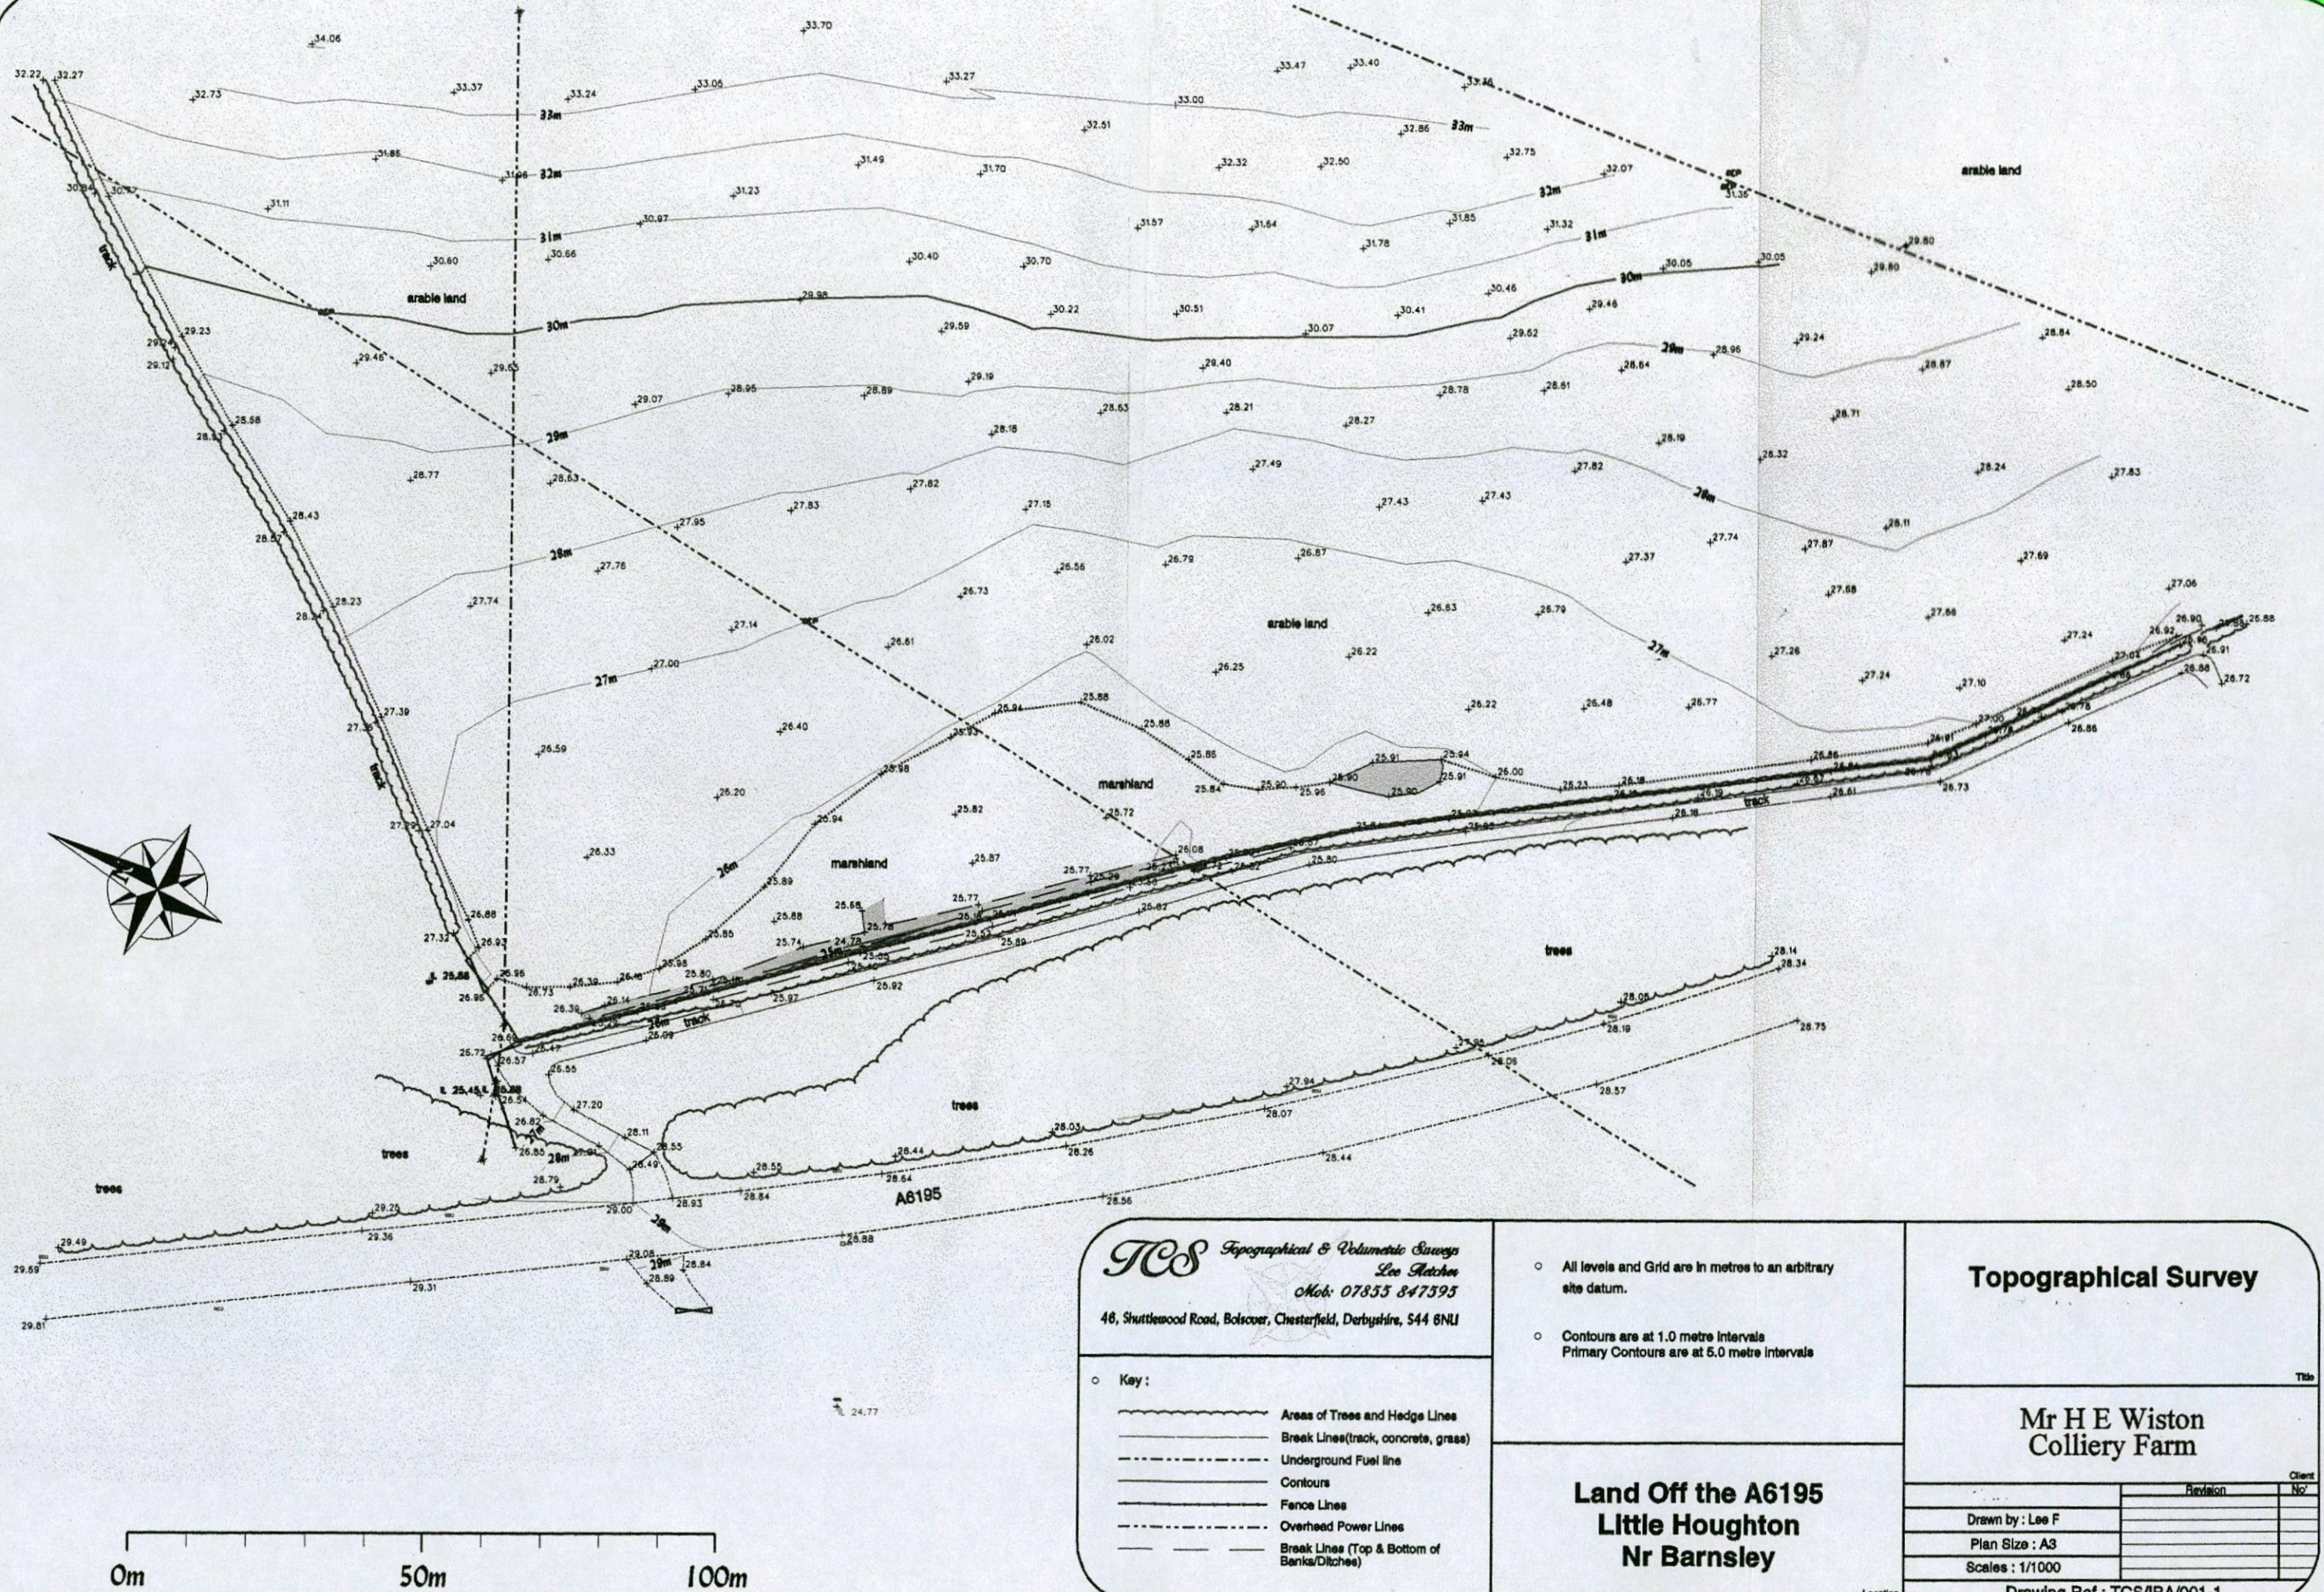

TCS Topographical & Volumetric Surveys
Lee Fletcher
Mob: 07855 847595
48, Shuttlewood Road, Boleover, Chesterfield, Derbyshire, S44 8NU

- Key:
- Areas of Trees and Hedge Lines
 - Break Lines (track, concrete, grass)
 - Underground Fuel line
 - Contours
 - Fence Lines
 - Overhead Power Lines
 - Break Lines (Top & Bottom of Banks/Ditches)

- All levels and Grid are in metres to an arbitrary site datum.
- Contours are at 1.0 metre intervals
Primary Contours are at 5.0 metre intervals

**Land Off the A6195
Little Houghton
Nr Barnsley**

Topographical Survey

**Mr H E Wiston
Colliery Farm**

Revision		No.
Drawn by: Lee F		
Plan Size: A3		
Scales: 1/1000		

Drawing Ref: TCS/BA/001-1

CONCRETE RENDER TO ALL
ELEVATIONS WITH COLOUR
FINISH TO SUIT THE LA
PLANNING DEPARTMENT

BUILT UP ROOFING
FELT TO ROOF

STEEL FRAME
& PANELED
DOOR WITH
COLOUR
FINISH TO
BS12B29
RAL 160 20 10

2500

FRONT ELEVATION

FACING NORTH TOWARDS
MIDDLECLIFFE LANE

2000

SIDE ELEVATION


FACING EAST

REAR ELEVATION

FACING SOUTH TOWARDS
A6195 PARK SPRING ROAD

SIDE ELEVATION

FACING WEST

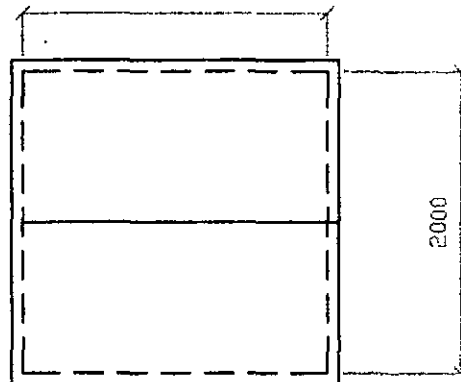

PLAN

CLIENT
MR WISTOW
WISTOW LODGE
COLLIERY FARM, LITTLE HOUGHTON


TITLE
DRAWING SHOWING ELEVATIONS OF PUMP HOUSE

Quill
ARCHITECTURE®

THIS DRAWING IS COPYRIGHT AND MUST NOT BE USED OR
DISCLOSED IN ANY WAY EXCEPT WHERE AUTHORIZED IN
WRITING BY QUILL ARCHITECTURE.
TELEPHONE (01226) 755446 REG No 5210984


SCALE 1 : 50	DRAWN AD
DATE 23/04/15	REV
DRG No CAD/QA/1501	

Concept drawing only. Not to
scale or to construct from

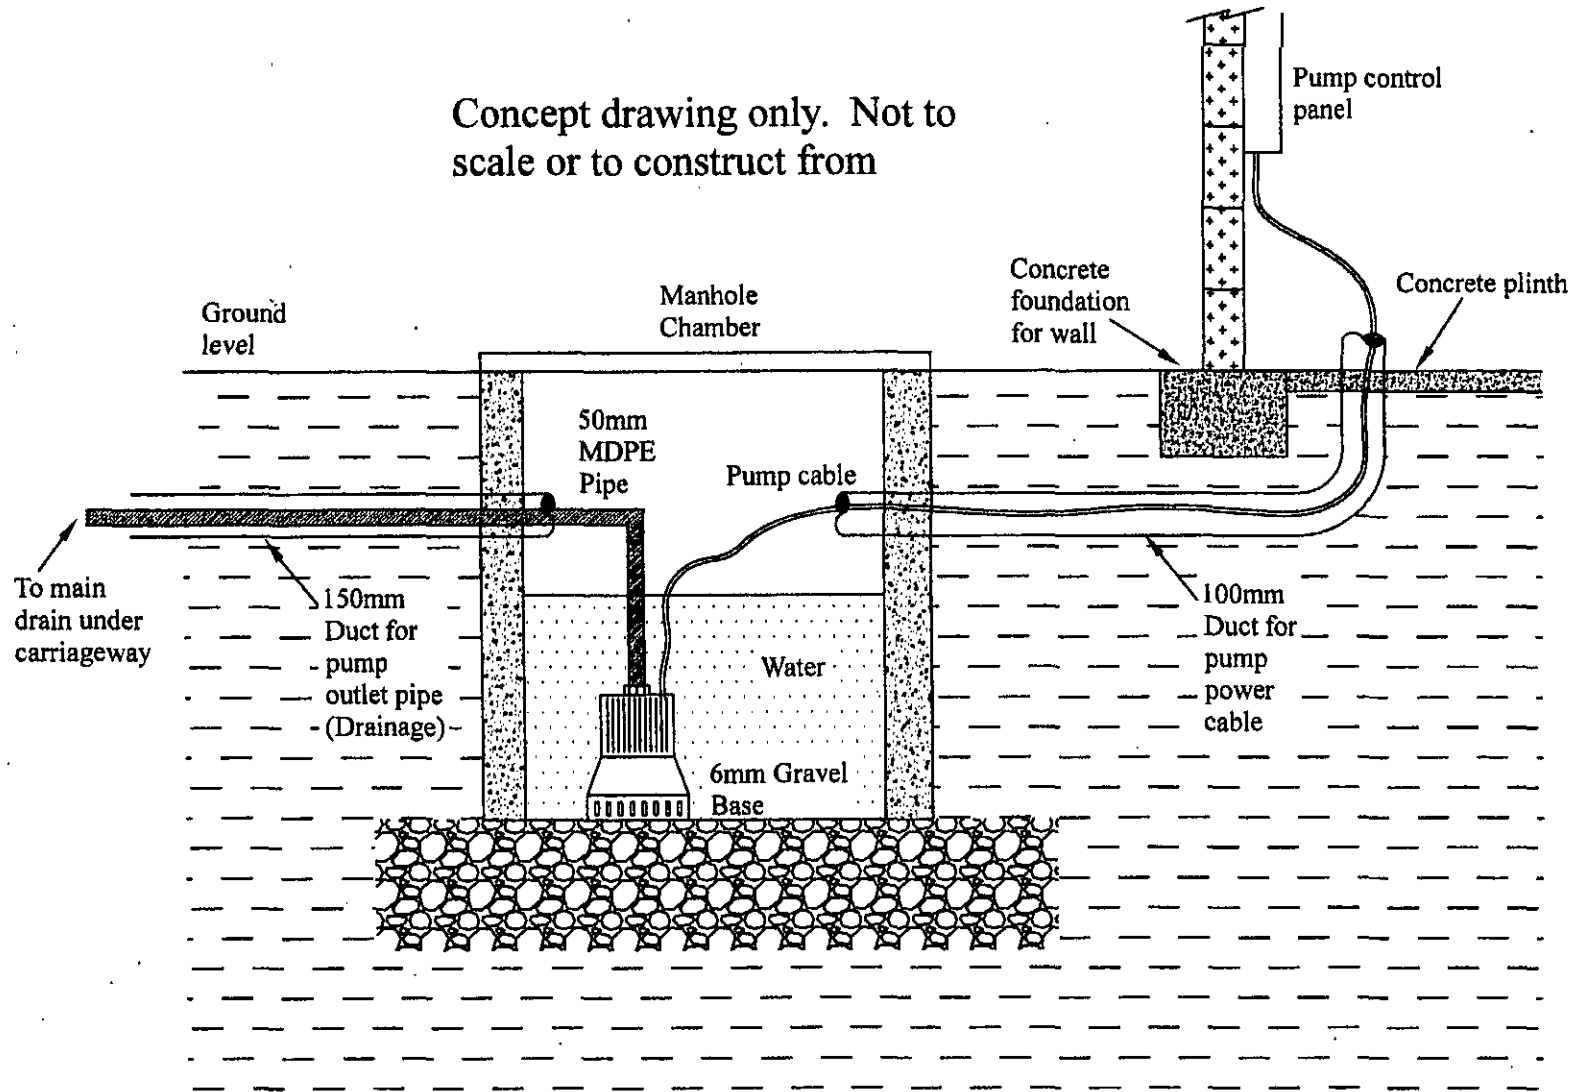

				M&D Drilling Ltd 14 Park Avenue, Sprotbrough, Doncaster South Yorkshire DN5 7LW Tel: 01302 789011 Fax: 01302 570128 Mob: 07860 958397 or 07976 634802 Email: wayne.burton@talktalk.net	CLIENT	PROJECT			
						Surface Water Drainage			
-	-	-	-		TITLE	DRAWN		CHECKED	DATE
REV.	DESCRIPTION	APPD.	DATE		GENERAL ARRANGEMENT DIAGRAM	WB			22/02/2015
					DRG No.	E2015-02-GA-100		SCALE	
								N.T.S. @ A4	

Concept drawing only. Not to scale or to construct from

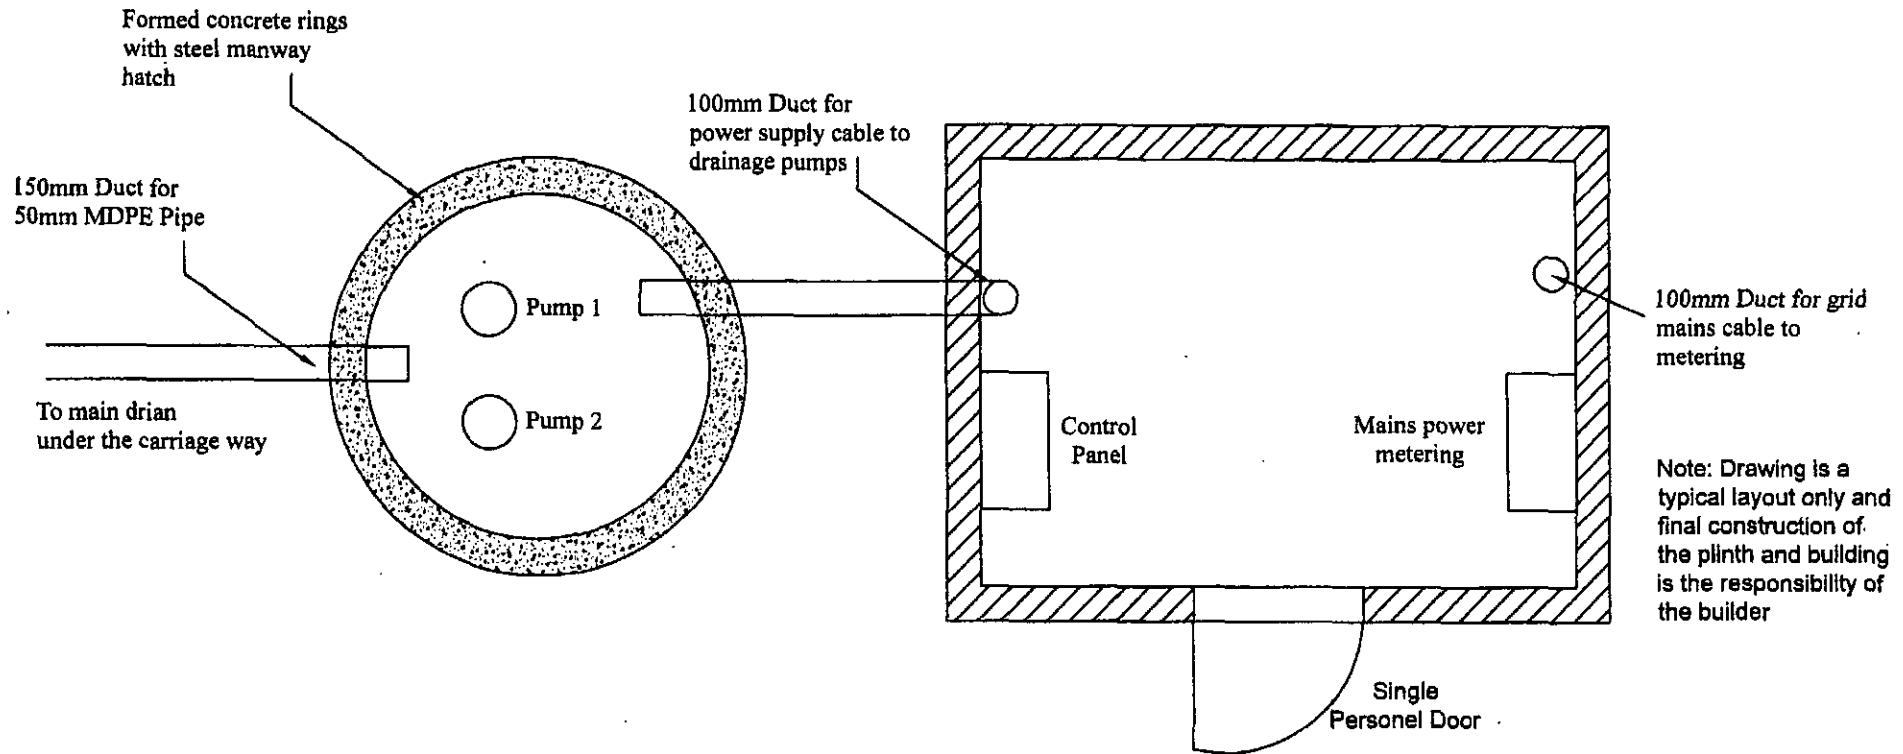

				M&D Drilling Ltd 14 Park Avenue, Sprotbrough, Doncaster South Yorkshire DN5 7LW Tel: 01302 786011 Fax: 01302 570126 Mob: 07860 958397 or 07976 634802 Email: wayne.burton@talktalk.net	CLIENT	PROJECT		
						Surface Water Drainage		
-	-	-	-		TITLE	DRAWN	CHECKED	DATE
					GENERAL	WB		22/02/2015
REV.	DESCRIPTION	APPD.	DATE		ARRANGEMENT DIAGRAM	DRG No	E2015-02-GA-101	SCALE N.T.S. @A4