



OS Mastermap
13 December 2011, ID: BW1-00115510
maps.blackwell.co.uk

1:1250 scale print at A4, Centre: 445276 E, 402958 N



©Crown Copyright. Licence no. 100041040

Mapping
sourced from

os Ordnance
Survey

BLACKWELL'S
www.blackwellmapping.co.uk

TEL: 0113 245 2623
maps.leeds@blackwell.co.uk

 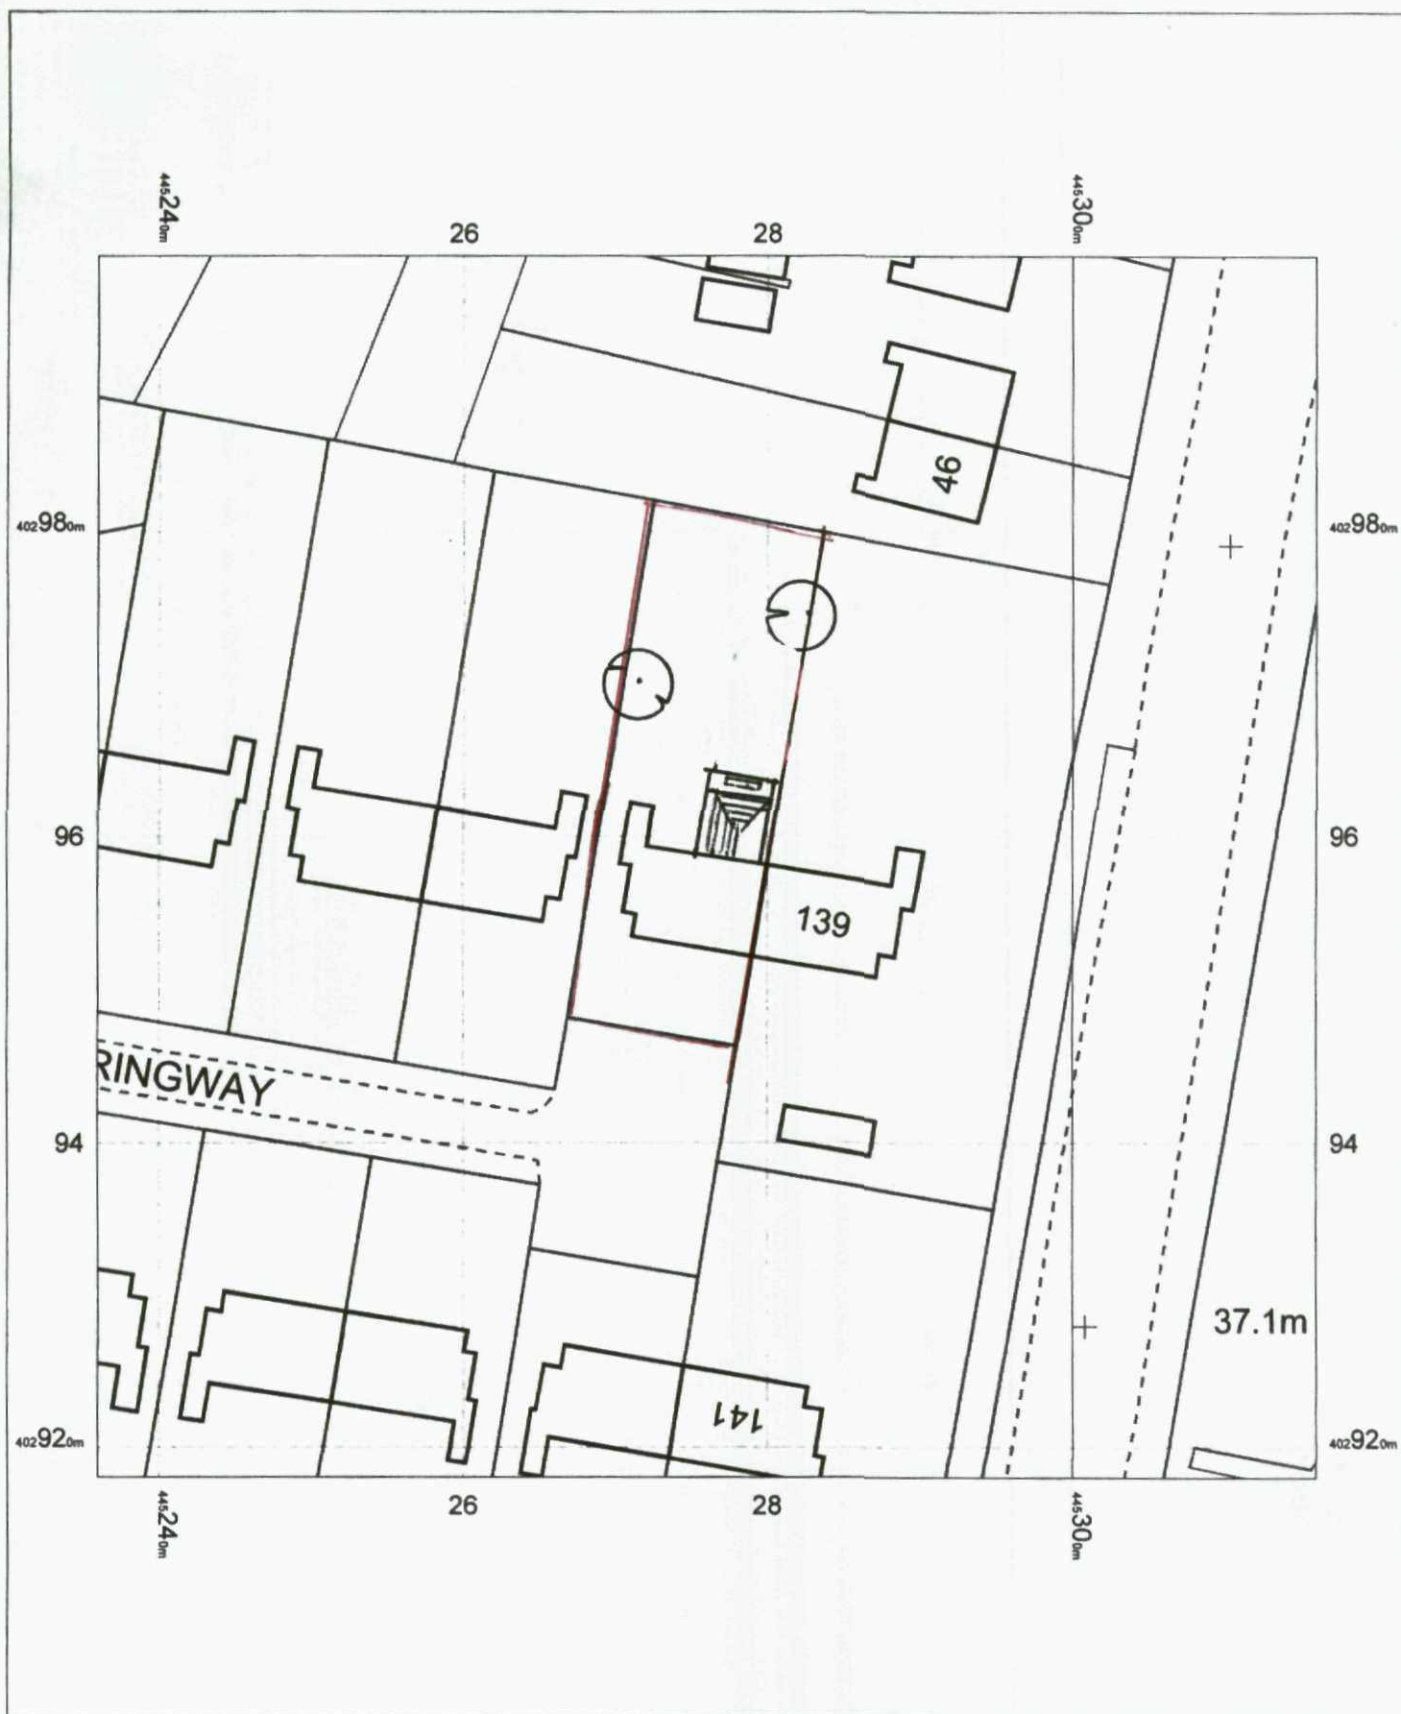


OS Mastermap
 13 December 2011, ID: BW1-00115511
maps.blackwell.co.uk
 1:500 scale print at A4, Centre: 445276 E, 402958 N
 ©Crown Copyright. Licence no. 100041040


Mapping
 sourced from




BLACKWELL'S
www.blackwellmapping.co.uk
 TEL: 0113 245 2623
maps.leeds@blackwell.co.uk

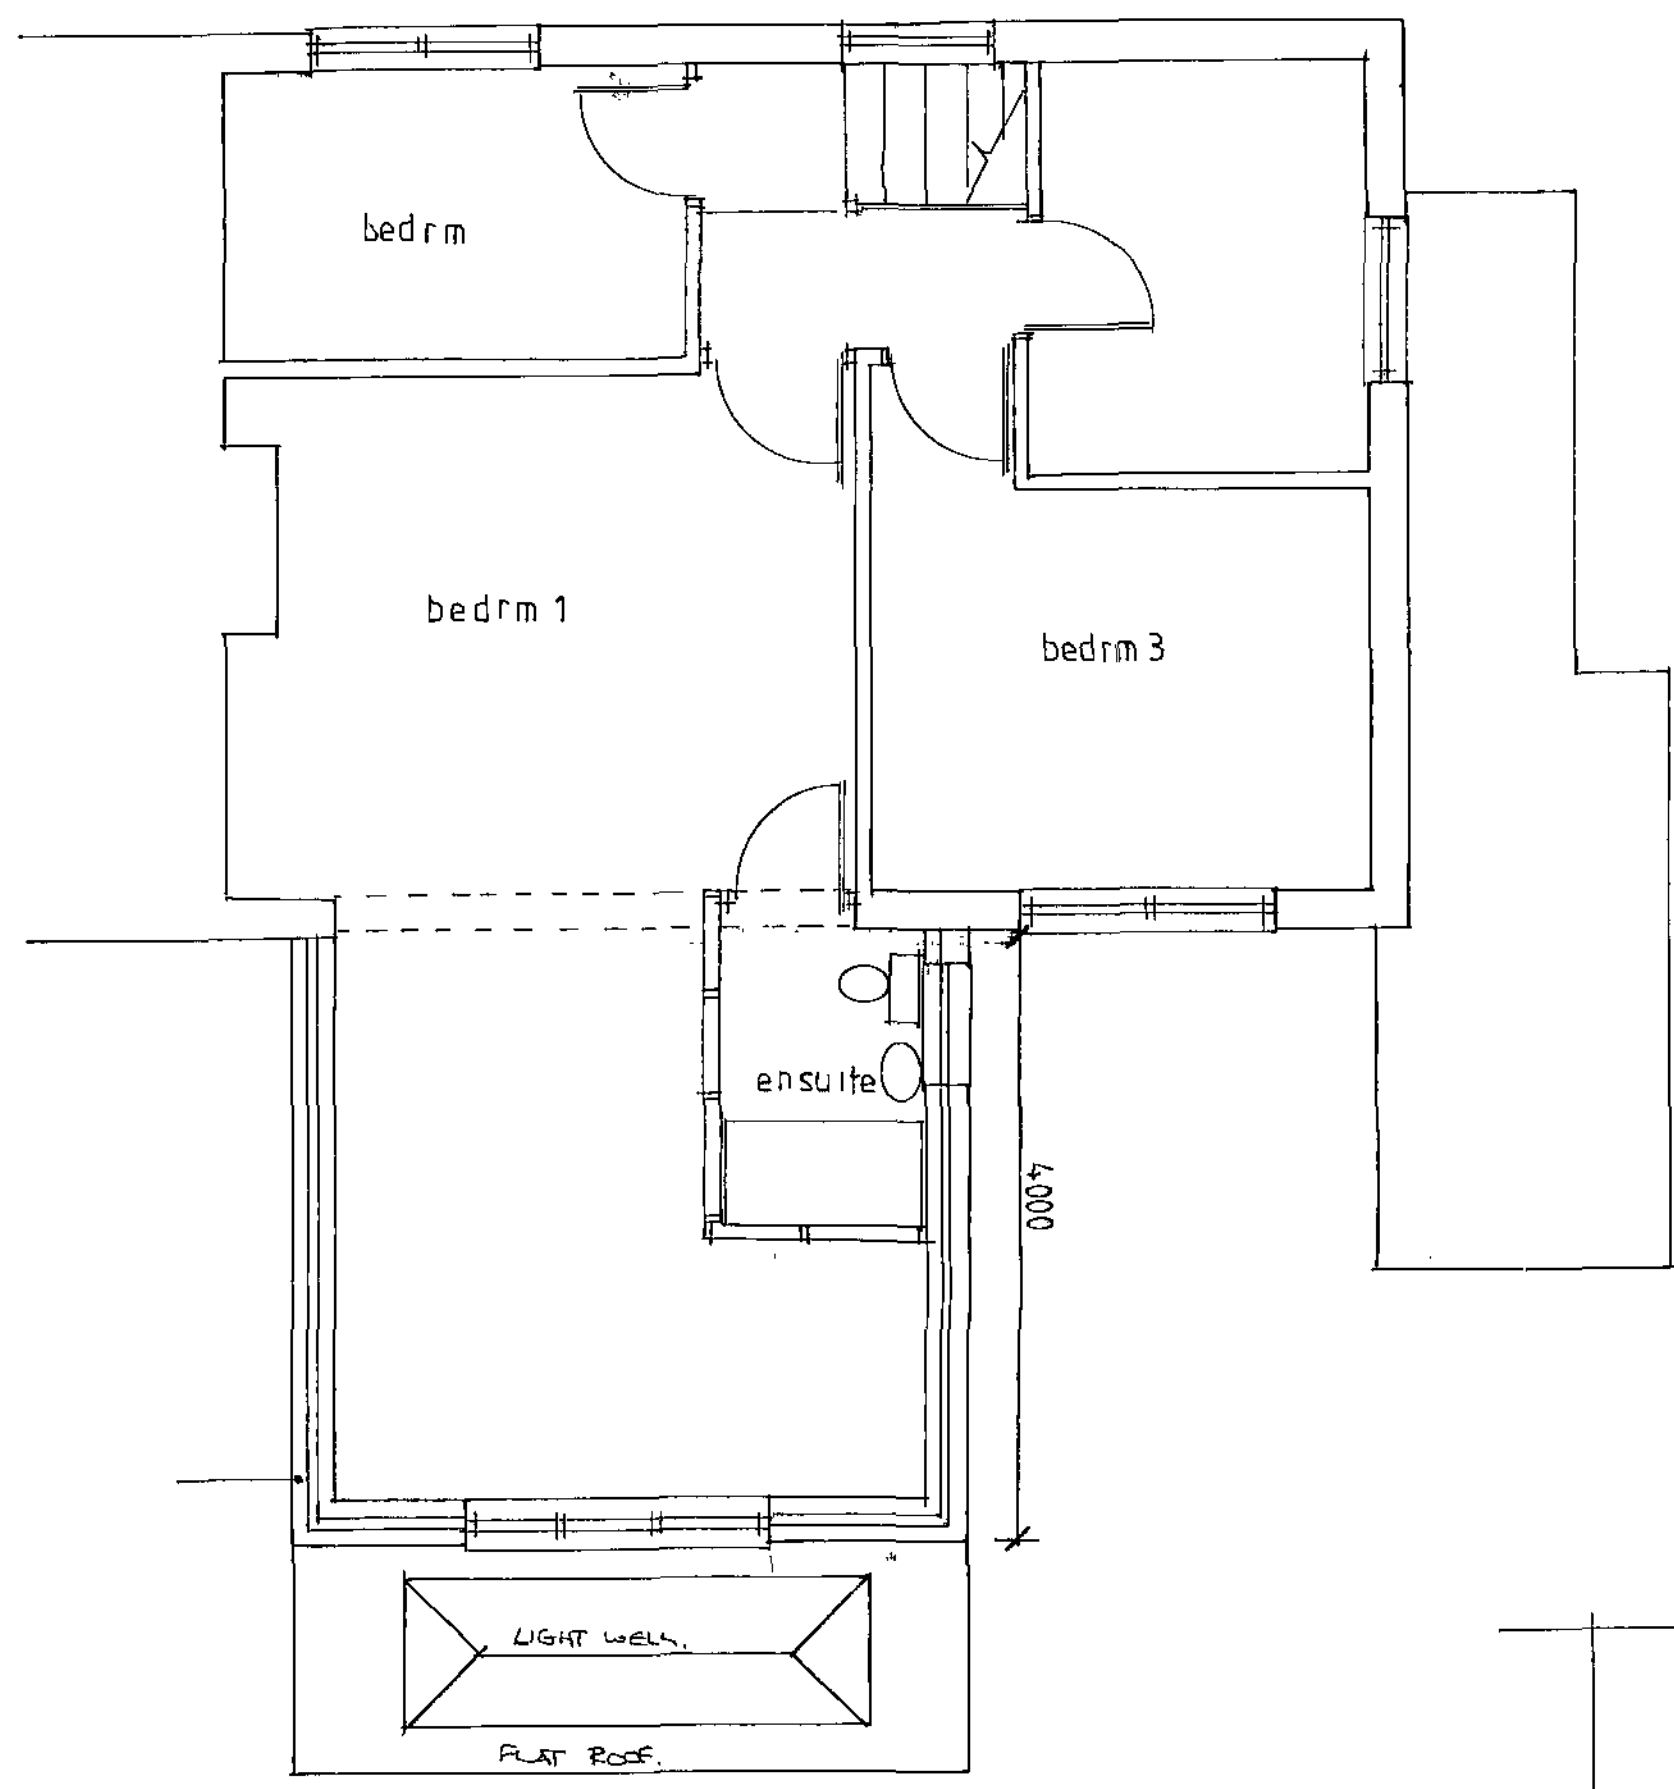


PROPOSED FIRST FLOOR PLAN

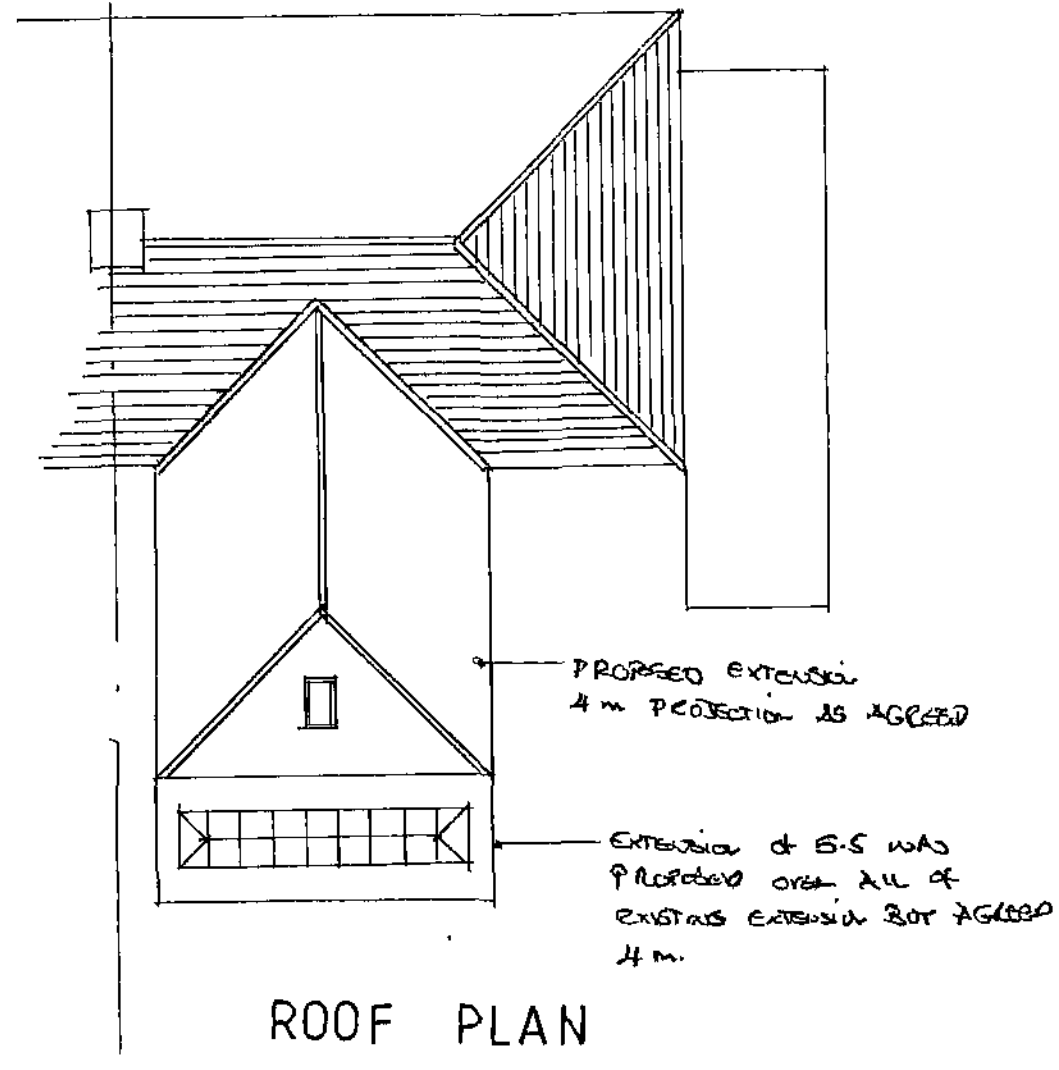


ROOF PLAN

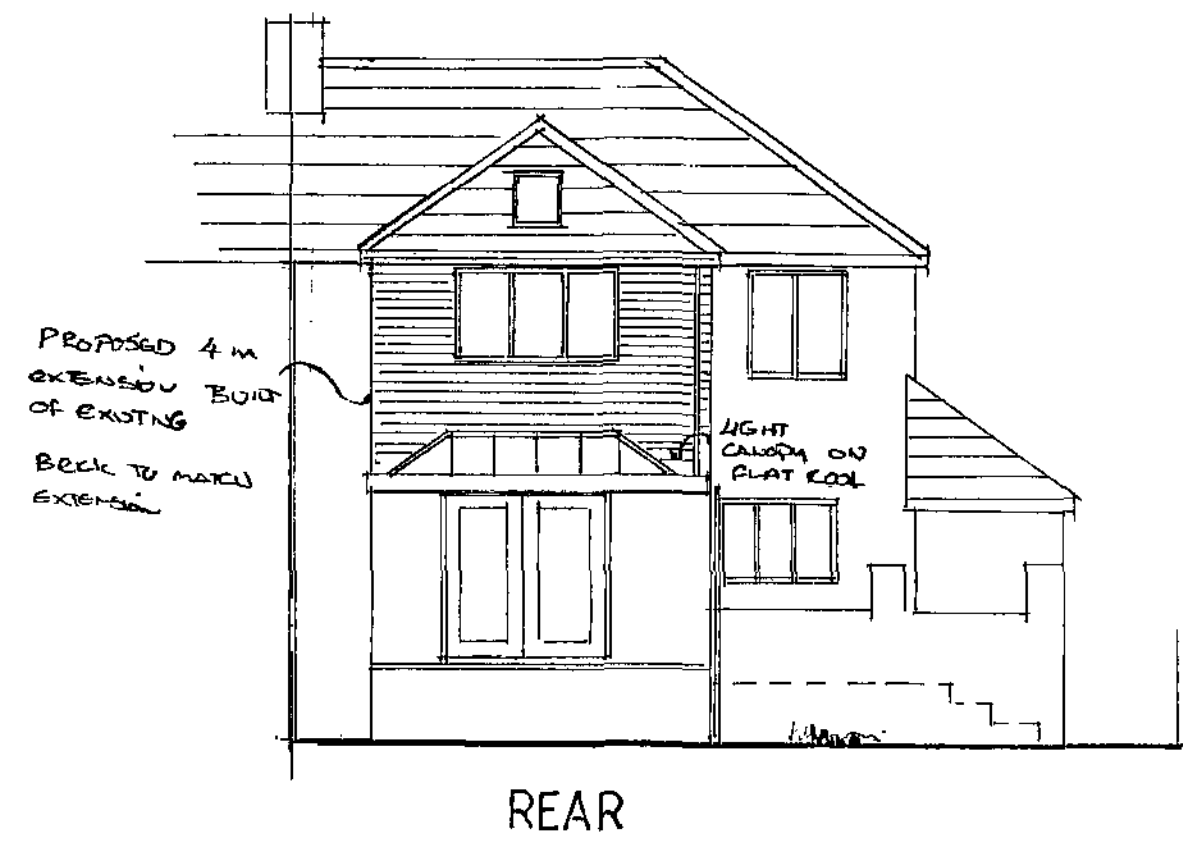


REAR

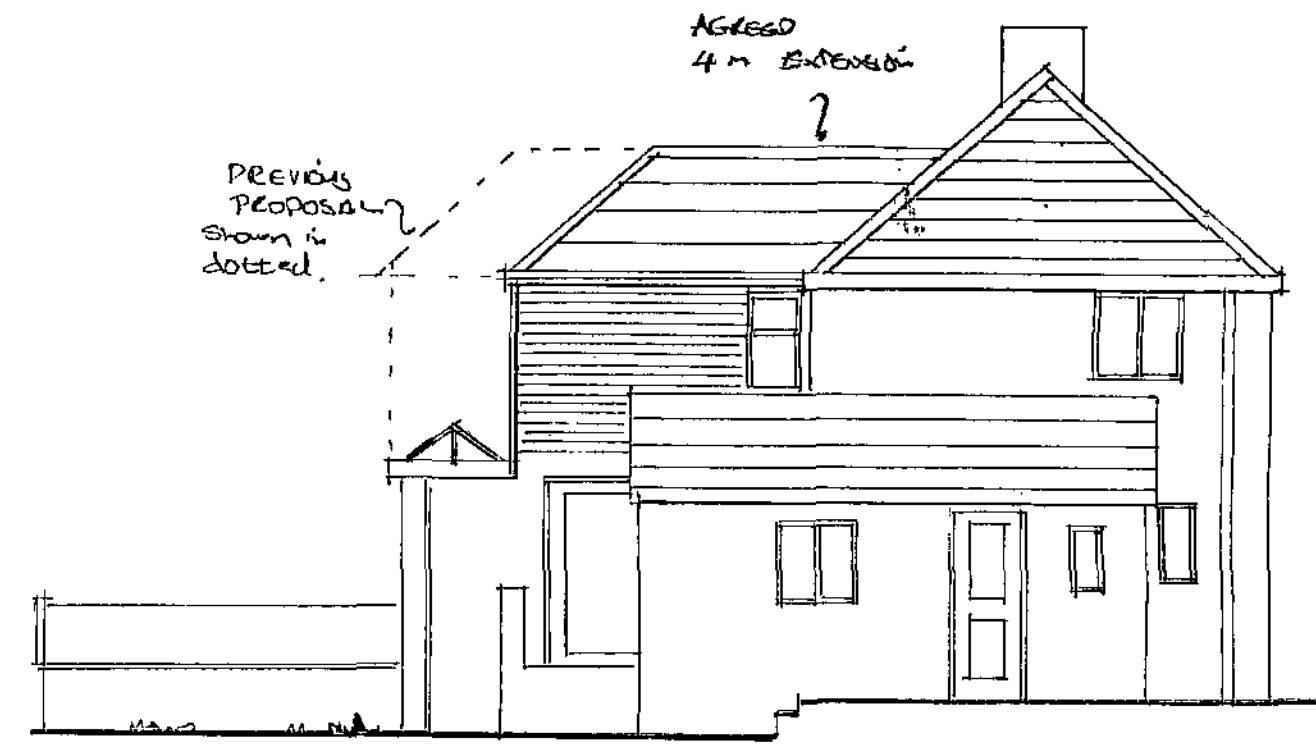


SIDE

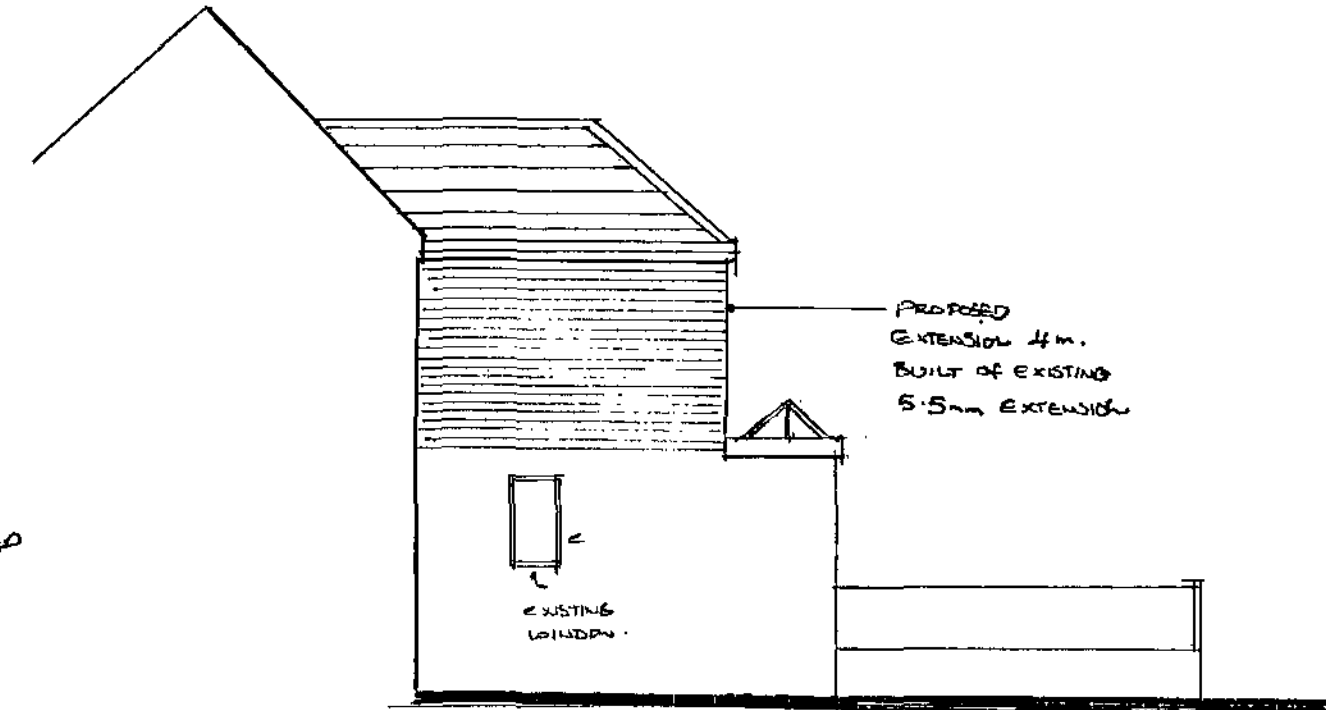


SIDE

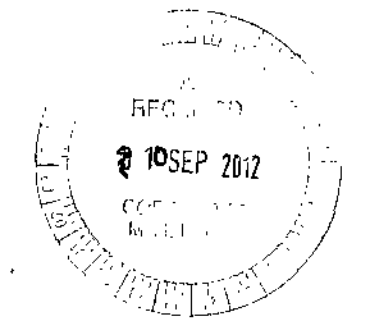

Rev A redesign 28/08/2012	
D DESIGN & BUILD 12 KENNEDY DRIVE GOLDTHORPE, ROTHERHAM S63 9PU TELE NO : 07902560316 EMAIL: ddesign@bt.com	
Client MR D TOWNSEND	
Title : PROPOSED EXTENSION TO REAR OF NO 137 RINGWAY BOLTON UPON DEARNE S63 8AR PROPOSED PLANS	
Date Dec 2011	Scale : 1/150, 1/50
Drawn by DD	Drawing no: 02 rev A

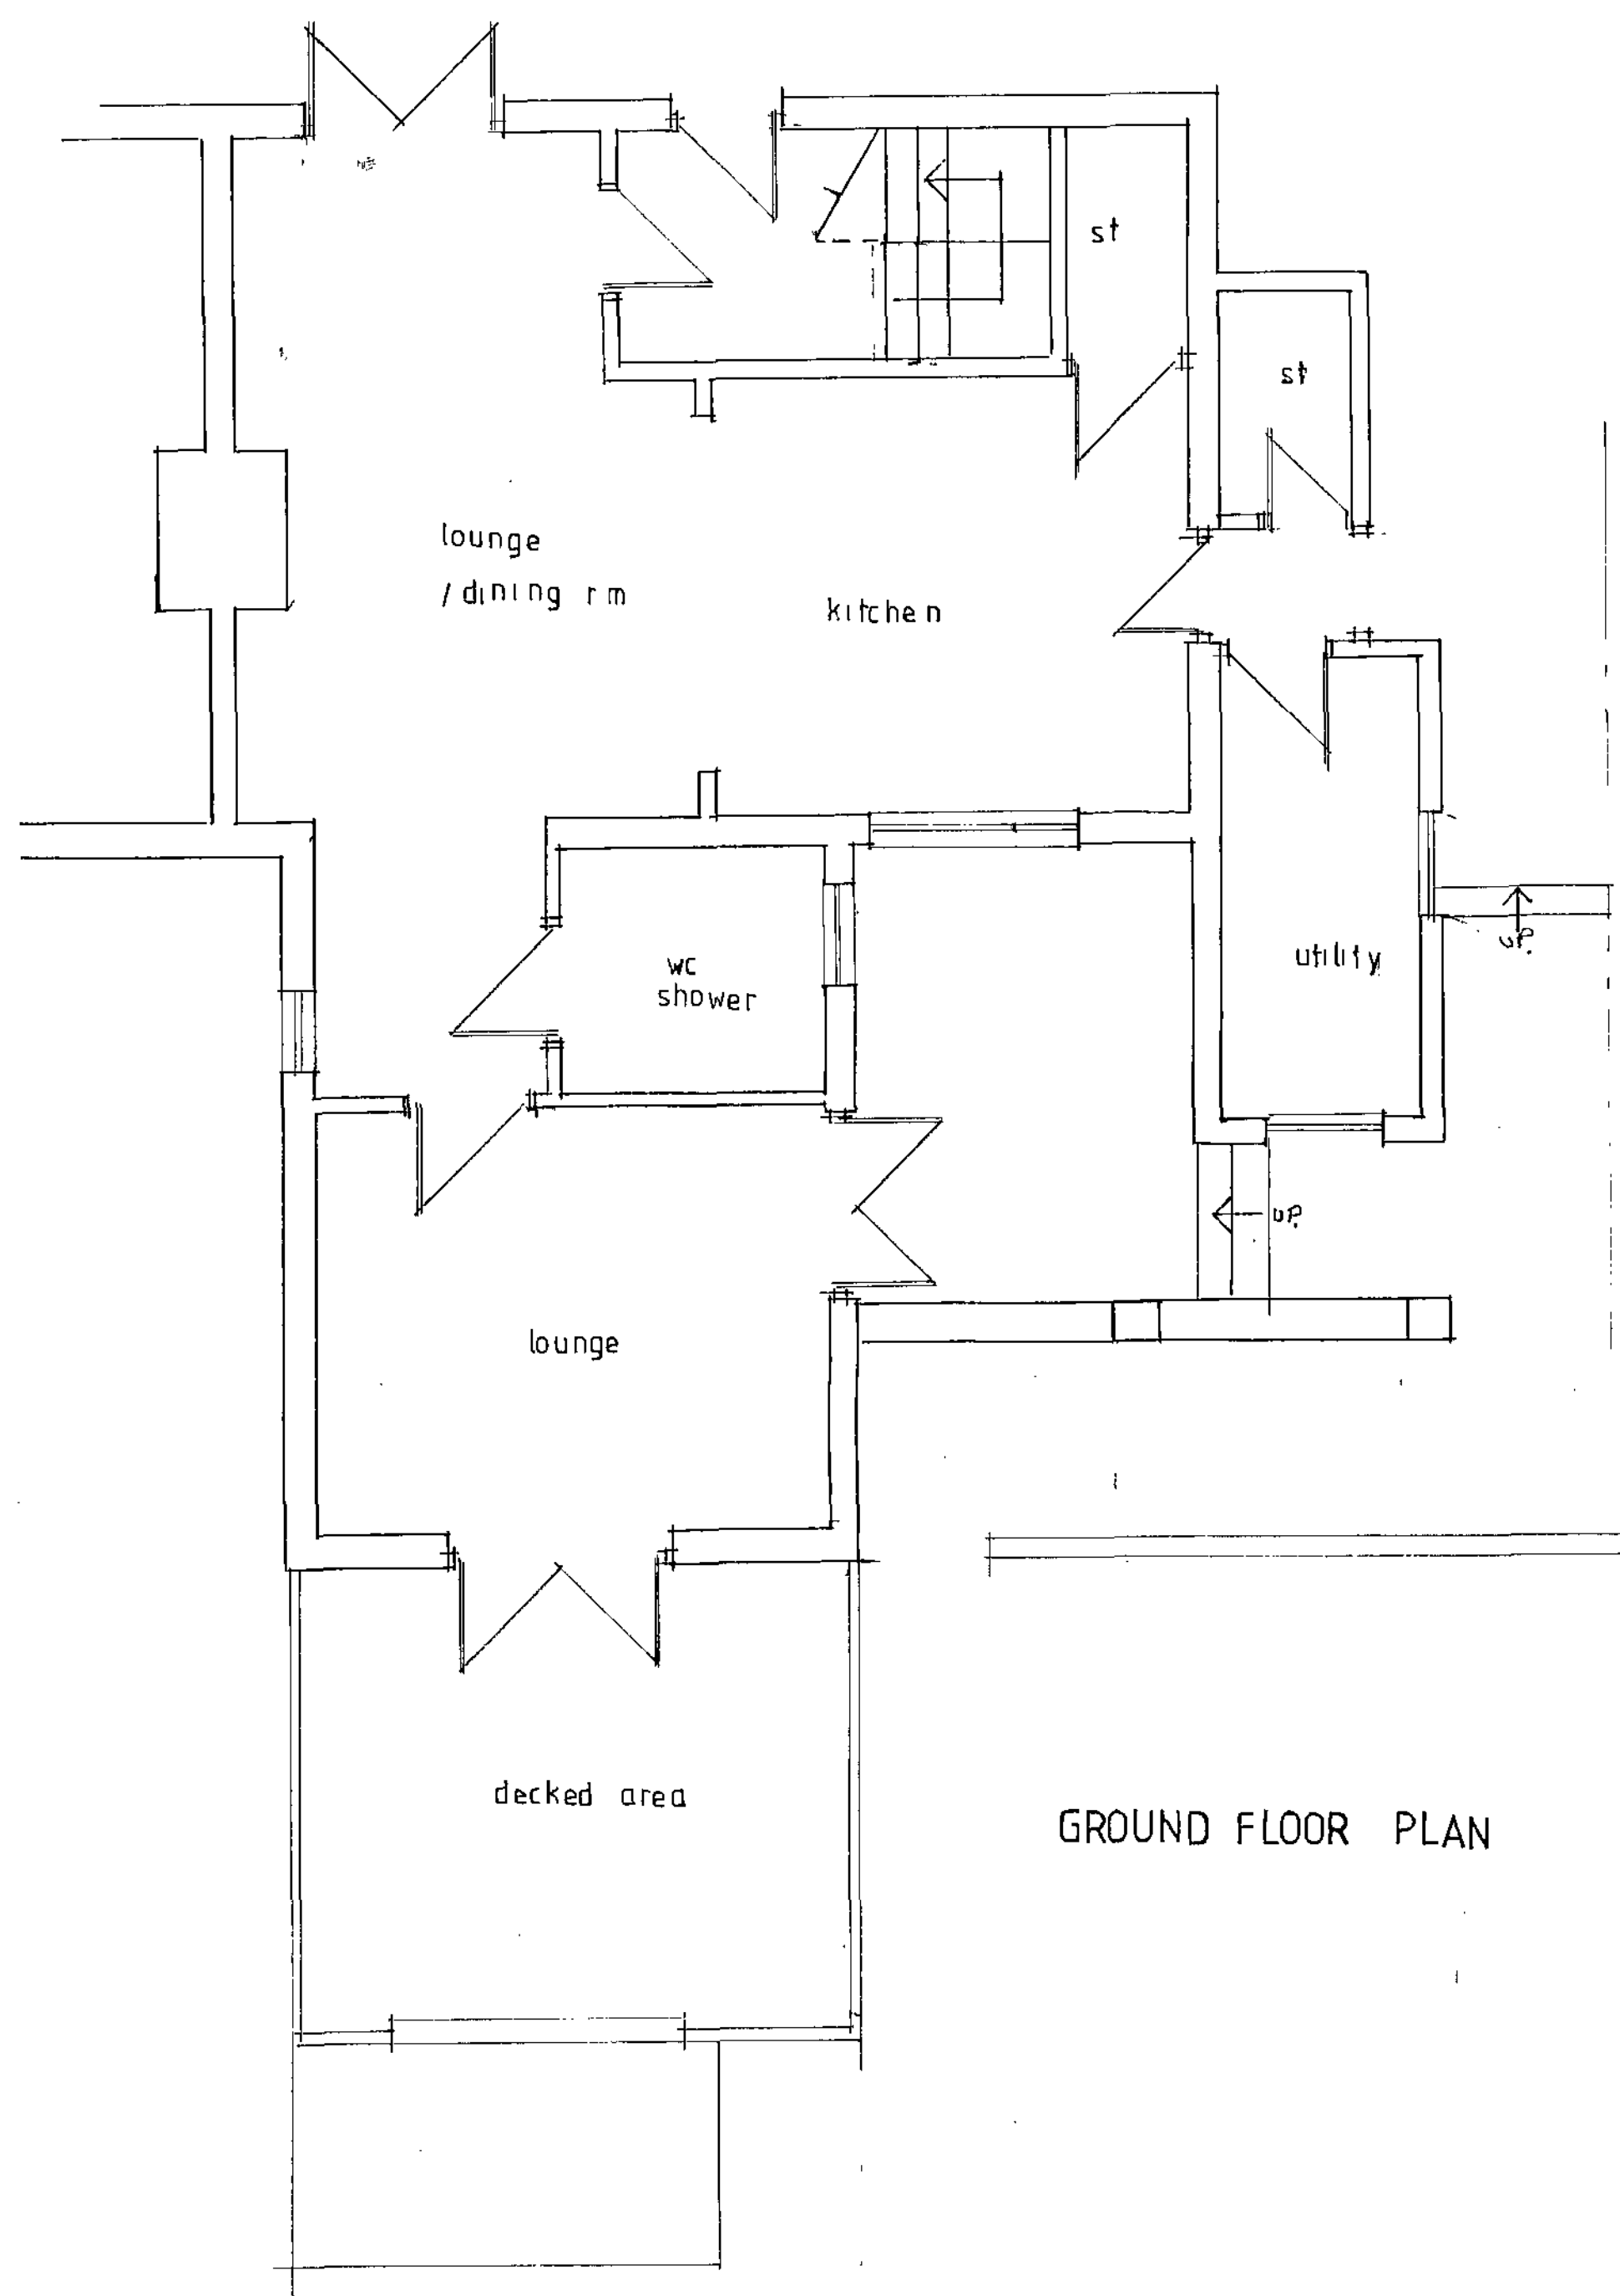


GROUND FLOOR PLAN

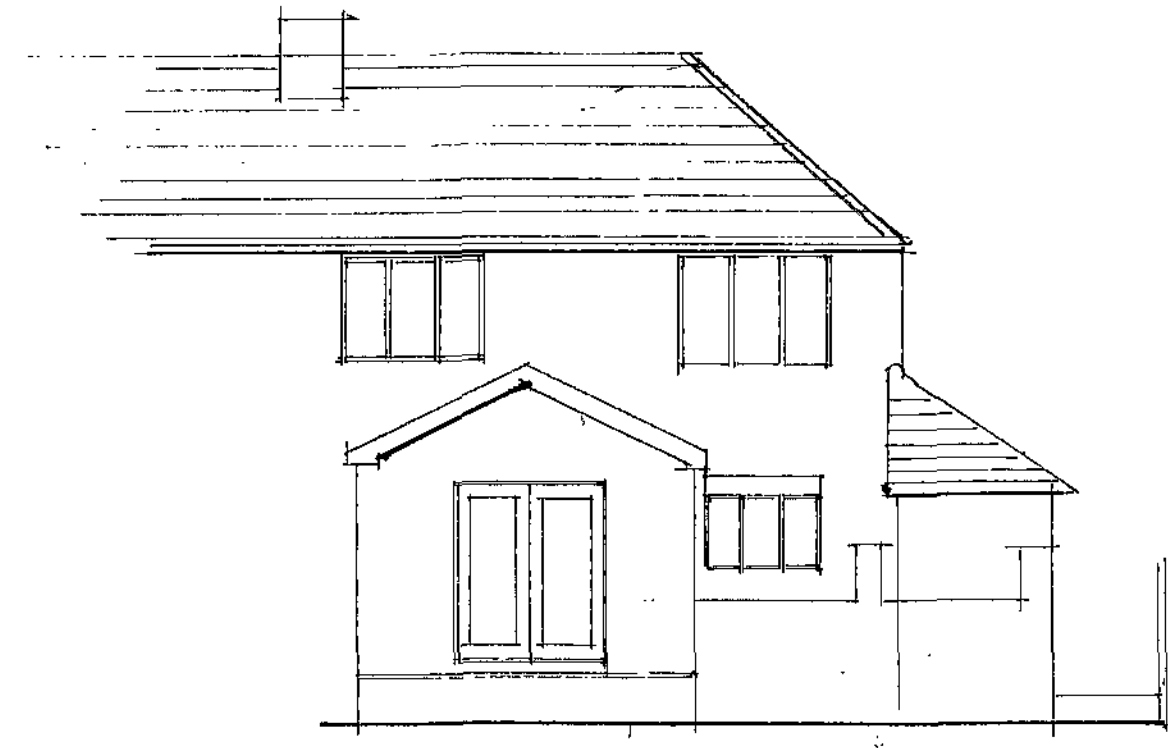


REAR ELEVATION



SIDE ELEVATION

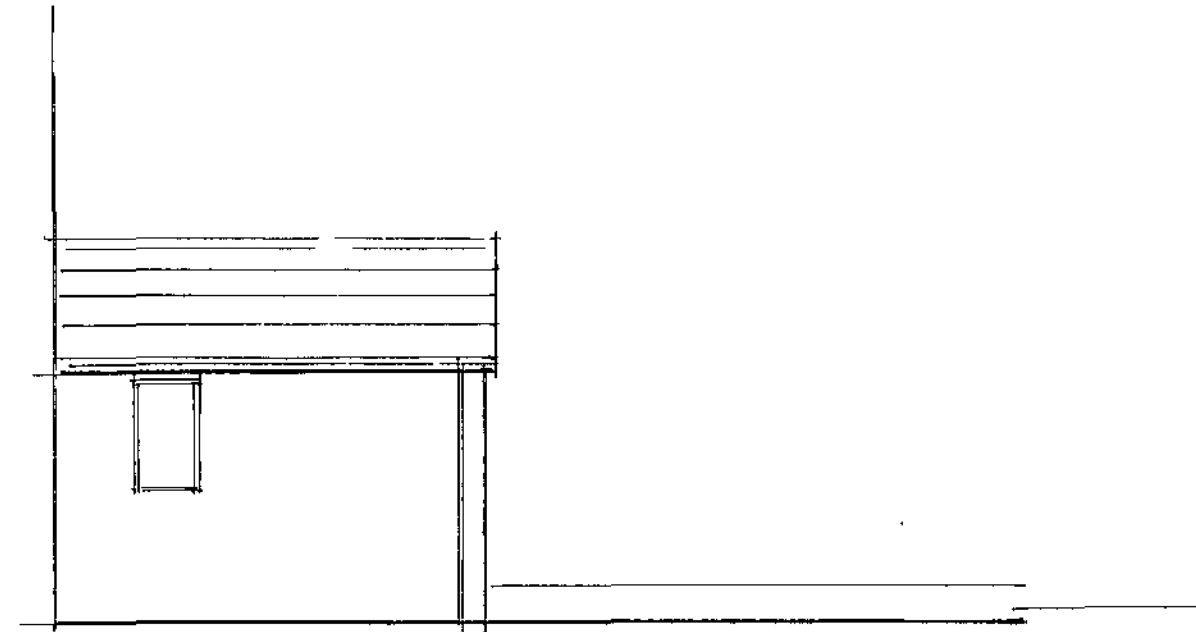

SIDE ELEVATION

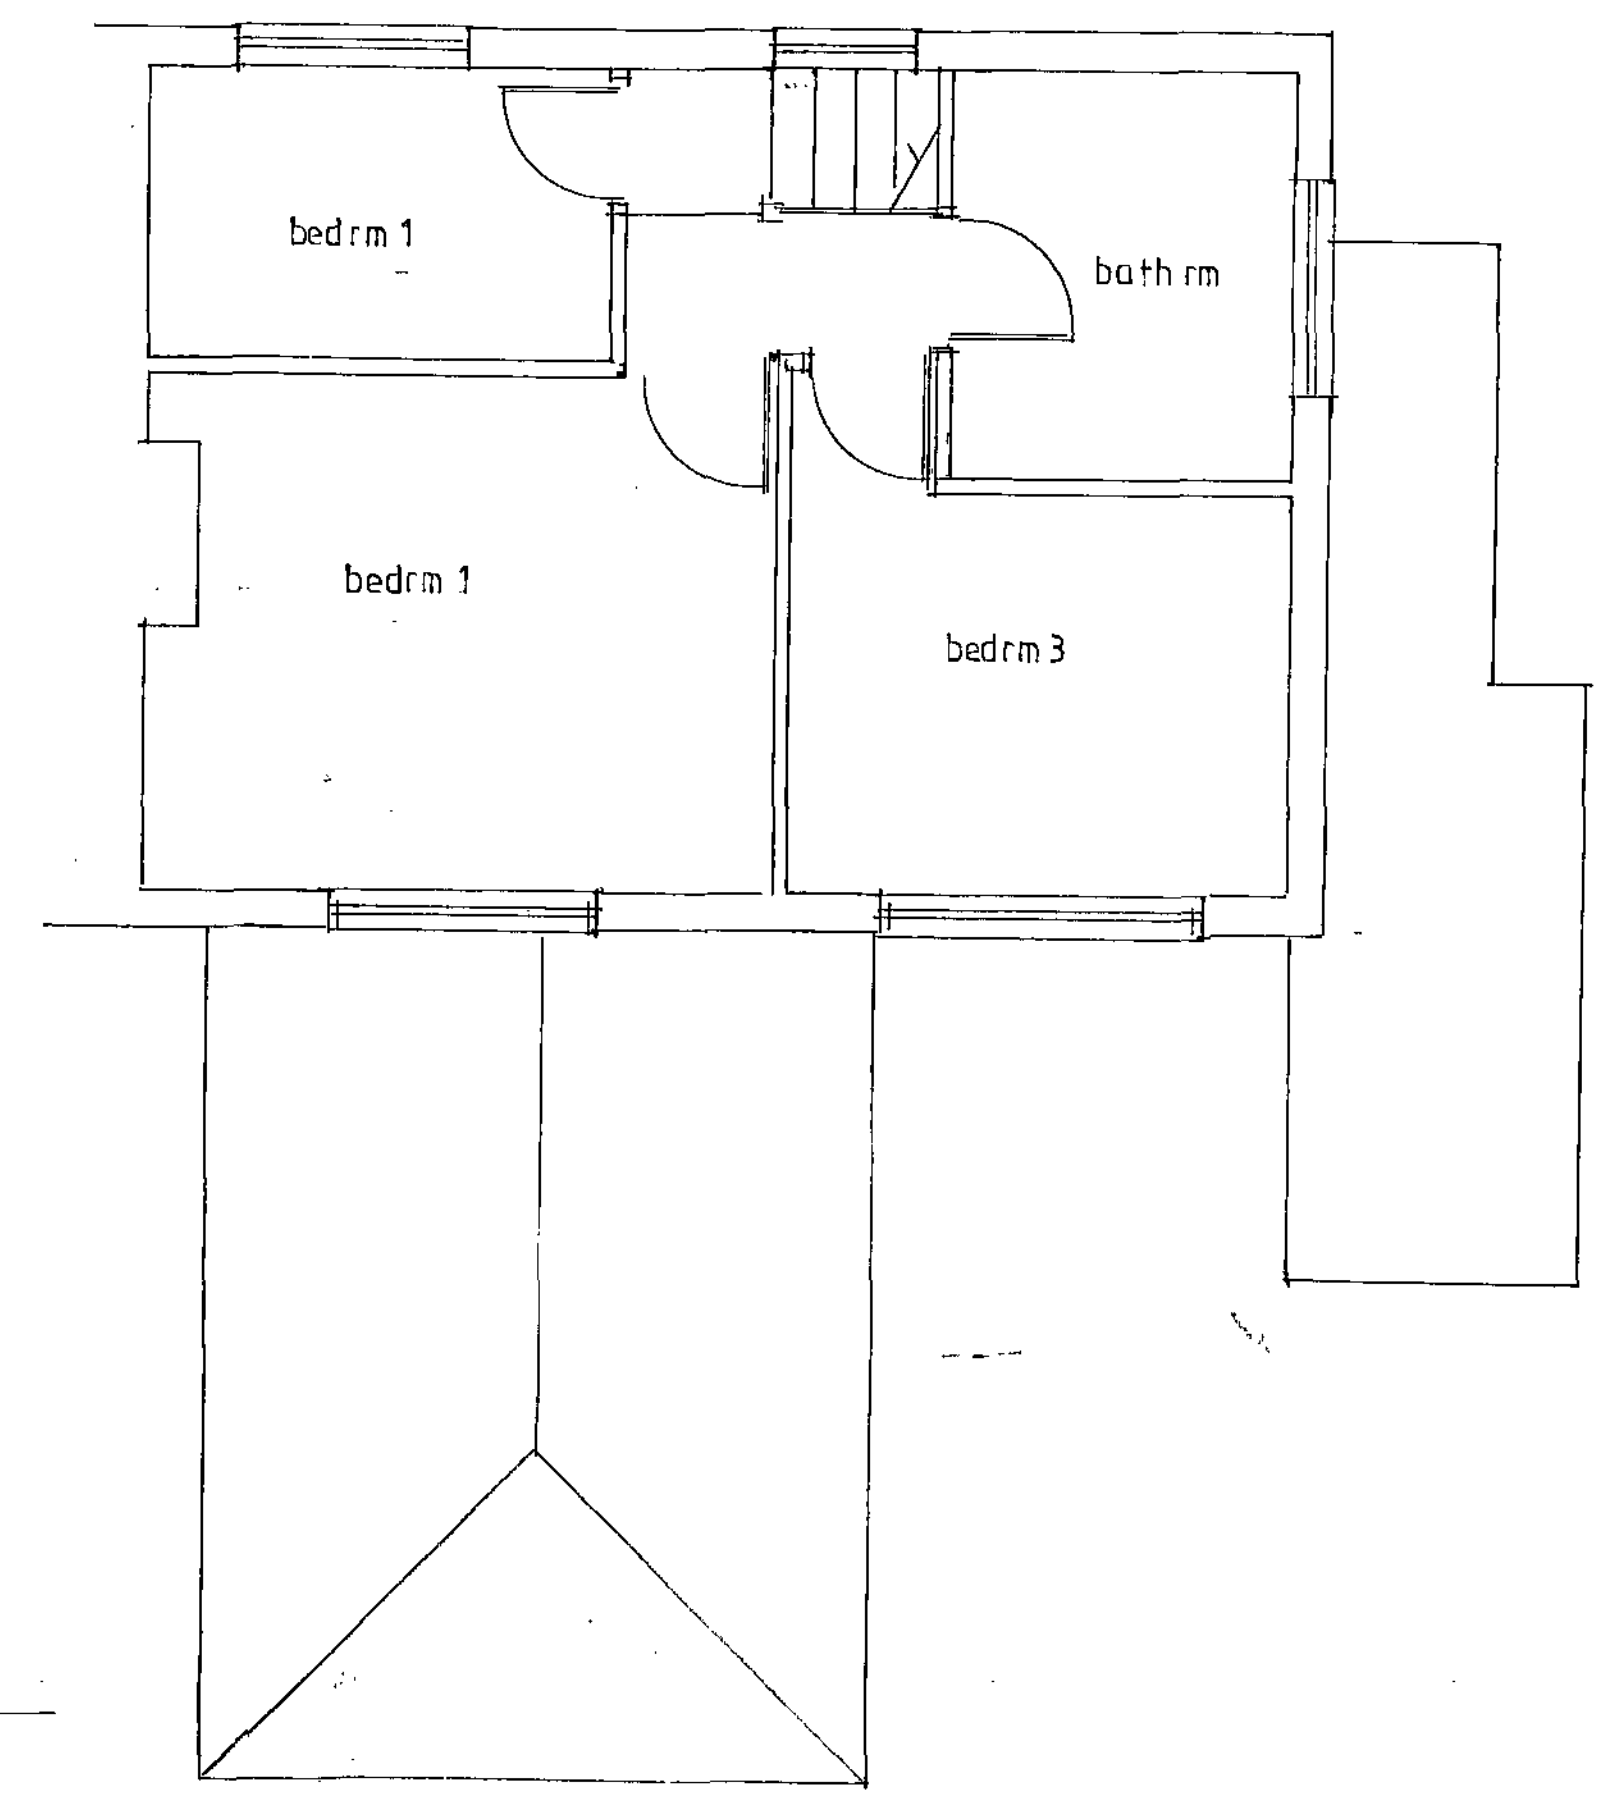

FIRST FLOOR PLAN



Rev A: first floor plan added 28/08/2012	
D DESIGN & BUILD 12 KENNEDY DRIVE GOLDTHORPE, ROTHERHAM S63 9PL TEL: 0114 2560316 EMAIL: ddesign@bt.com	
Client: MR D TOWNSEND	
Title: PROPOSED EXTENSION TO REAR OF NO 137 RINGWAY BOLTON UPON DEARNE S63 8AR	
EXISTING PLANS	
Date: Dec 2011	Scale: 1/100, 1/50
Drawn by: DD	Drawing no: 01 rev A