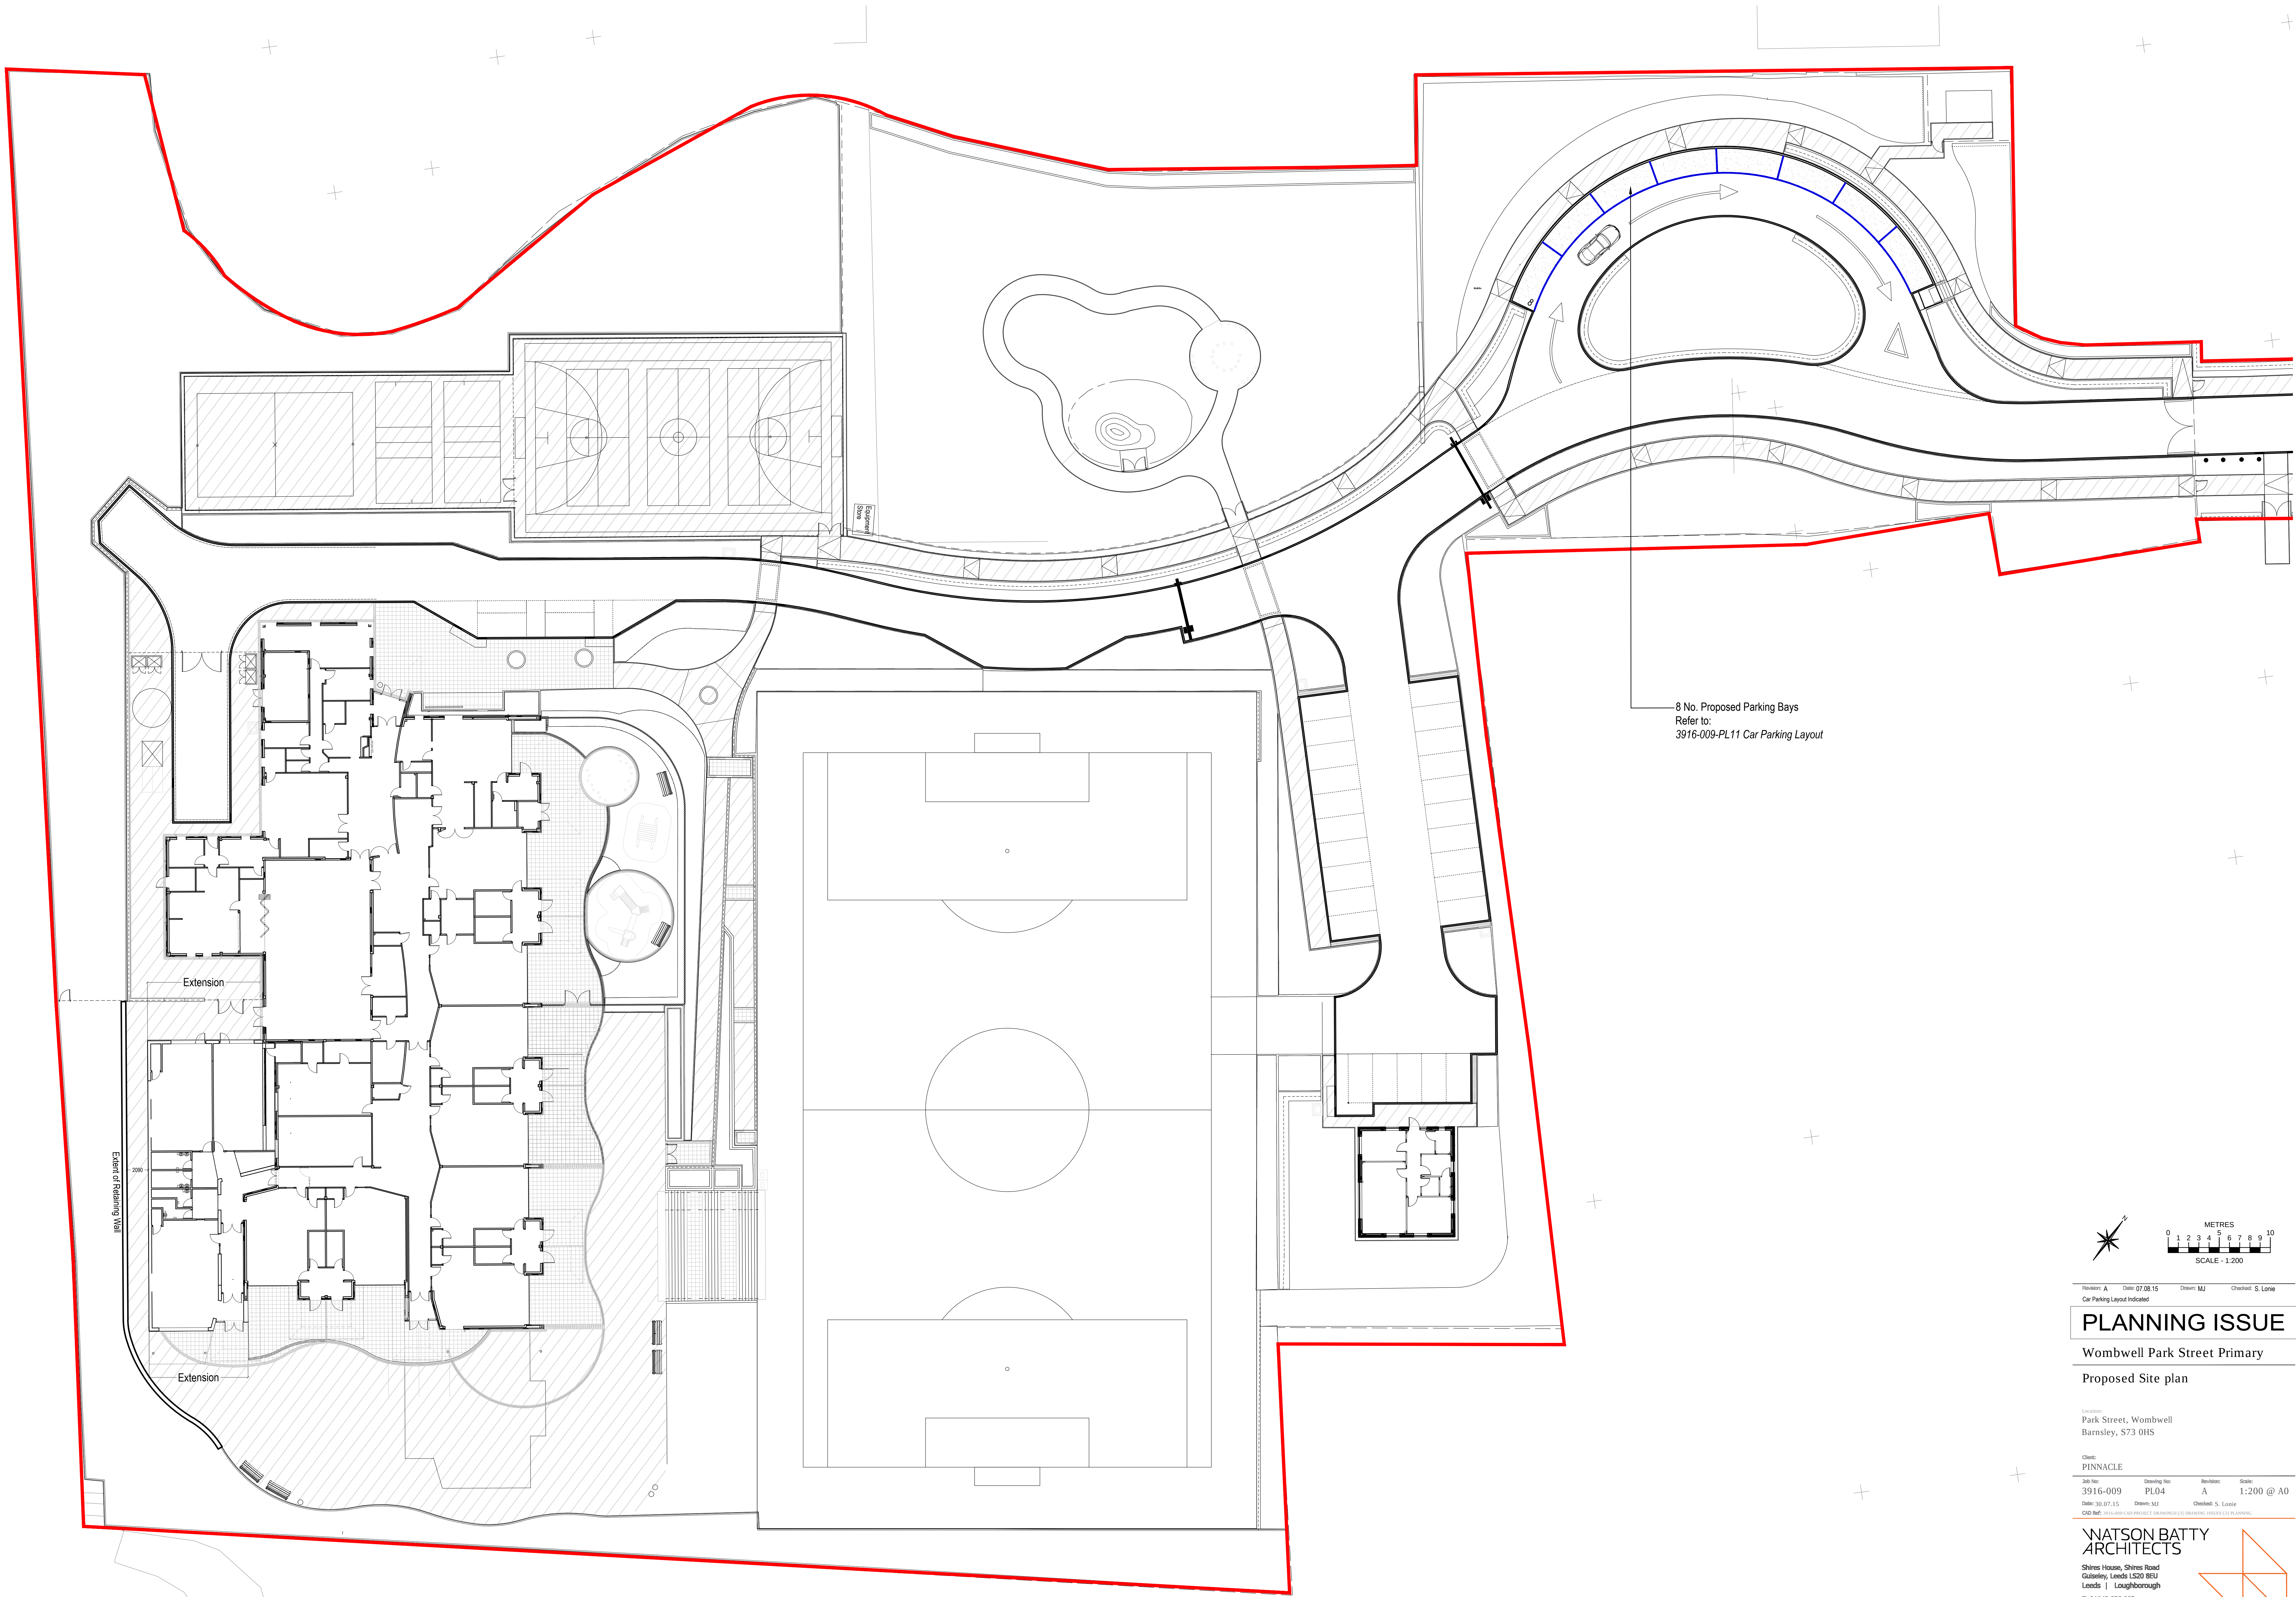


Revision: A Date: 07.08.15 Drawn: MJ Checked: S. Lene
Car Parking Layout Indicated

PLANNING ISSUE

Wombwell Park Street Primary


Proposed Site plan

Location:
Park Street, Wombwell
Barnsley, S73 0HS

Client:
PINNACLE

Job No:	Drawing No:	Revision:	Scale:
3916-009	PL04	A	1:200 @ A0
Date: 30.07.15	Drawn: MJ	Checked: S. Lene	
CAD Ref: 014-009-CAD PROJECT DRAWINGS (1) DRAWING (000001) (1) PLANNING			

WATSON BATTY ARCHITECTS
Shires House, Shires Road
Guisley, Leeds LS20 8EU
Leeds | Loughborough
T: 01943 876 665
E: enquiries@watsonbatty.com
W: www.watsonbatty.com

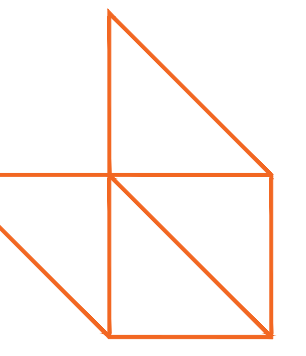

FUTURE BUILT

Note: Do not Scale from this drawing. All dimensions to be checked on site.