


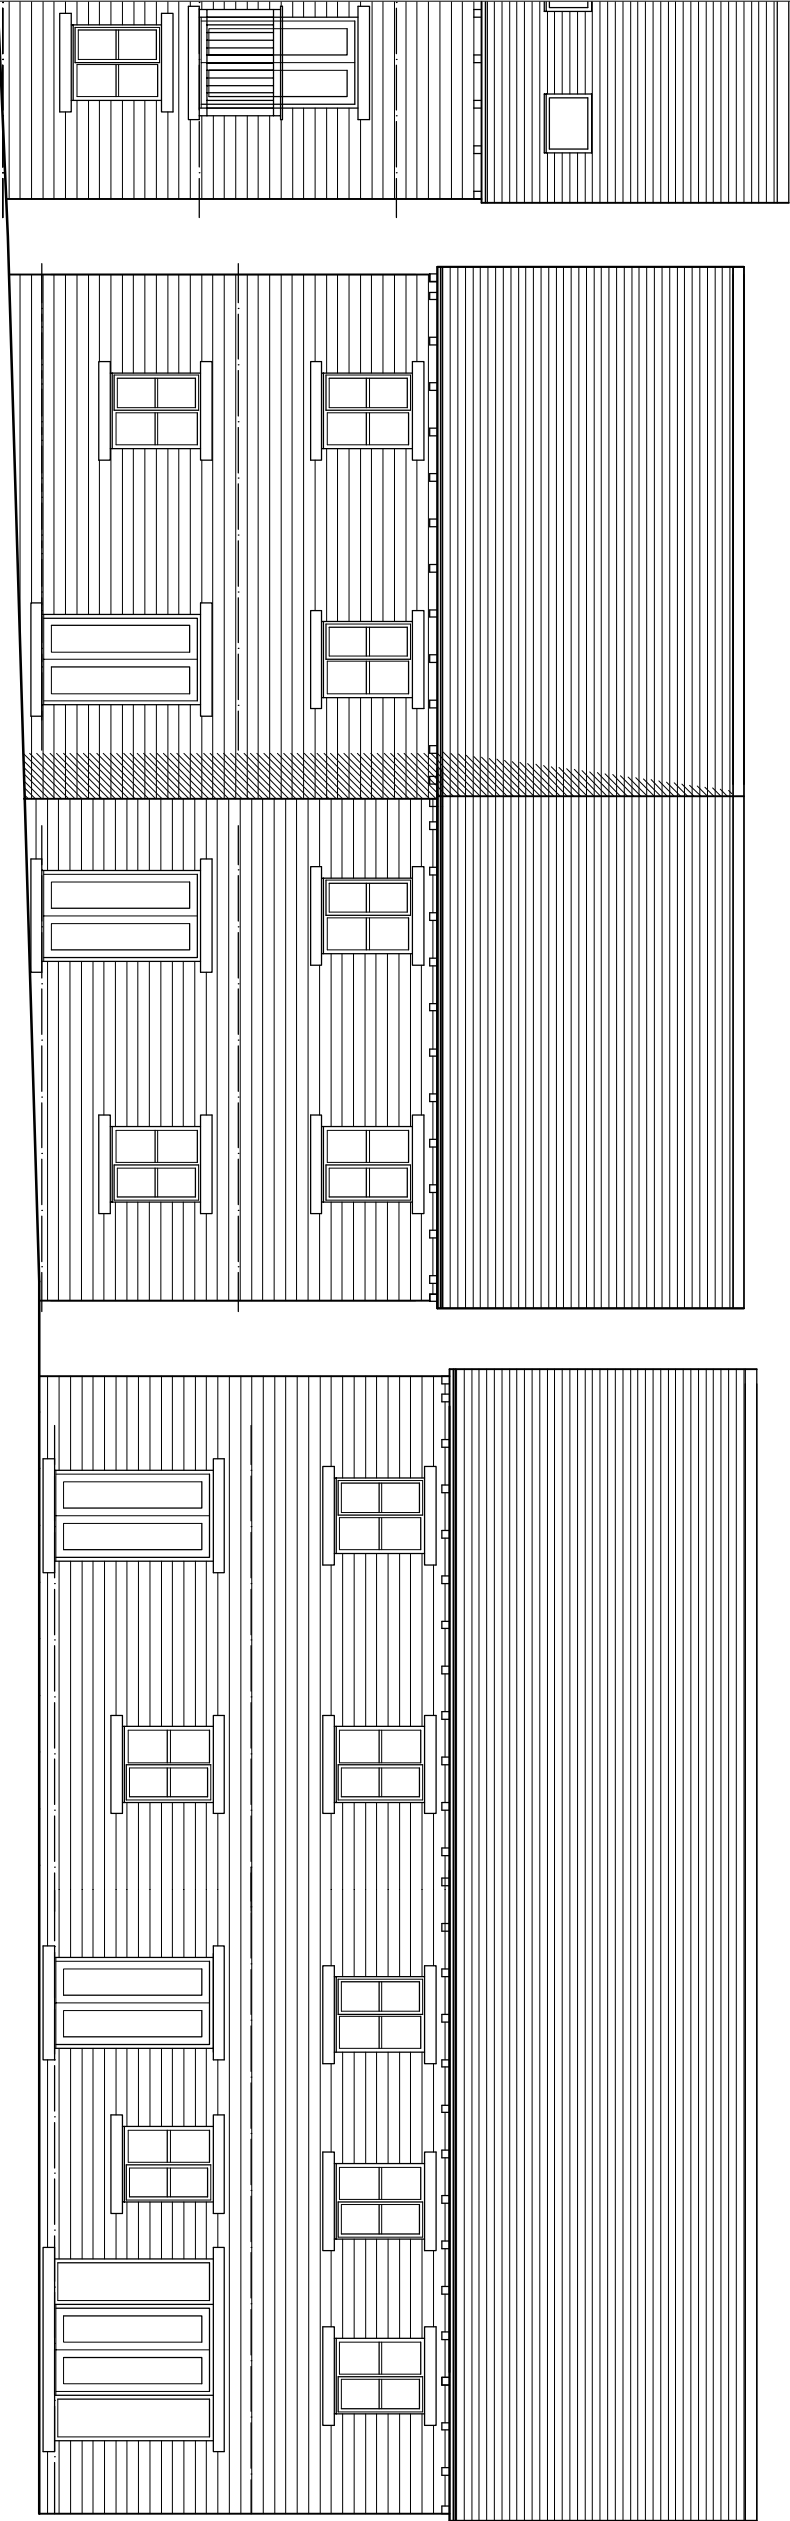

Plots 1—4 North Elevation



Plots 1—4 South Elevation

Rev: Date: Notes:

Mark Brotherton Ltd

Chartered Architect

FOX COTTAGE-WHITLEY ROAD-WHITLEY

WF12 0LJ

TEL/FAX: 01924 49231

email:mb@tinyworld.co.uk

Client:

Mr J Hutchins

Project:

Hoyle Mill, Thurstone.
Residential Development

Drawing:

Plot 1—4 Elevations

Date:

October 2009

Scale:

1:100

Drawing No:

0961/118

Rev: