


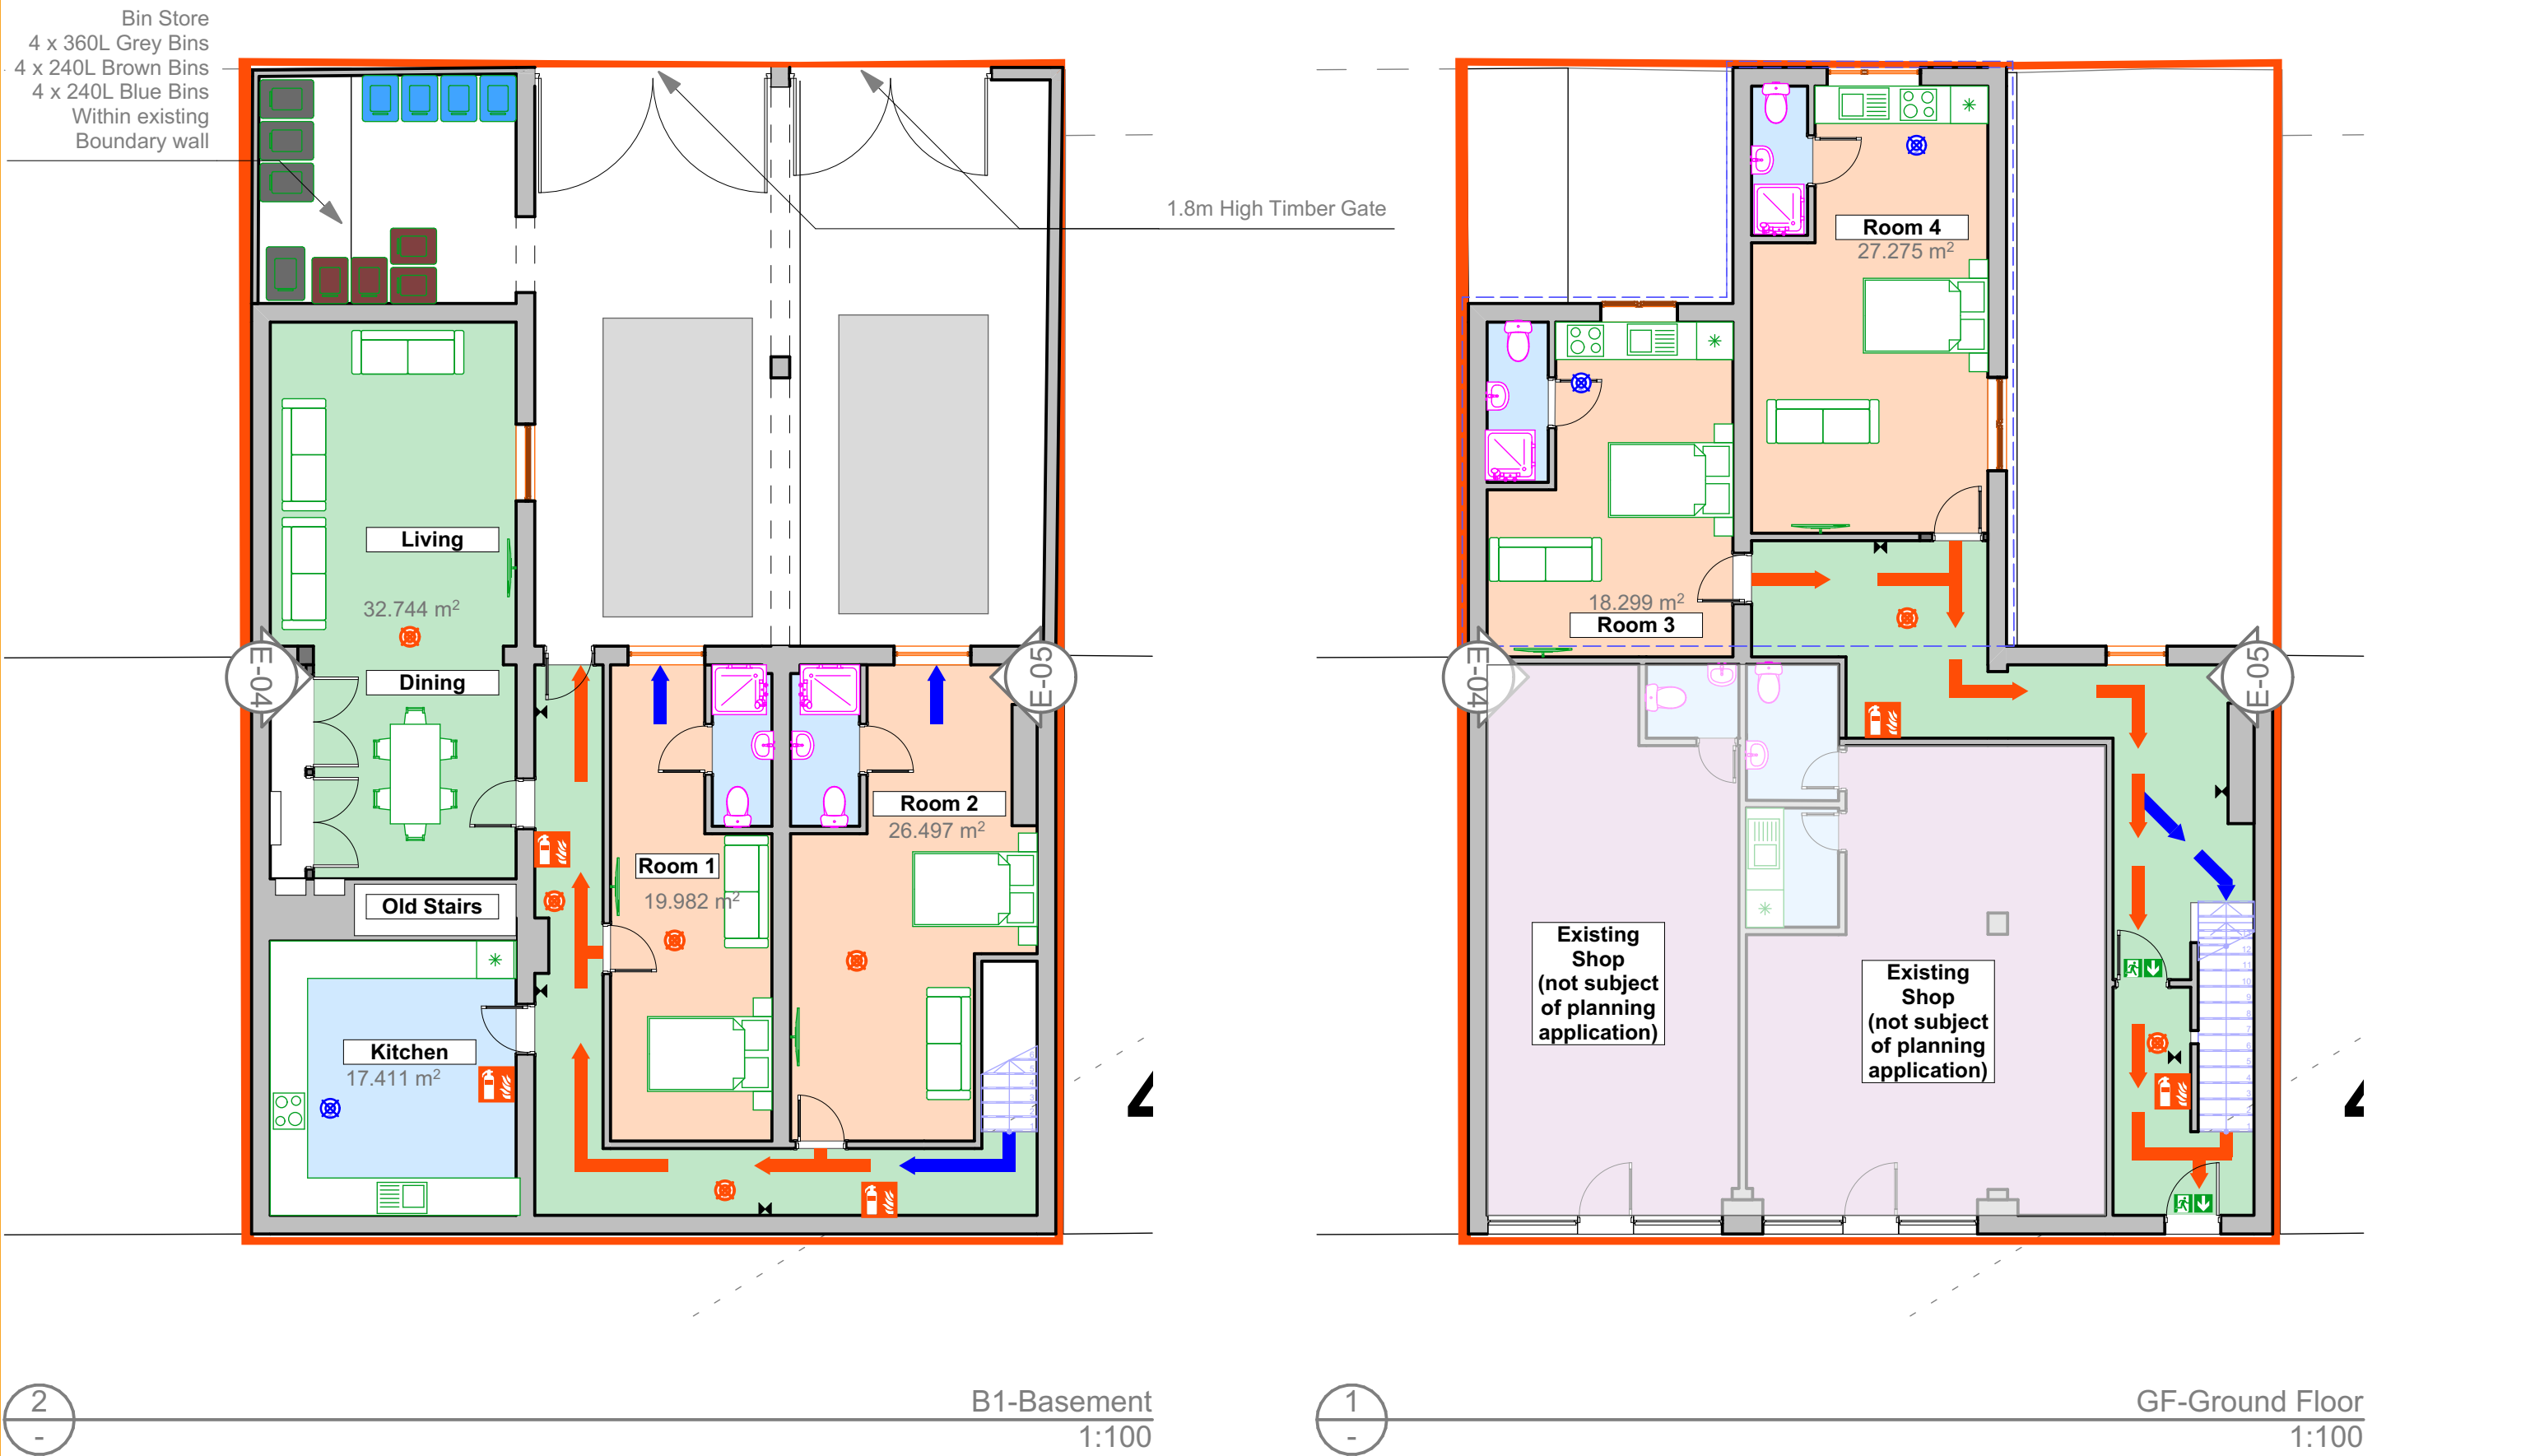

Rev	Change	Date
A	amended to planning comments	02/09/2026

RIBA
Chartered Practice

. - 417.01.1 - Proposed Basement / Lower Ground Floor and Ground Floor Plans Subject to Planning / Building Control Approval

eznat

Eznat - architecture | development
One Business Village, Emily Street, Hull
HU9 1ND

CLIENT CO. #Client Full Name DRAWING NO. 417.01.1

CLIENT ADDRESS<CLIENT_ADDRE LAYOUT TITLE. Proposed

SS> REVISION Basement / Lower

PROJECT NAME. SCALE. Ground Floor

All Dimensions subject to verification on site.
Do Not Scale From Paper Drawings.
(If in doubt refer to the Architect)