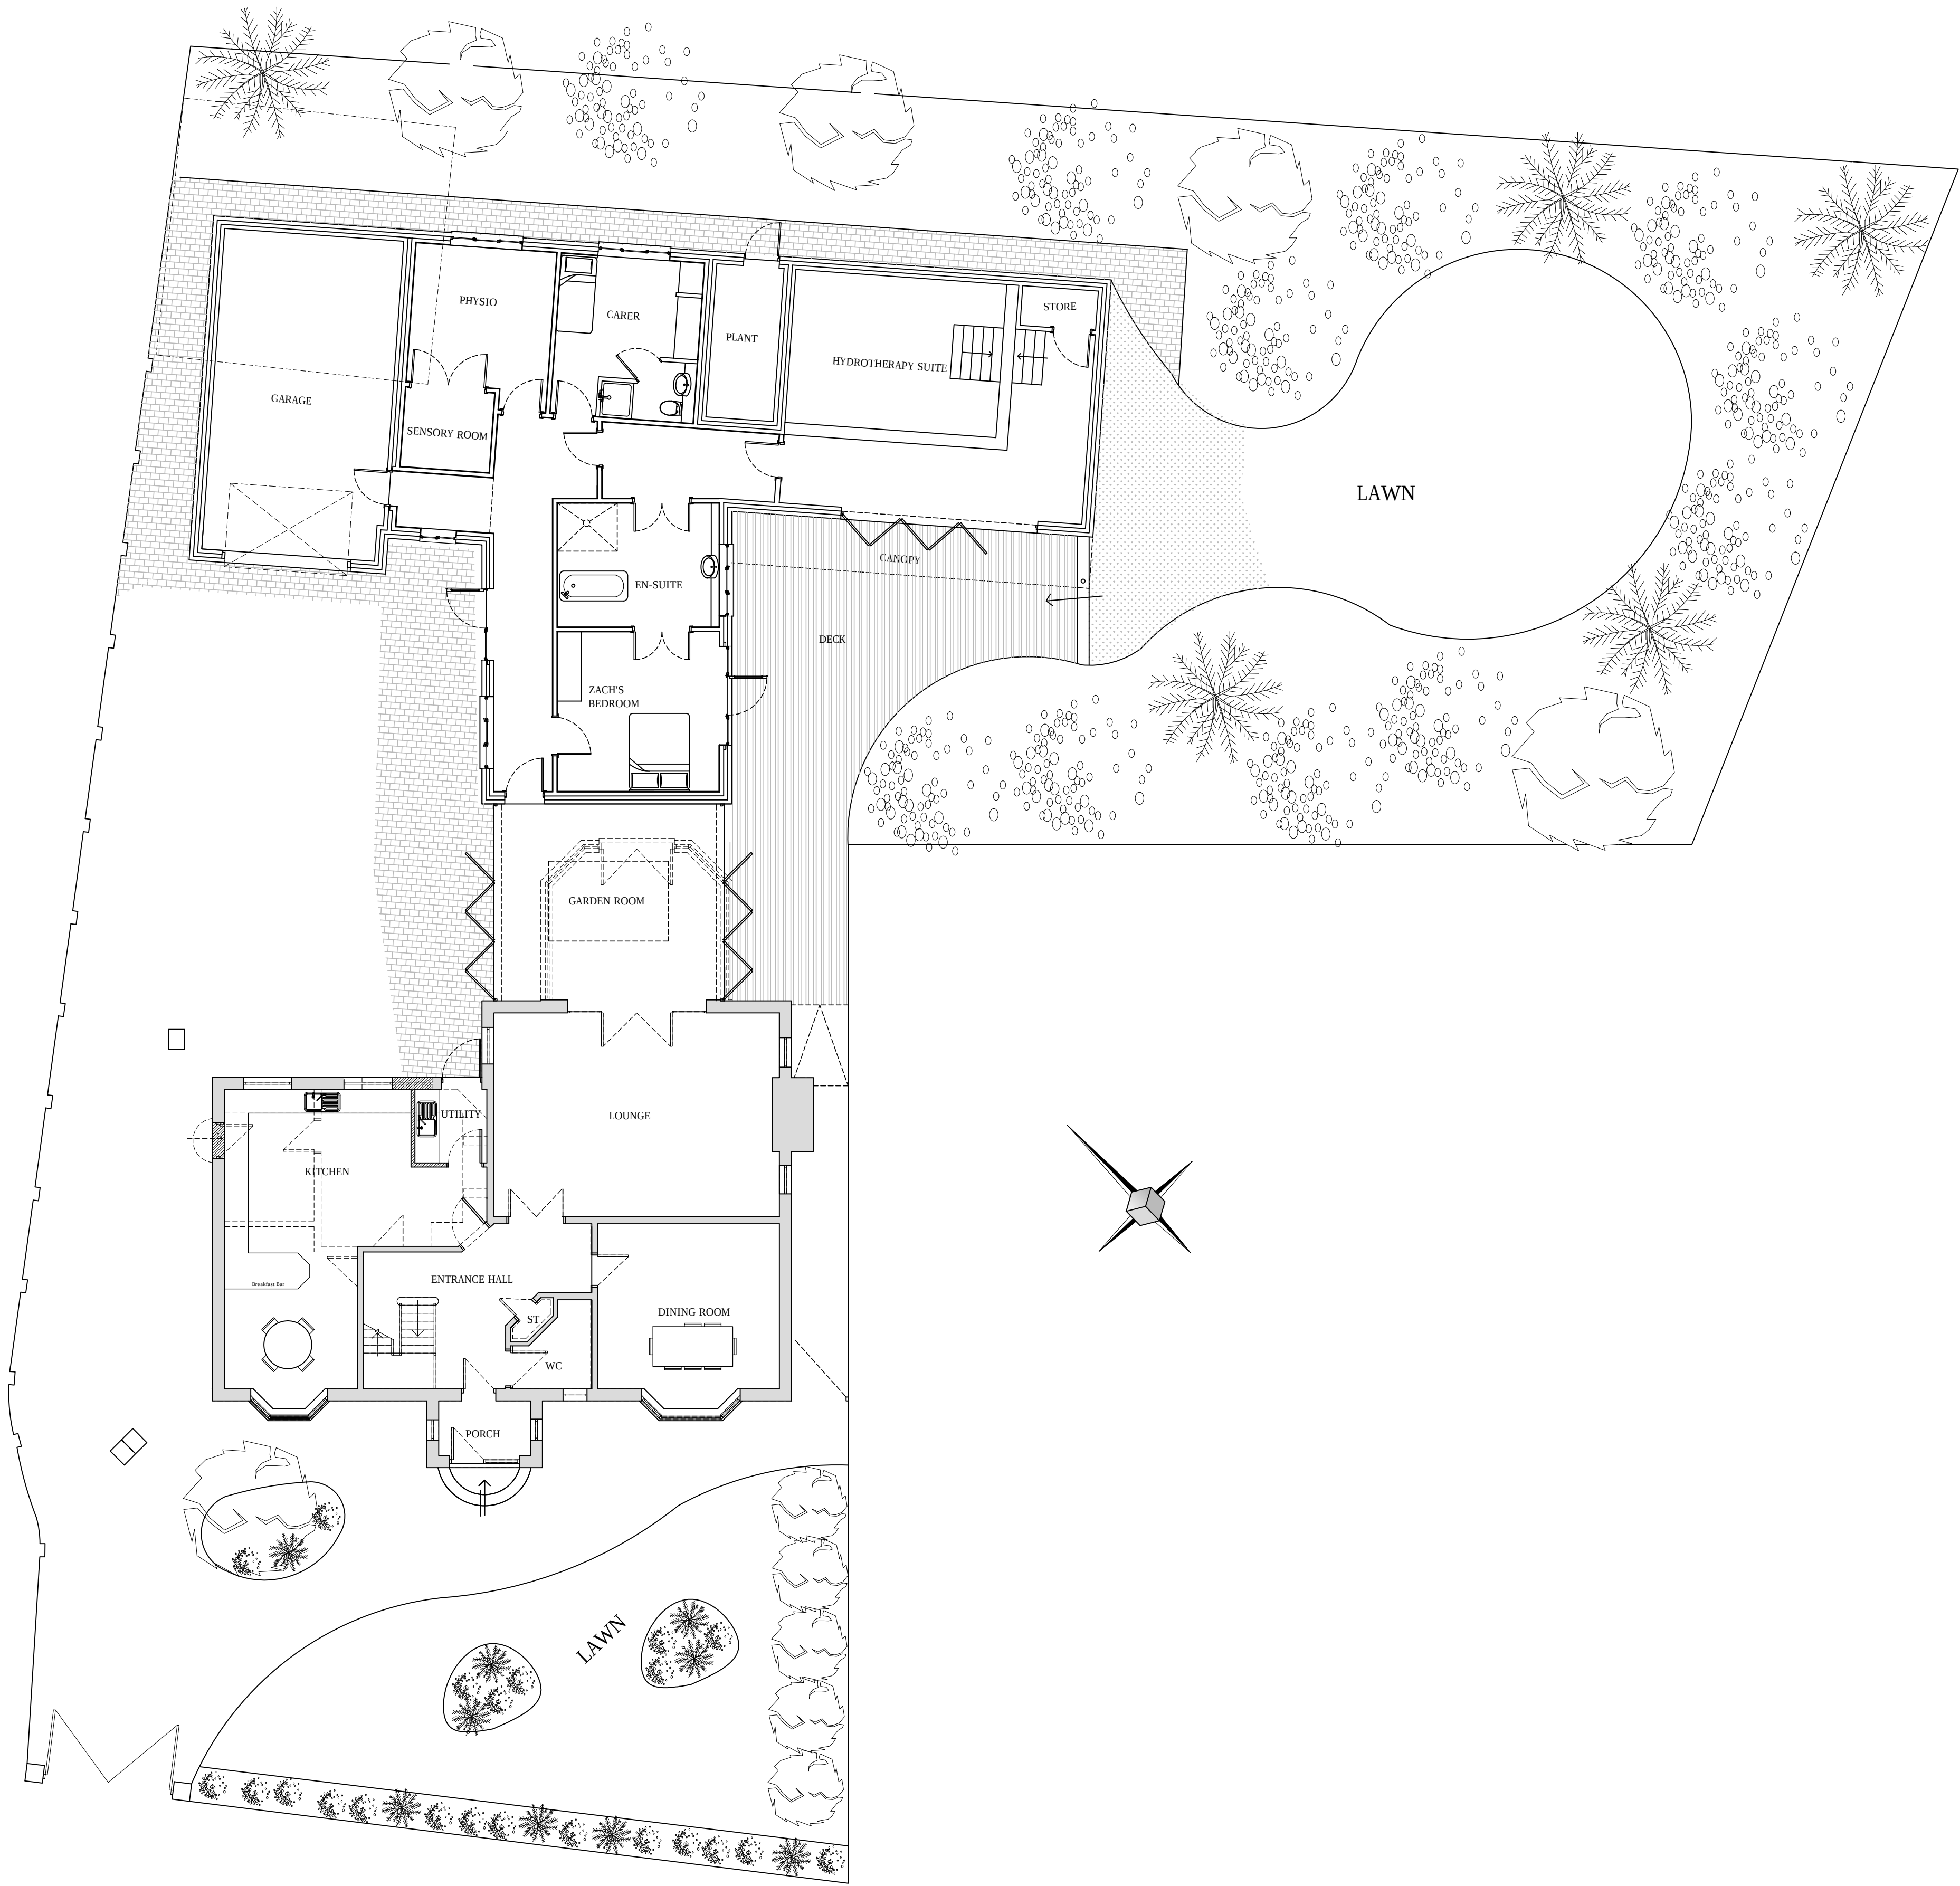


1:100
1:20
1:50
ALL DIMENSIONS TO BE CHECKED ON SITE AND REPORTED BACK TO THIS OFFICE.

PROPOSED FLOOR PLAN
SCALE 1:100

ZACH PANTHER
3 CROSS STREET,
MONK BRETTON
BARNSELY,
SOUTH YORKSHIRE
S71 2EU

0415/002

CUBIC ARCHITECTURAL SERVICES LIMITED
LYMEDALE BUSINESS CENTRE, HODDERS HALL ROAD,
NEWCASTLE UNDER LYME, CHESHIRE, SK10 9AP
www.cubicas.co.uk Tel: 01782 496591 Fax: 01782 296541