




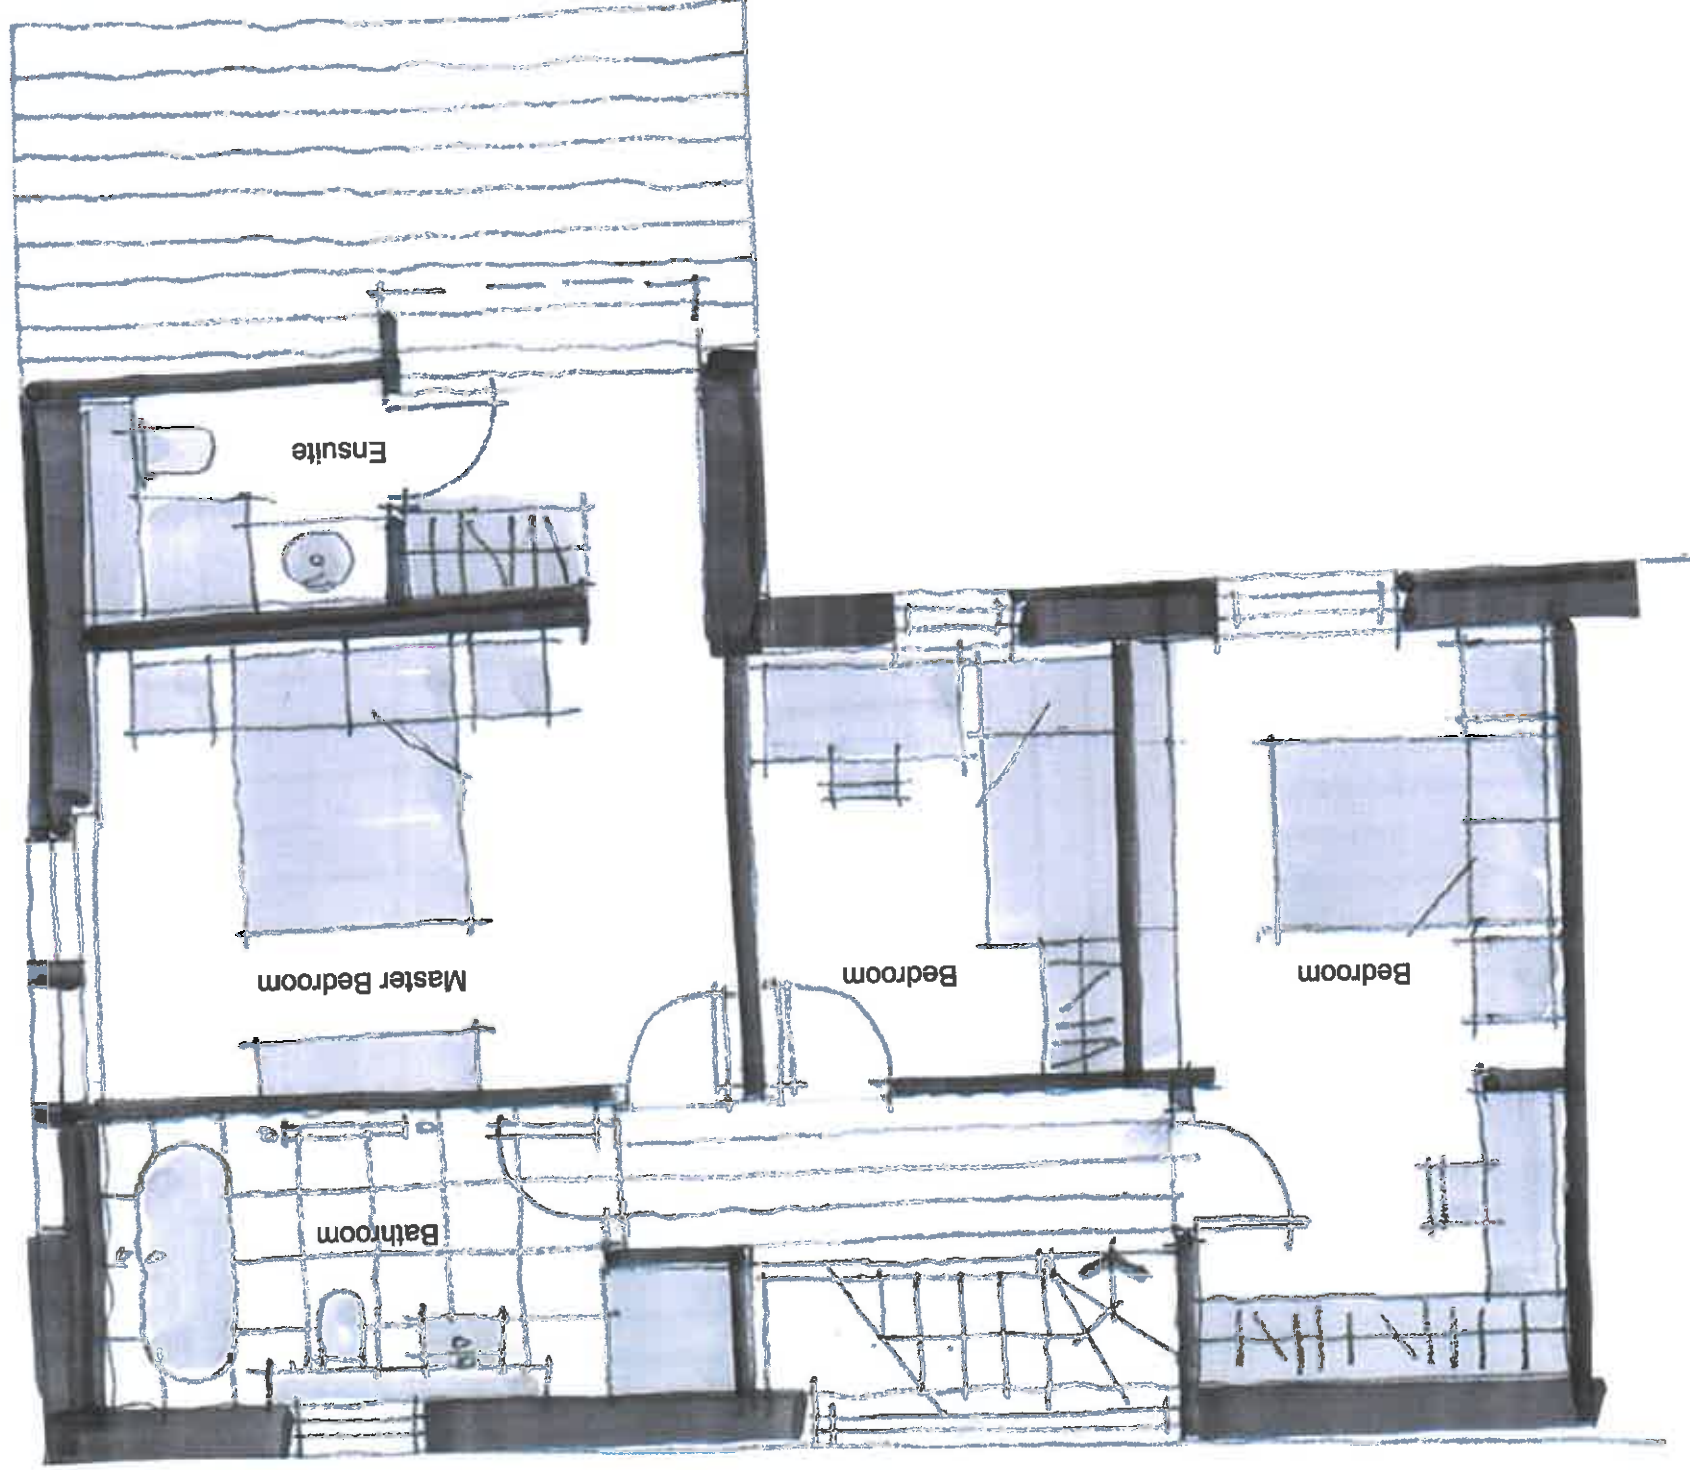

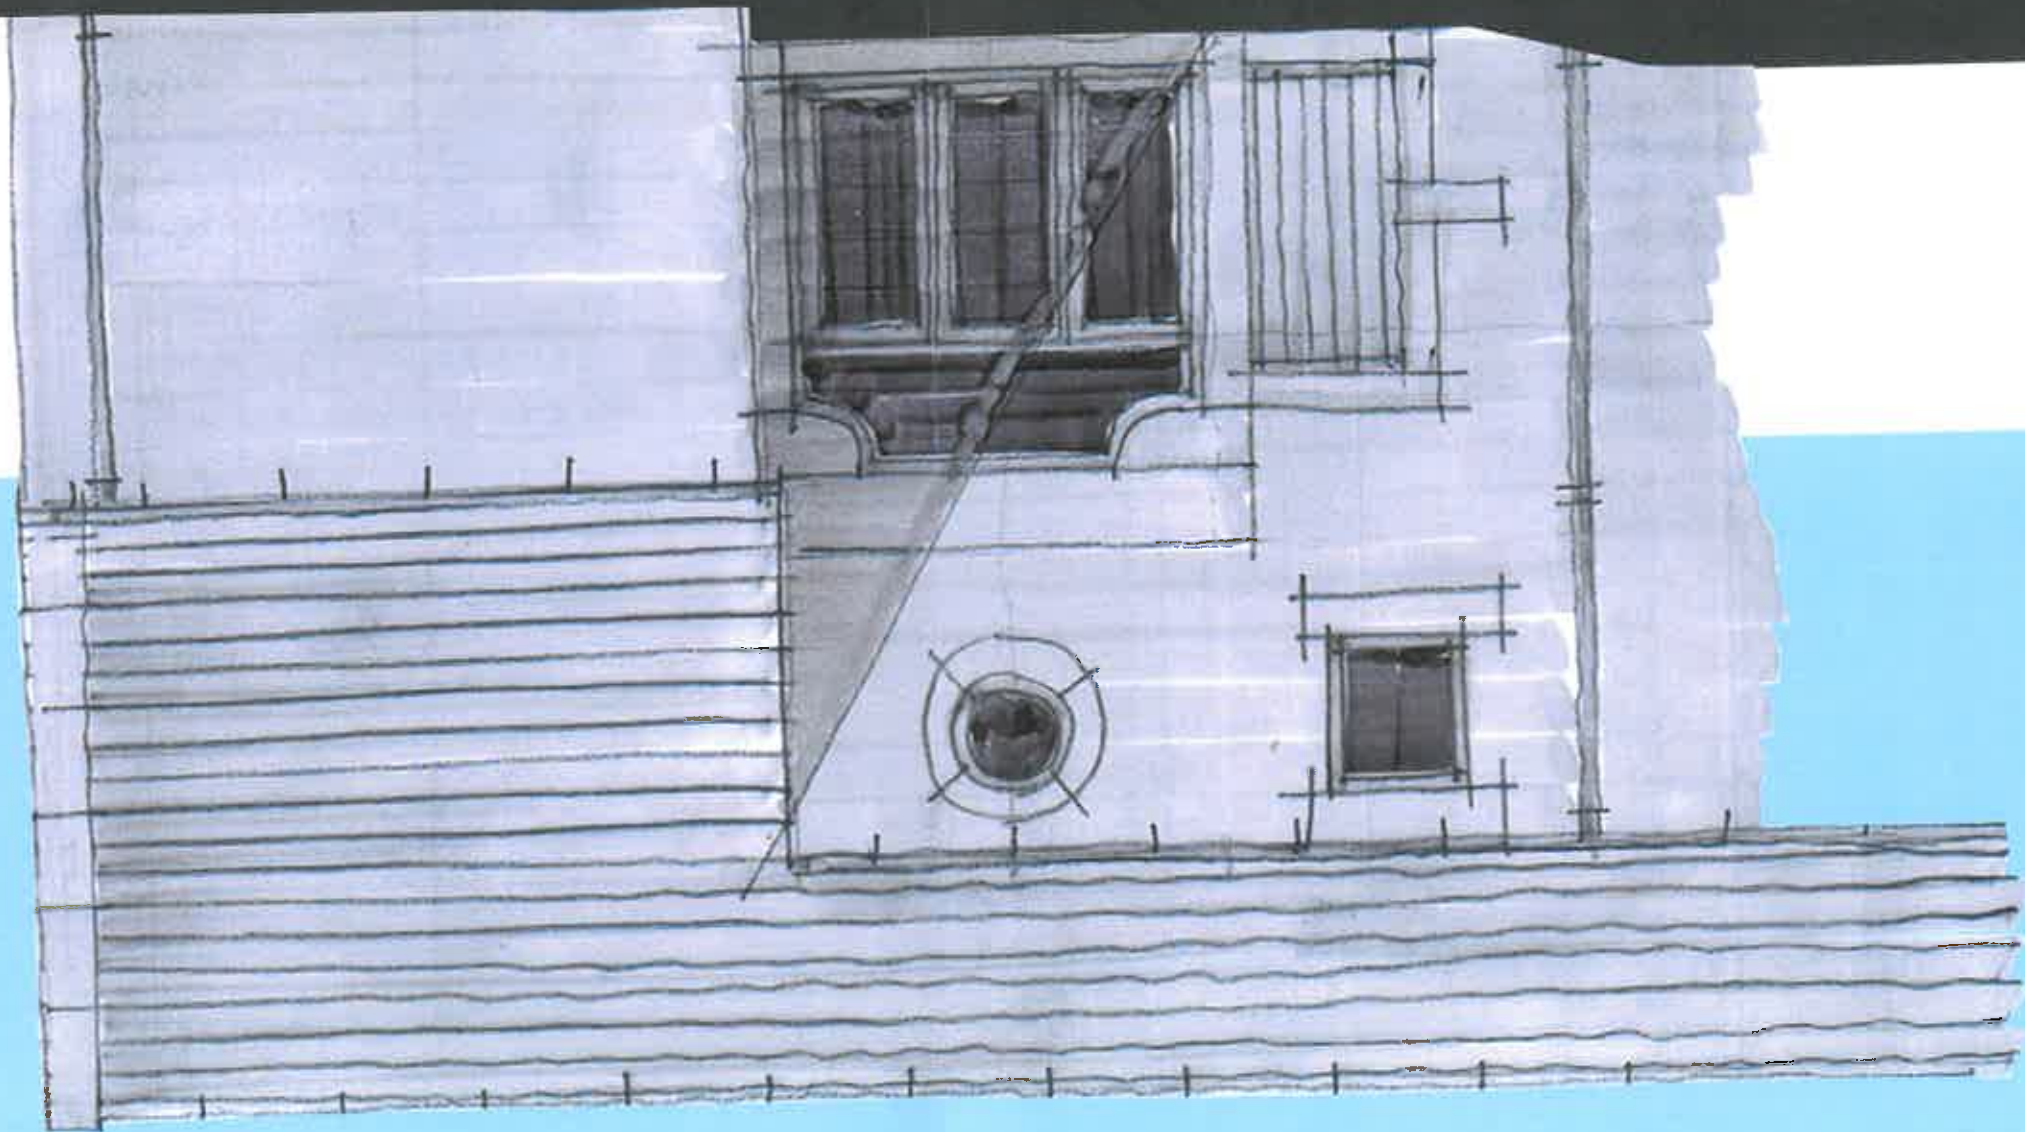

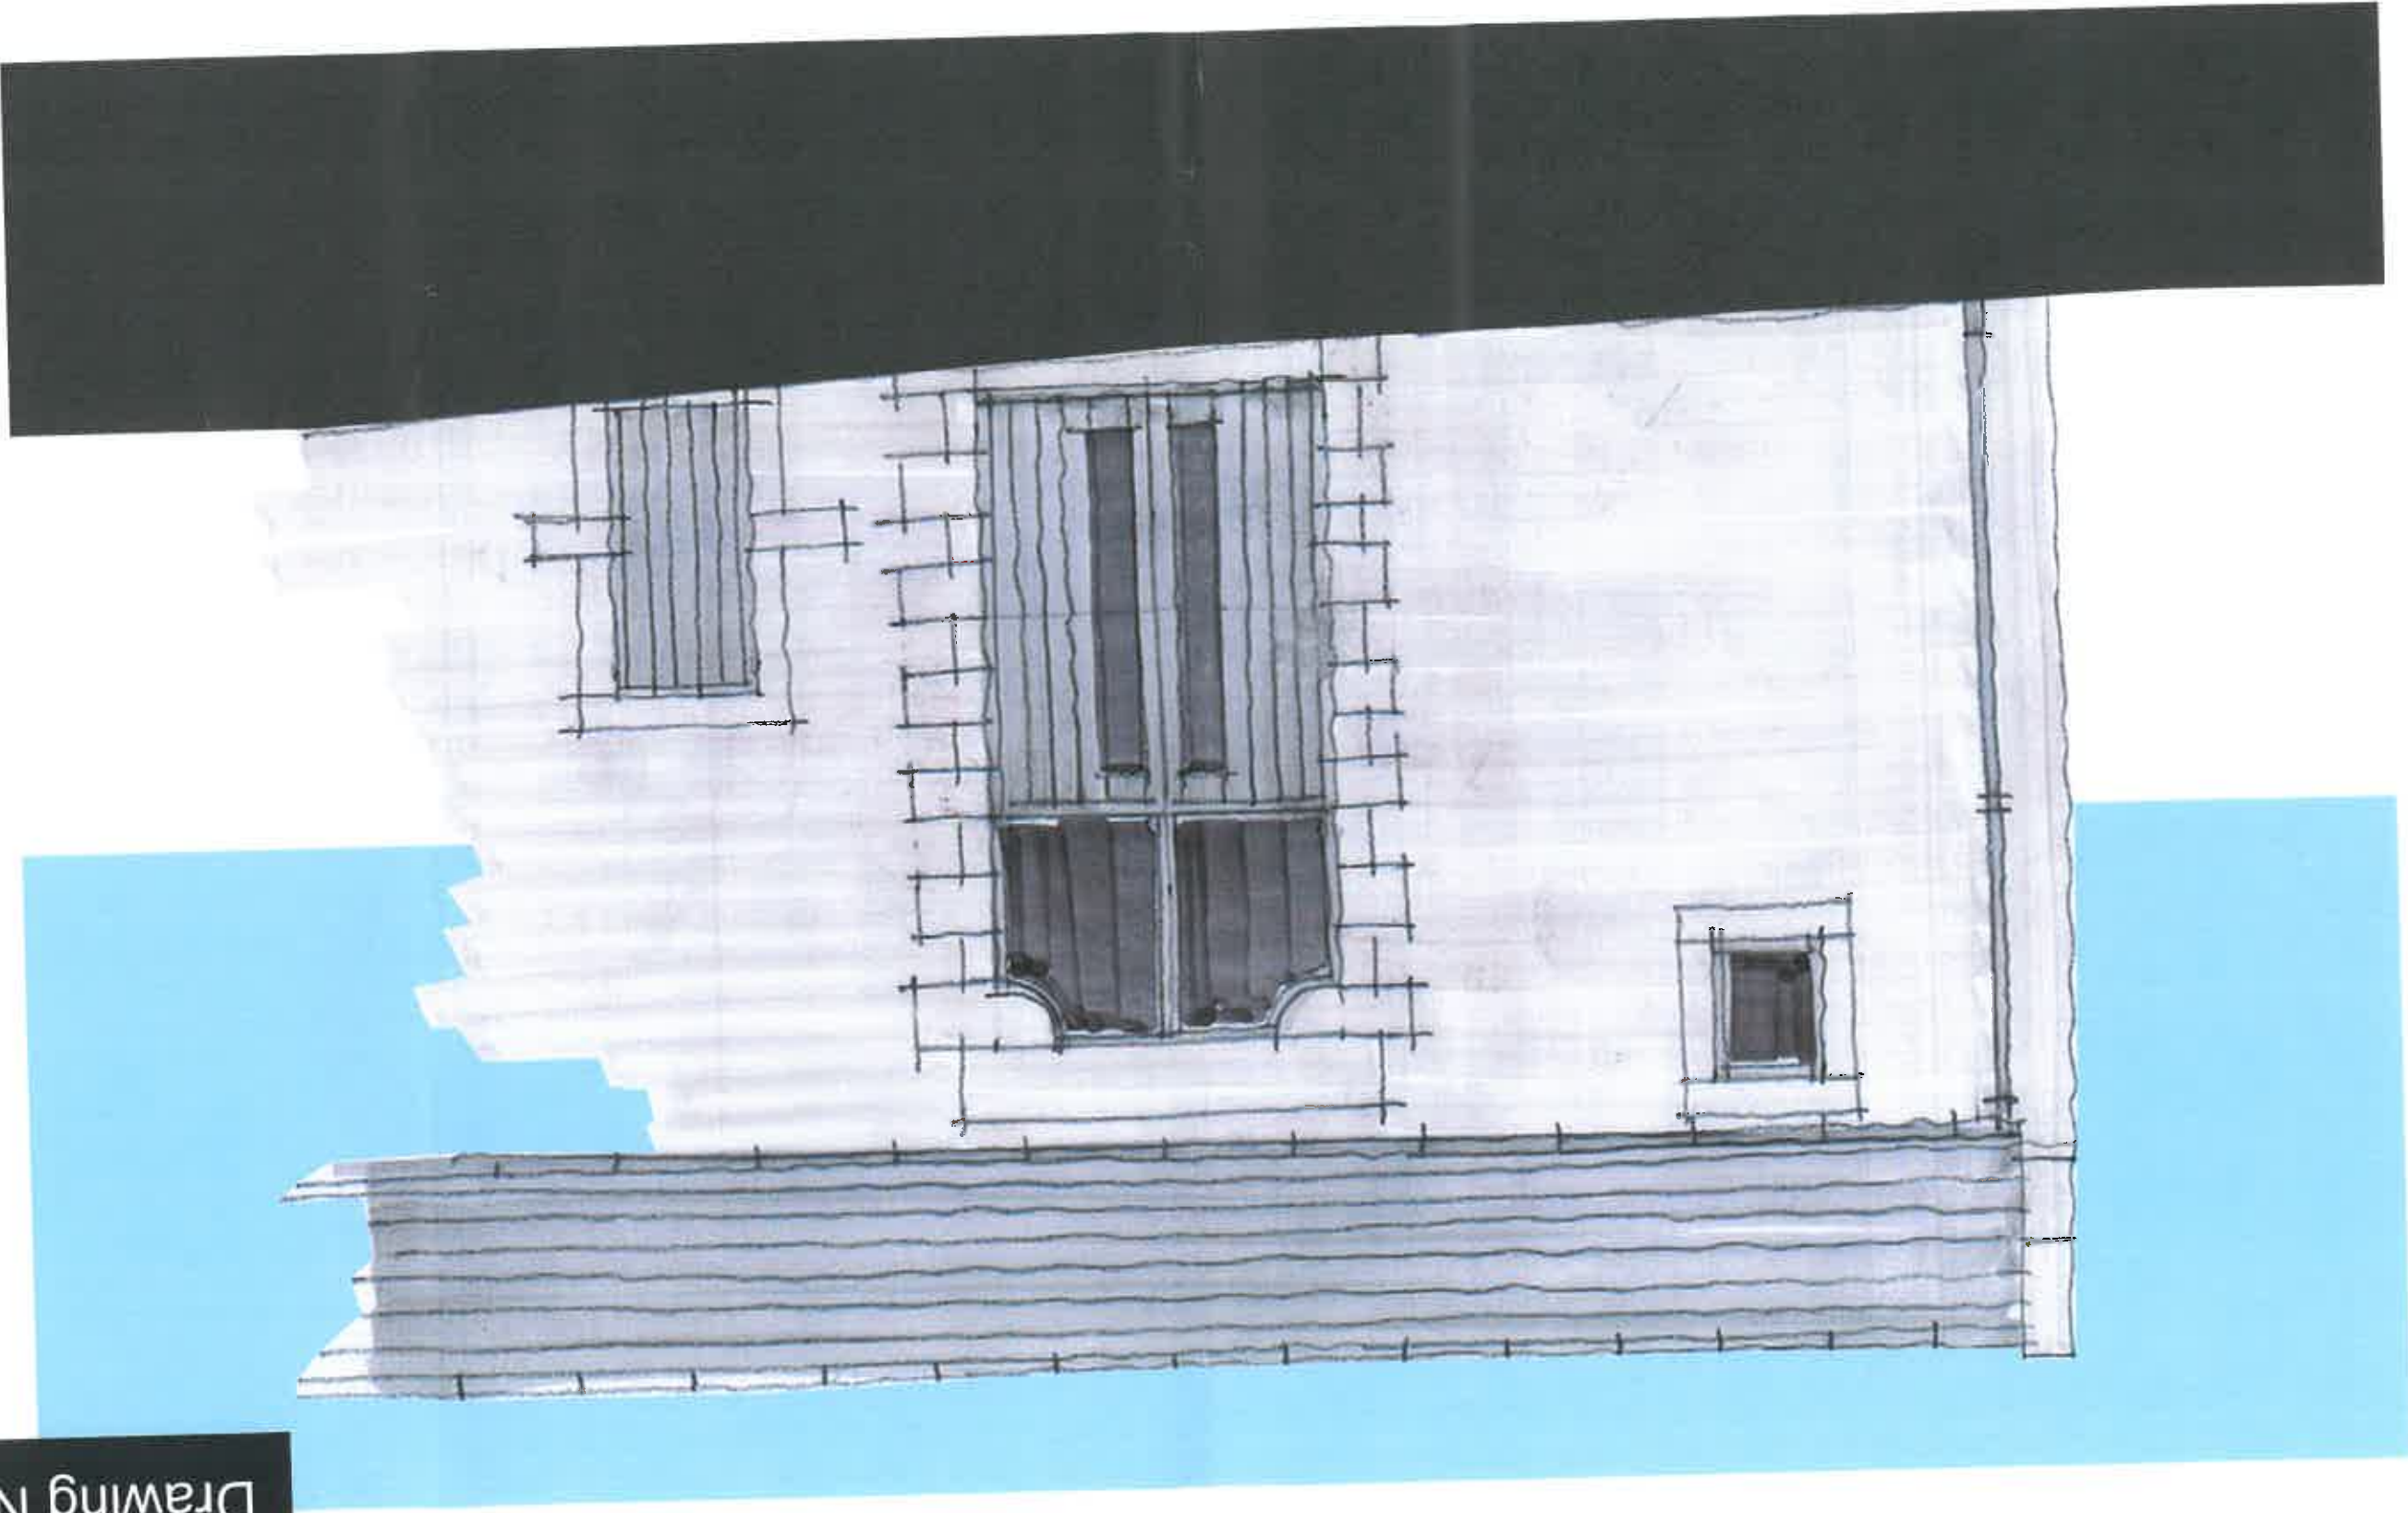


Job No: 3879
Drawing No: 14




Cockle Edge Farm, Barn 1. Proposed South Elevation - 25/01/17

1:50 A3 Format



0m 1m 2m 5m 10m

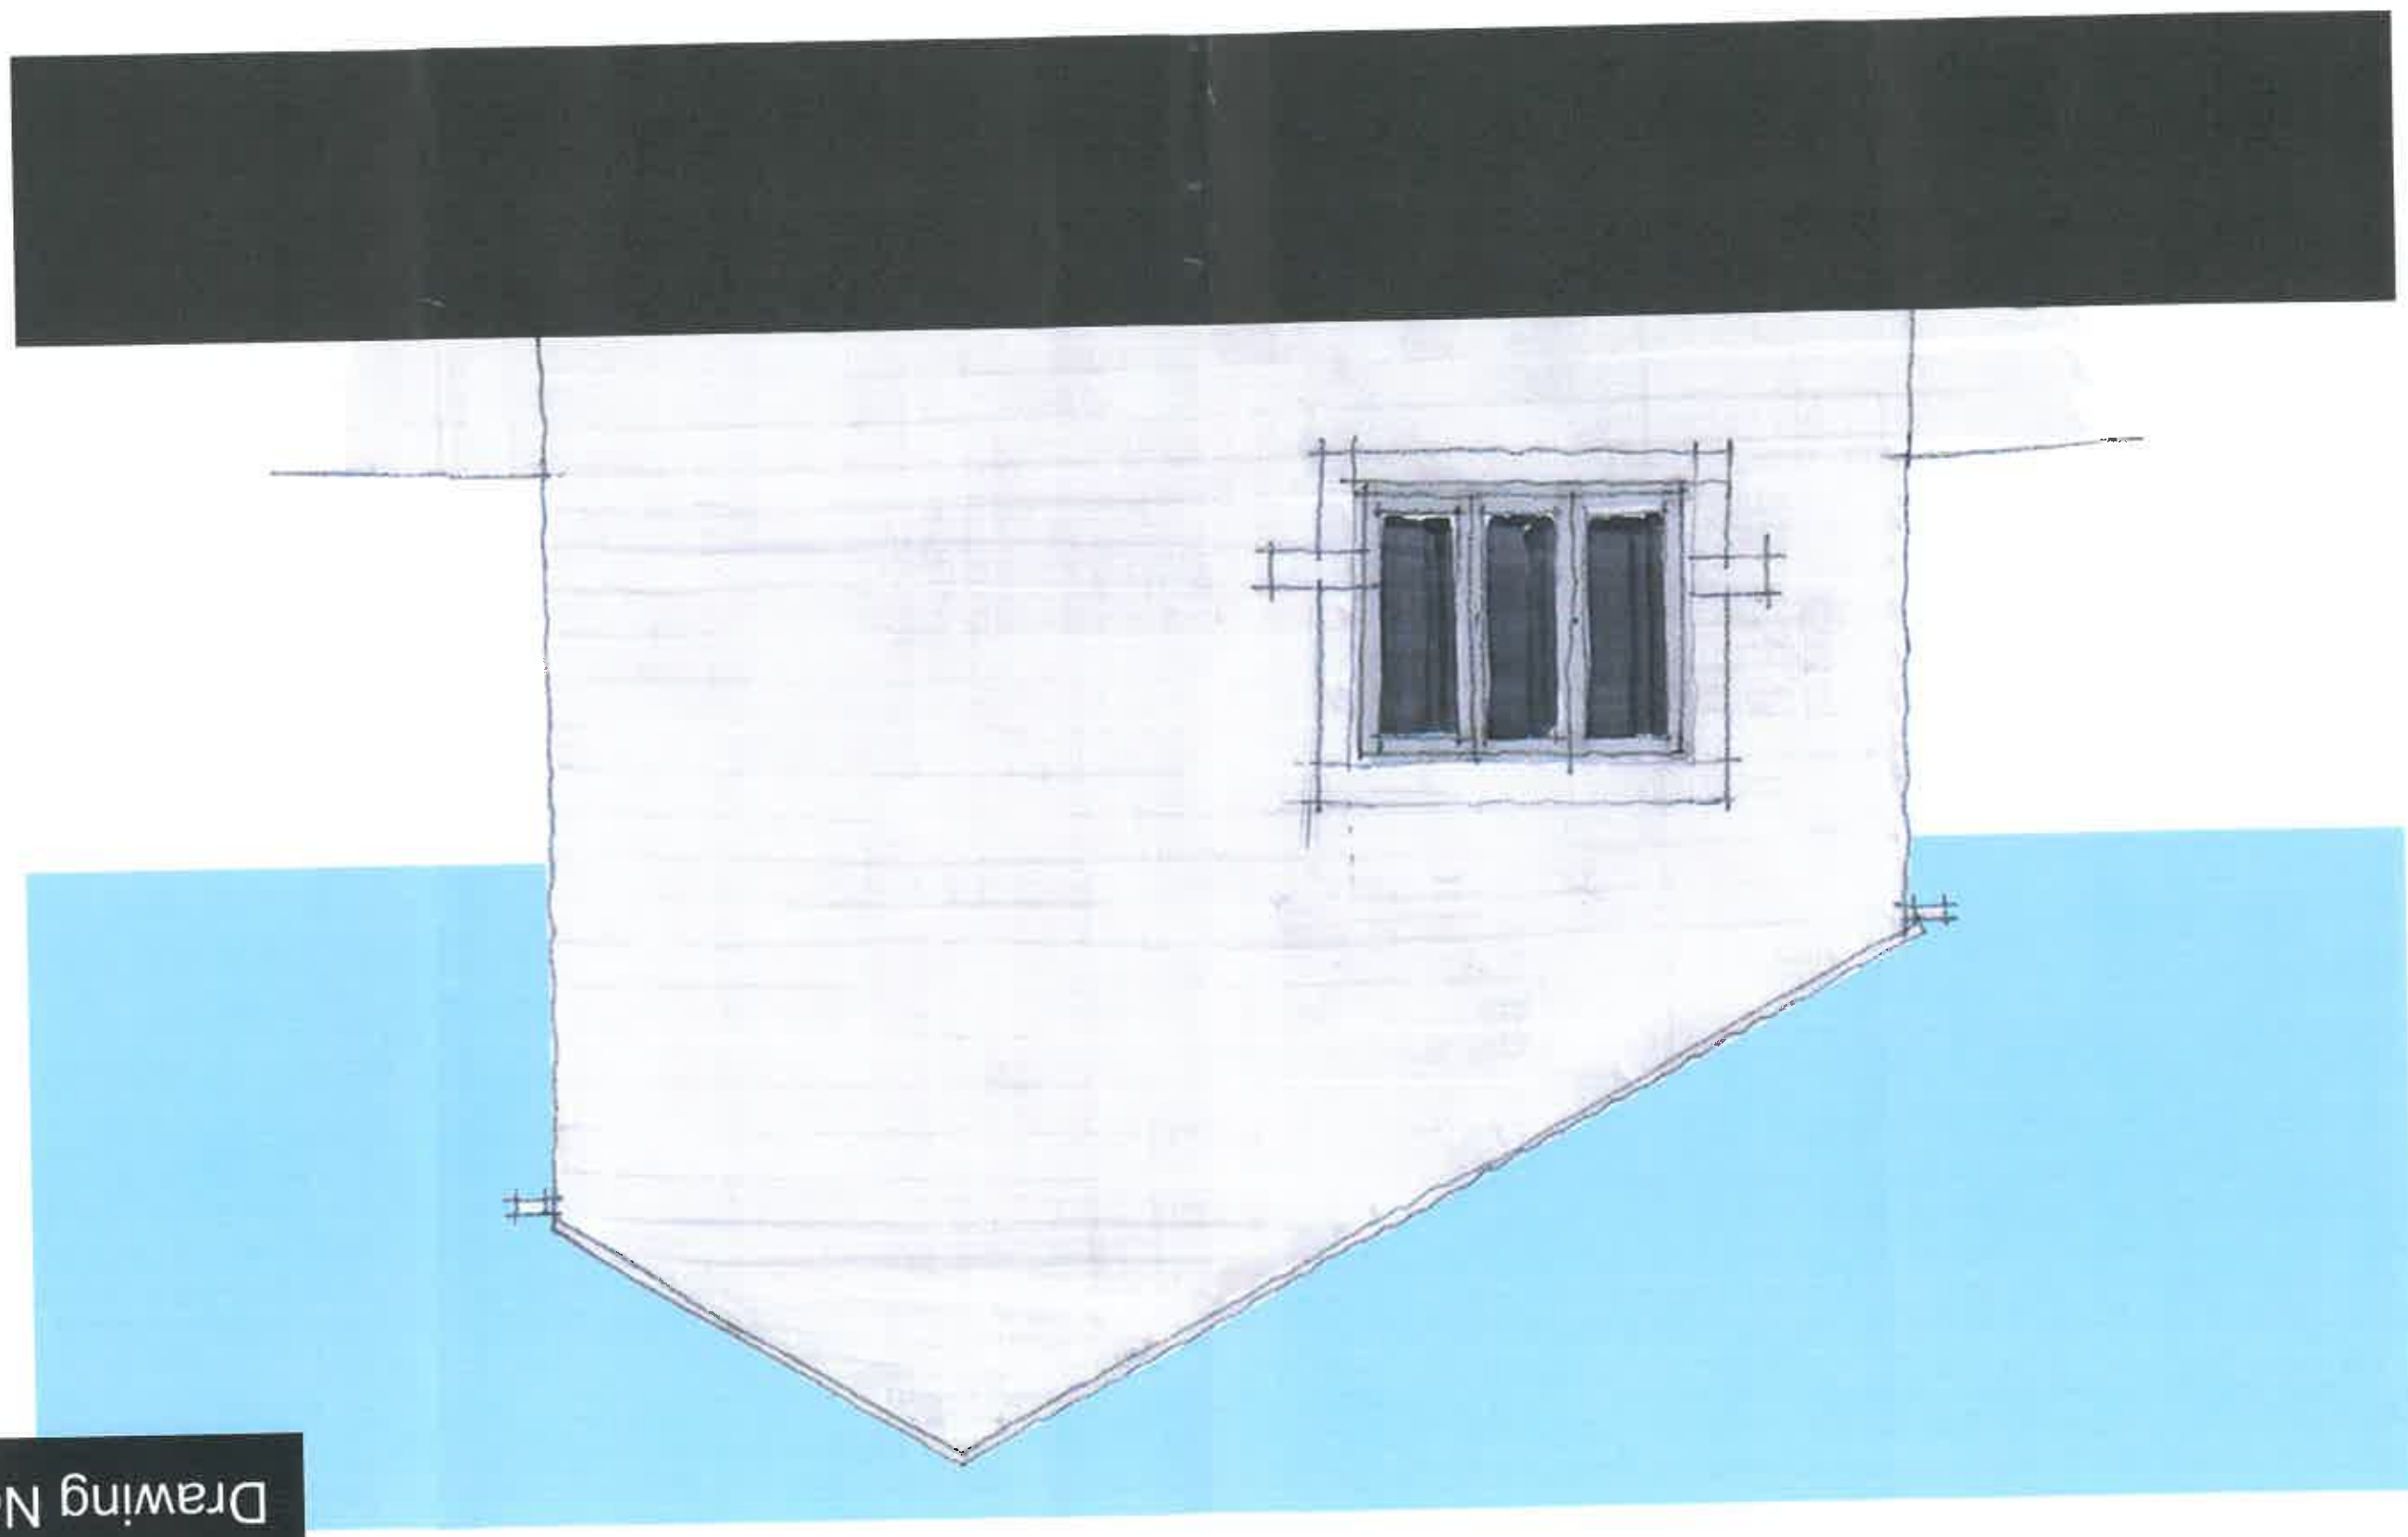

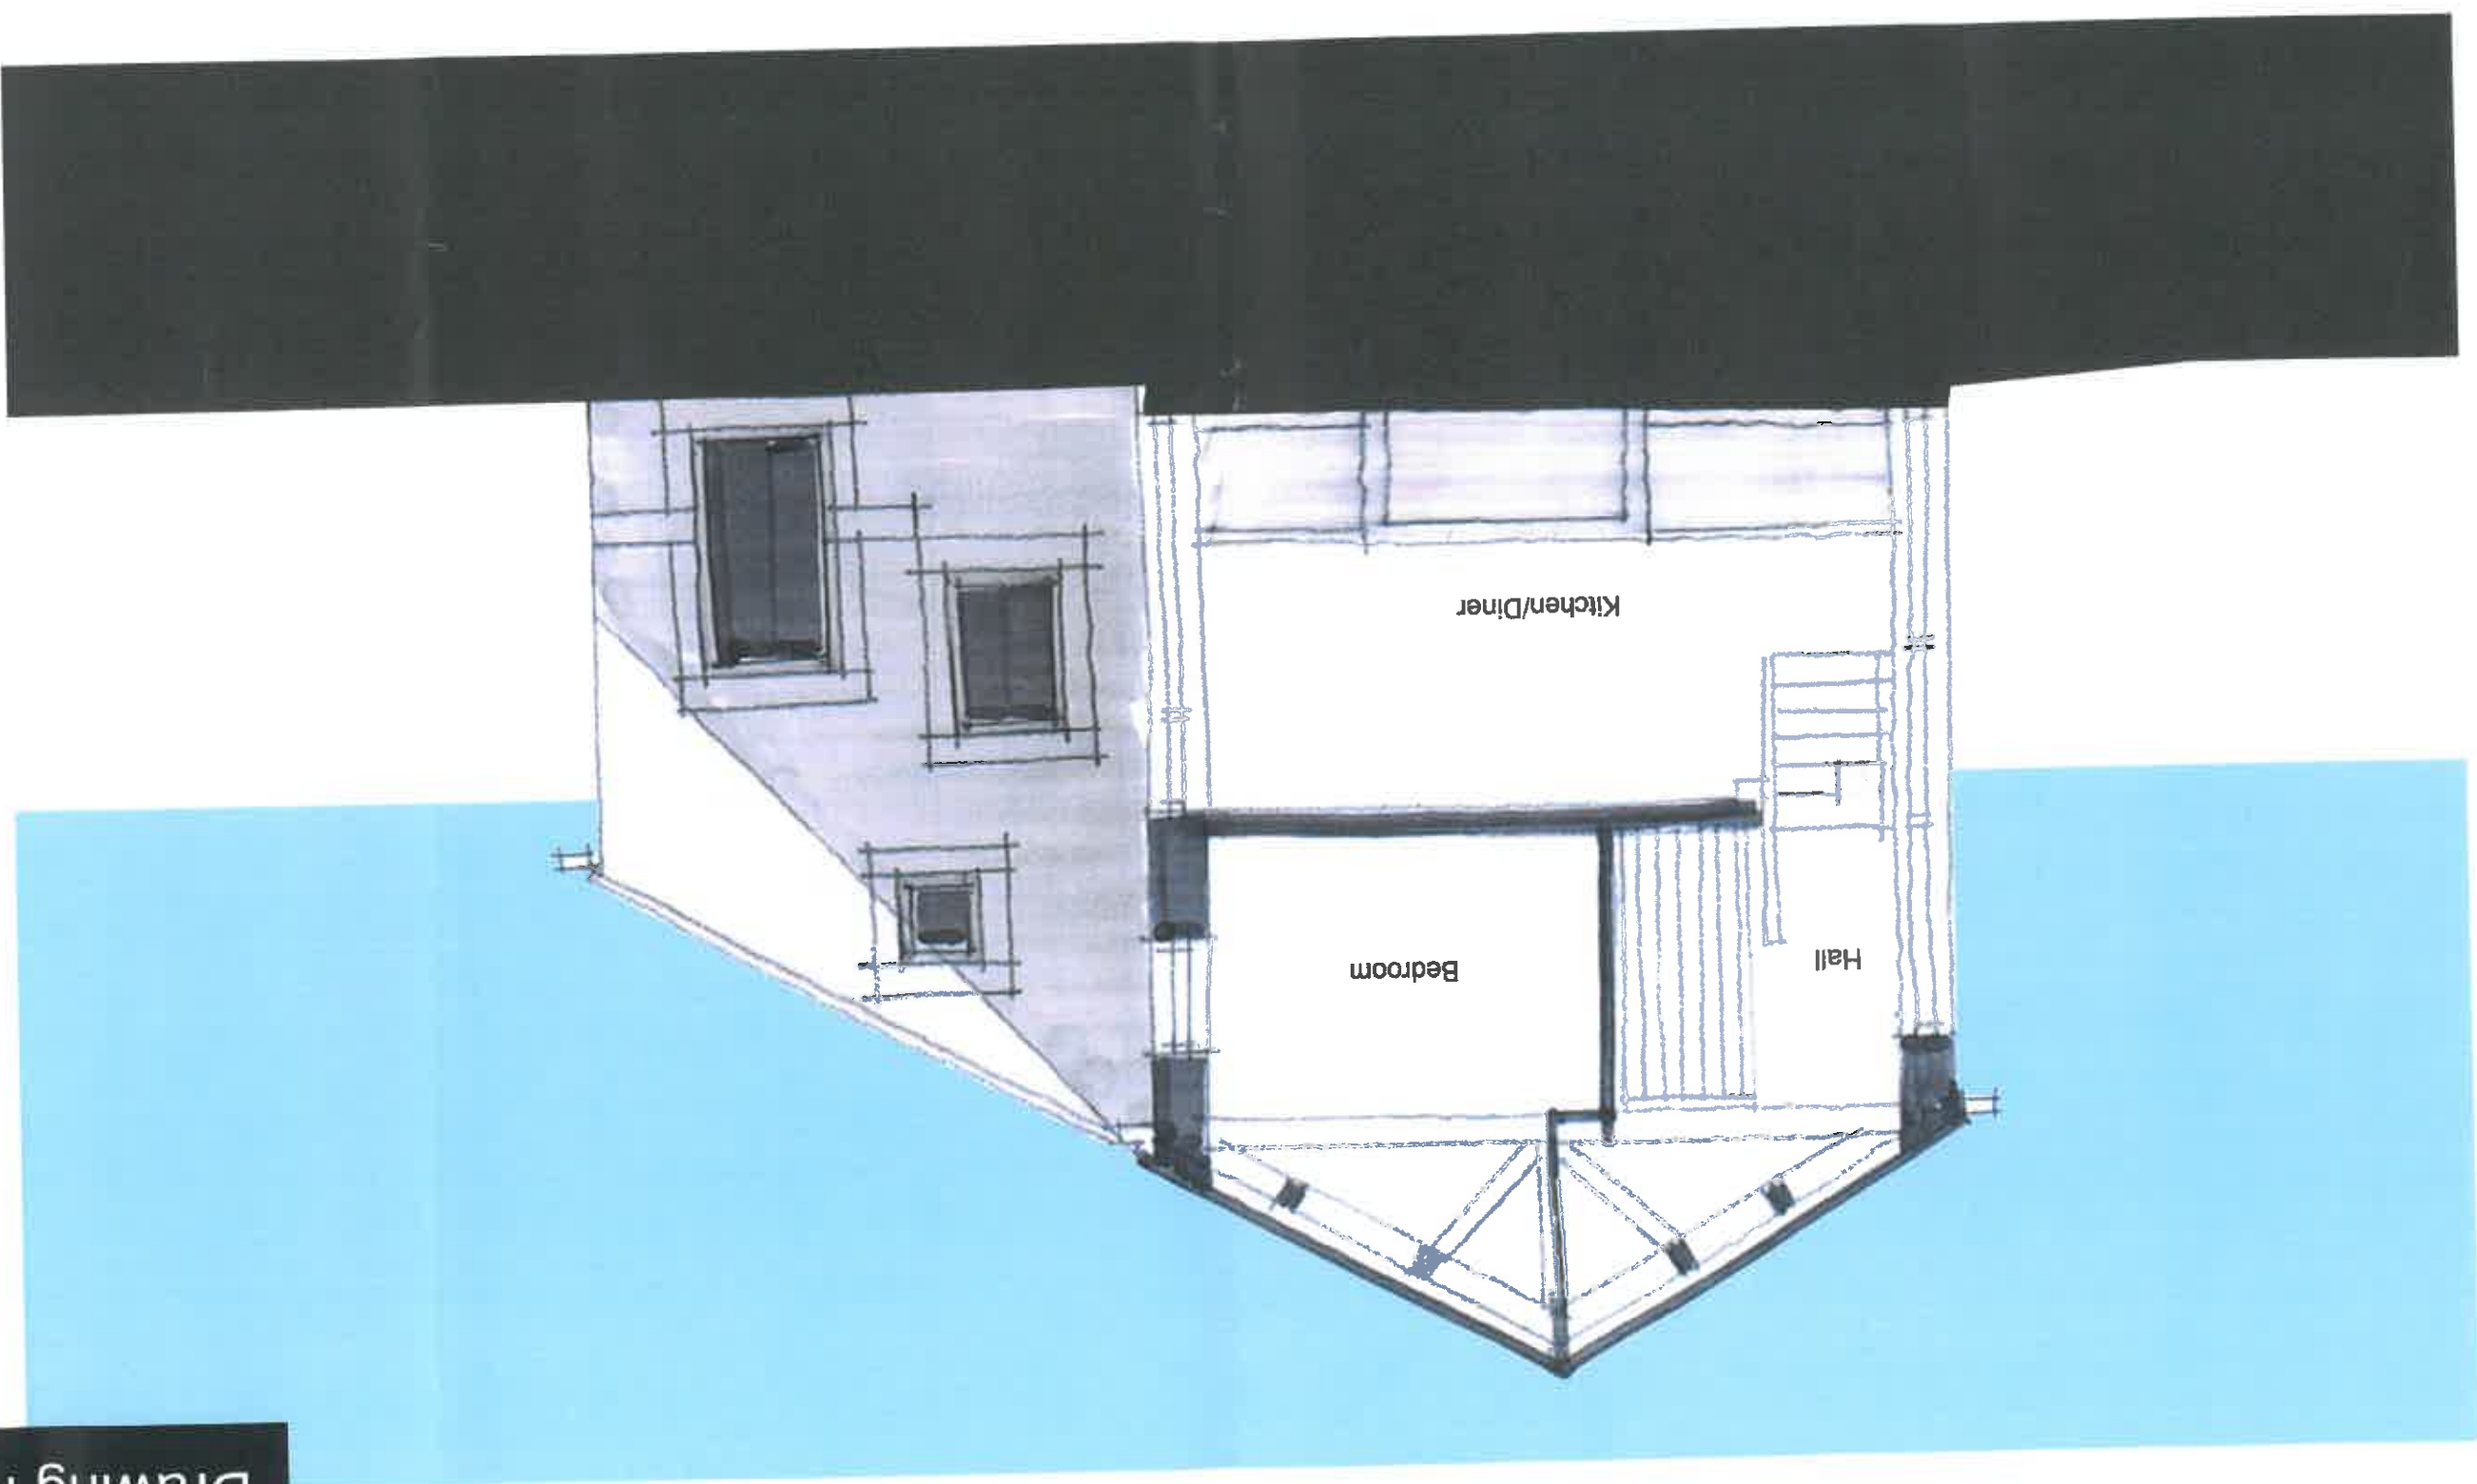

Cockle Edge Farm, Barn 2. Proposed Ground Floor Plan - 25/01/17

1:50 A3 Format

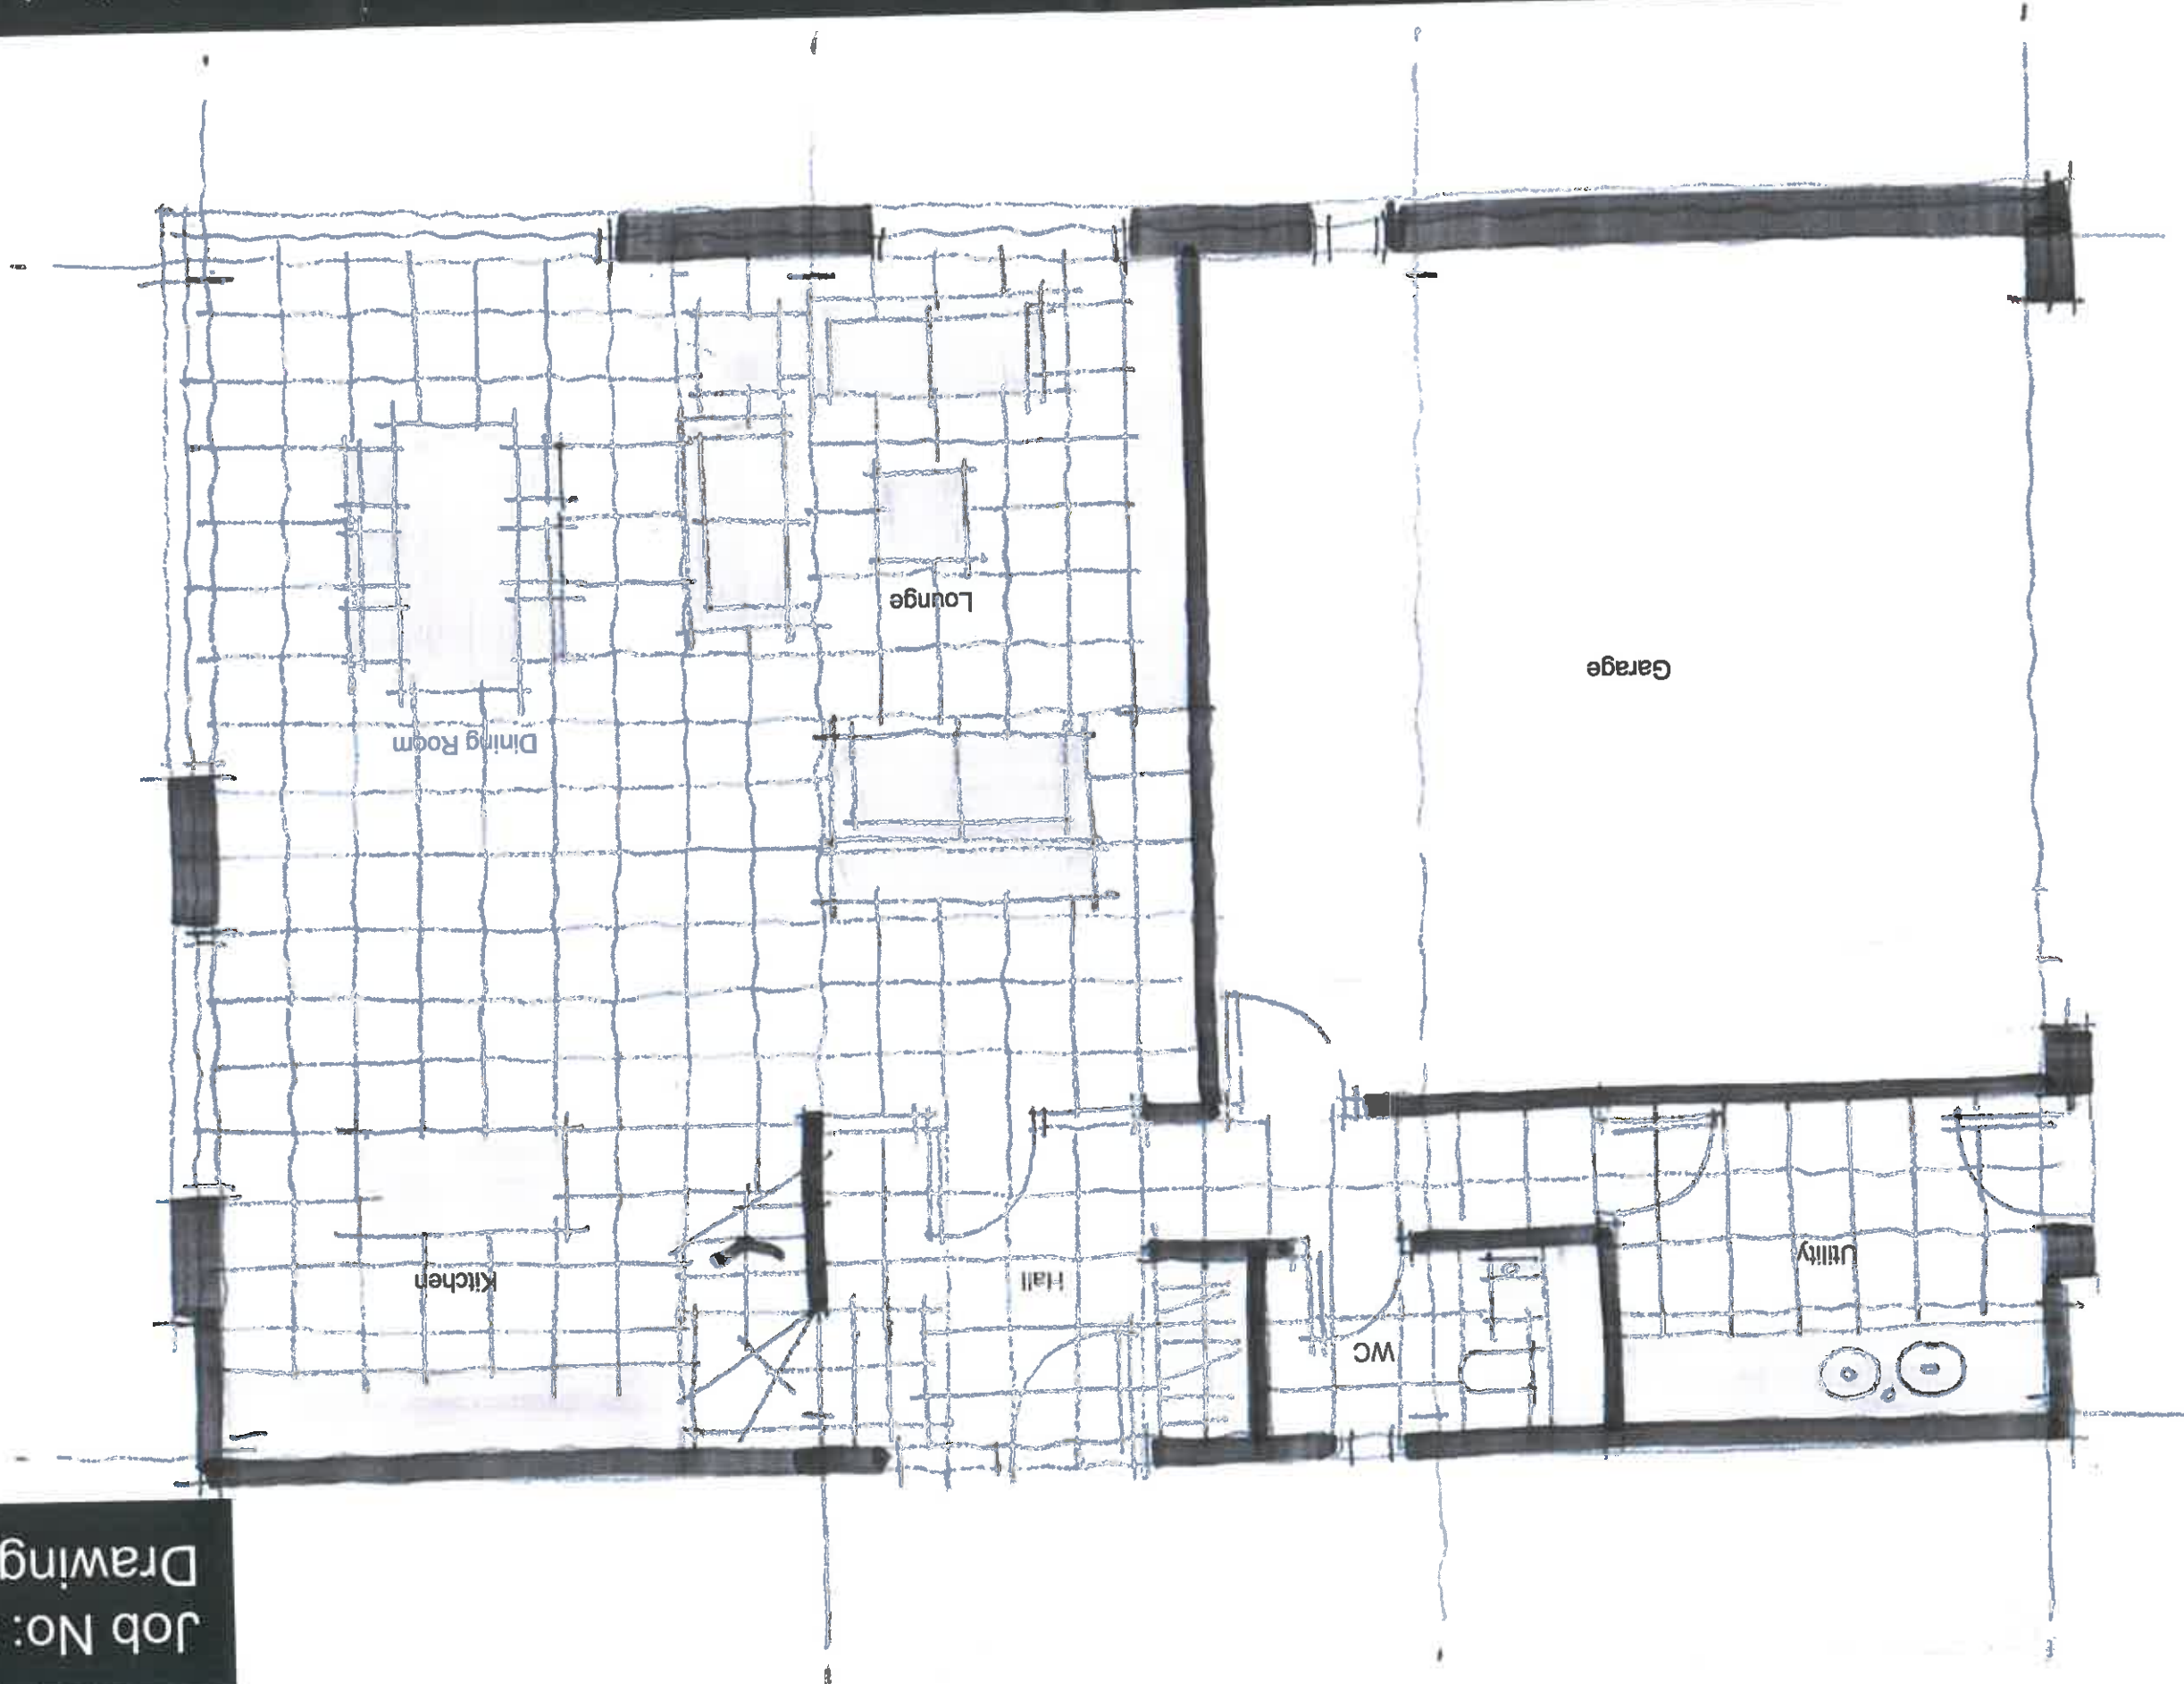 


Job No: 3879
Drawing No: 17

Cockle Edge Farm, Barn 2. Proposed First Floor Plan - 25/01/17

1:50 A3 Format


0m 1m 2m 5m 10m

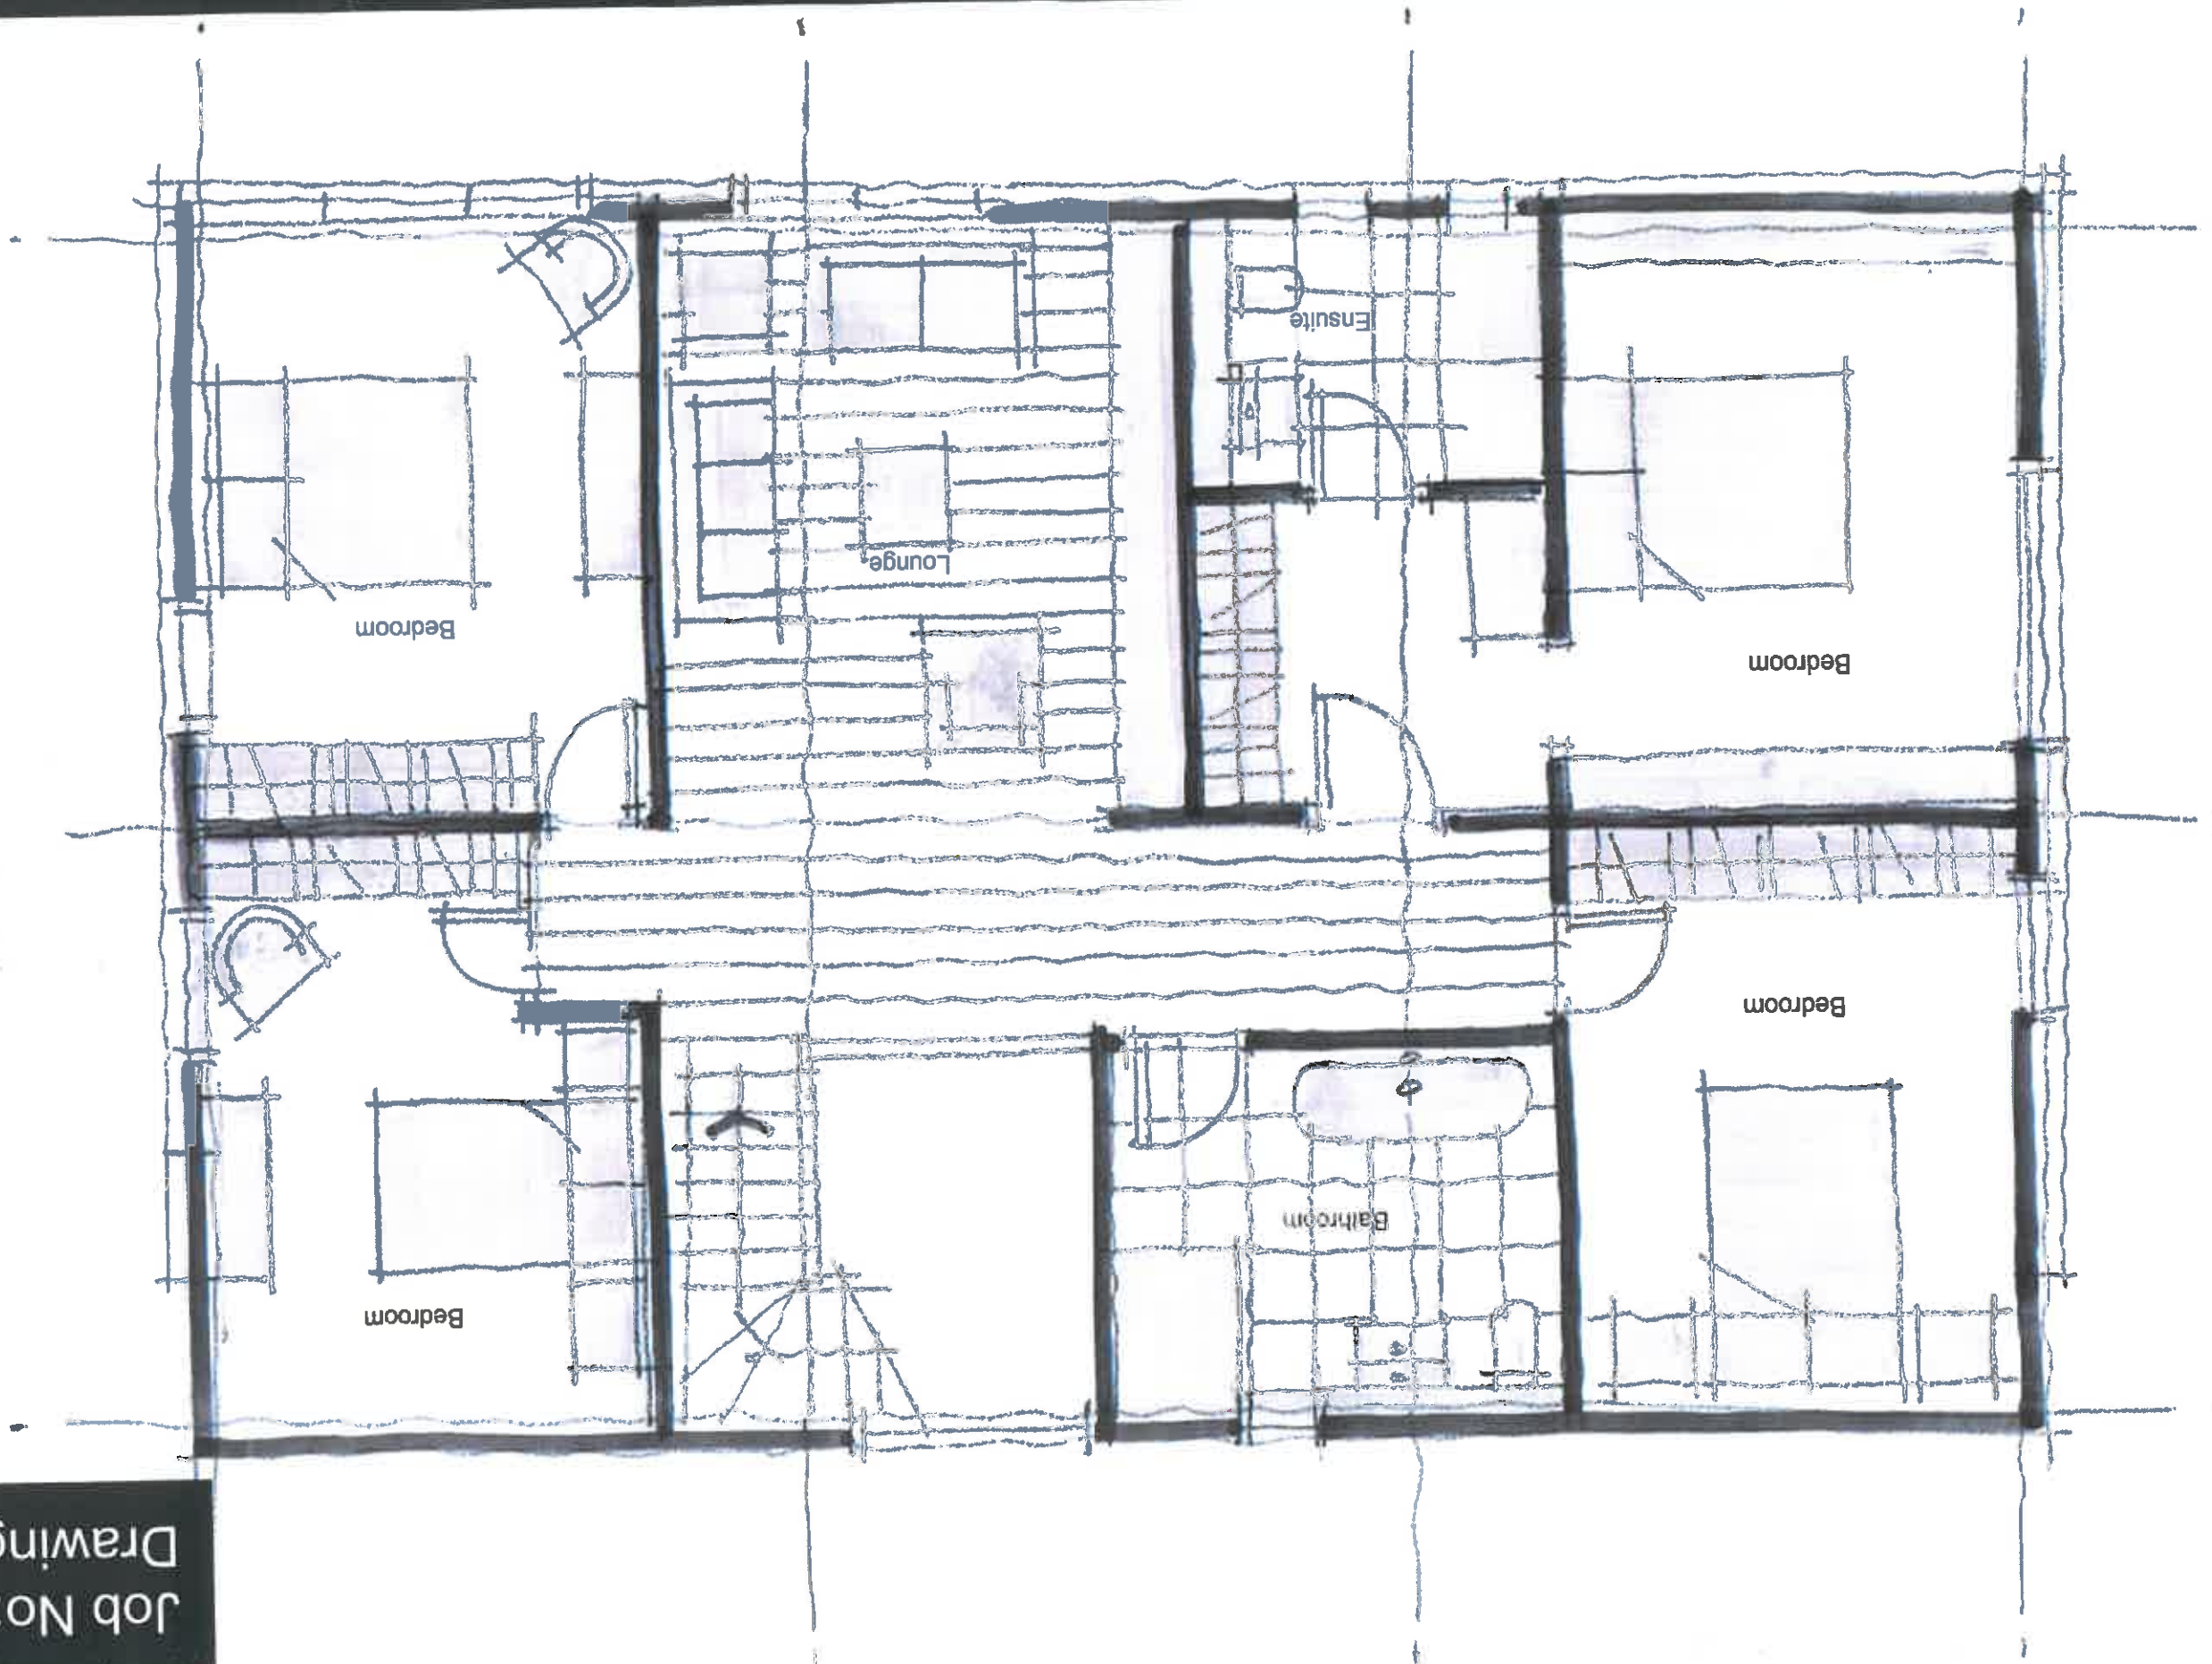

Cockle Edge Farm, Barn 2. Proposed North Elevation - 25/01/17

1:50 A3 Format


0m 1m 2m 5m 10m

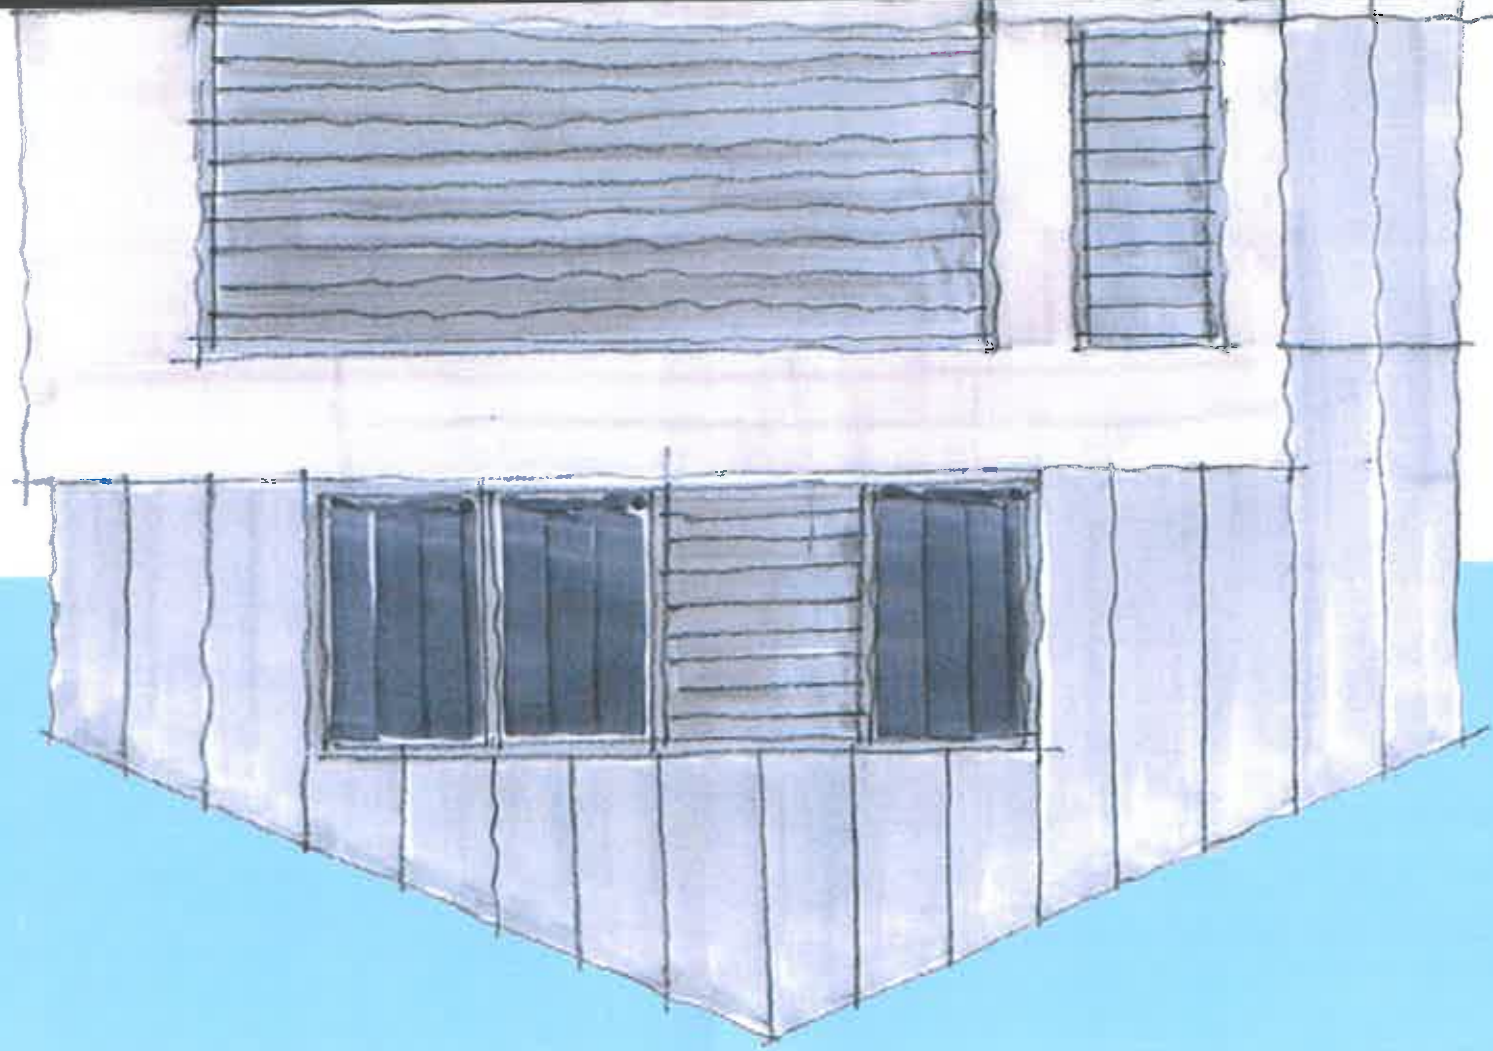

Cockle Edge Farm, Barn 2. Proposed South Elevation - 25/01/17

1:50 A3 Format

0m 1m 2m 5m 10m

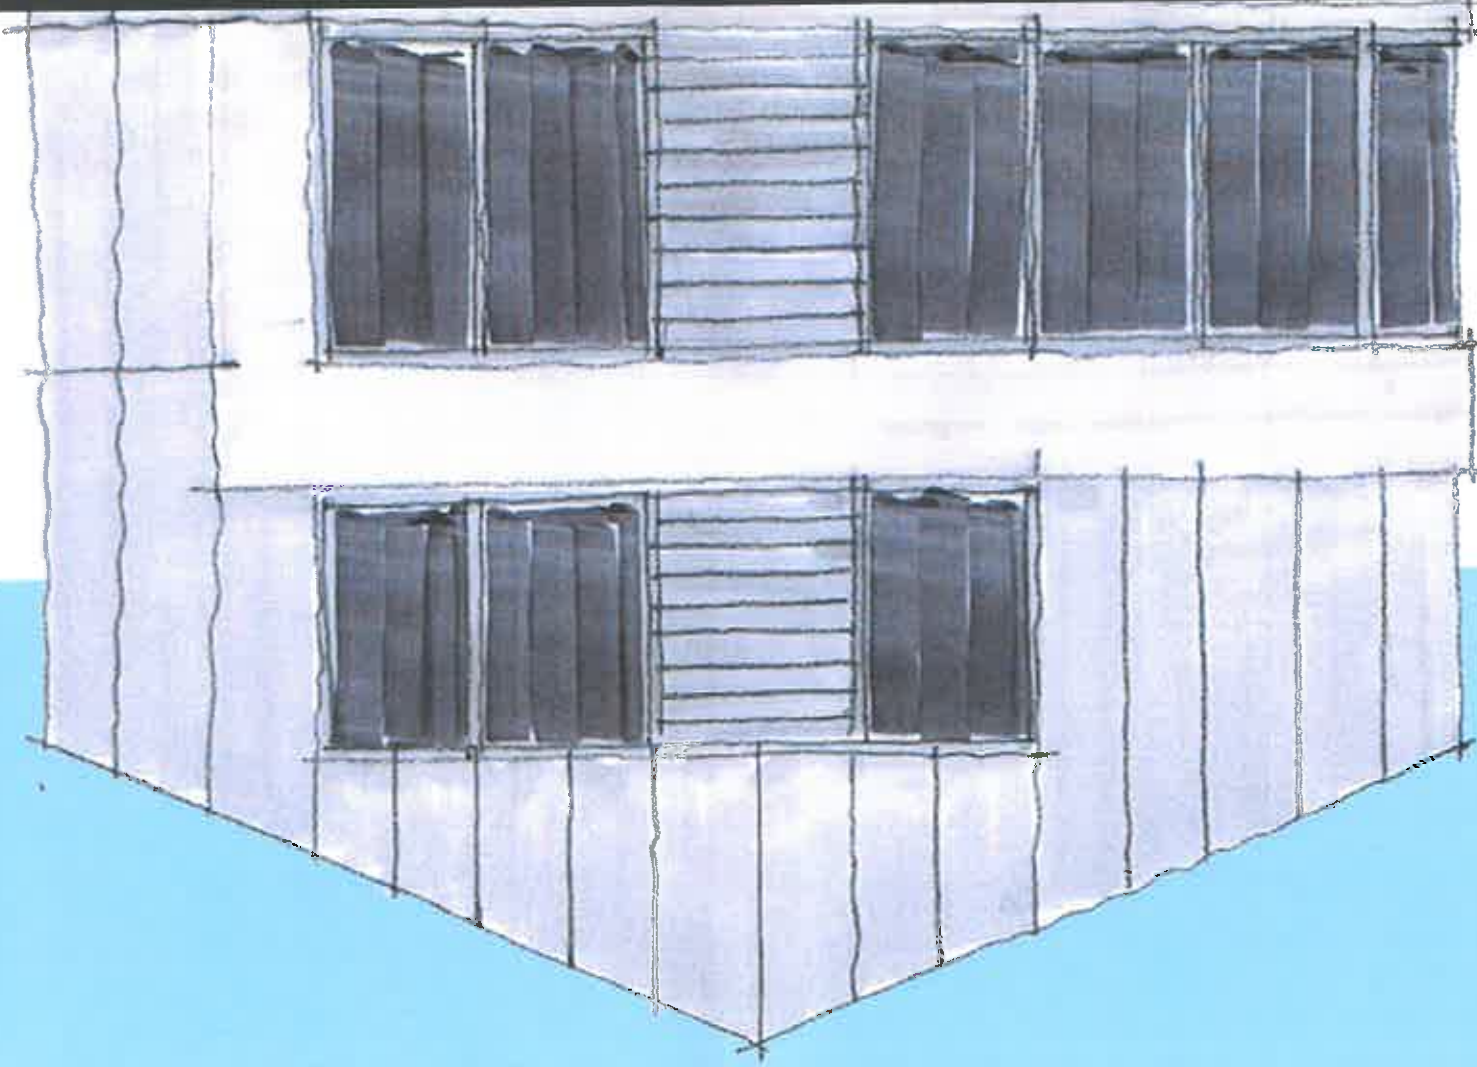


Job No: 3879
Drawing No: 20

Cockle Edge Farm, Barn 2. Proposed East Elevation - 25/01/17

1:50 A3 Format

0m 1m 2m 5m 10m

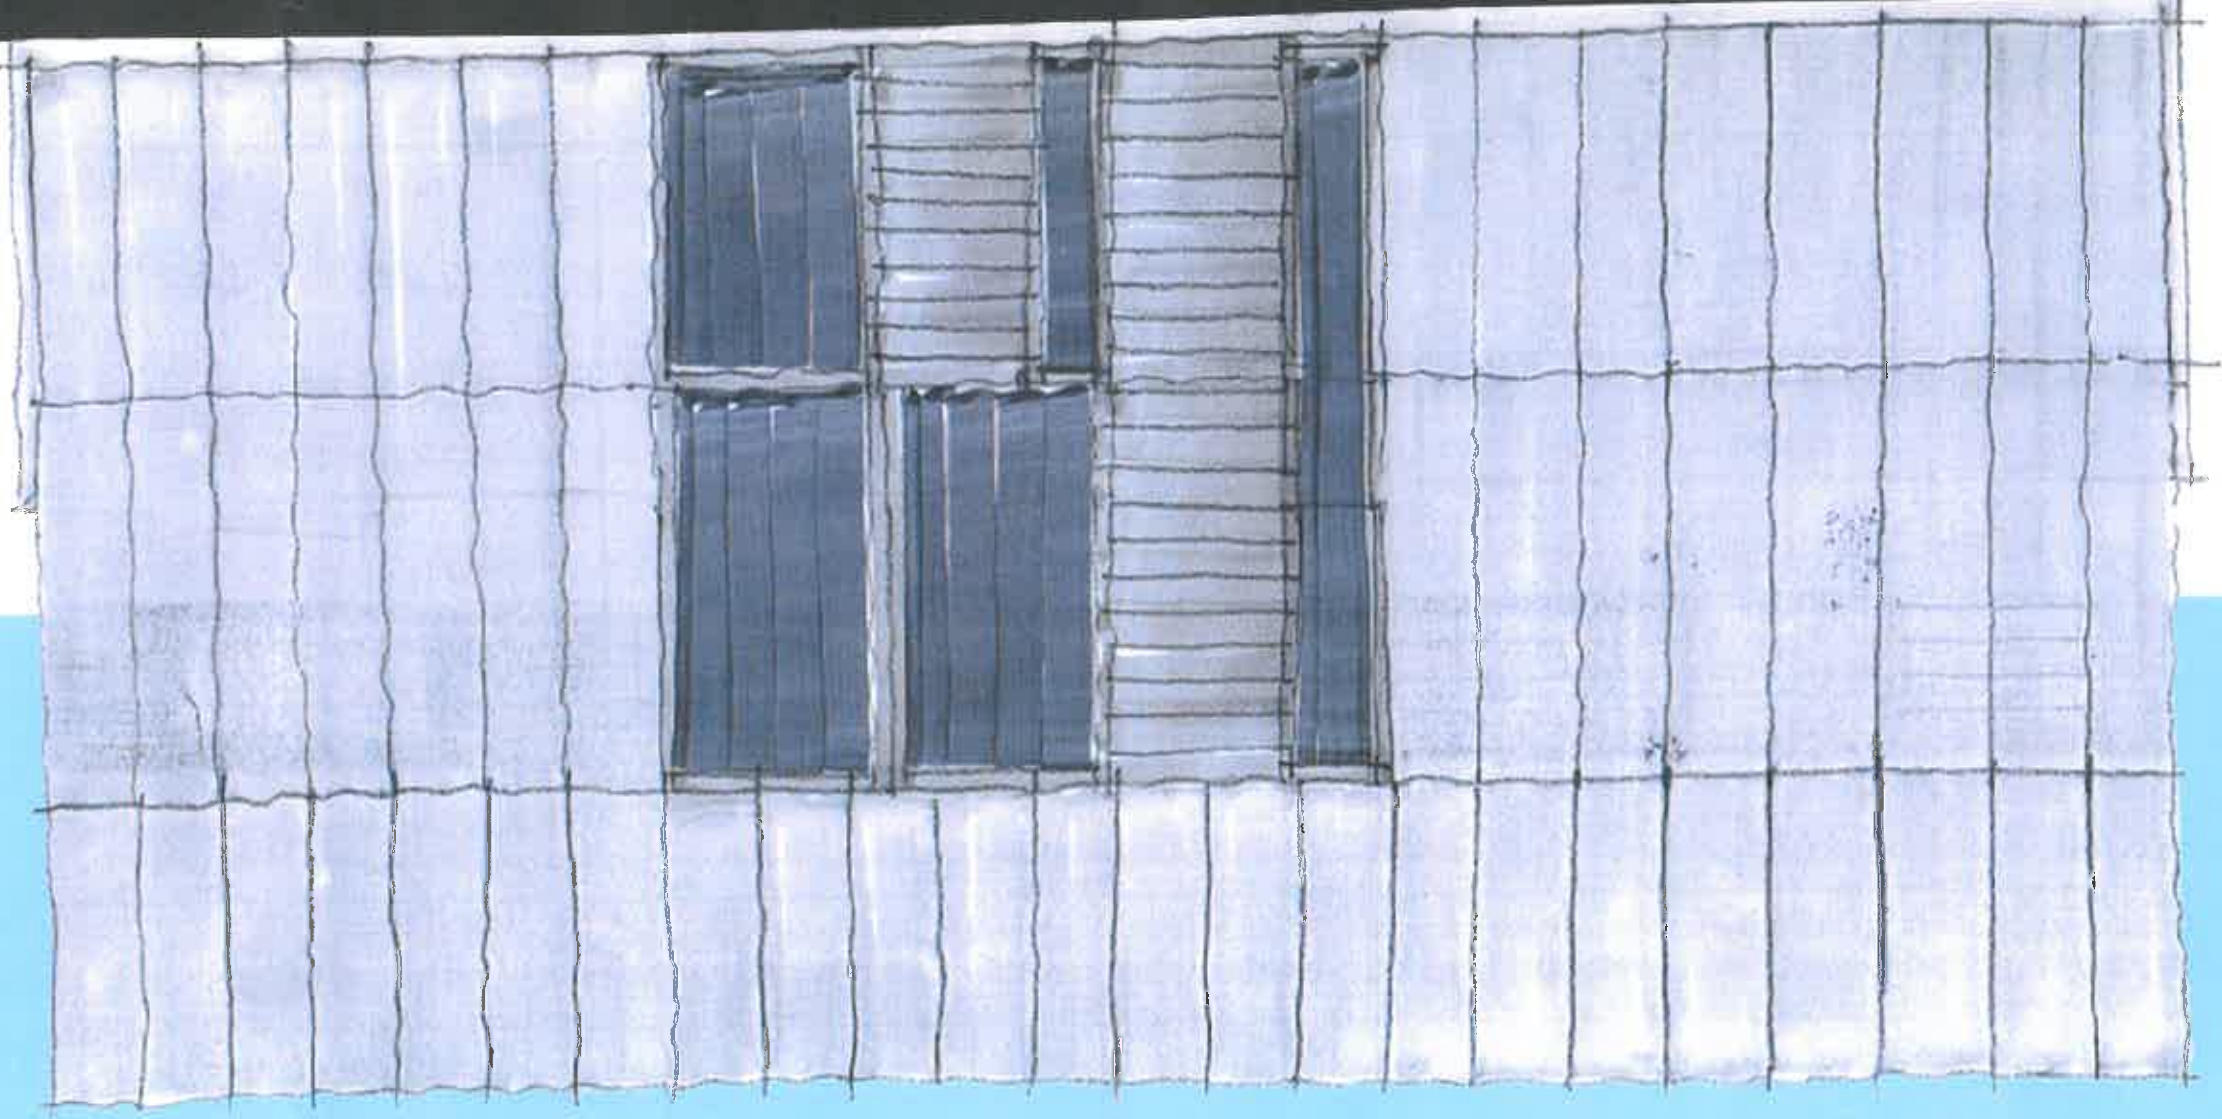


Job No: 3879
Drawing No: 21

Cockle Edge Farm, Barn 2. Proposed West Elevation - 25/01/17

1:50 A3 Format

0m 1m 2m 5m 10m

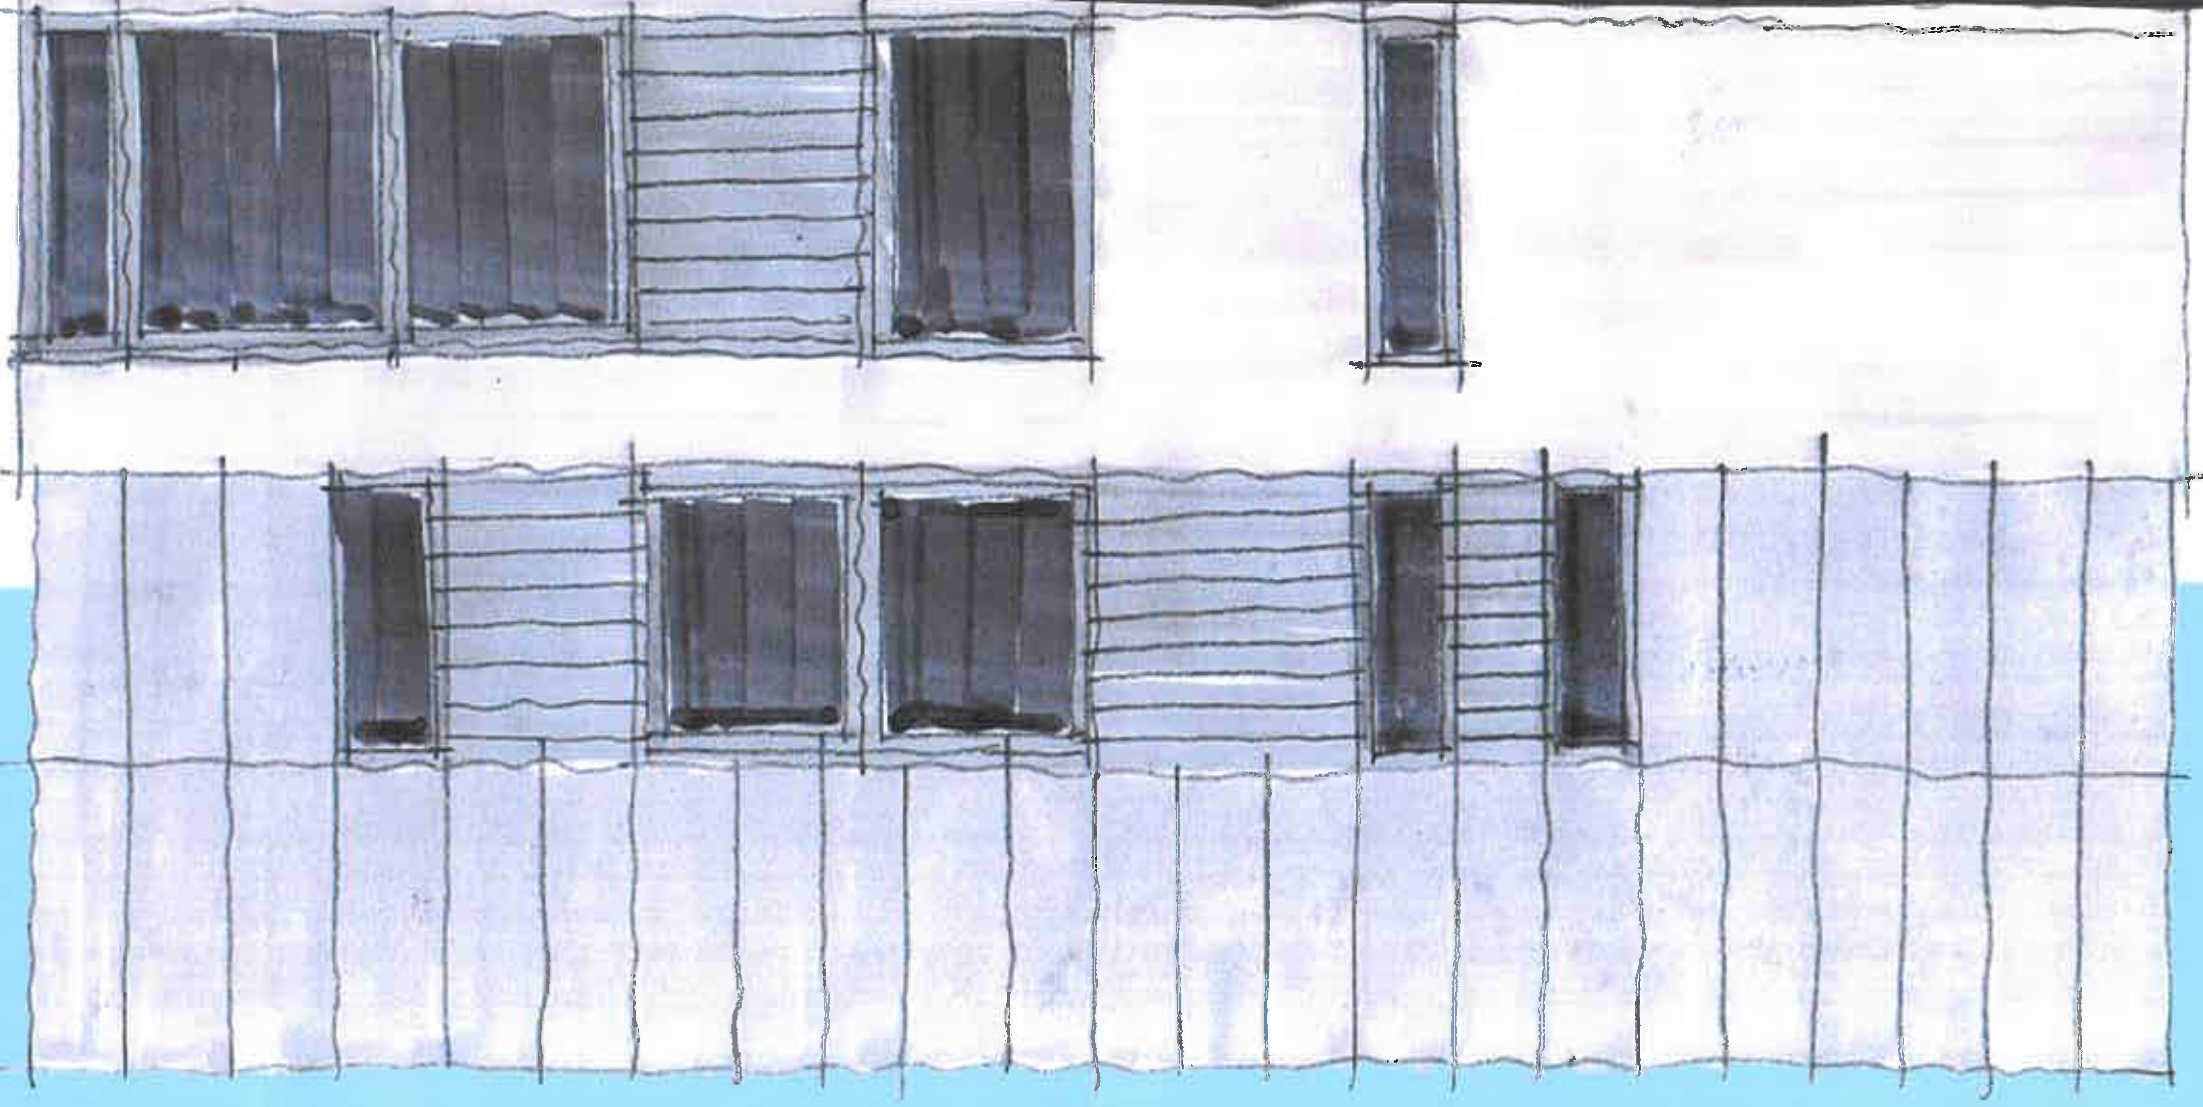

Job No: 3879
Drawing No: 22