

NOTES:

This drawing is produced for use in this project only and may not be used for any other purpose. WPS Property Consultants Ltd accepts no liability for the use of this drawing or for any other purpose for which it was intended in connection with this project as recorded on the title block sheet. Prepared for: **name** and **the details** **of**.

This drawing may not be reproduced in any form without prior written agreement.

Do not scale from this drawing, use written dimensions only.

P1	Drawing Created	
	REVISED BY: LS	DATE: 22/07/2014
SCALE BAR	CHECKED BY:	DATE:

PURPOSE OF ISSUE	FILE STATUS CODE

© COPYRIGHT NPS GROUP

Reproduction is prohibited by permission of the Copyright Clearance Center, Inc., 222 Rosewood Drive, Danvers, MA 01923. For more information, contact the Copyright Clearance Center, Inc., 222 Rosewood Drive, Danvers, MA 01923. Tel: (978) 750-8400. Fax: (978) 750-4744. Web: www.copyright.com

mps group

MPS Property Consultants
GATEWAY PLAZA
SUITE 200
1000 WEST 14TH AVENUE
SOUTH YORKVILLE, ONTARIO
TEL: 416-273-7465 FAX: (226) 774-853
EMAIL: terry@mps.ca

Head Office:
1000 West 14th Avenue, Suite 200
South Yorkville, Ontario
M6P 3E7


Other Office Locations are as follows:
1000 West 14th Avenue, Suite 200
South Yorkville, Ontario
M6P 3E7

Property Design and Management Services


PROJECT
HSG 4394
Improve Entrance Facilities at
Pendon House, Penistone

SCALES	DATE	DRAWN	CHECKED
:50	22/07/2014	LS	
FILE / DRAWING NAME			
PROJECT NR	ZONE	LEVEL	TYPE
15-1-1084	"	"	DR A
			ROLE
			UNCLE NR
			091
			P
			REV


PROPOSED SIDE ELEVATION

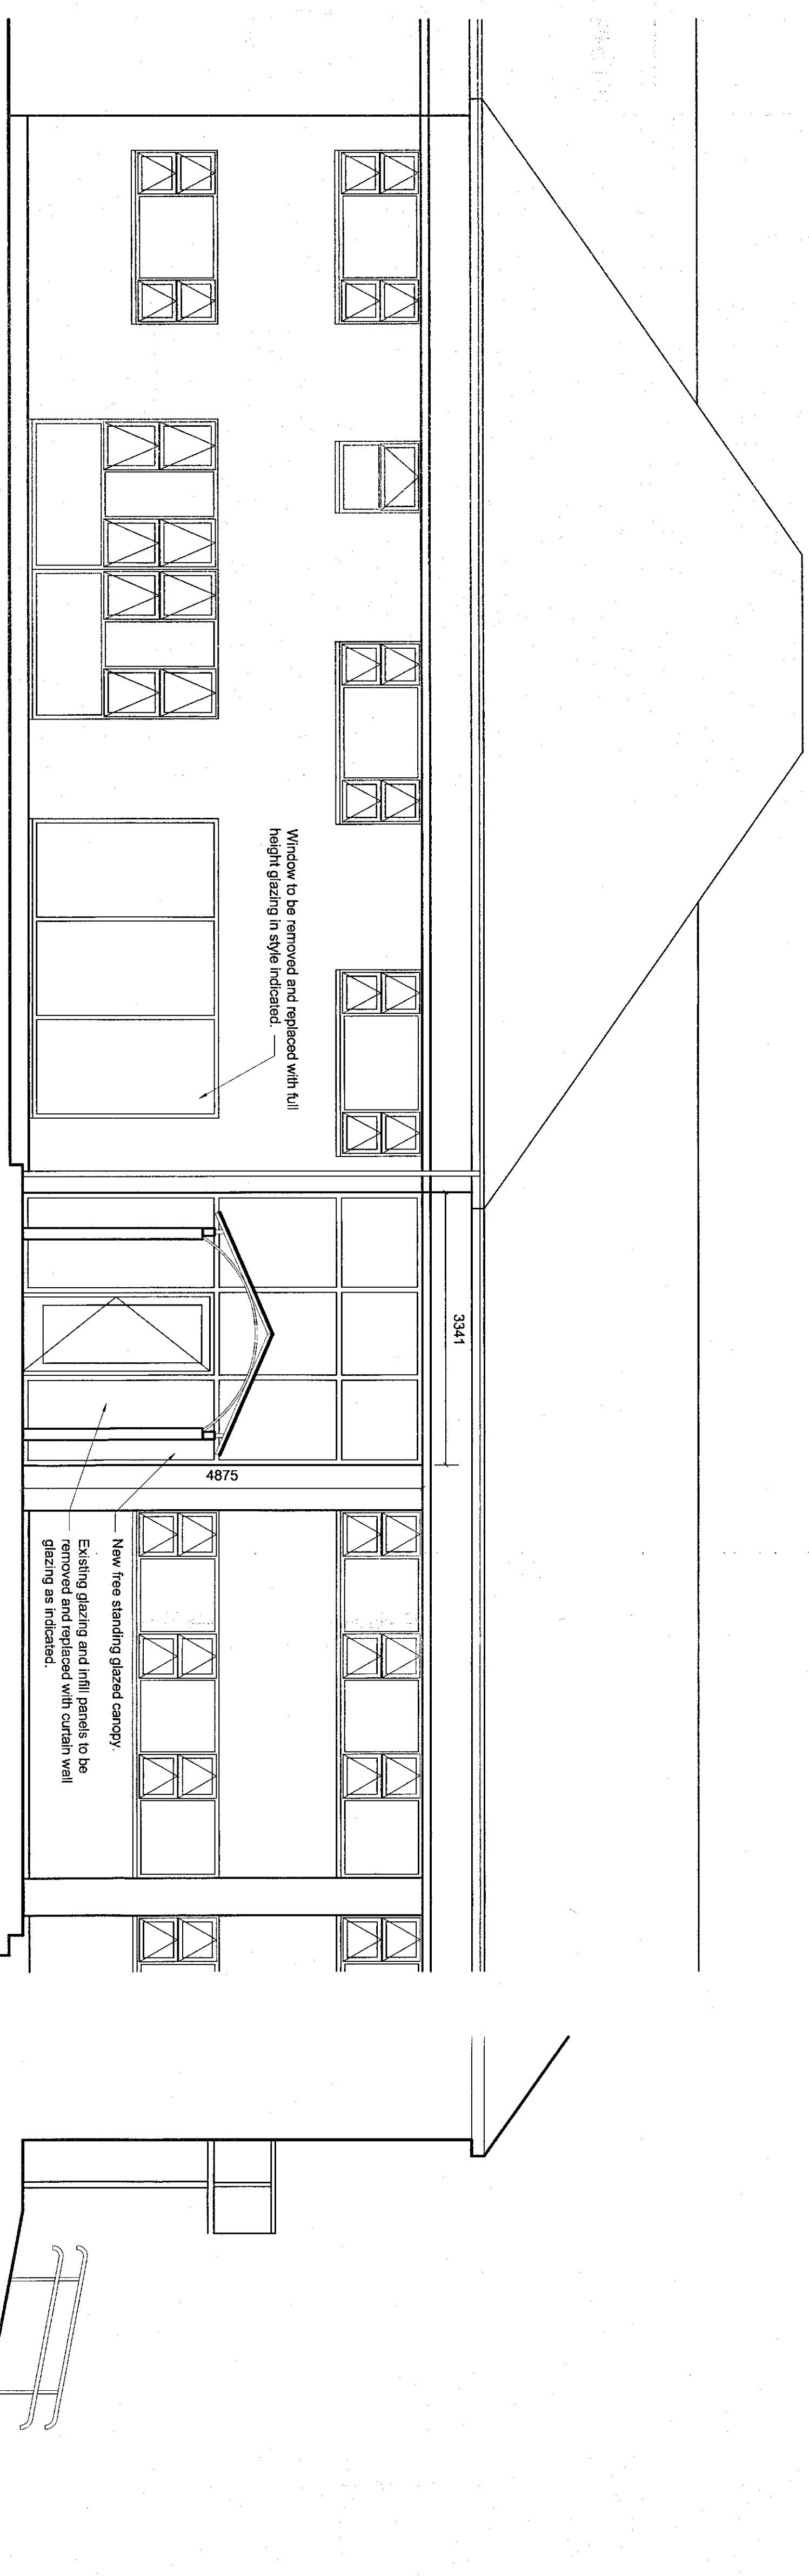

PROPOSED GROUND FLOOR PLAN

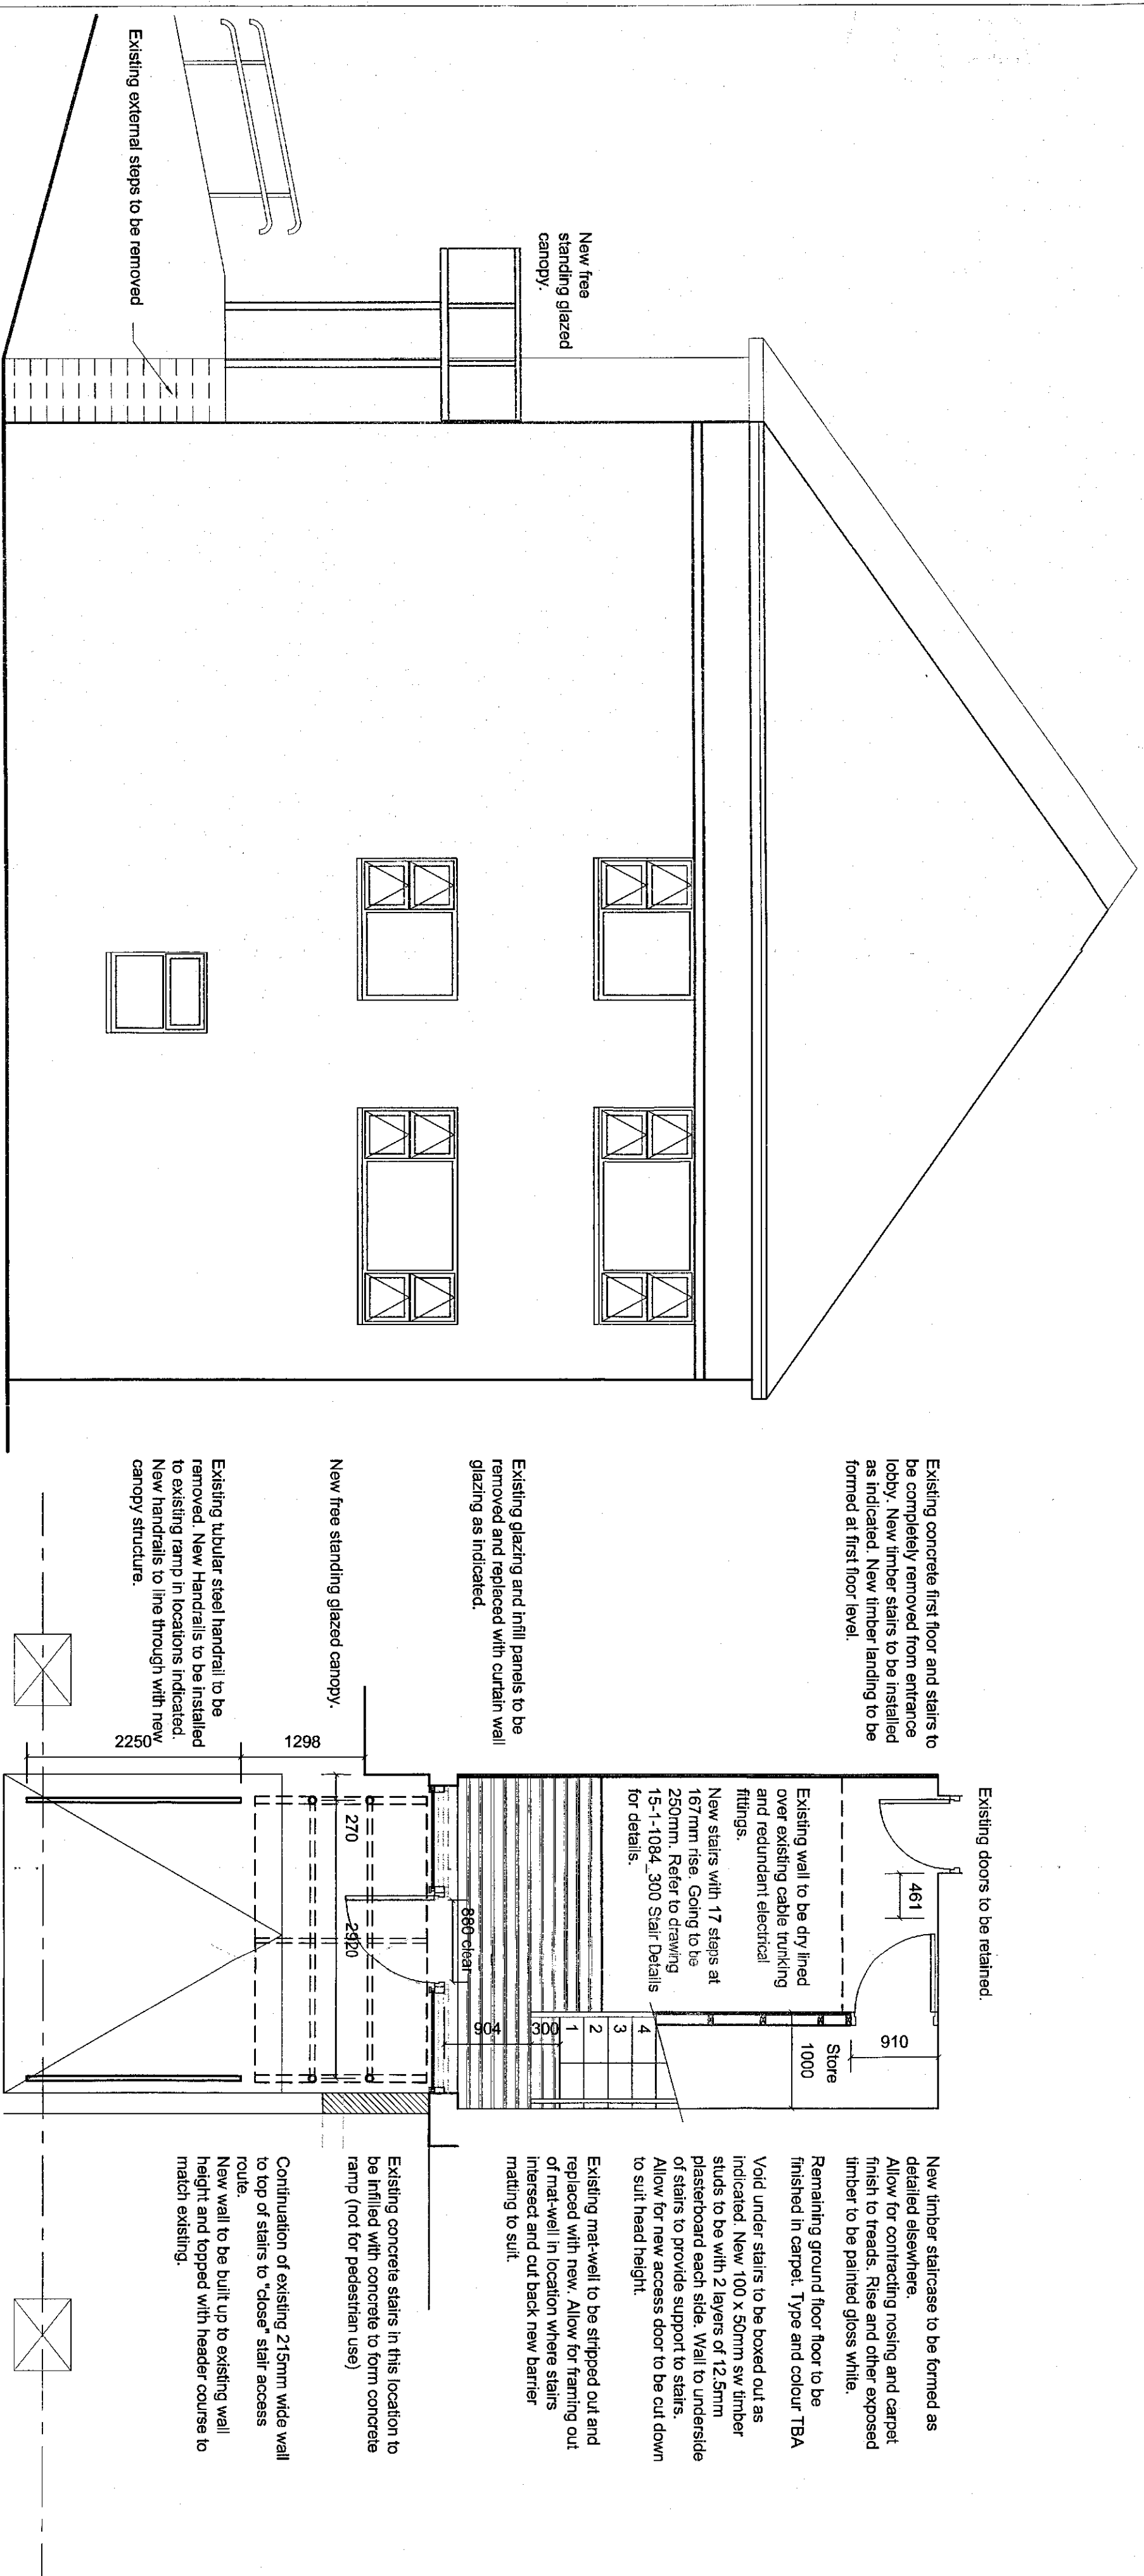


PROPOSED FIRST FLOOR PLAN

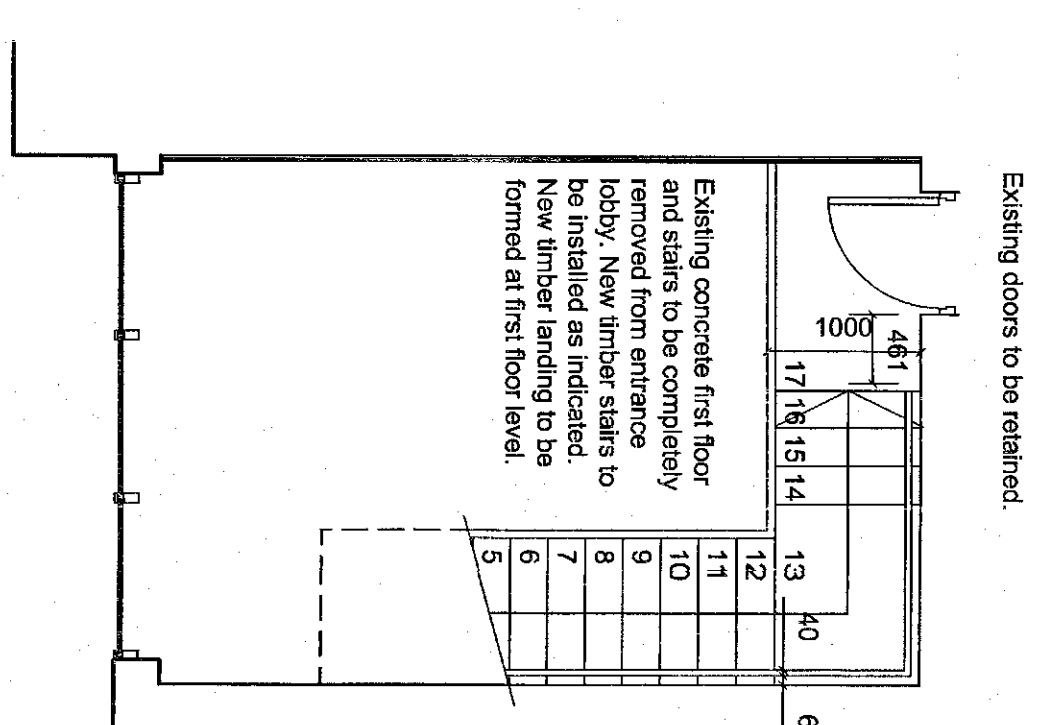



Webb Project: 02 September 2010 03:47x

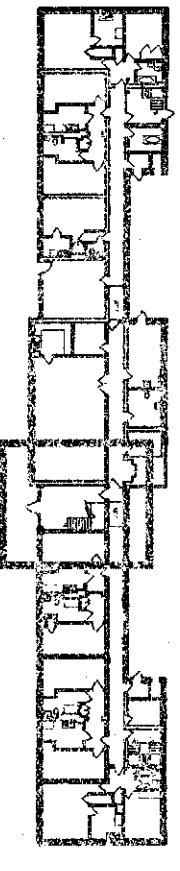

This drawing may not be reproduced in any form without prior written agreement.
Do not scale from this drawing, use written dimensions only.

This architectural floor plan depicts a building with a symmetrical layout. The central feature is a large, open hall that runs the length of the structure. On either side of this hall are several rooms of varying sizes. The rooms are characterized by their rectangular shapes and the presence of windows, which are indicated by small rectangular openings with internal cross-hatching. The plan also shows a series of corridors and doorways that facilitate movement between the rooms and the central hall. The overall design suggests a functional, multi-roomed building, possibly a school or a public institution, with a focus on natural light and ventilation through the window placement.

Existing full height glazing and infill panels.

PURPOSE OF ISSUE
FILE STATUS CODE

nps group

GATEWAY PLAZA
SACKVILLE STREET BARNSELEY
SOUTH YORKSHIRE S70 8GG
TEL: 01282 777605 FAX: 01282 774393
EMAIL: barnsley@nps.co.uk

Head Office:
140 Farnley Avenue, Barnsley, South Yorkshire S70 2BA

Berneslai Homes

Existing Plans & Elevations

[illegible]