




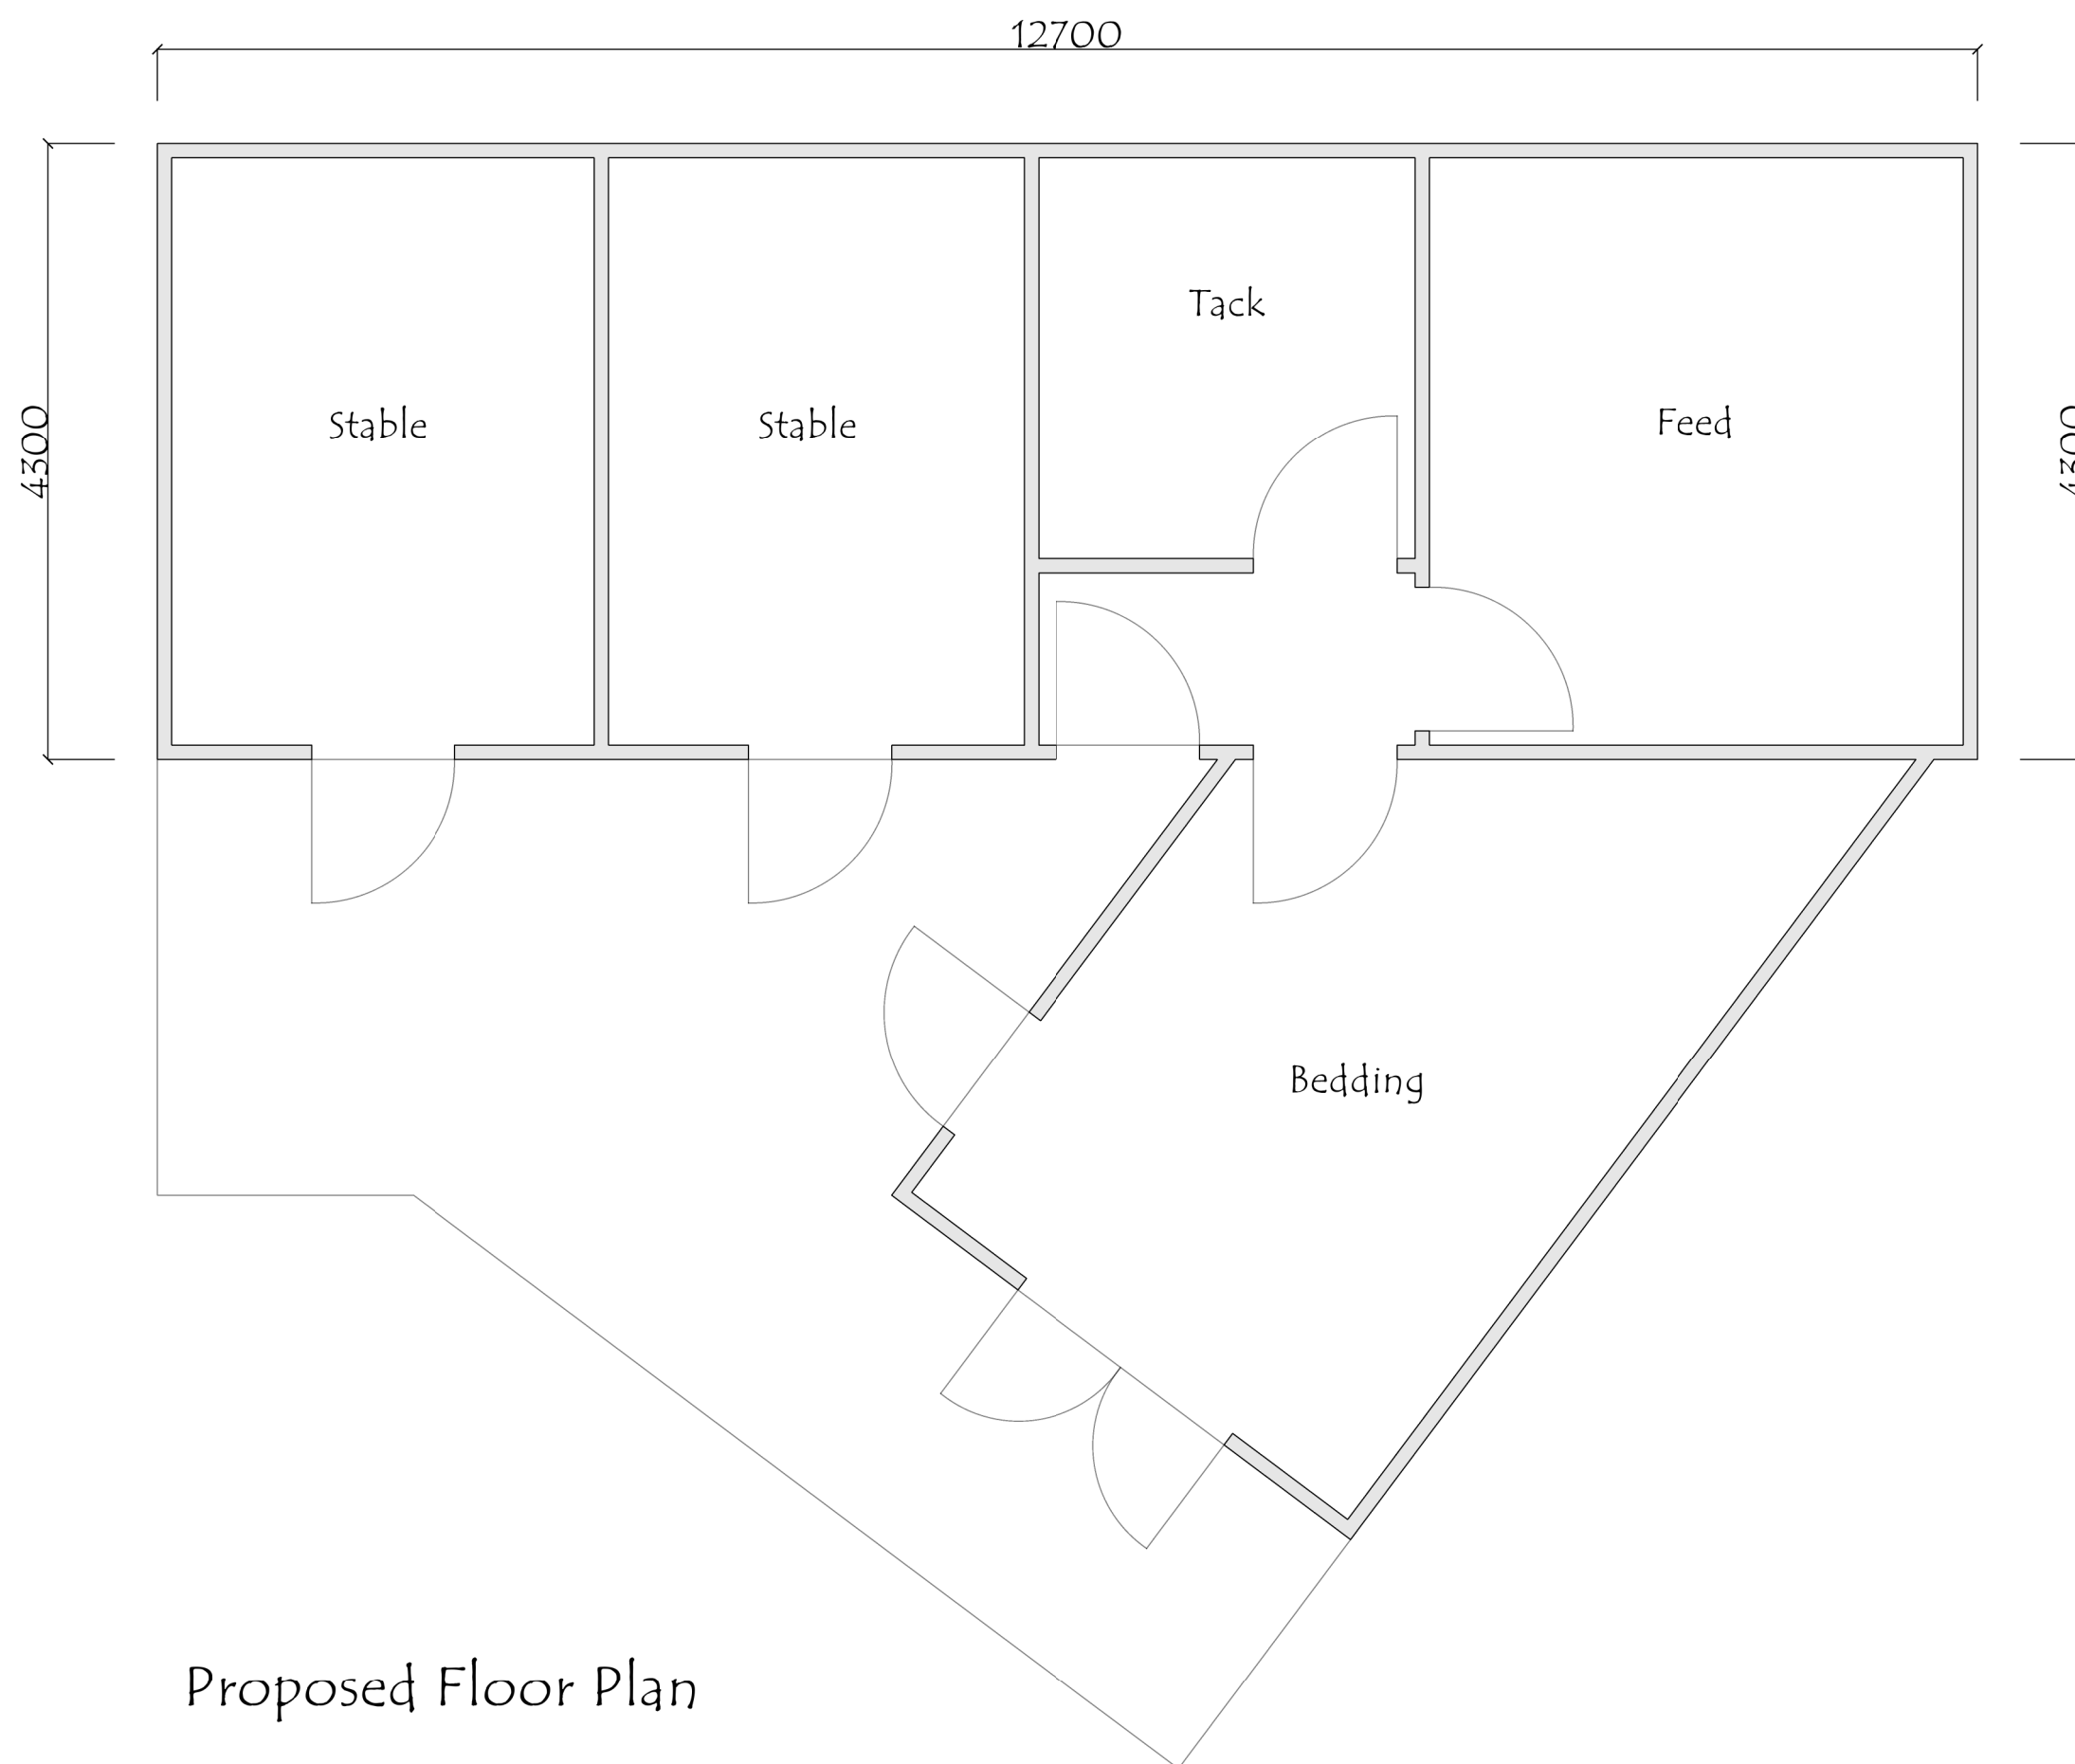

Proposed Floor Plan

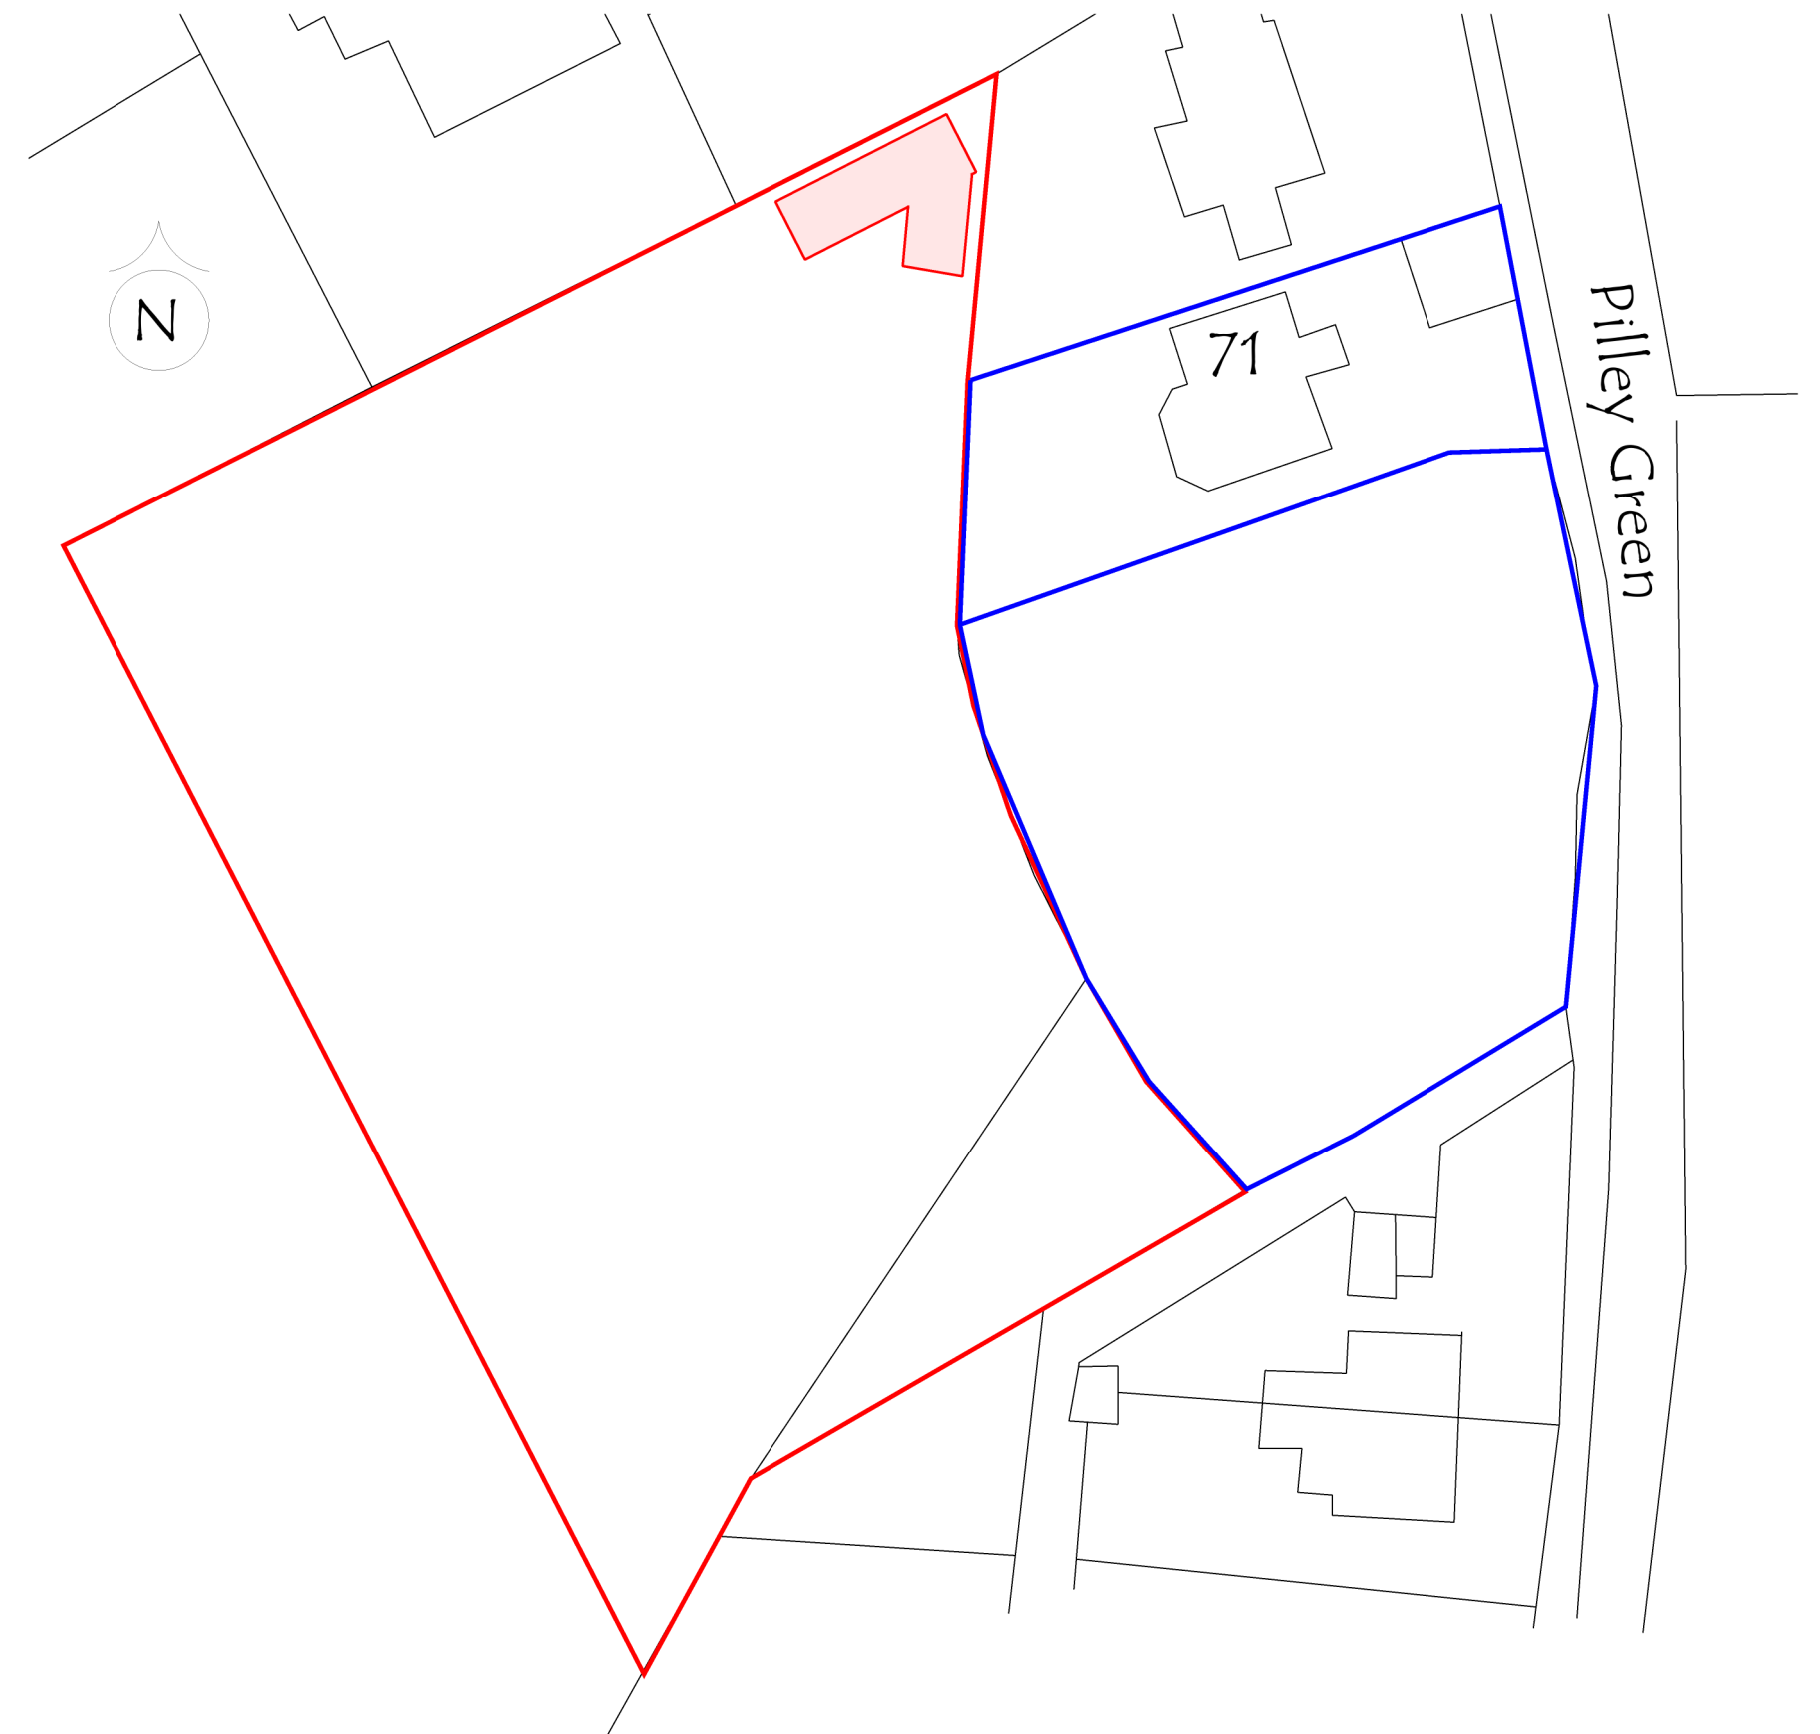


Site Plan 1:500

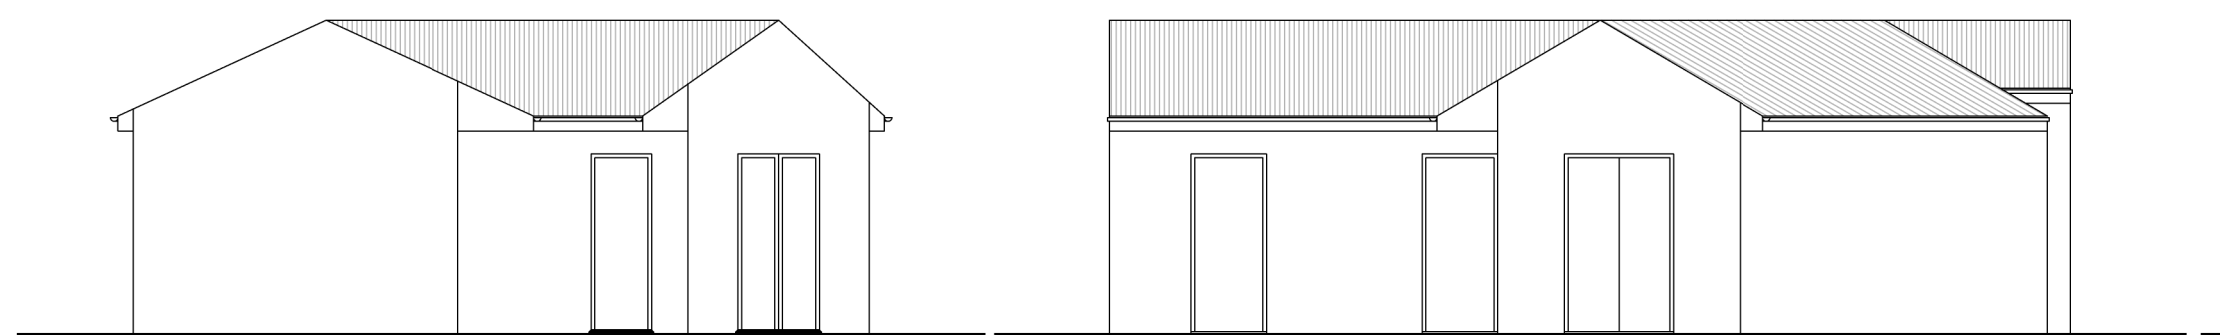


Elevation A

Elevation B

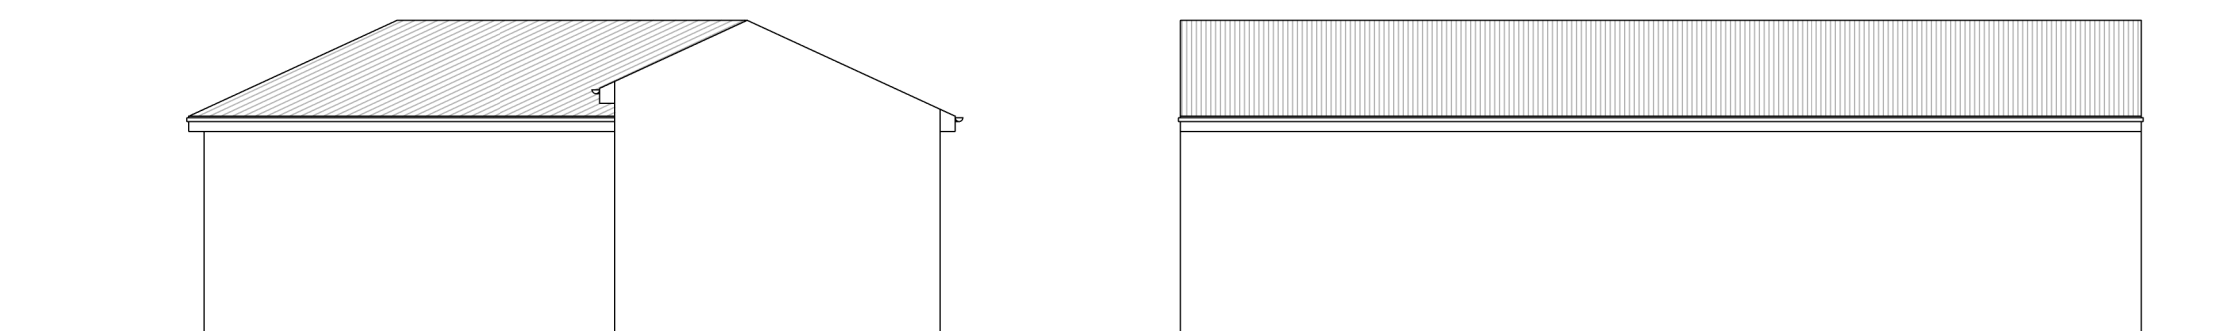

Elevation C

Elevation D

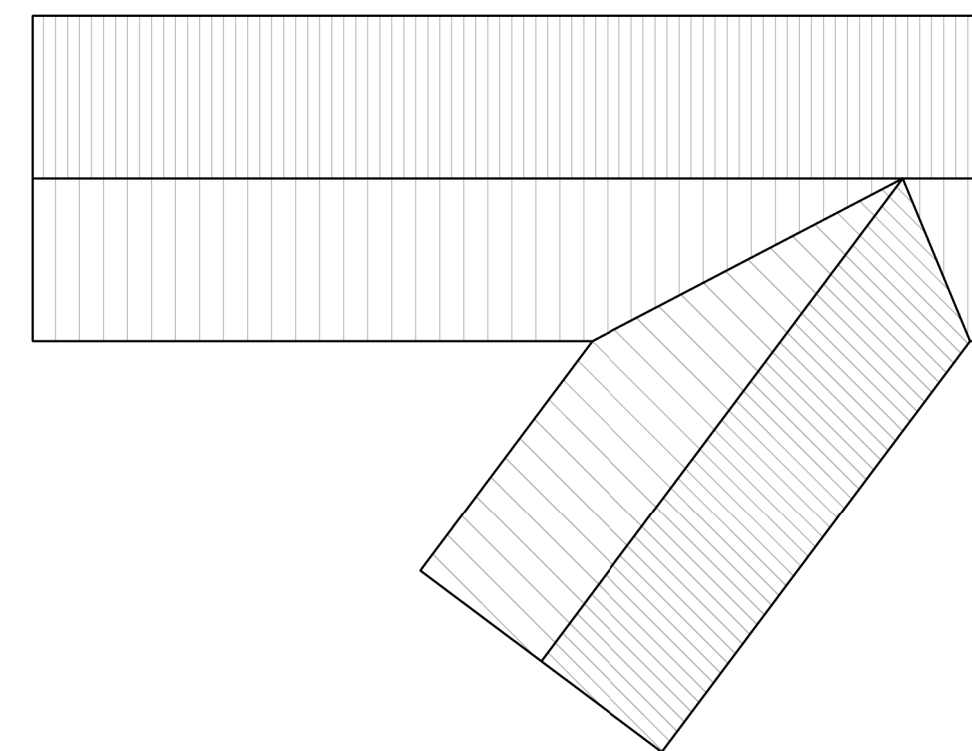

Proposed Roof Plan

REV	DESCRIPTION	DATE	DRAWN
PROJECT TITLE Proposed Stable at 71 Pilley Green Tankersley Barnsley			
DRAWING TITLE Proposed Plans			
PROJECT NO. 2020.00690.000	DWG NO. P1001		
SCALE 1:50 / 100	REV. -		