




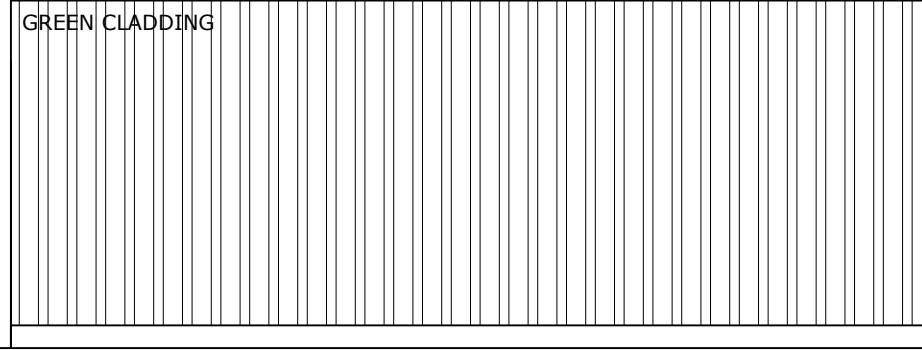


FRONT ELEVATION SCALE 1:50

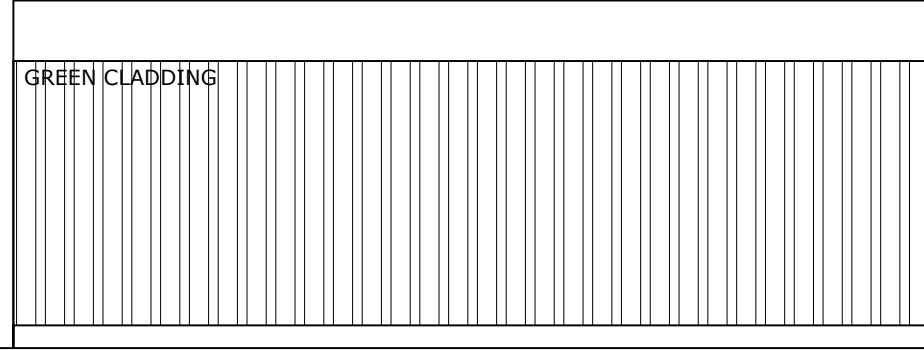



REAR ELEVATION SCALE 1:50

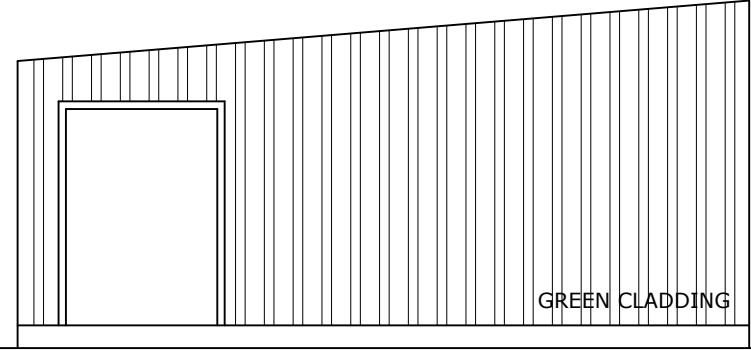


SIDE ELEVATION 1 SCALE 1:50

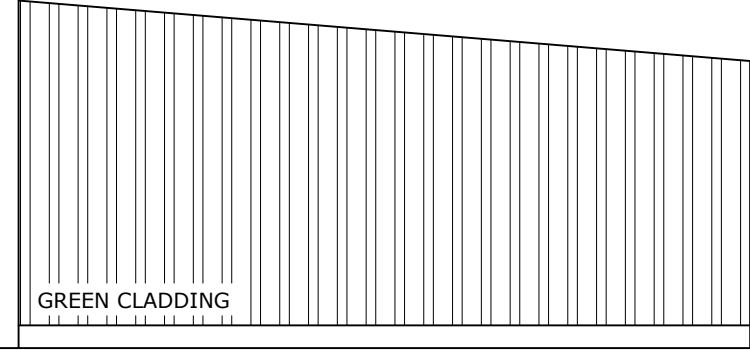

SIDE ELEVATION 2 SCALE 1:50

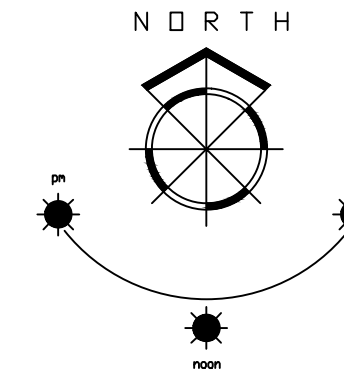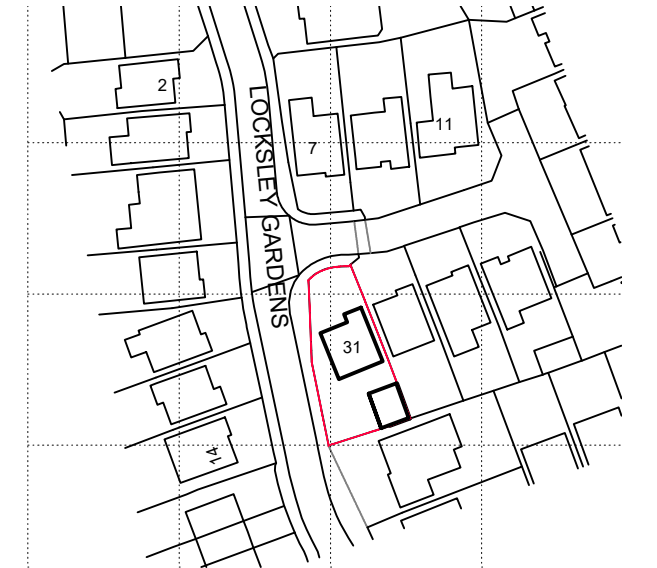

LOCATION PLAN SCALE 1:1250

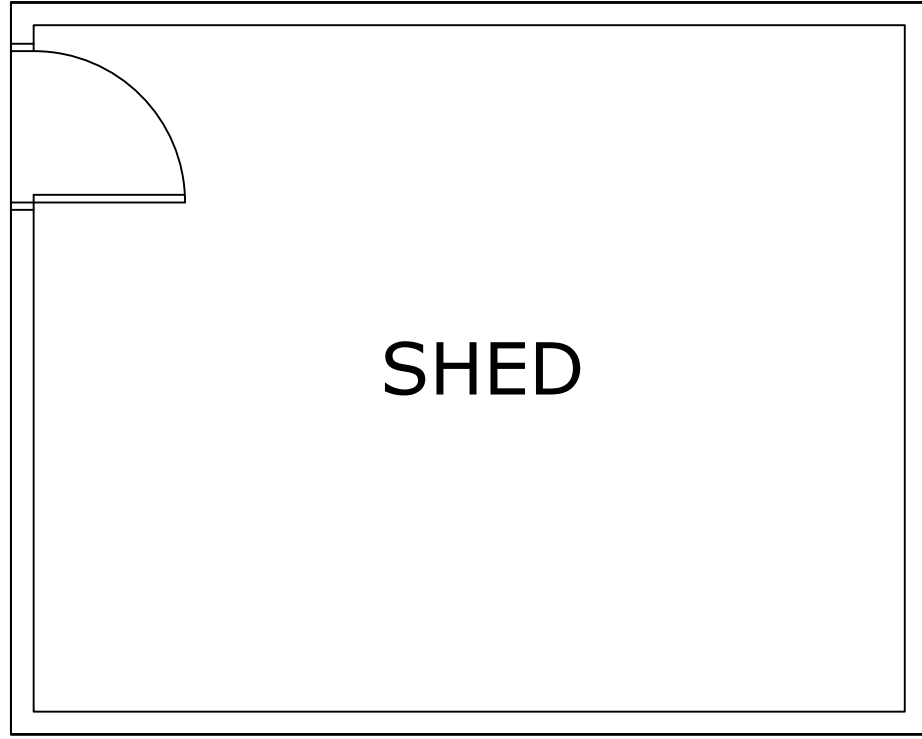


PLAN SCALE 1:50




PHOTO 1 (SHED)




PHOTO 2 (FENCE)

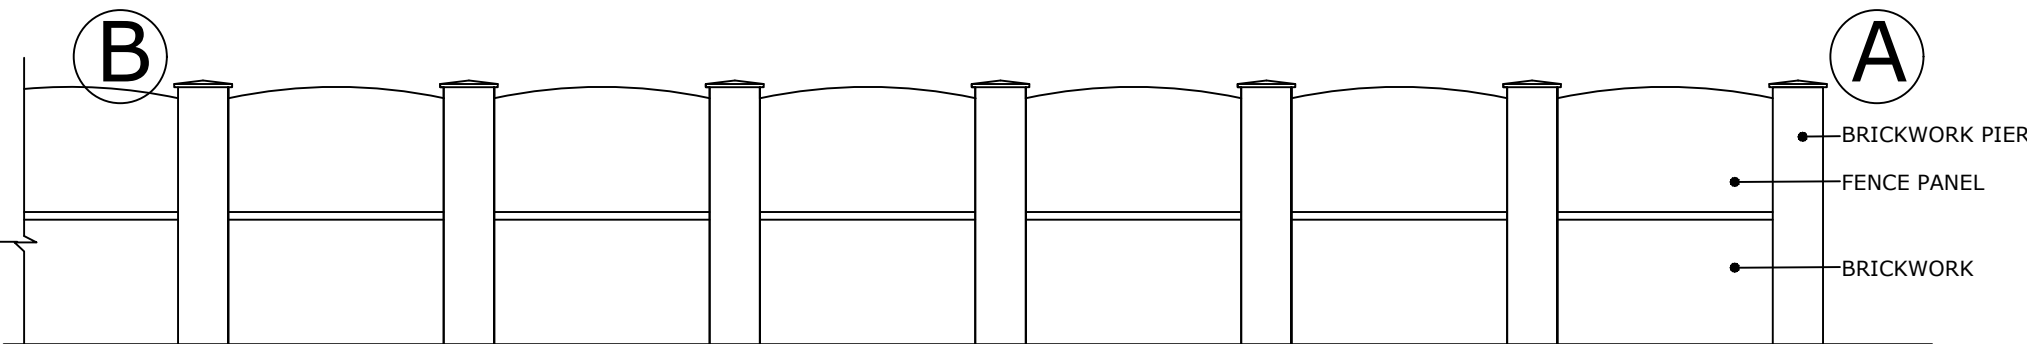


FENCE ELEVATION A - B SCALE 1:50

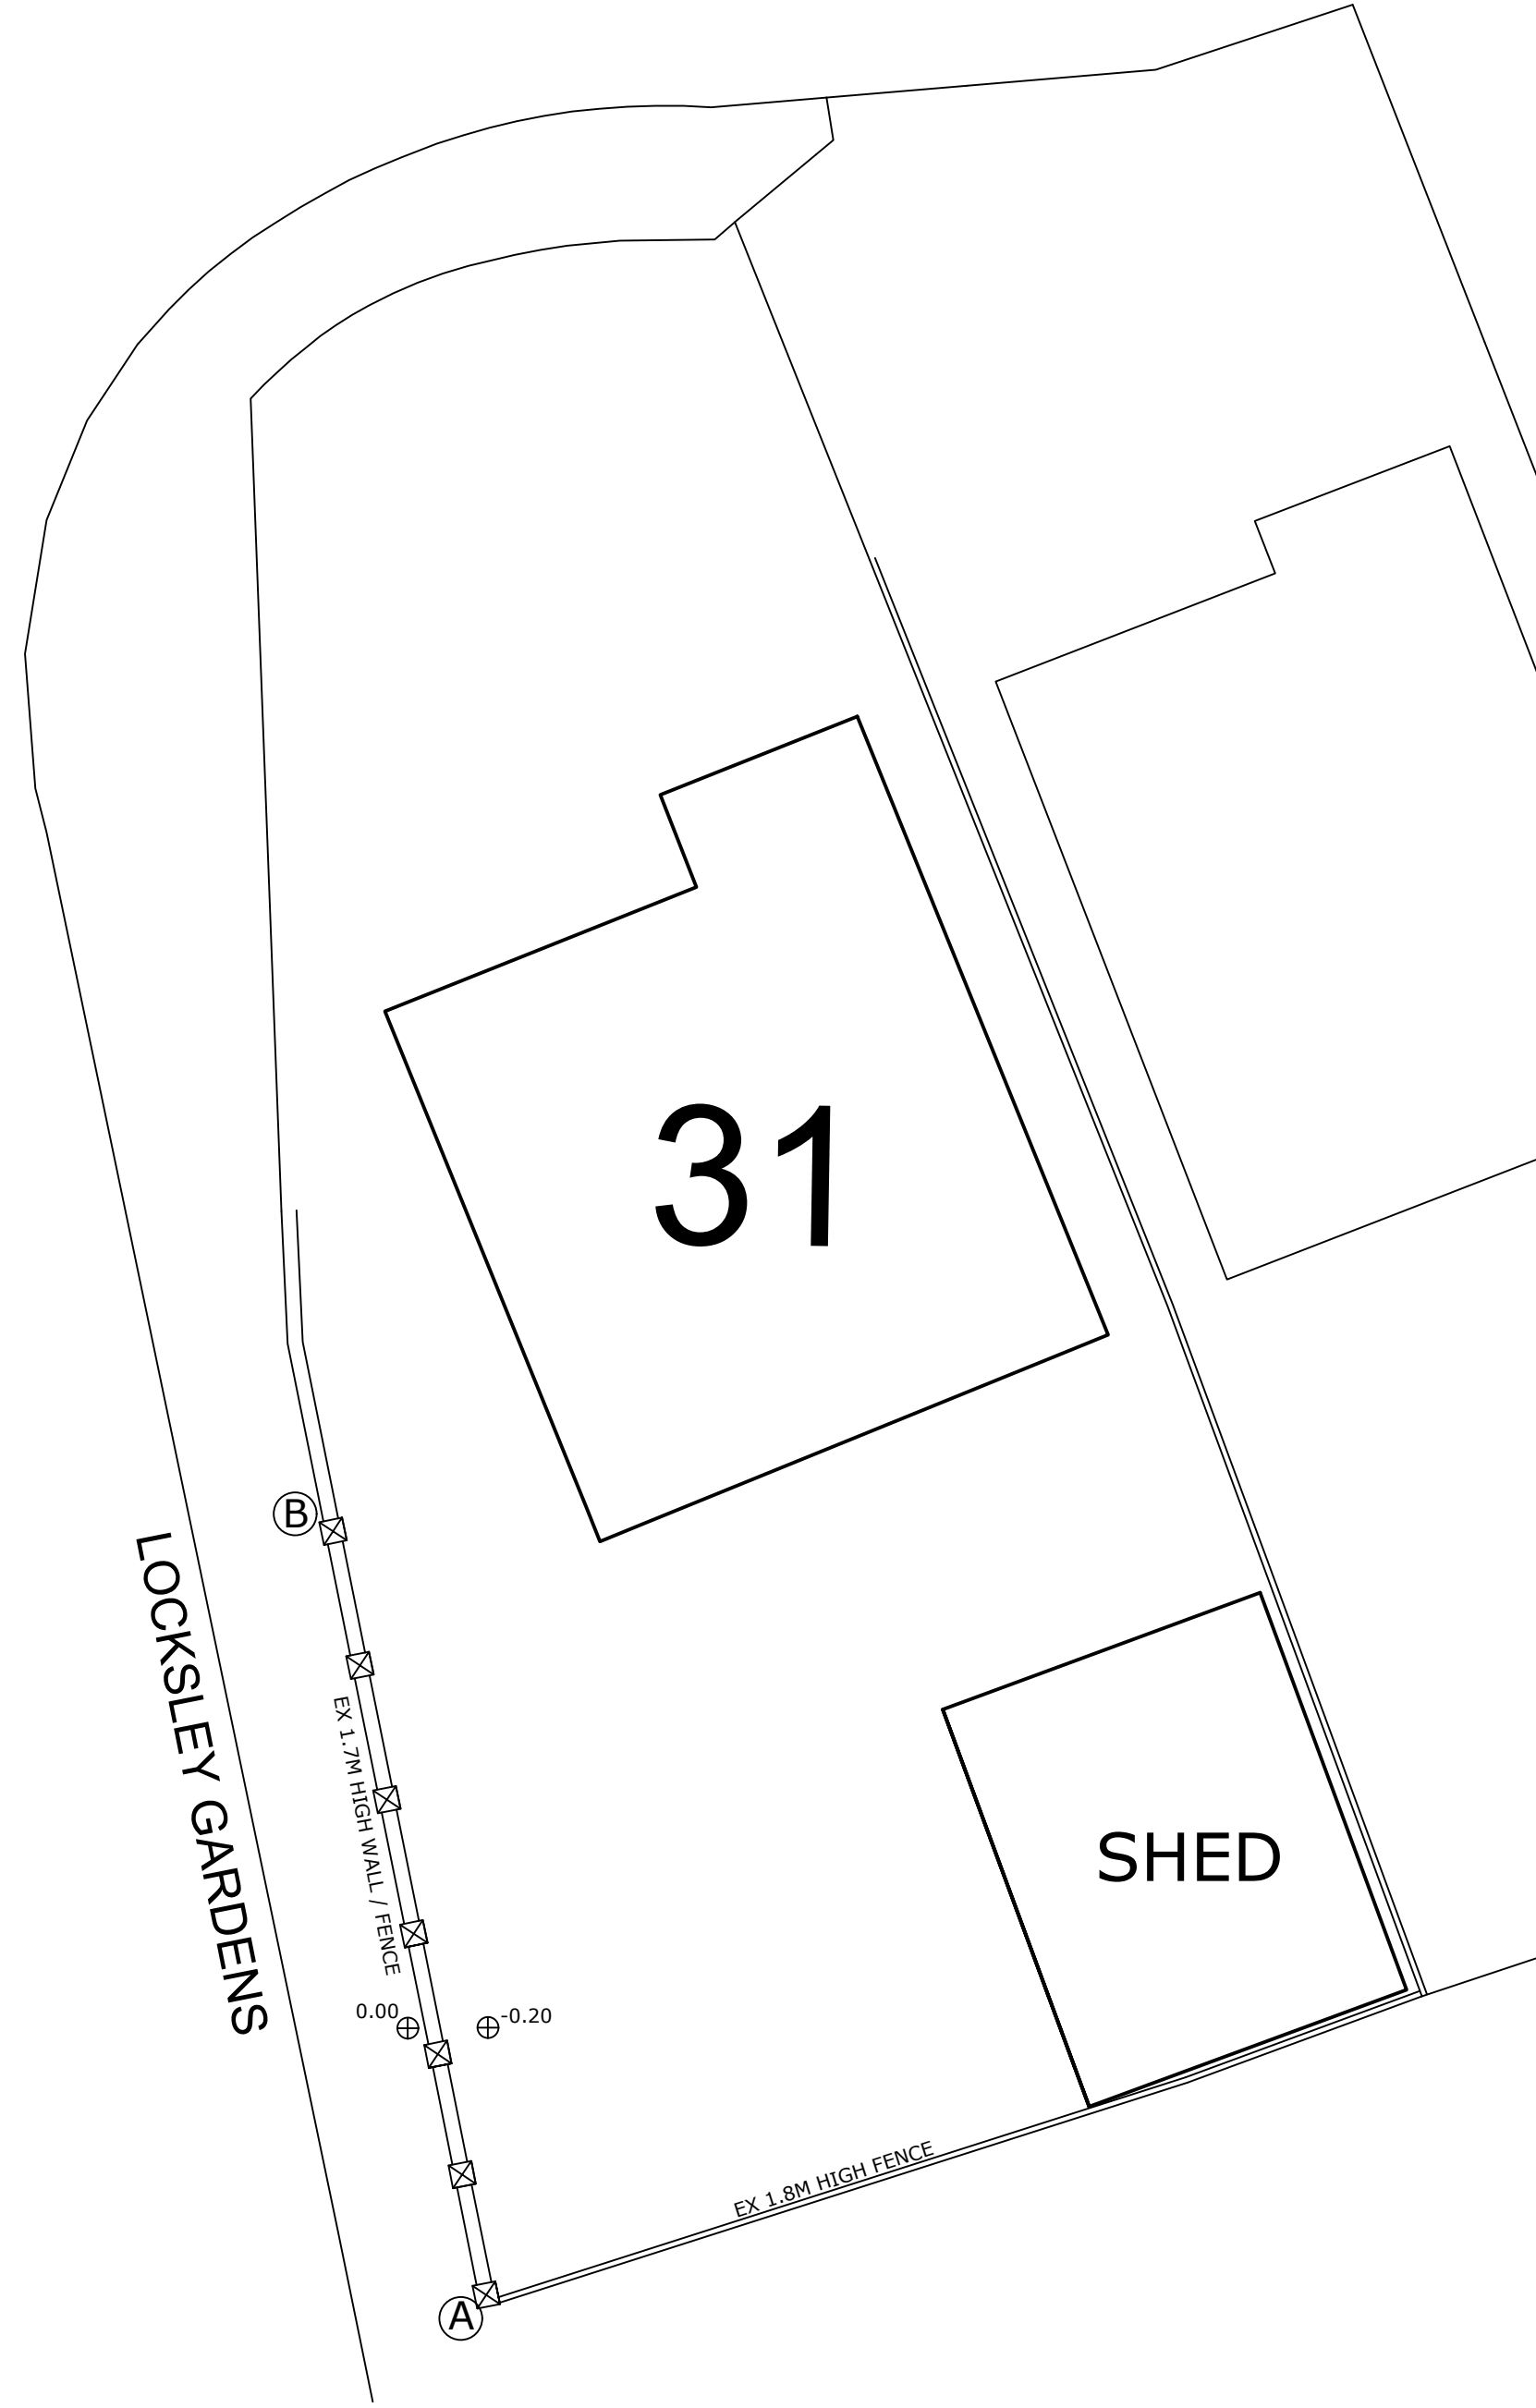


SITE PLAN SCALE 1:100

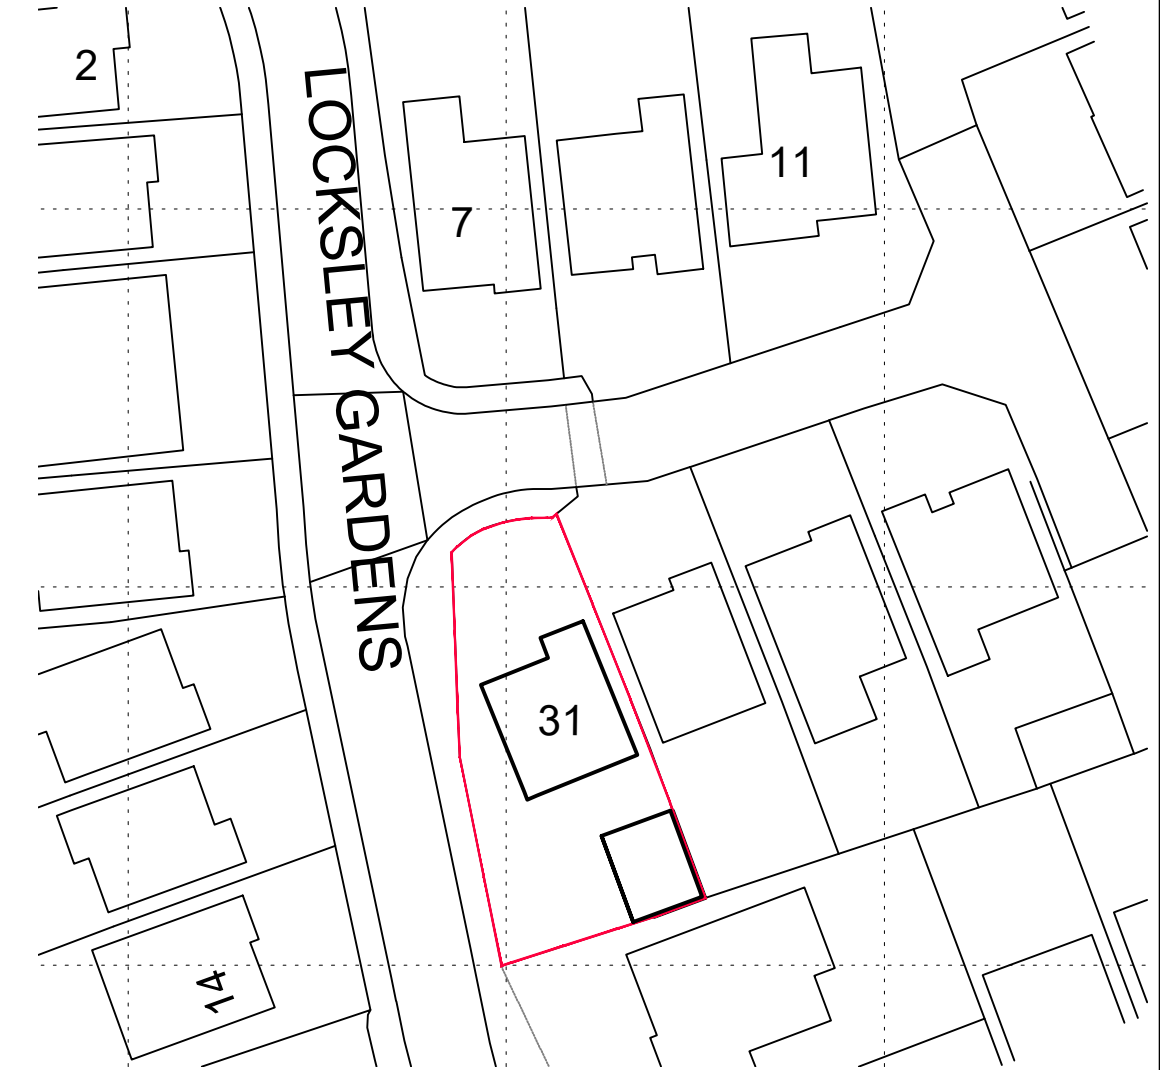

BLOCK PLAN SCALE 1:500

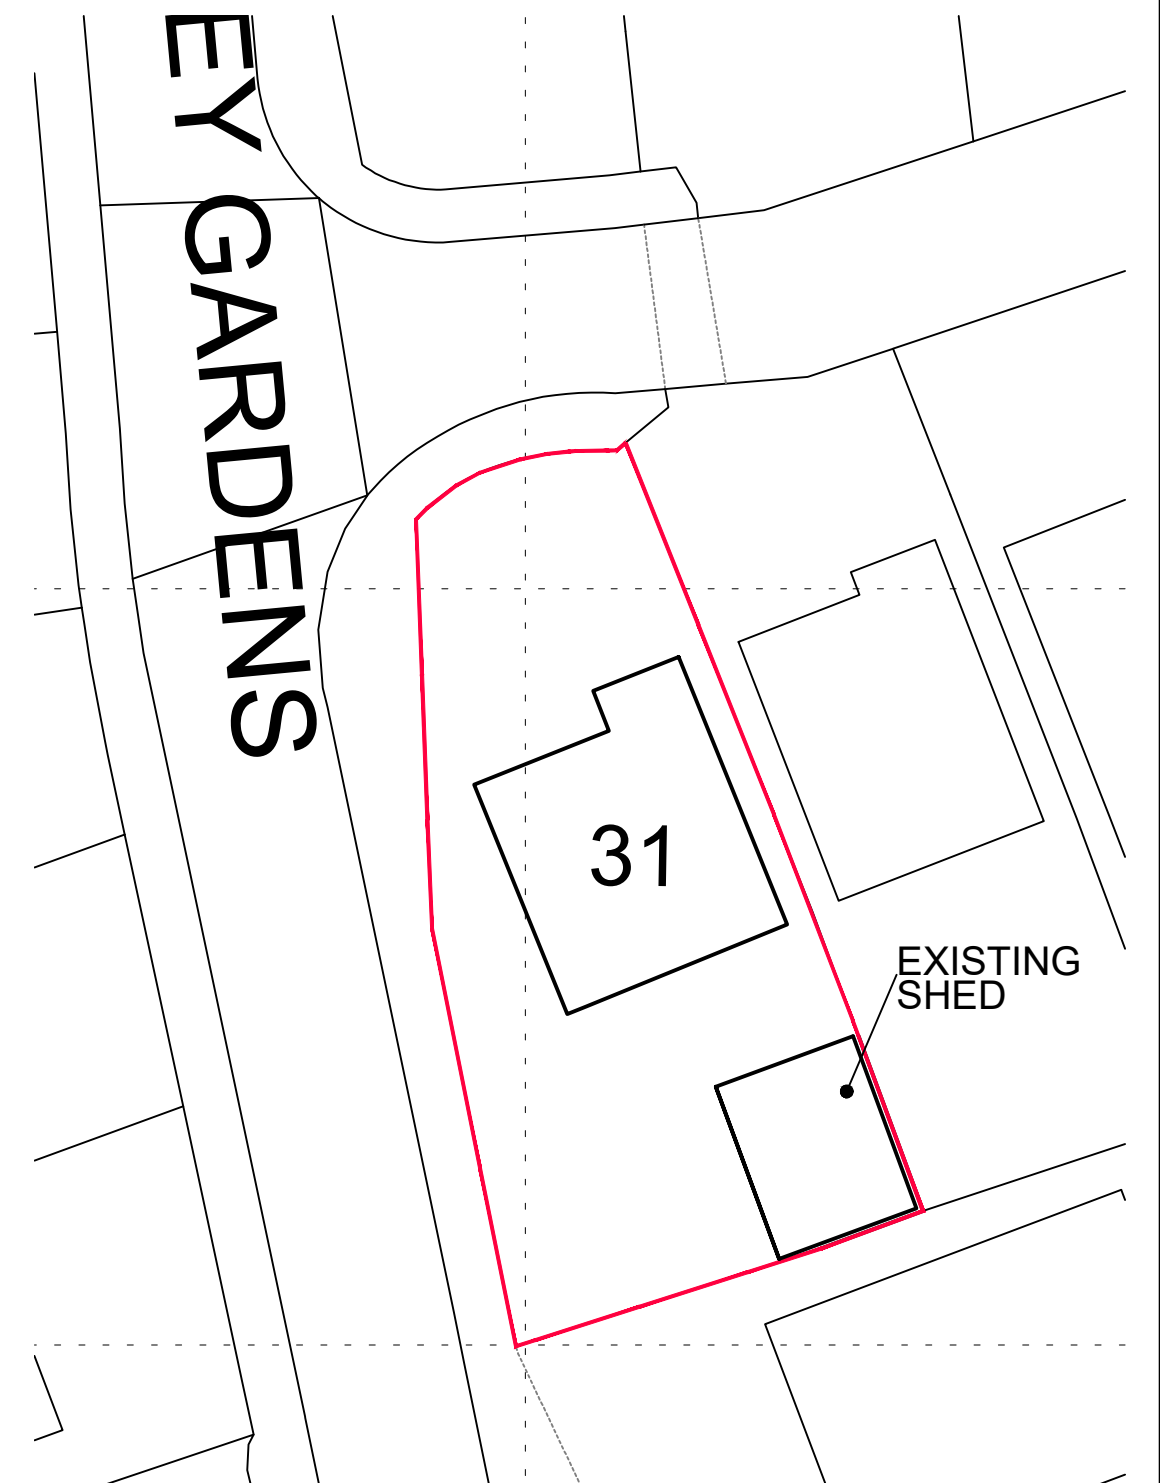

SITE PLAN SCALE 1:250

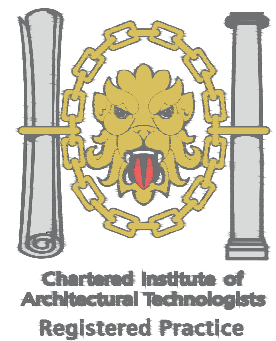

1. THIS DRAWING AND THE COPYRIGHTS AND PATENTS THEREIN ARE THE PROPERTY OF NYP ARCHITECTURAL SERVICES LTD. REGISTERED IN ENGLAND AND WALES No. 4631338 AND MAY BE USED OR REPRODUCED ONLY UNDER CONTRACT.
2. CONTRACTORS AND SUB-CONTRACTORS MUST CHECK AND AGREE ALL DIMENSIONS BEFORE PREPARING SHOP DRAWINGS OR COMMENCING WORK ON SITE.
3. CONTRACTORS ARE RESPONSIBLE FOR INFORMING THE DESIGNER OF ANY DISCREPANCY DISCOVERED ON THIS DRAWING OR BETWEEN THIS DRAWING AND ANY OTHER RELATED DOCUMENT ISSUED UNDER THE STANDARD FORM OF CONTRACT IN RESPECT OF THE WORK.
4. WRITTEN DIMENSIONS ONLY ARE TO BE USED FROM THIS DRAWING. IF IN ANY DOUBT ASK FOR CLARIFICATION.

Notes.

Revisions.

Date	Suffix	Description	Date	Suffix	Description

NYP ARCHITECTURAL SERVICES LIMITED

BBC, Innovation Way, Barnsley, S75 1JL. Tel: 01226 200989. E-mail: scott@nypas.co.uk / stephen@nypas.co.uk

Project. 31 LOCKSLEY GARDENS BIRDWELL, BARNSELEY, S70-5SU		Client. N. HAGLINGTON		
Drawing Title. EXISTING DRAWING	Date. JUNE 2021	Scale. AS INDICATED		
	Ref. 102/31	Dwg. No. 03	Rev.	

SHEET SIZE A1