

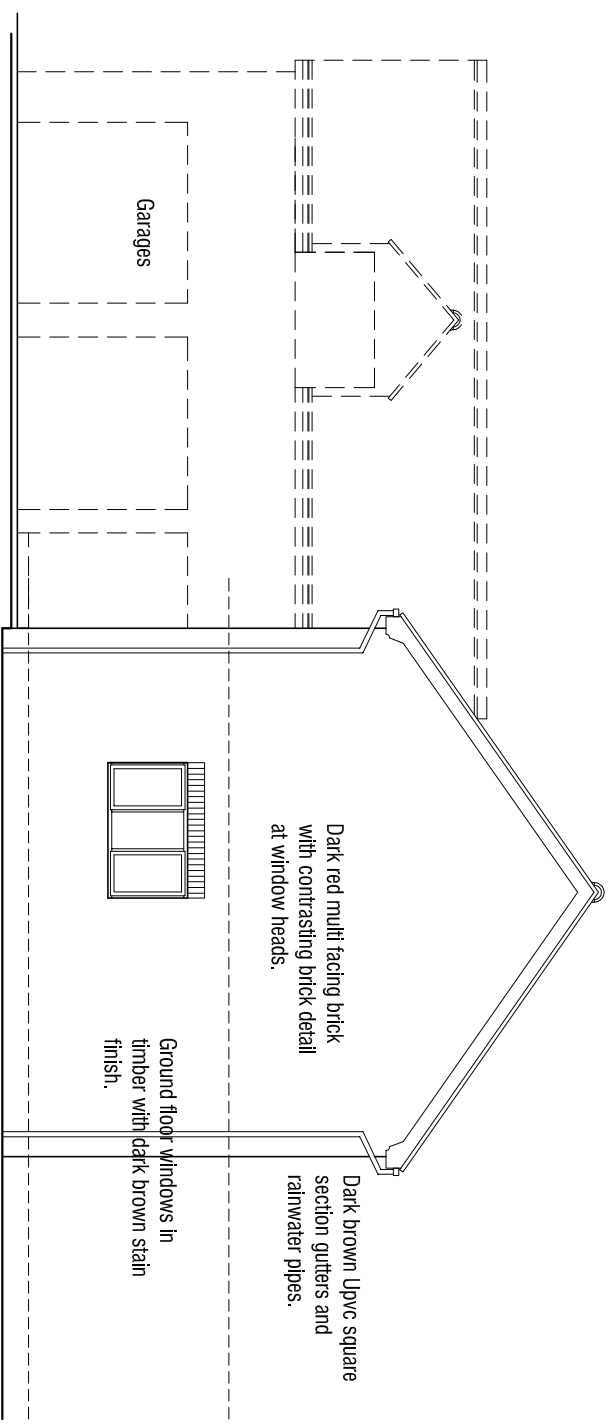



# North

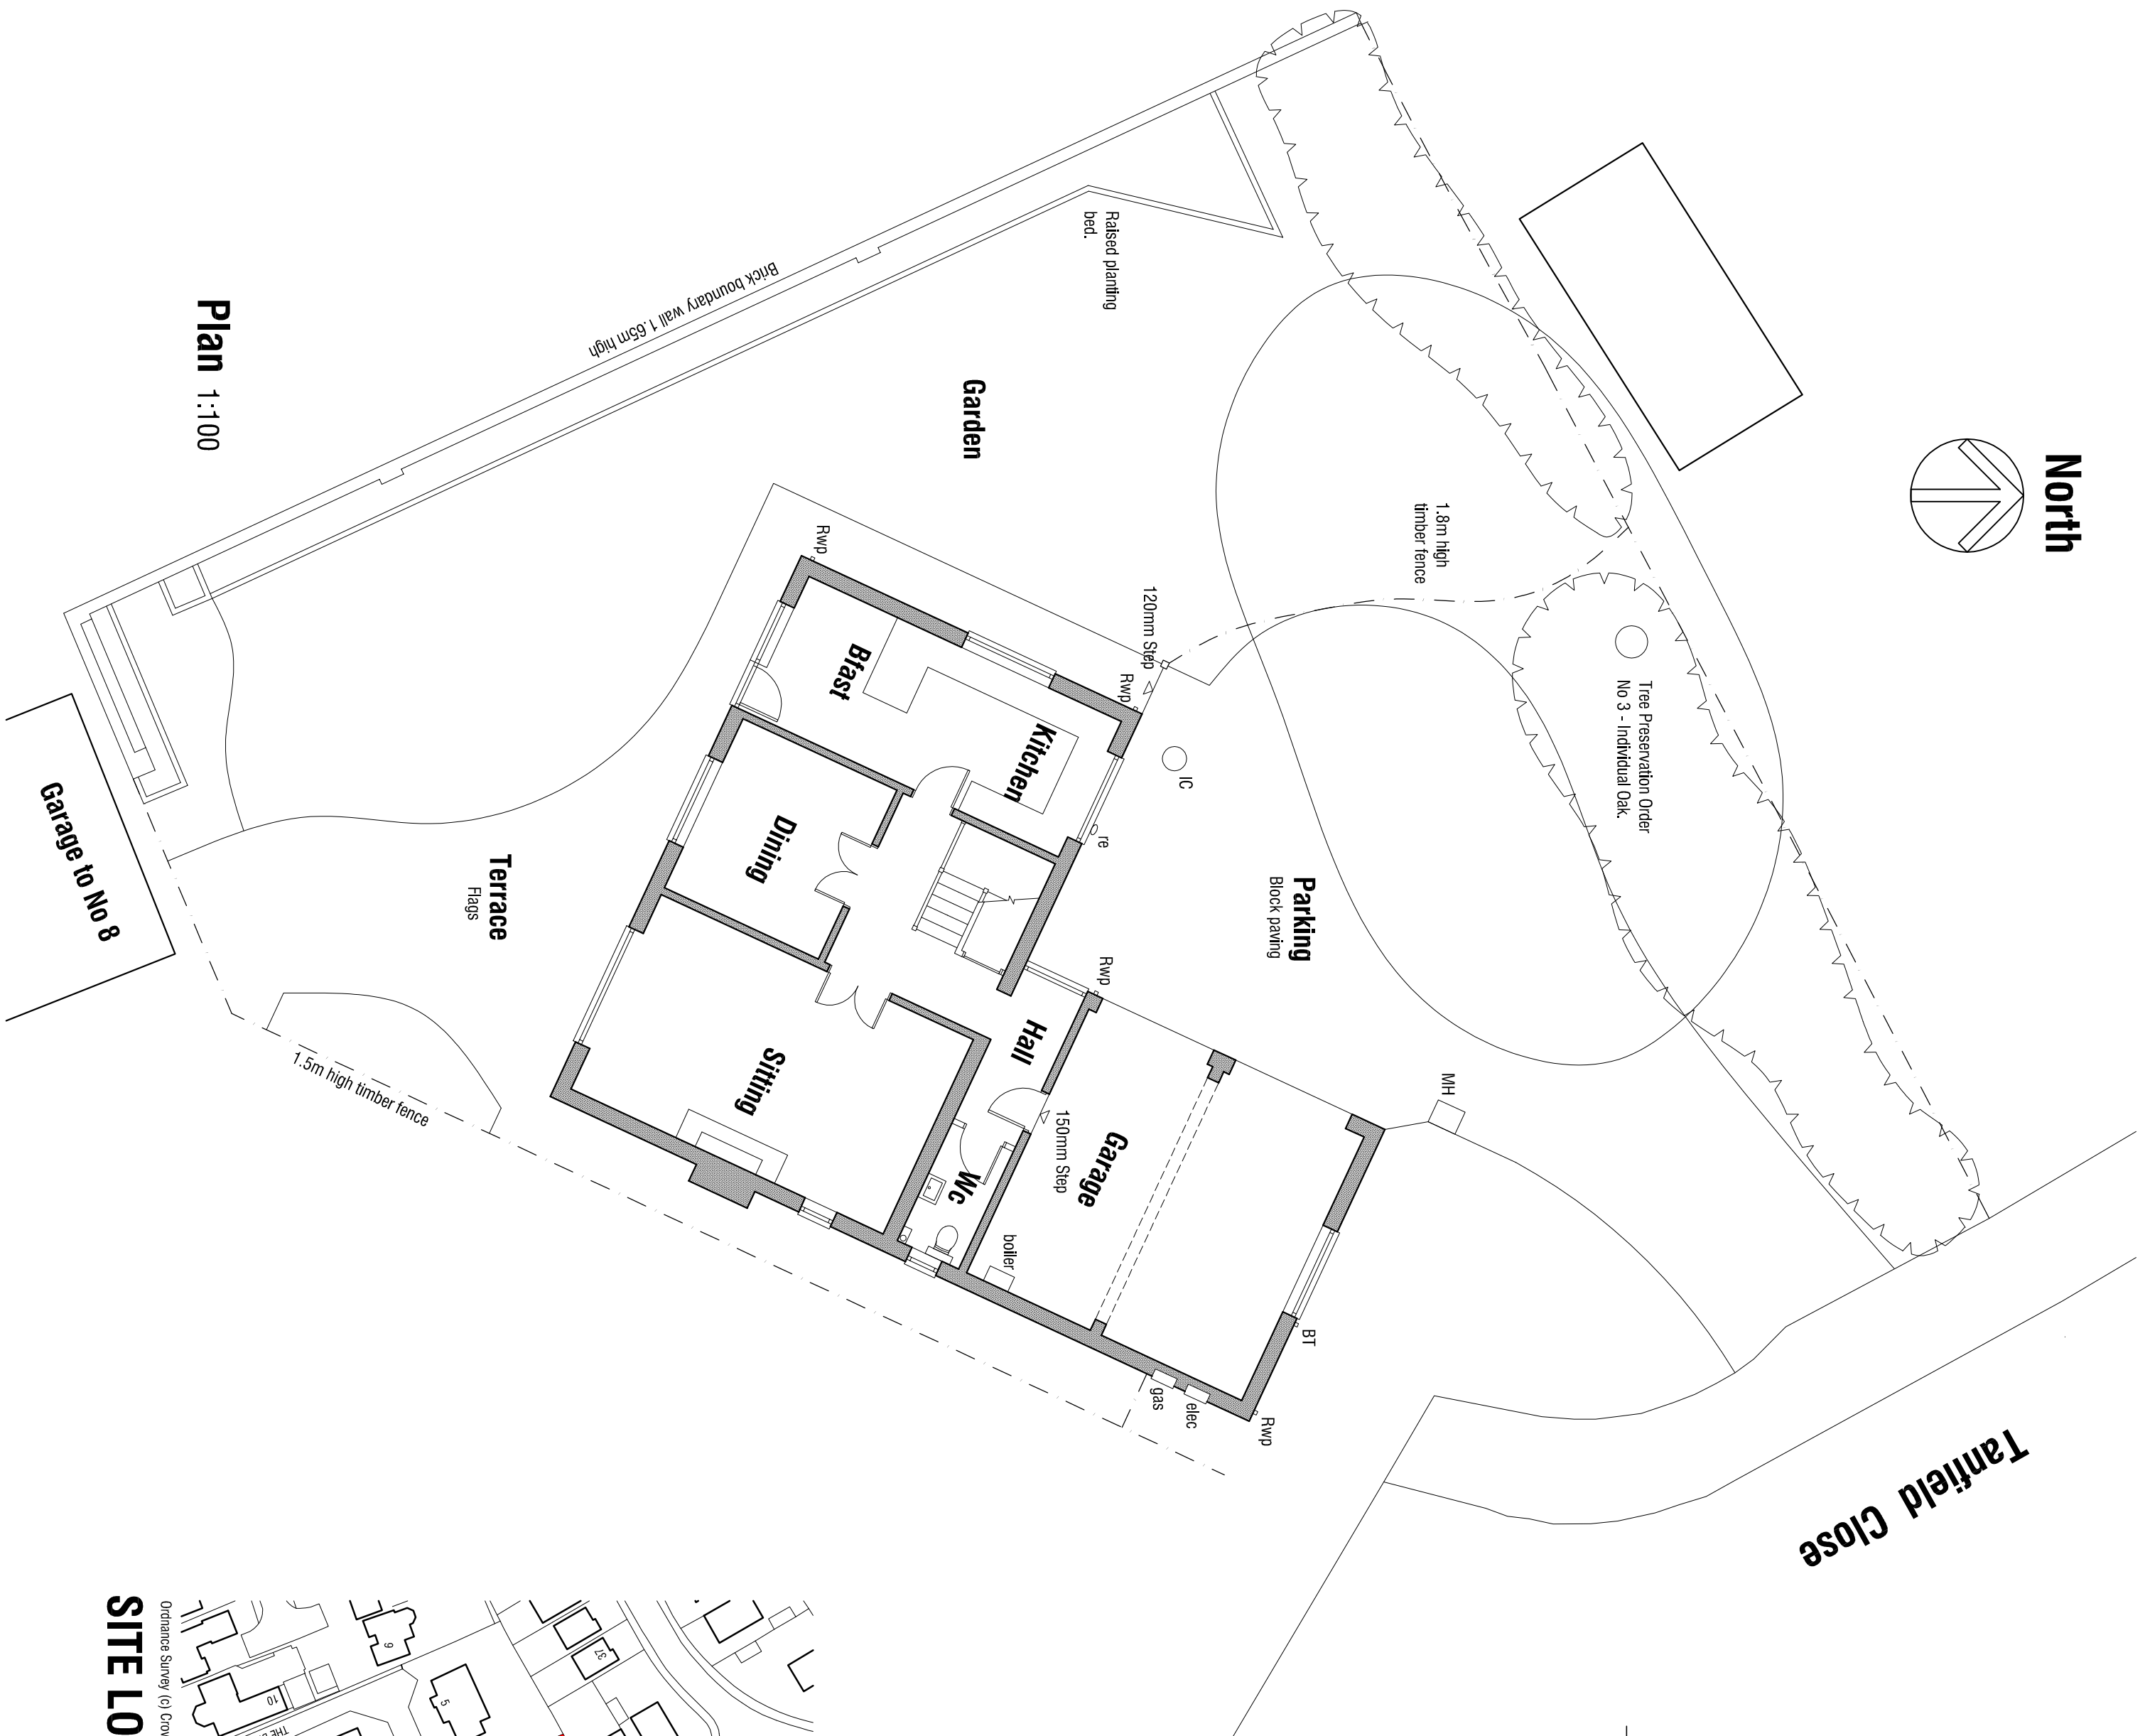

**North West Elevation 1:100**

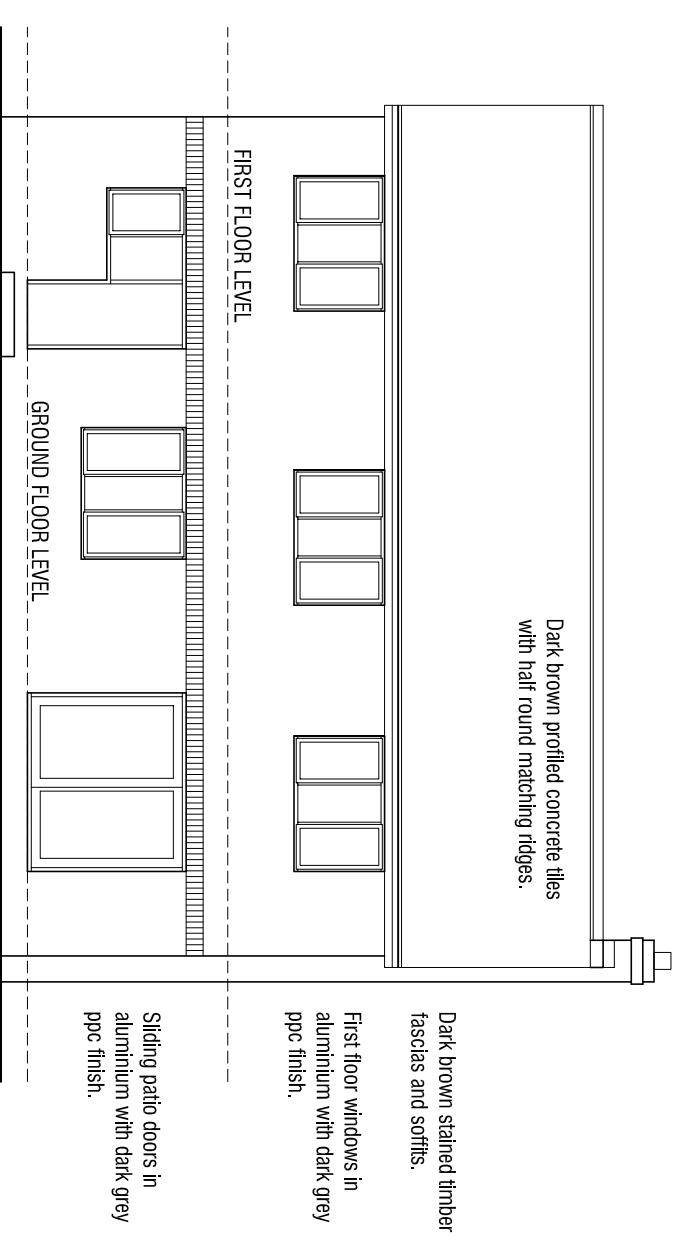

# South West Elevation 1:100

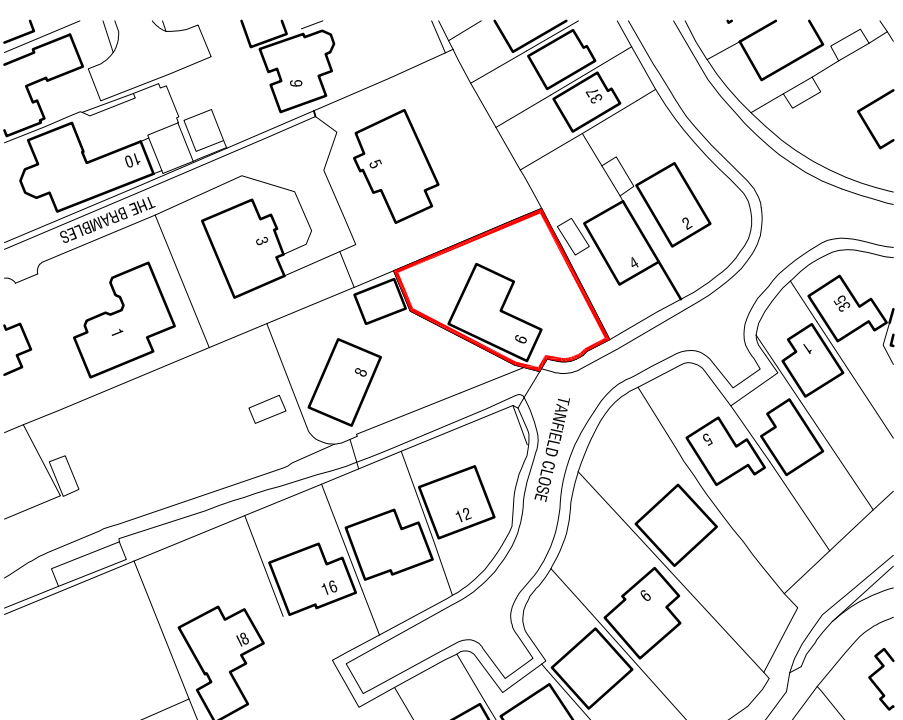

# SITE LOCATION PLAN

|   |      |  |      |      |  |
|---|------|--|------|------|--|
| <p>6 TANFIELD CLOSE<br/>ROYSTON<br/>BARN斯LEY</p>   |      |  |      |      |  |
| <p><b>SURVEY</b></p>   |      |  |      |      |  |
| <p><b>SITE PLAN</b></p>   |      |  |      |      |  |
| <div> <input type="checkbox"/> <input type="checkbox"/> mbooth design         <div>             architectural design and building consultants         </div> </div>                                                               |      |  |      |      |  |
| <p>             Fairfield House<br/>             Barnsley Close Barnsley<br/>             S70 2FL<br/>             T: 01226 286256<br/>             M: 07381 898300<br/>             E: mboothdesign@btconnect.com           </p> |      |  |      |      |  |
| <p>Scale 1:100 1:1250 @ A2 Drawn MJB</p>   |      |  |      |      |  |
| <p>Date AUGUST 2017 Ref: 17.24</p>   |      |  |      |      |  |
| <p>Dwg No. <b>S1</b> Rev.</p>   |      |  |      |      |  |
| 0mm   | 25mm |  | 10mm | 50mm |  |

Copyright mboothdesign. All drawings to be in millimeters unless otherwise stated.  
 Dimensions for setting out including buildings are to be checked and verified on site.