

Notes:

PLANNING DRAWINGS, NOT TO BE USED FOR BUILDING REGULATIONS OR CONSTRUCTION PURPOSES
COPYRIGHT OF THIS DRAWING BELONGS TO DESIGNSPACE ARCHITECTS, STRICTLY NO COPYING, HIRING OR
LENDING WITHOUT AUTHORISATION

Revision: --

Revision List:

0 5m

EXISTING MATERIALS
Roof - Small clay half round tiles, some small square, black painted ornate
timber fascias
Walls - Coursed sandstone, varying courses, stone window/ door surround,
mullion and transom detailing
Windows - white painted steel
Doors - Timber
Gutters - Black PVC
Downpipes - Black PVC


Project Name: Bruce Lodge, Pilley Hills

Drawing Title: Elevations - EXISTING


Drawing Number: 1057/TP/004

Scale: 1:100@A3

Date: Sept 12

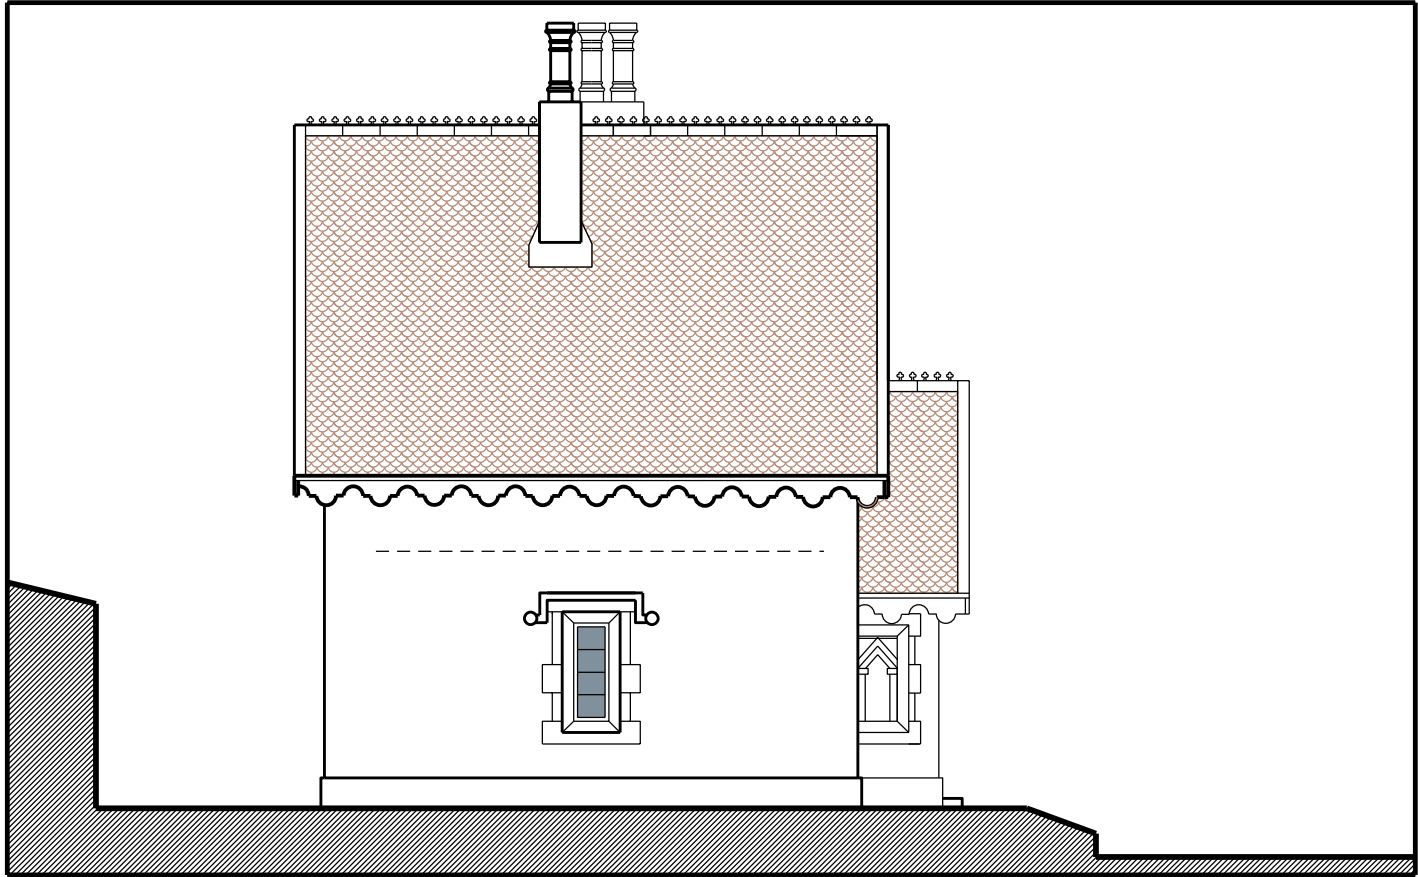

North Elevation - Existing

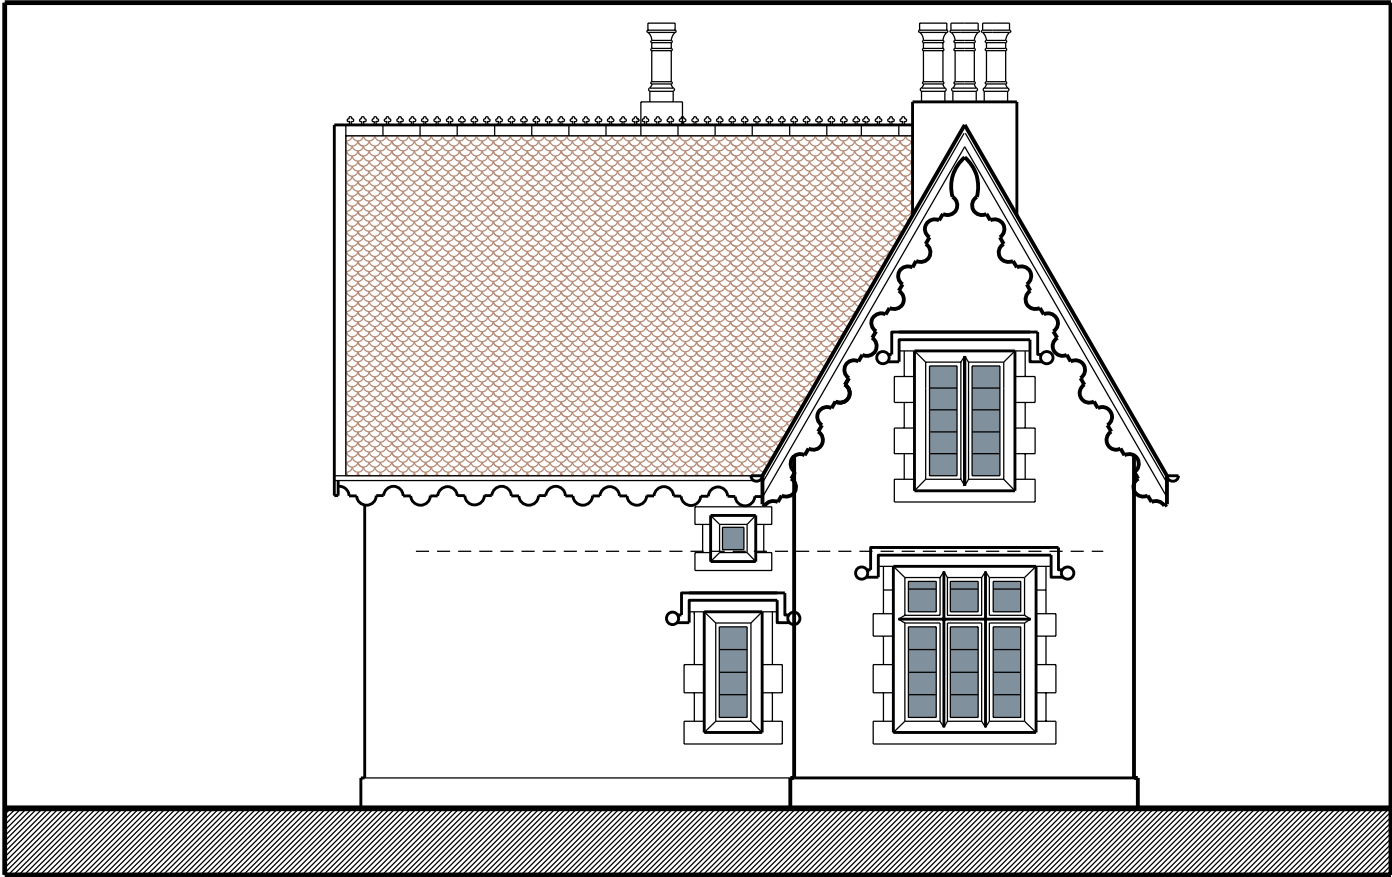

East Elevation - Existing



South Elevation - Existing



West Elevation - Existing