




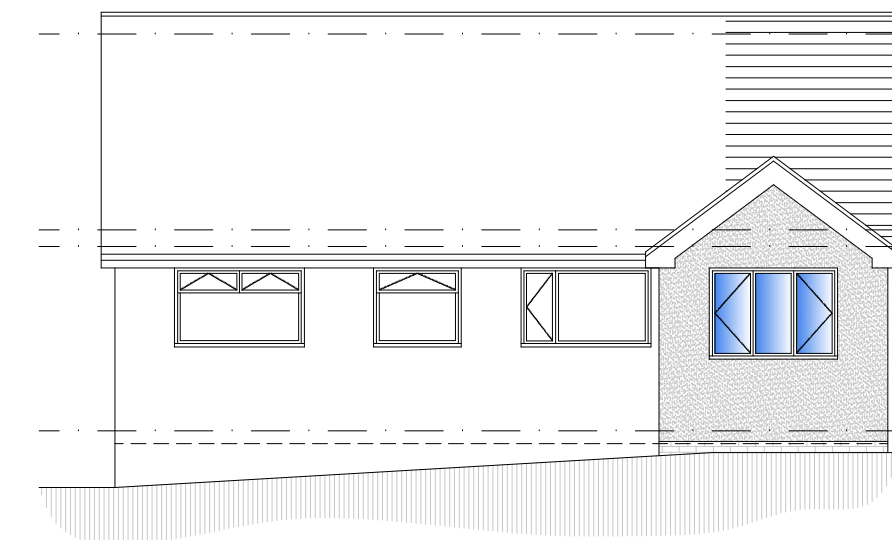


PROPOSED REAR ELEVATION
SCALE 1:100

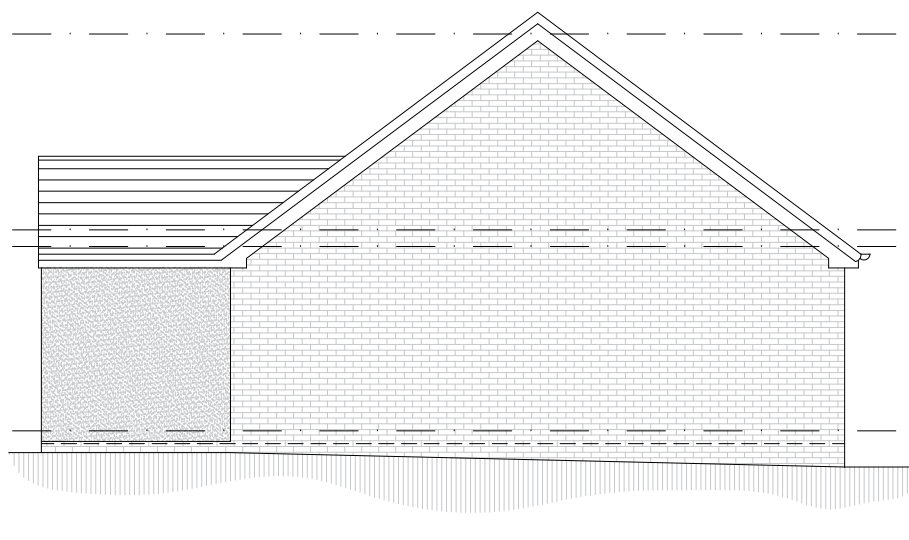

PROPOSED SIDE ELEVATION
SCALE 1:100

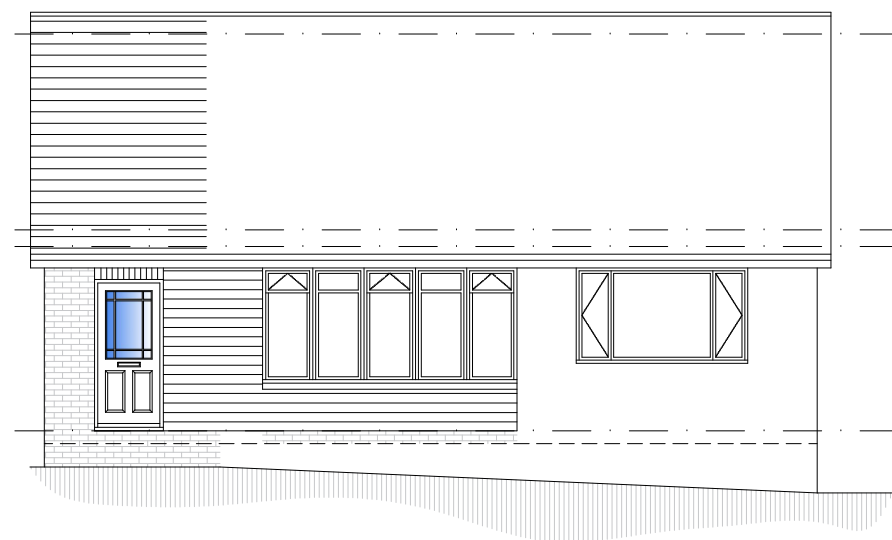


PROPOSED FRONT ELEVATION
SCALE 1:100

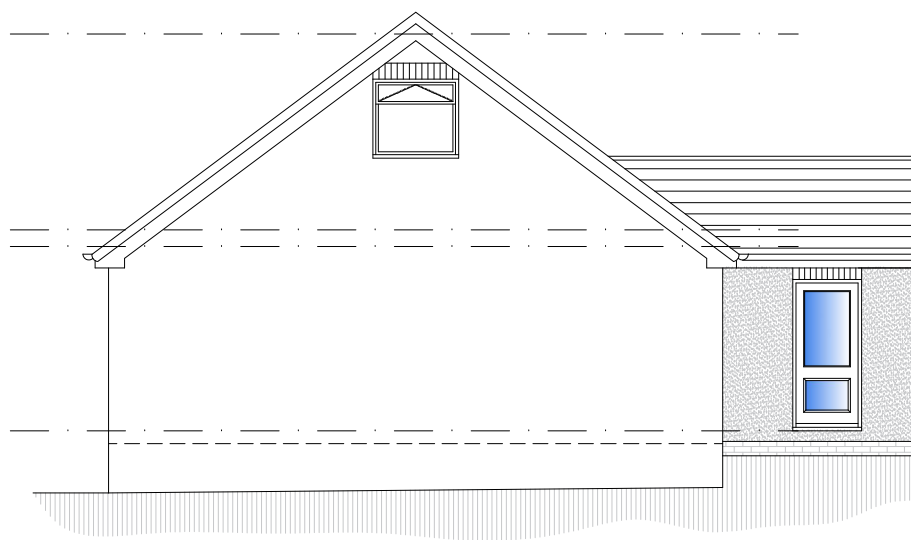


PROPOSED SIDE ELEVATION
SCALE 1:100



LOCATION PLAN
SCALE 1:1250

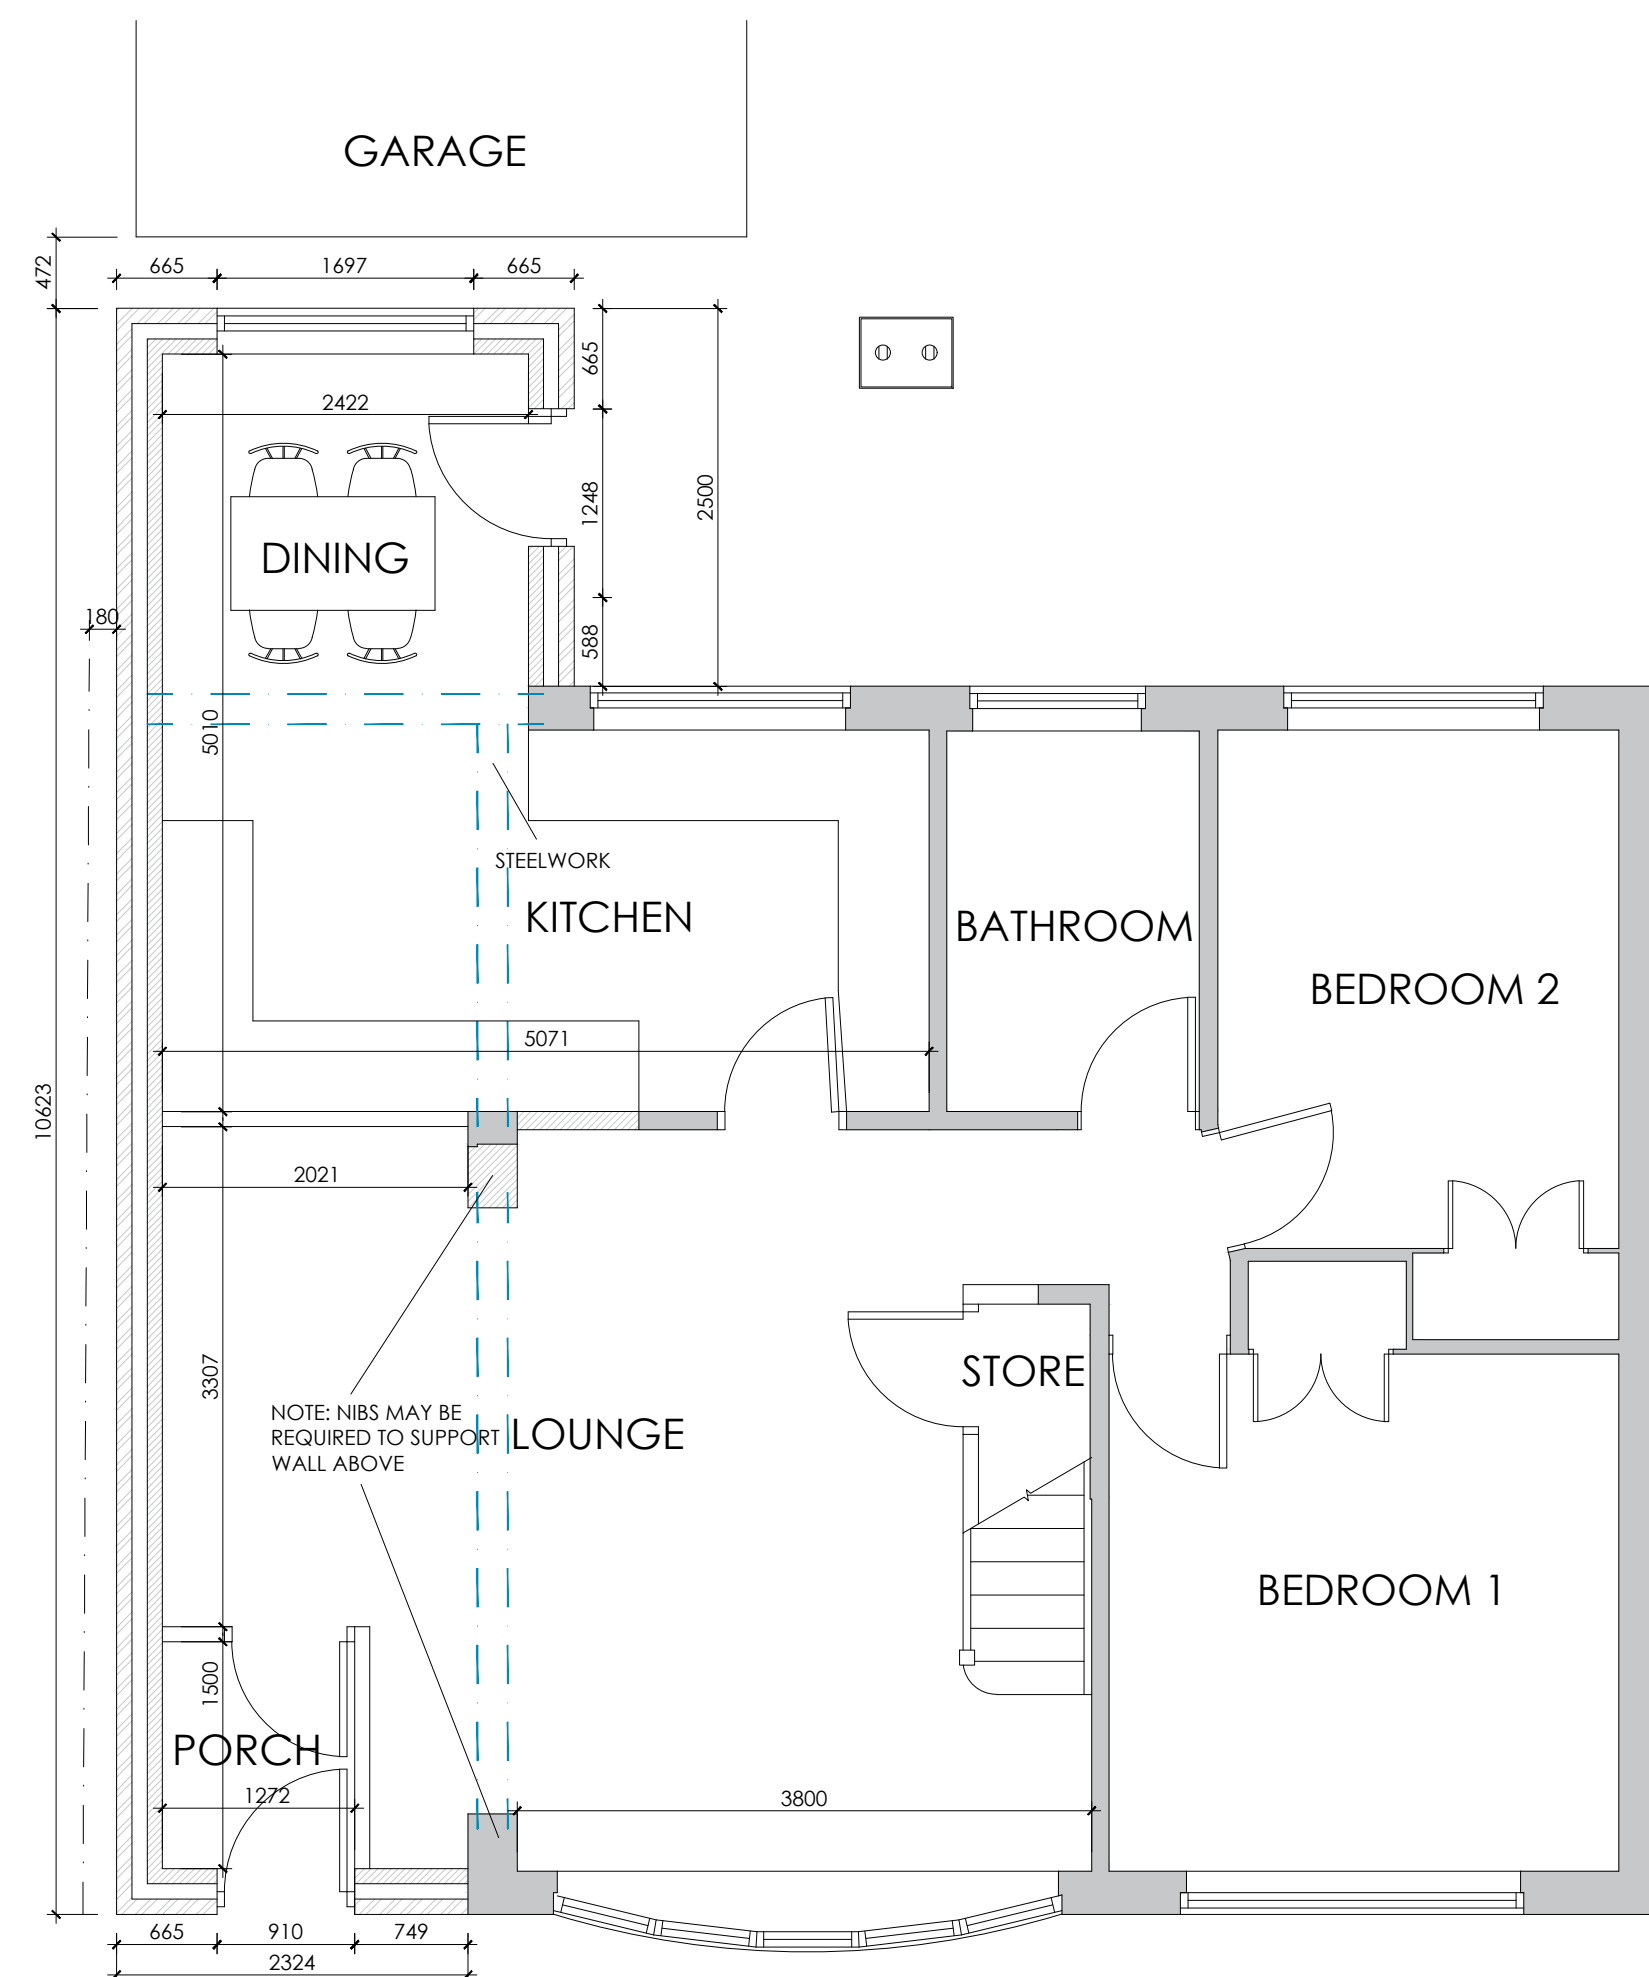

PROPOSED GROUND FLOOR PLAN
SCALE 1:50

 

PROPOSED FIRST FLOOR PLAN
SCALE 1:50



BLOCK PLAN
SCALE 1:500

			OFFICE ONE, 34 VICTORIA ROAD, BARNSELEY, S70 2BU			Phone: 01226 208482 Email: info@whiteaguspартnership.co.uk Web: www.whiteaguspартnership.co.uk		
ARCHITECTURAL SERVICES								
Project.			Client.					
PROPOSED EXTENSION AT 12 MILTON ROAD, HOYLAND BARNSELEY, S74 9AH			MR ADAM BAILEY					
Drawing Title.			Date.			Scale.		
PROPOSED PLANS & ELEVATIONS			JUNE 2019			1:50 @ A1		
Ref.			19-026			Dwg. No. 02 Rev. B		
Date	Suffix	Description	Date	Suffix	Description			
26/06/2019	A	REVISED TO CLIENTS REQUIREMENTS						
26/06/2019	B	REVISED TO CLIENTS REQUIREMENTS						