




COPYRIGHT: This drawing and design and all the information contained therein is the sole copyright of M J H Design and reproduction in any form without written permission is obtained in writing.
NOTES: All dimensions must be checked on site and not scaled from this drawing.

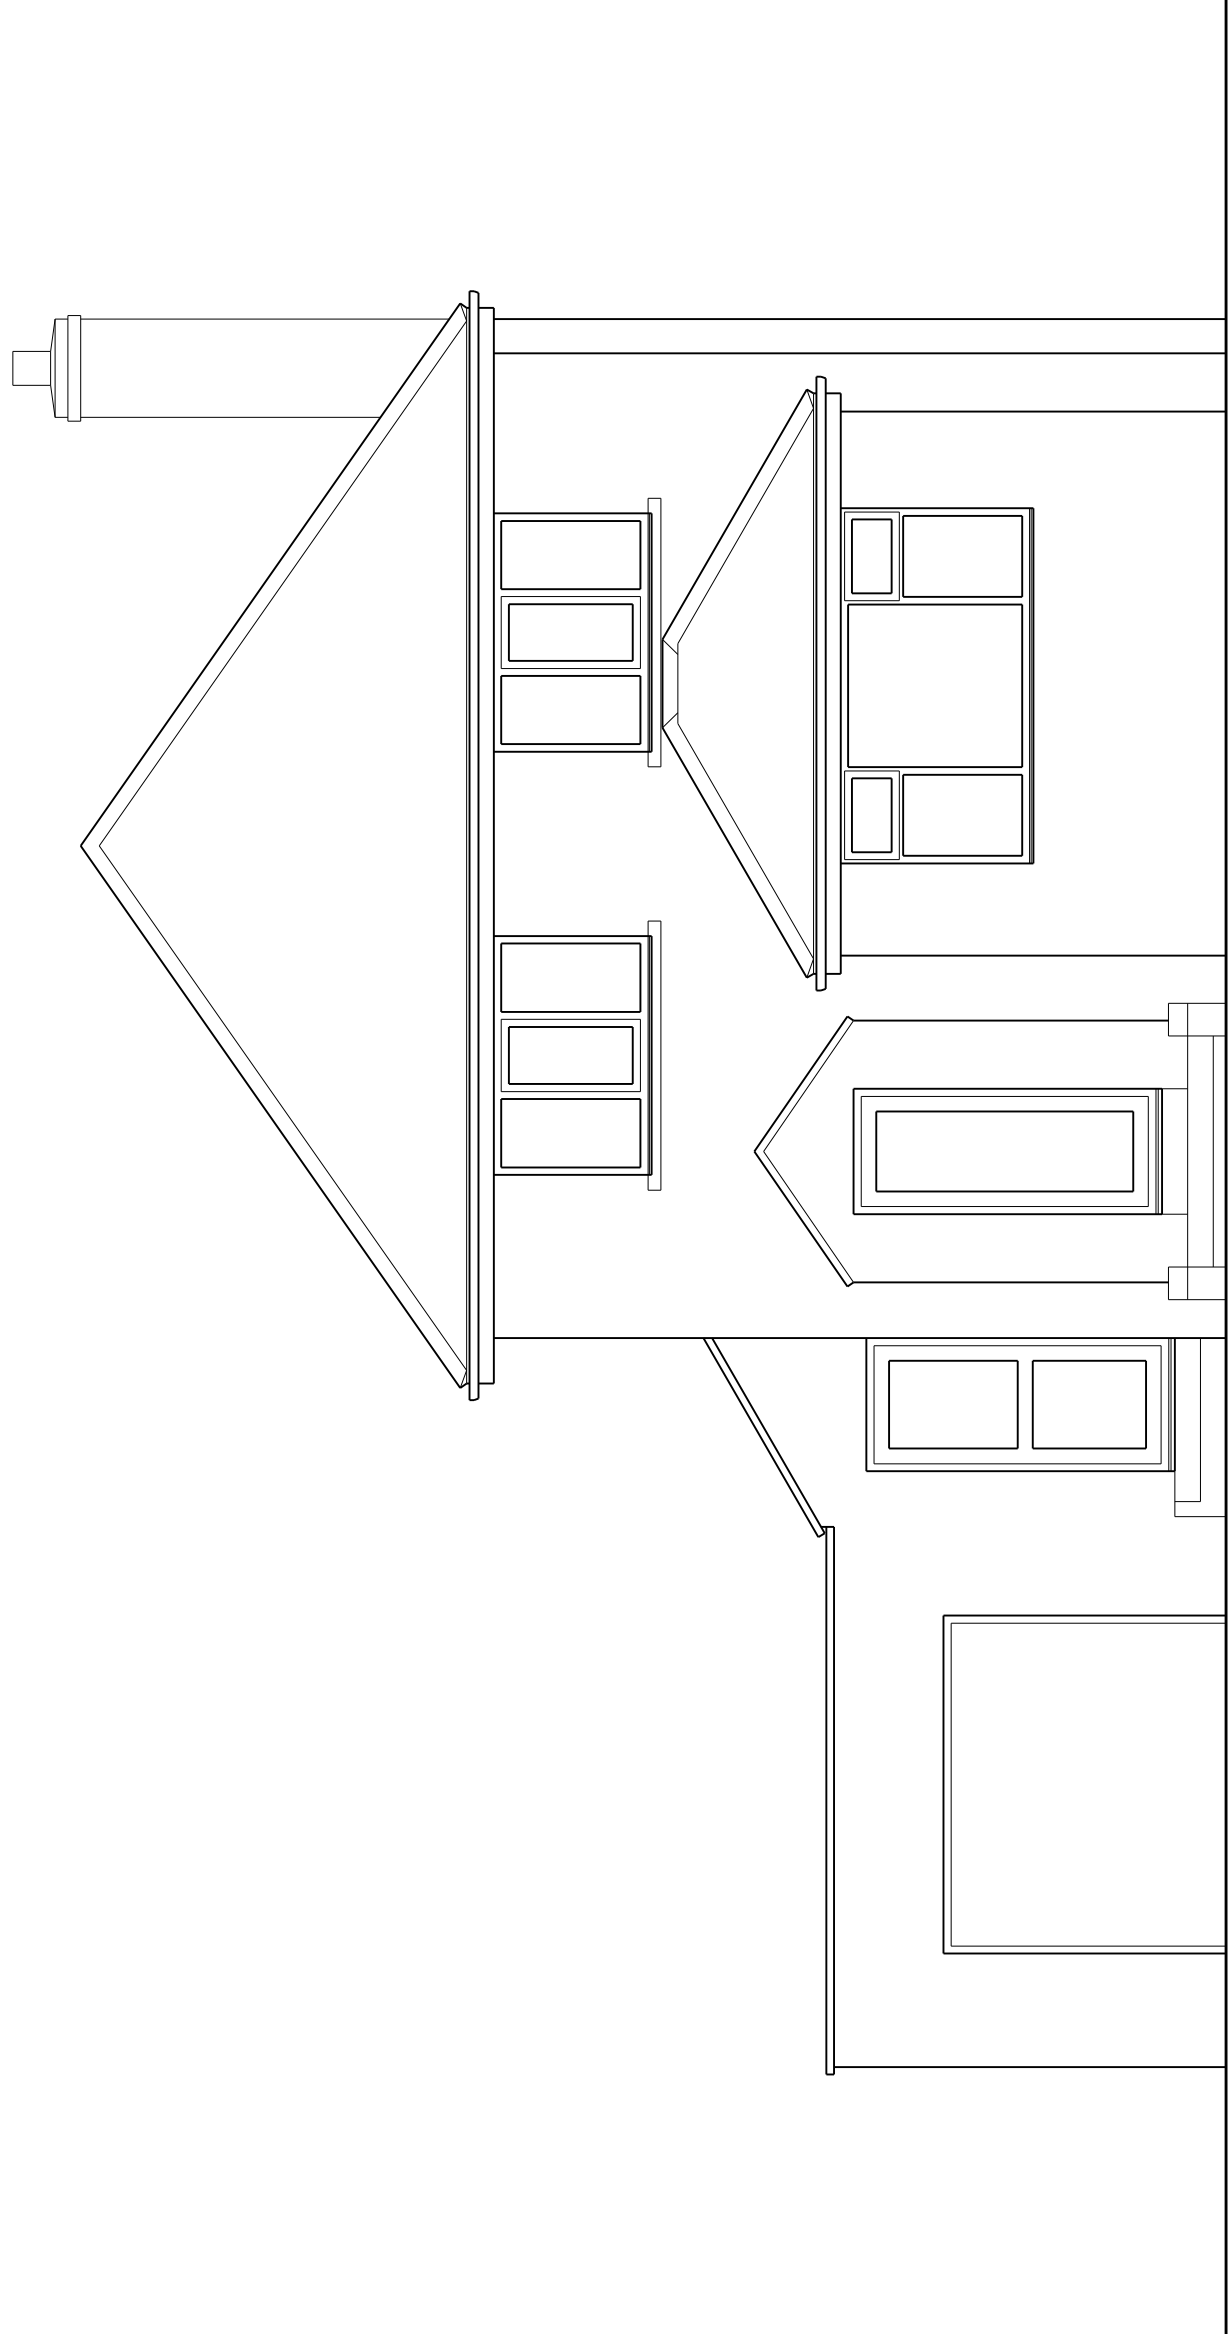


Front Elevation

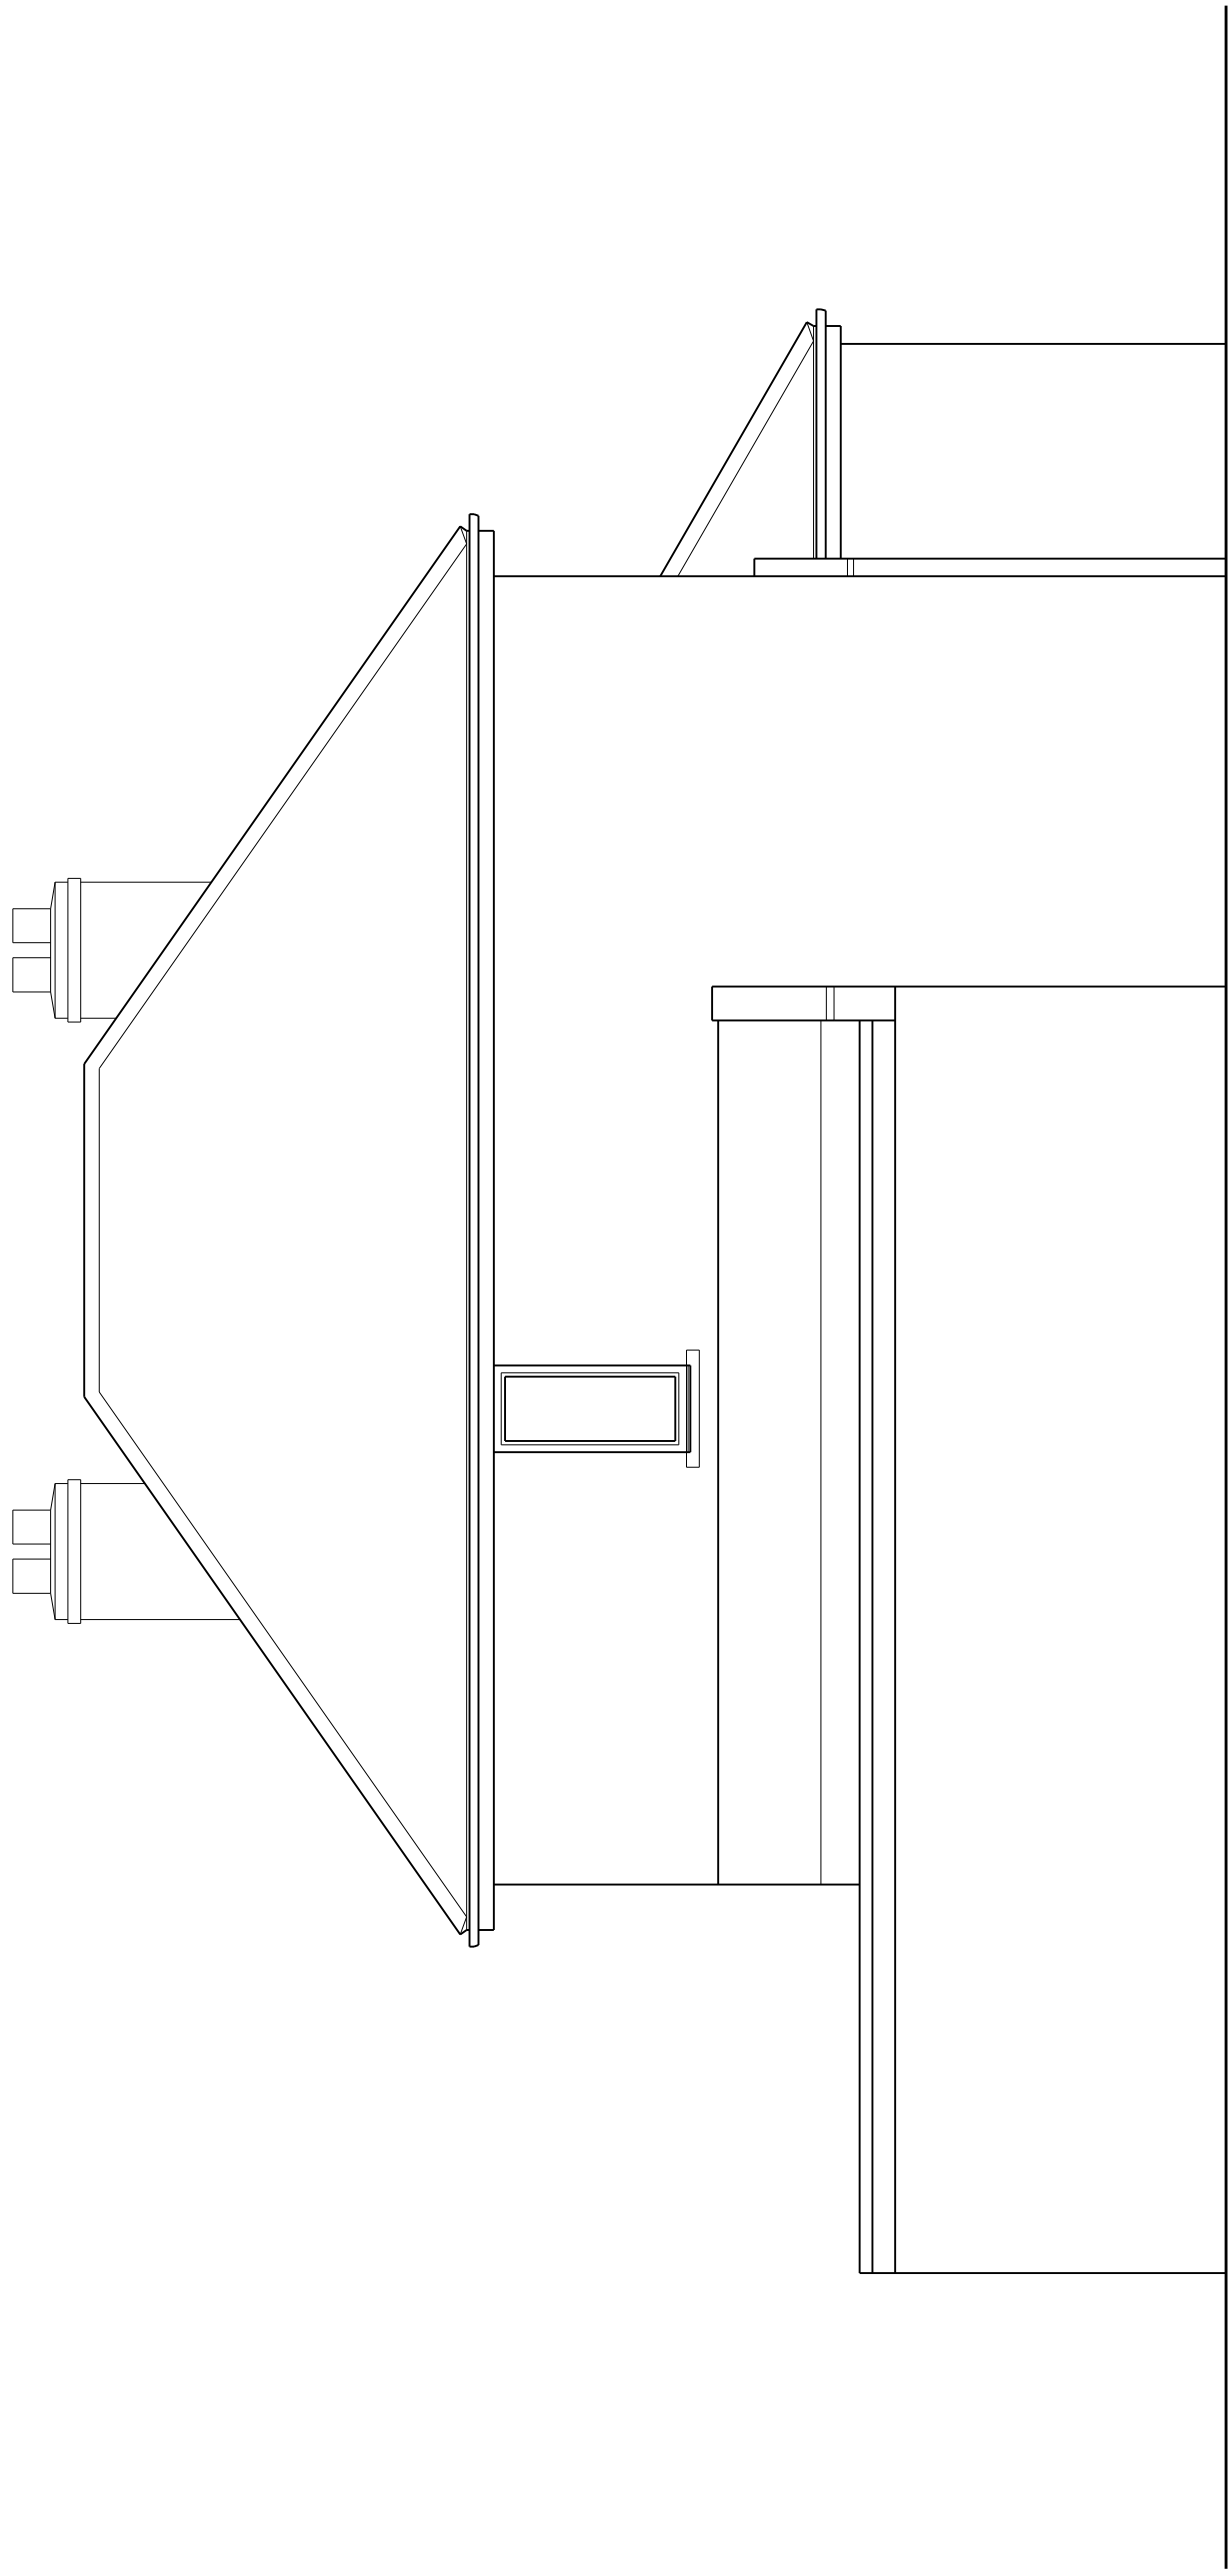

Side Elevation

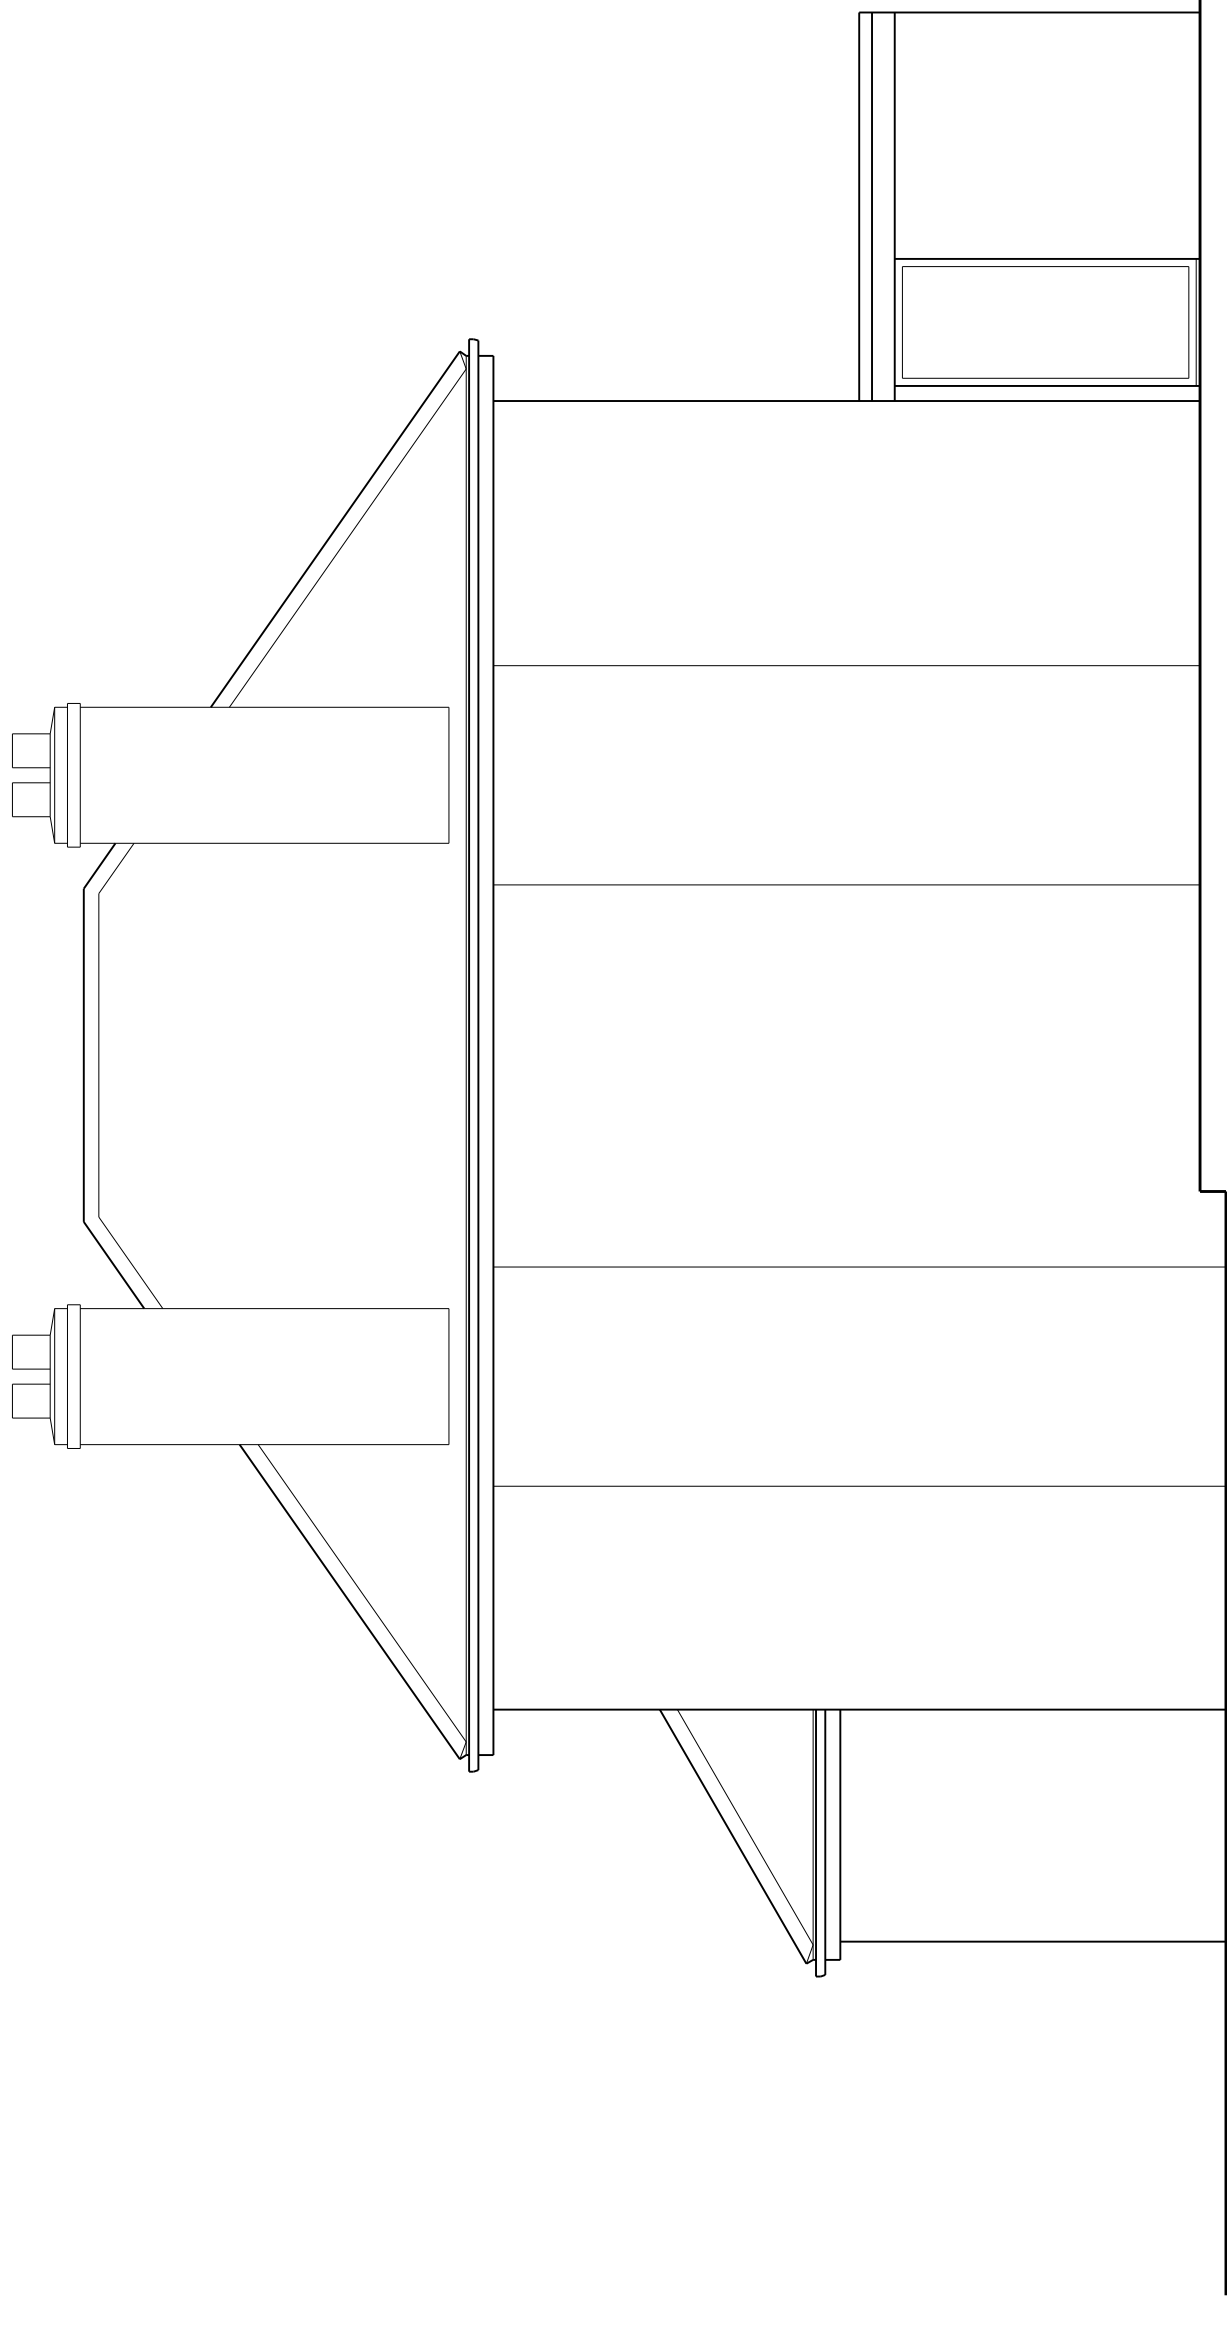

Side Elevation

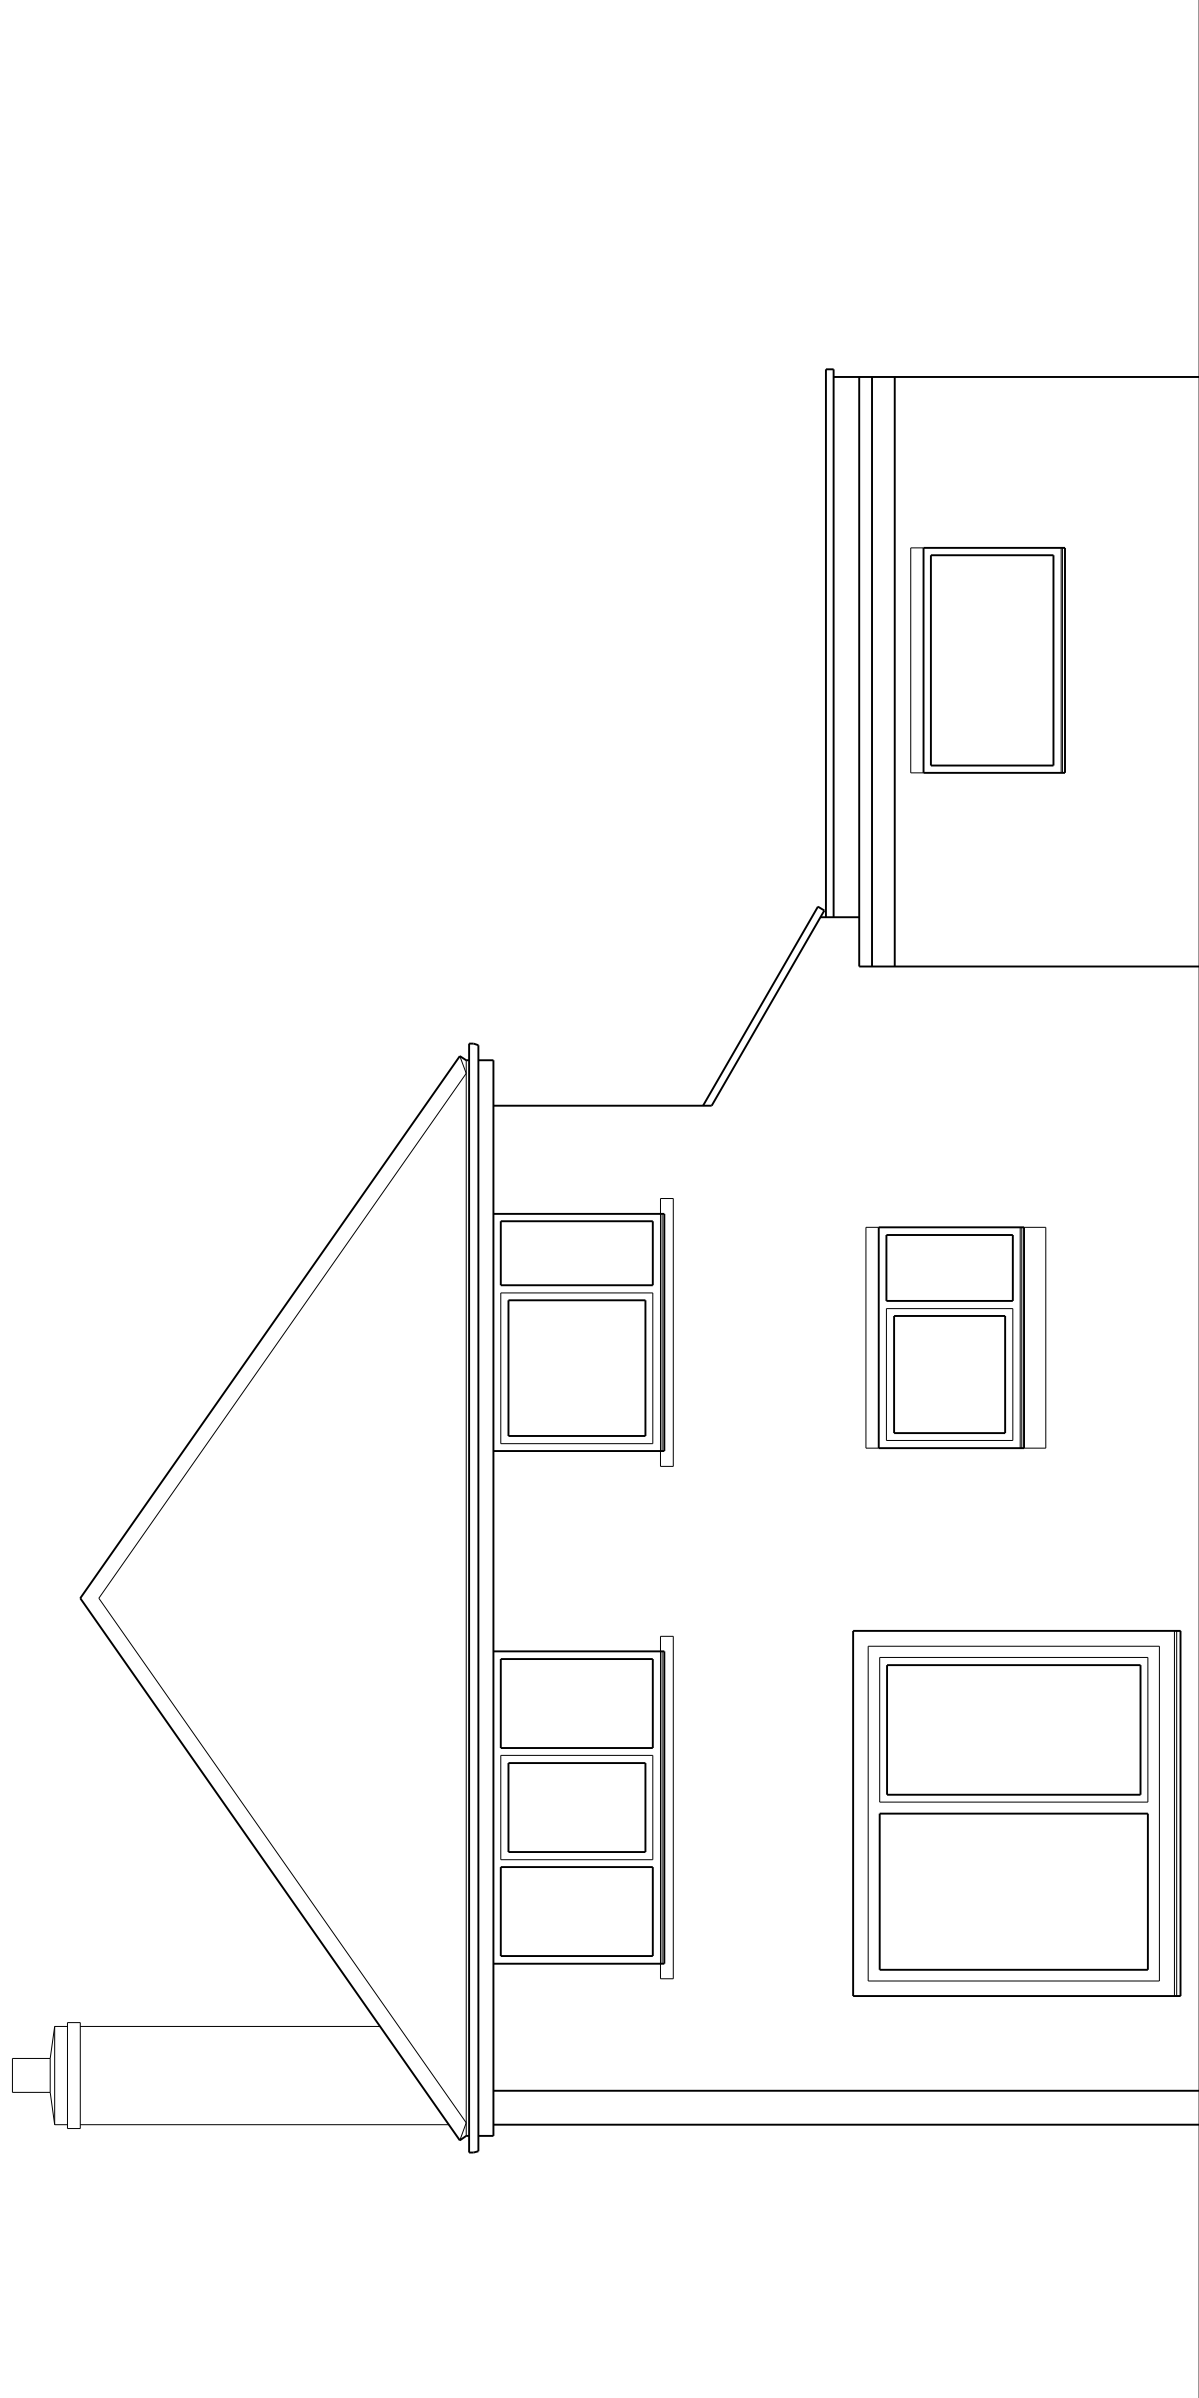

Rear Elevation

Revisions

MJHDesign

Architectural Services

53 Bartholomew Street
Widnes
Barnsley
S73 8LB

Tel: 07887549711
e-mail: concord@mjharpier@virgin.net

Client
Miss. C. Auckland & Mr. K. Reekie

Project
Proposed Alterations
23 Clough Road
Hoyland
Barnsley
S74 9EA

Title

Existing Plans and Elevations			
Scale	1:50	Date	Feb 2021
Drawn by	MJH	Revision	
Drawing No.	1248-02		