

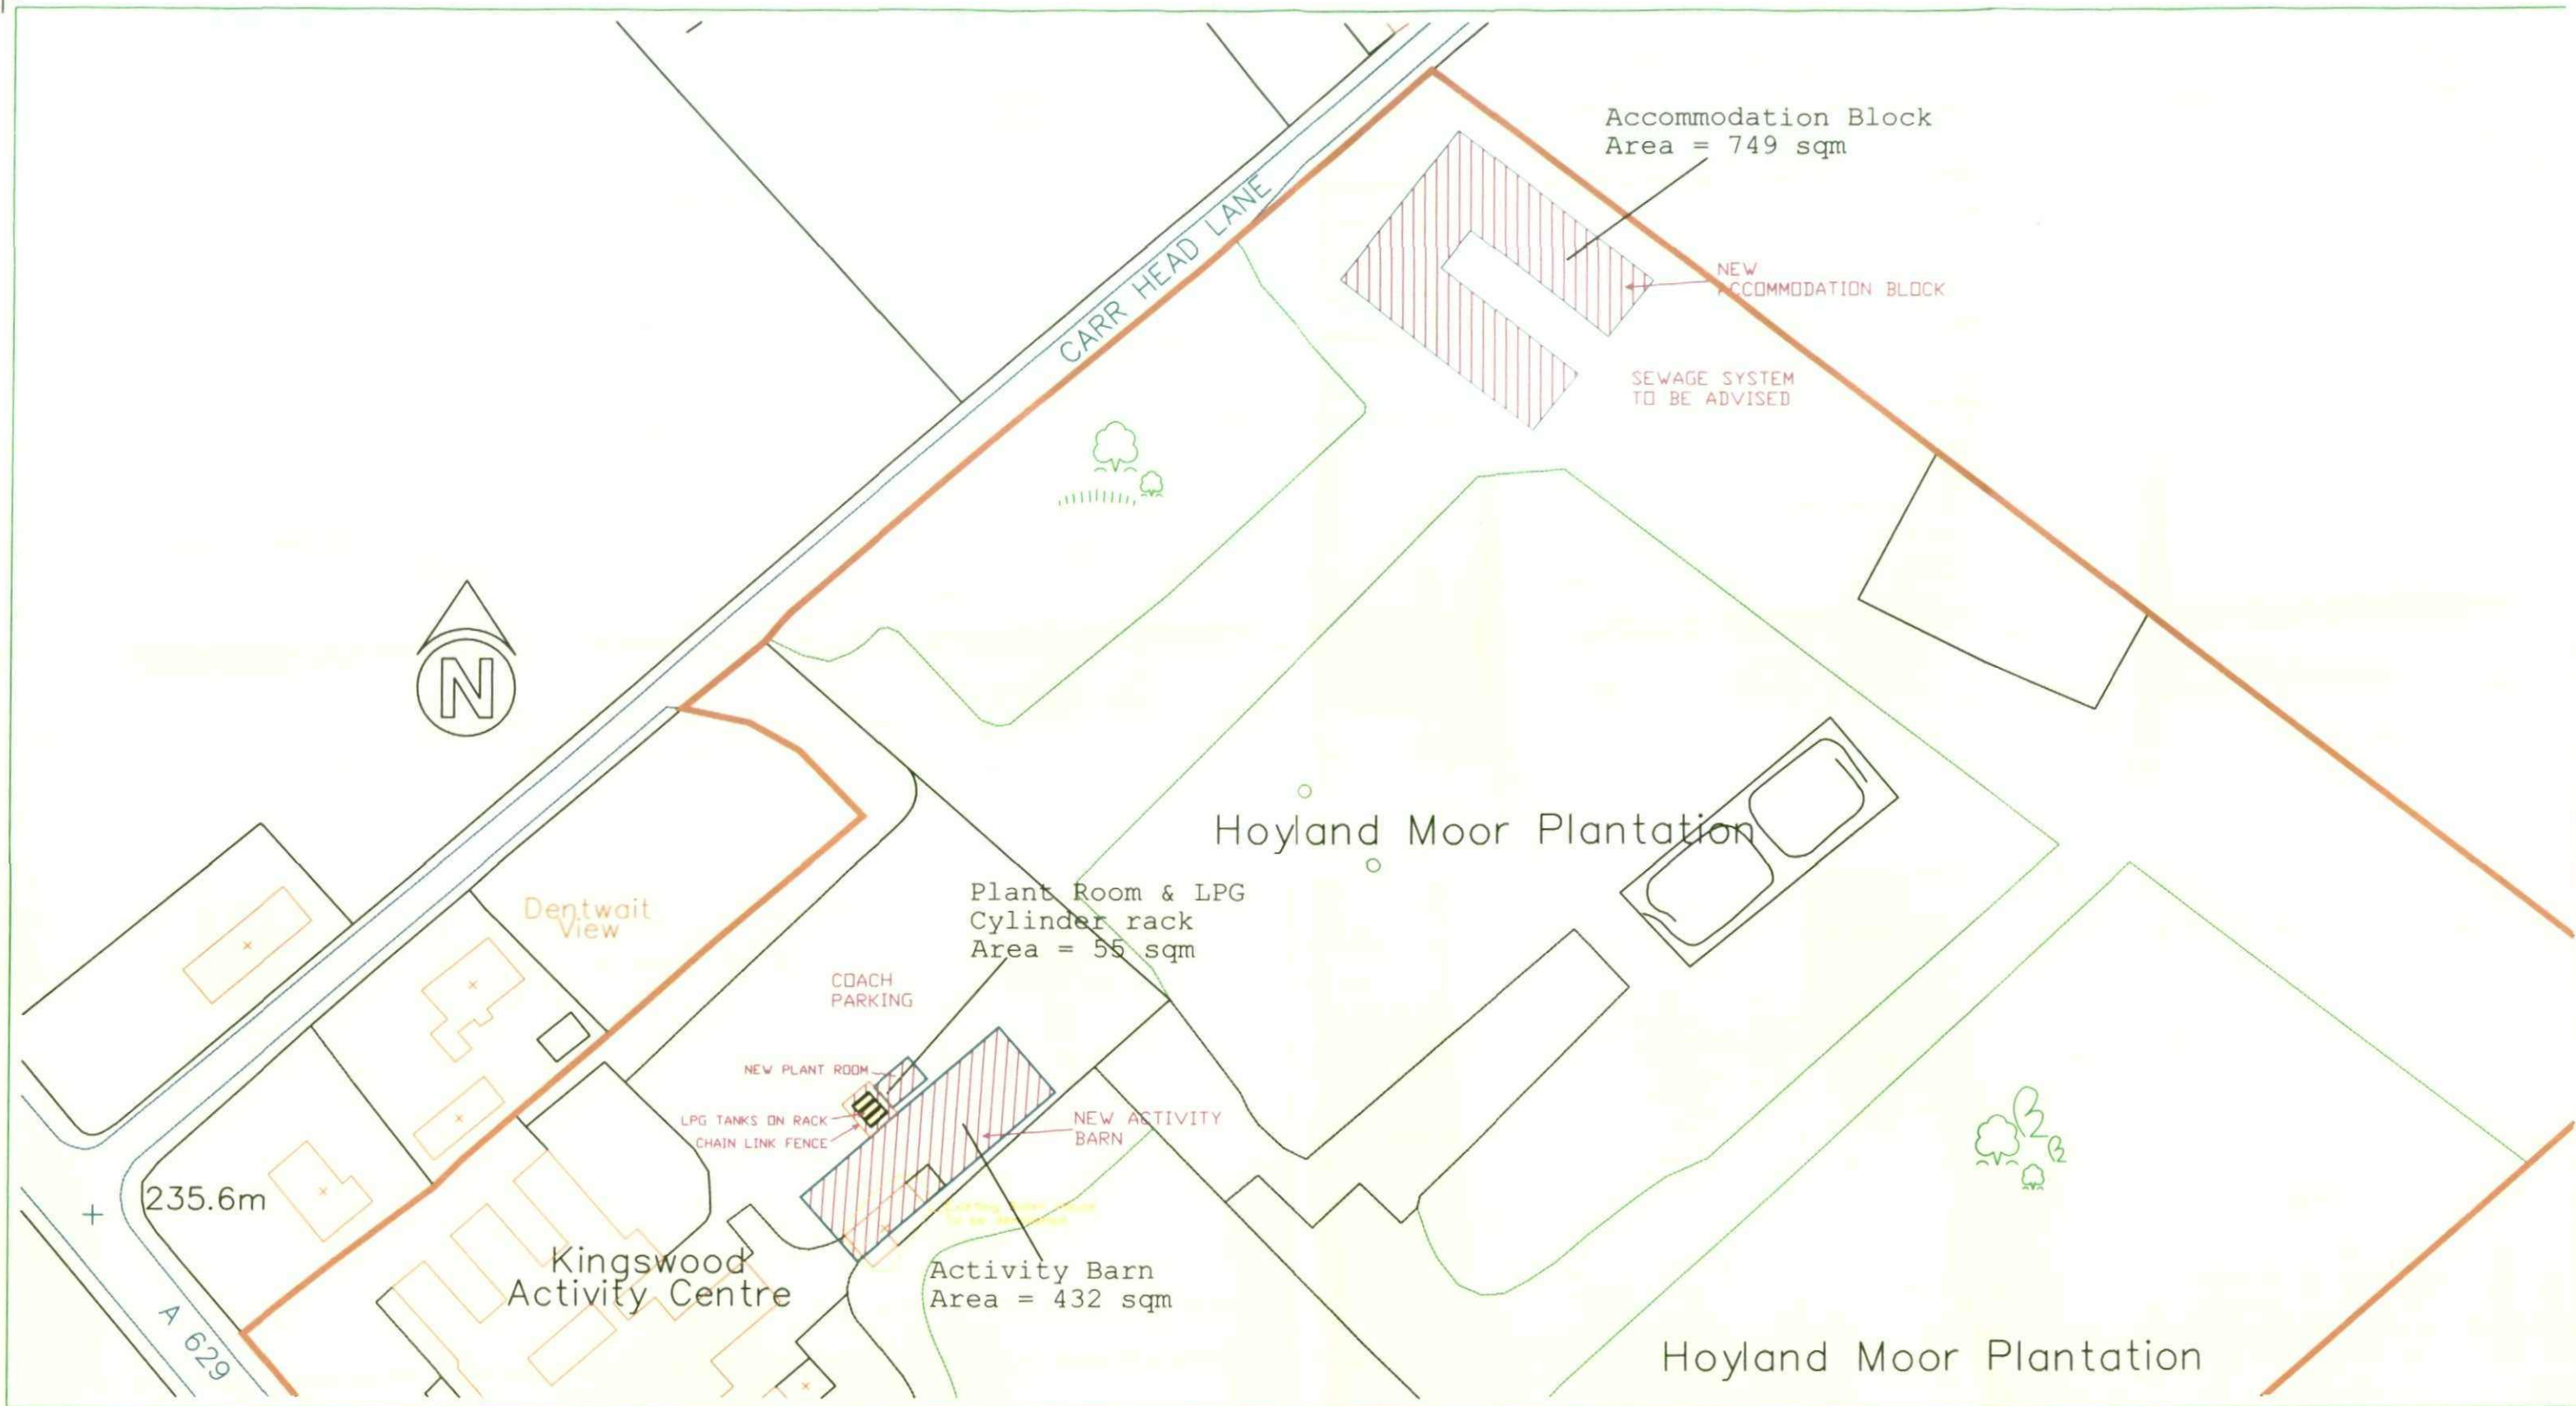


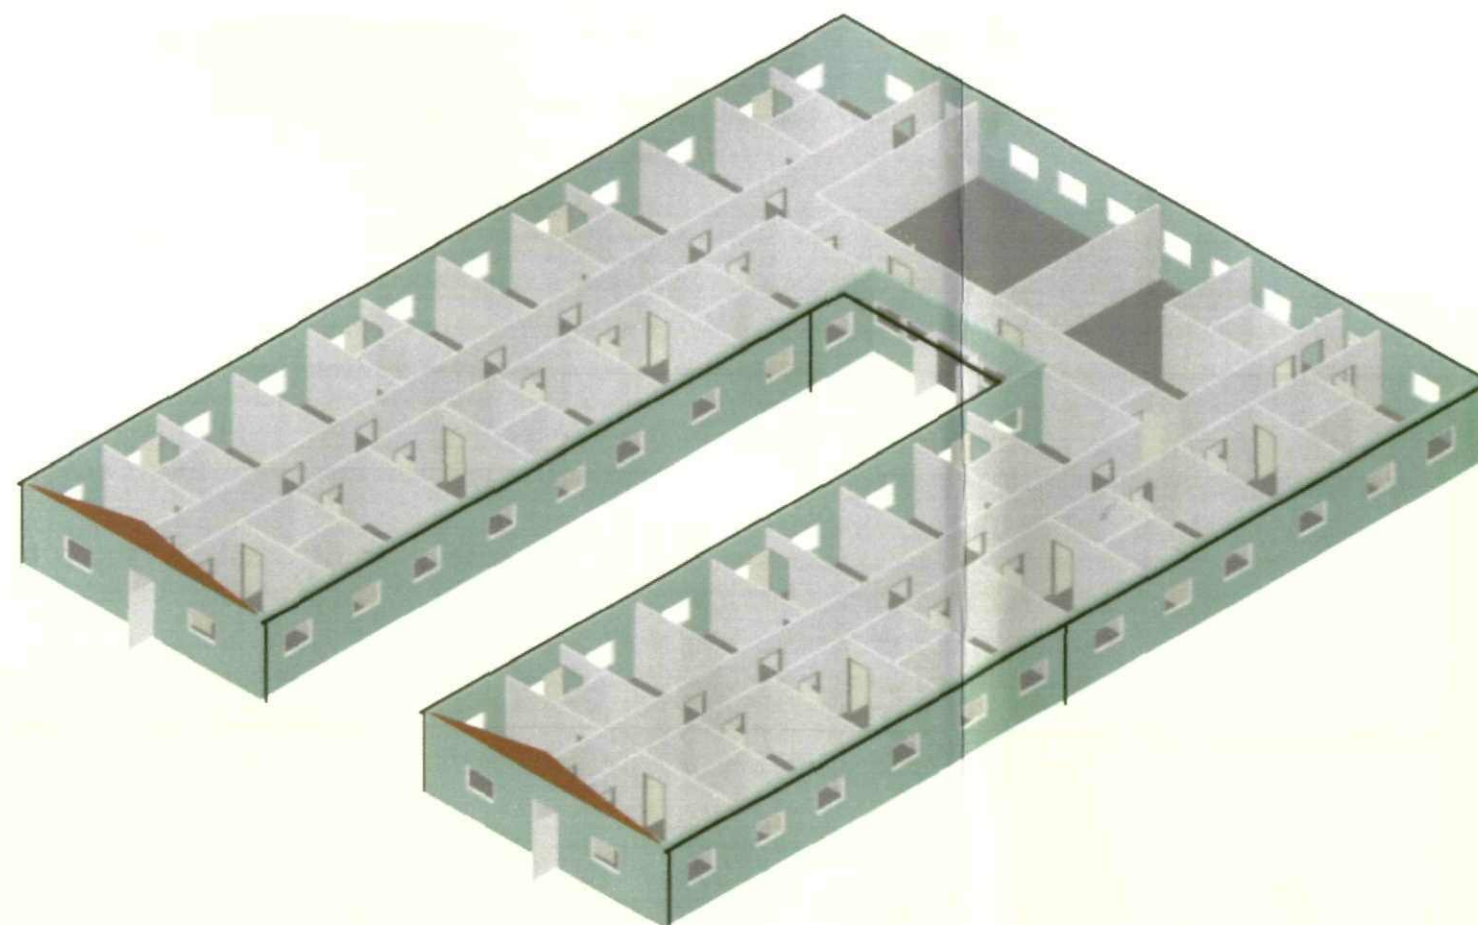

Rev	Amendment	Date	Project: Kingswood Activity Centre Huddersfield Road Penistone, Sheffield South Yorkshire S36 7GF	Scale: N.T.S	Date: 08/06/10	Brett Walker Ltd 29 St Michaels Road Tunbridge Wells Kent TN4 9JG Phone/Fax : 01892 683043 Mobile: 0797 0947408 Email: bwtd@o2.co.uk	 Brett Walker Ltd Space Planning & CAD Consultancy
Notes No scaling permitted from this drawing. All dimensions shown to be verified prior to construction / manufacture. The copyright of this drawing is the property of Brett Walker Ltd without whose expressed written consent it may not be used, published or reproduced in any form.			Title: Planning Application Areas included in application	Drawn: B.Walker	Client: <i>education</i> travelgroup		
				Drawing No: PVareaplan			

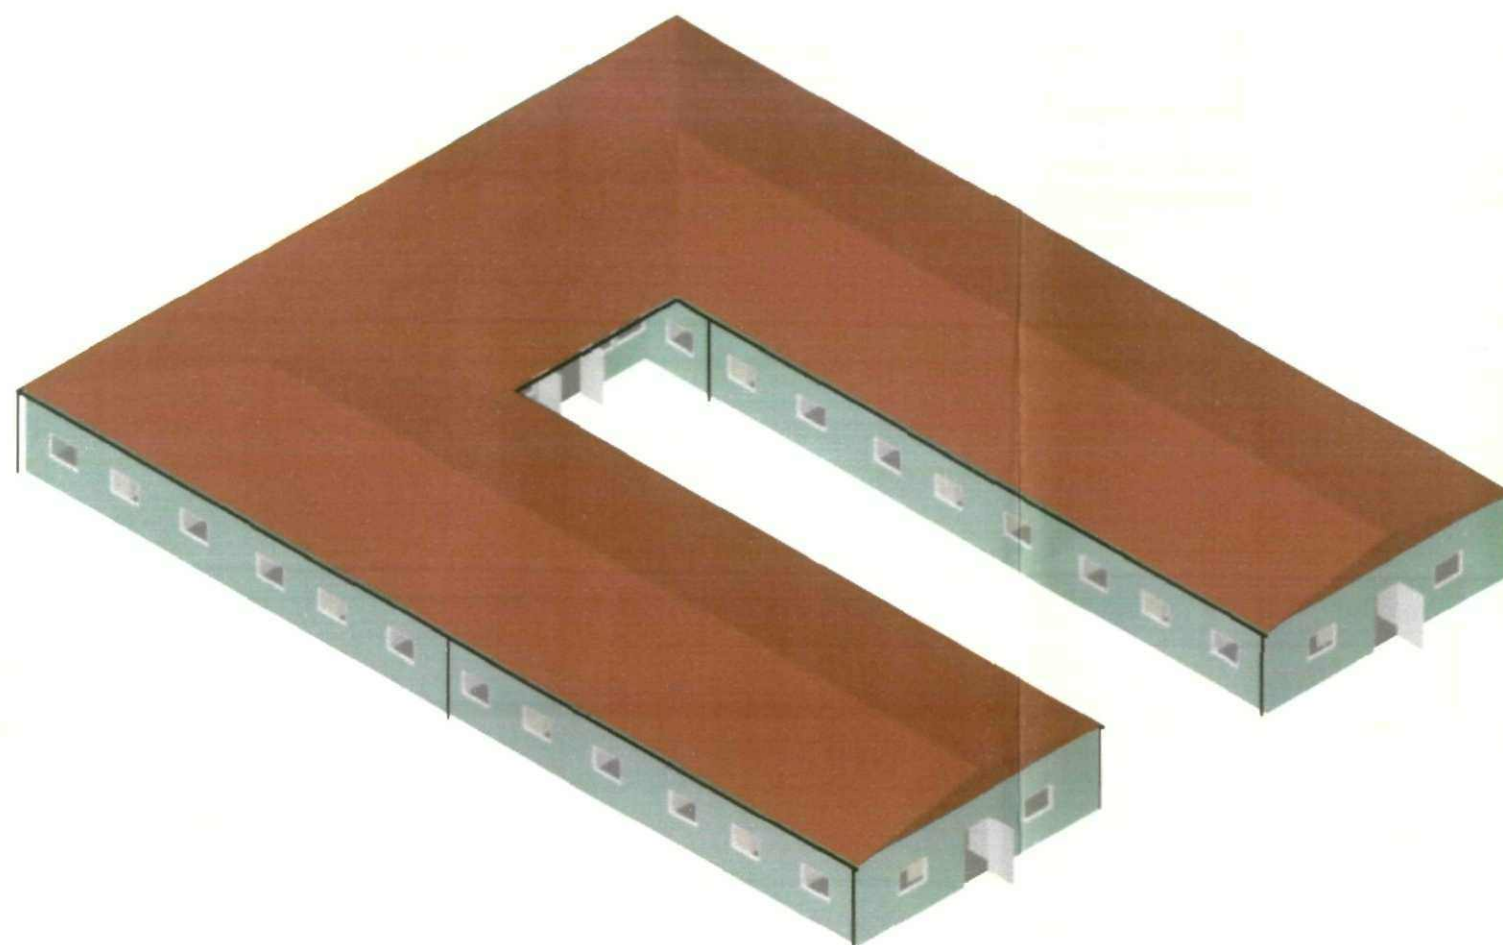

Peaks Venture -
Accommodation Block

Accommodation Block

Staff beds	= 112
Ensuites	= 28
Staff showers	= 28
Staff lavatories	= 28
Staff common rooms	= 1
Kitchen	= 1
Disabled rooms	= 0
Drying room	= 1




KEY		
ALL DIMENSIONS IN MM		
THE COPYRIGHT OF THIS DRAWING IS THE PROPERTY OF BRETT WALKER LTD. WITHOUT WHOSE EXPRESSED WRITTEN CONSENT IT MAY NOT BE USED, PUBLISHED OR REPRODUCED IN ANY FORM.		
ALL DIMENSIONS TO BE CHECKED ON SITE. DO NOT SCALE FROM THIS DRAWING.		
DATE	REVISIONS	RE
Brett Walker Ltd 25 St Michaels Road Tunbridge Wells Kent TN11 5JG Phone/Fax: 01892 830433 Mobile: 0797 0547408 Email: bwalker@bt.co.uk		
 Brett Walker Ltd Design, Planning & CAD Contractors		
CLIENT:		
education group Kingswood Division Education Travel Group Alkmaar Way Norwich NR6 6BF		
DRAWING TITLE:		
Proposed Accommodation Block with En Suite Facilities		
SCALE :	DATE :	DRAWN BY :
NTS	04/06/10	B Walker
		CHECKED BY :
		C Taylor
DRAWING NO:		
PVabf5c-3D		



View 1 (V1)



View 2(V2)

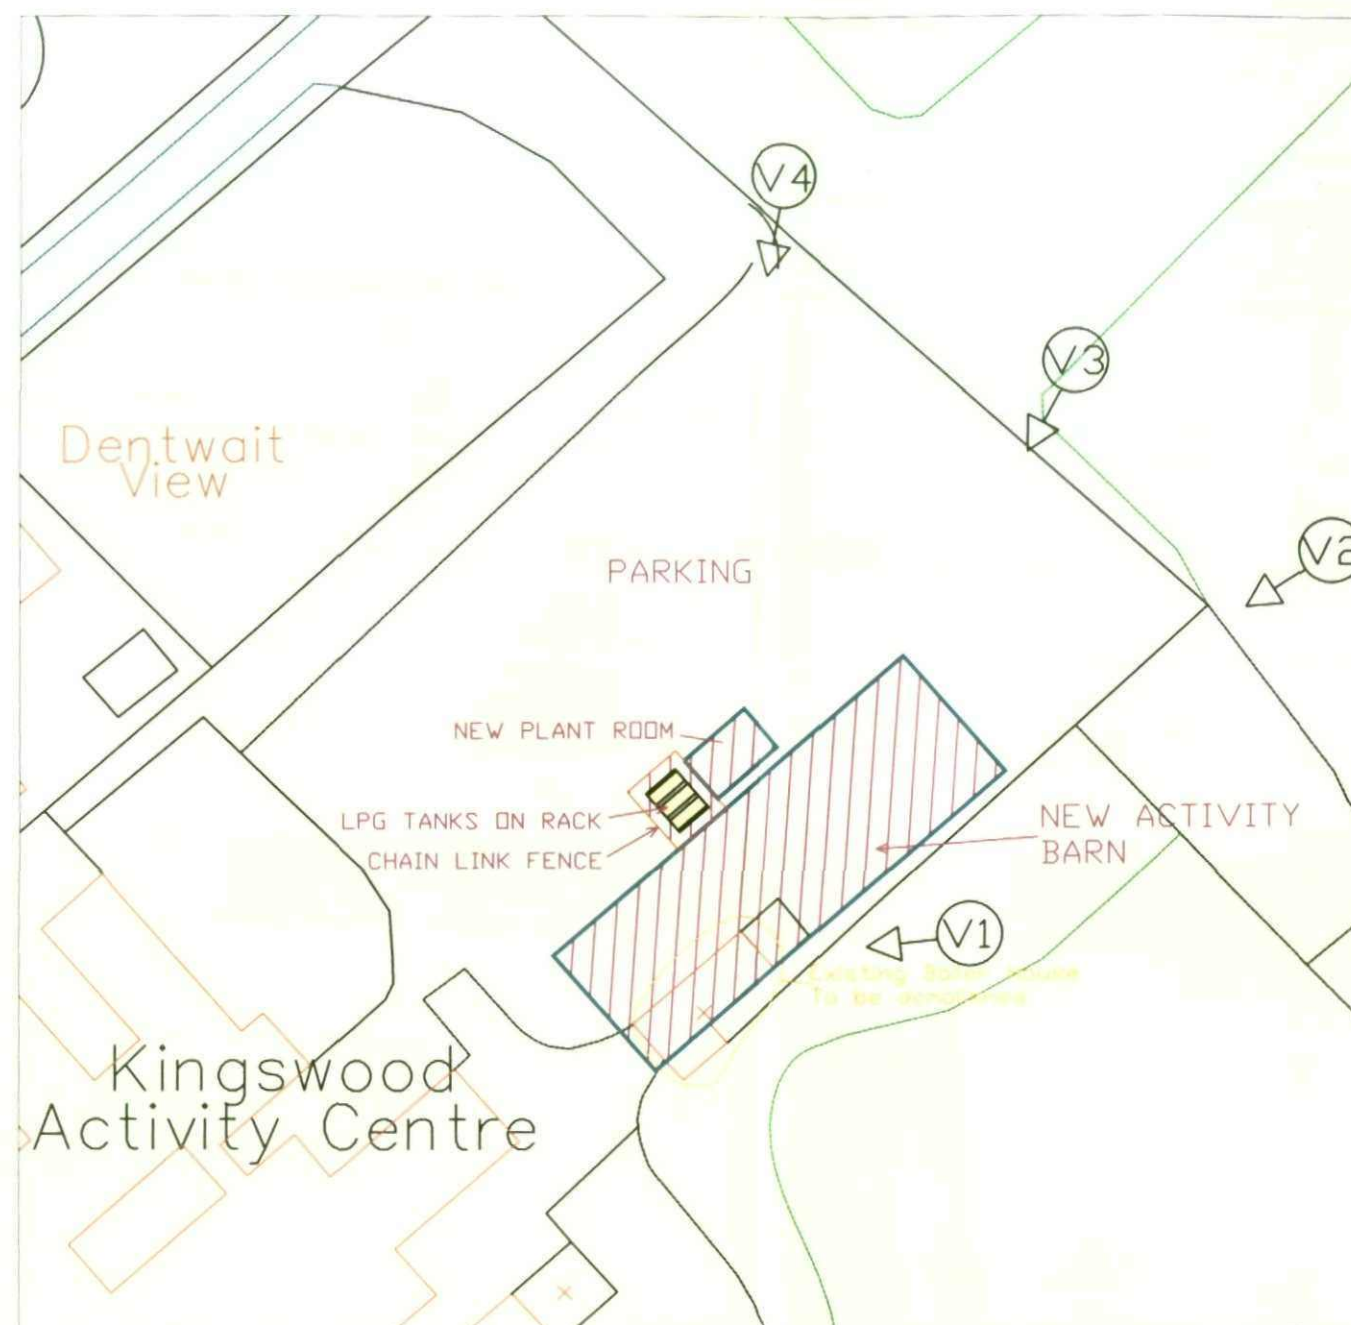


View 3 (V3)








View 4 (V4)

Rev	Amendment	Date	Project: Kingswood Activity Centre Huddersfield Road Penistone, Sheffield South Yorkshire S36 7GF	Scale: N.T.S	Date: 15/06/10	Brett Walker Ltd 29 St Michaels Road Tunbridge Wells Kent TN4 9JG Phone/Fax : 01892 683043 Mobile: 0797 0947408 Email: bwtd@o2.co.uk	 Brett Walker Ltd Space Planning & CAD Consultancy
Notes No scaling permitted from this drawing. All dimensions shown to be verified prior to construction / manufacture. The copyright of this drawing is the property of Brett Walker Ltd without whose expressed written consent it may not be used, published or reproduced in any form.			Title: Planning Application Photos of Existing area Including building to be demolished	Drawn: B.Walker	Client: <i>education travelgroup</i>		
				Drawing No: PVphotoplan			

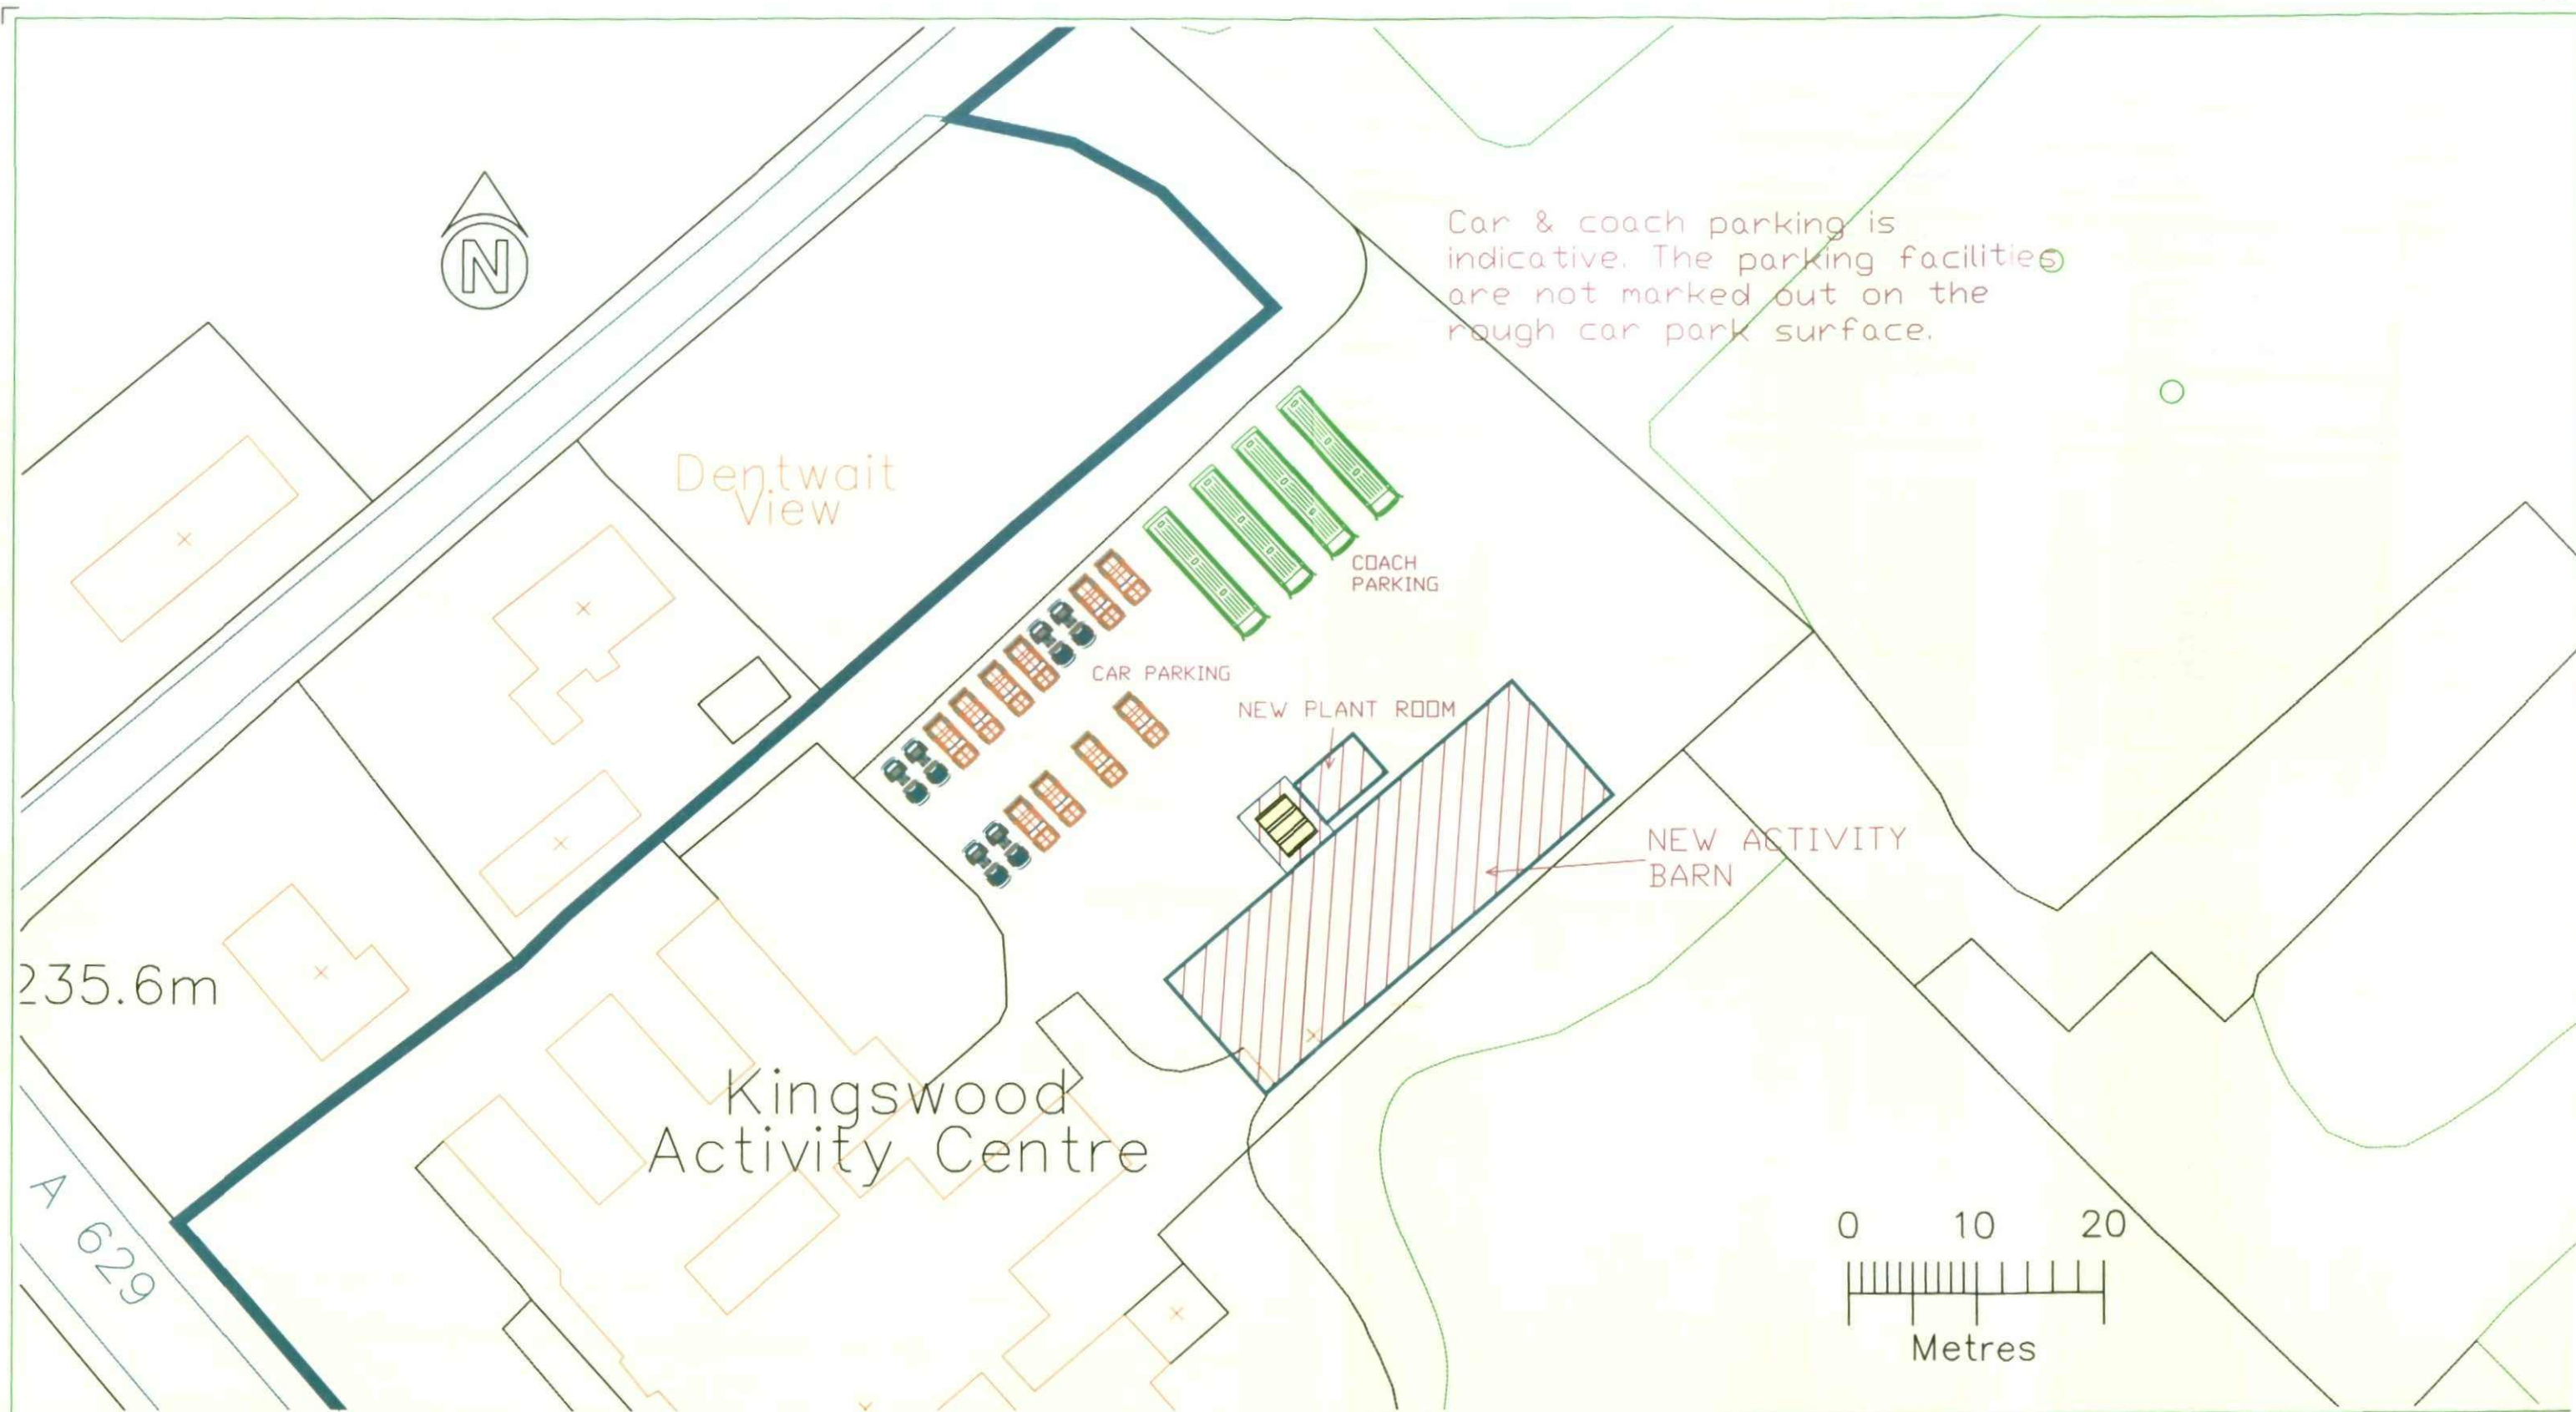

Rev	Amendment	Date	Project: Kingswood Activity Centre Huddersfield Road Penistone, Sheffield South Yorkshire S36 7GF	Scale: 1:500 @A3	Date: 24/06/10	Brett Walker Ltd 29 St Michaels Road Tunbridge Wells Kent TN4 9JG Phone/Fax : 01892 683043 Mobile: 0797 0947408 Email: bwtd@o2.co.uk	 Brett Walker Ltd Space Planning & CAD Consultancy
Notes No scaling permitted from this drawing. All dimensions shown to be verified prior to construction / manufacture. The copyright of this drawing is the property of Brett Walker Ltd without whose expressed written consent it may not be used, published or reproduced in any form.			Title: Planning Application Car and Coach Parking areas	Drawn: B.Walker	Client: <i>education</i> travelgroup		
				Drawing No: PV loc parking			

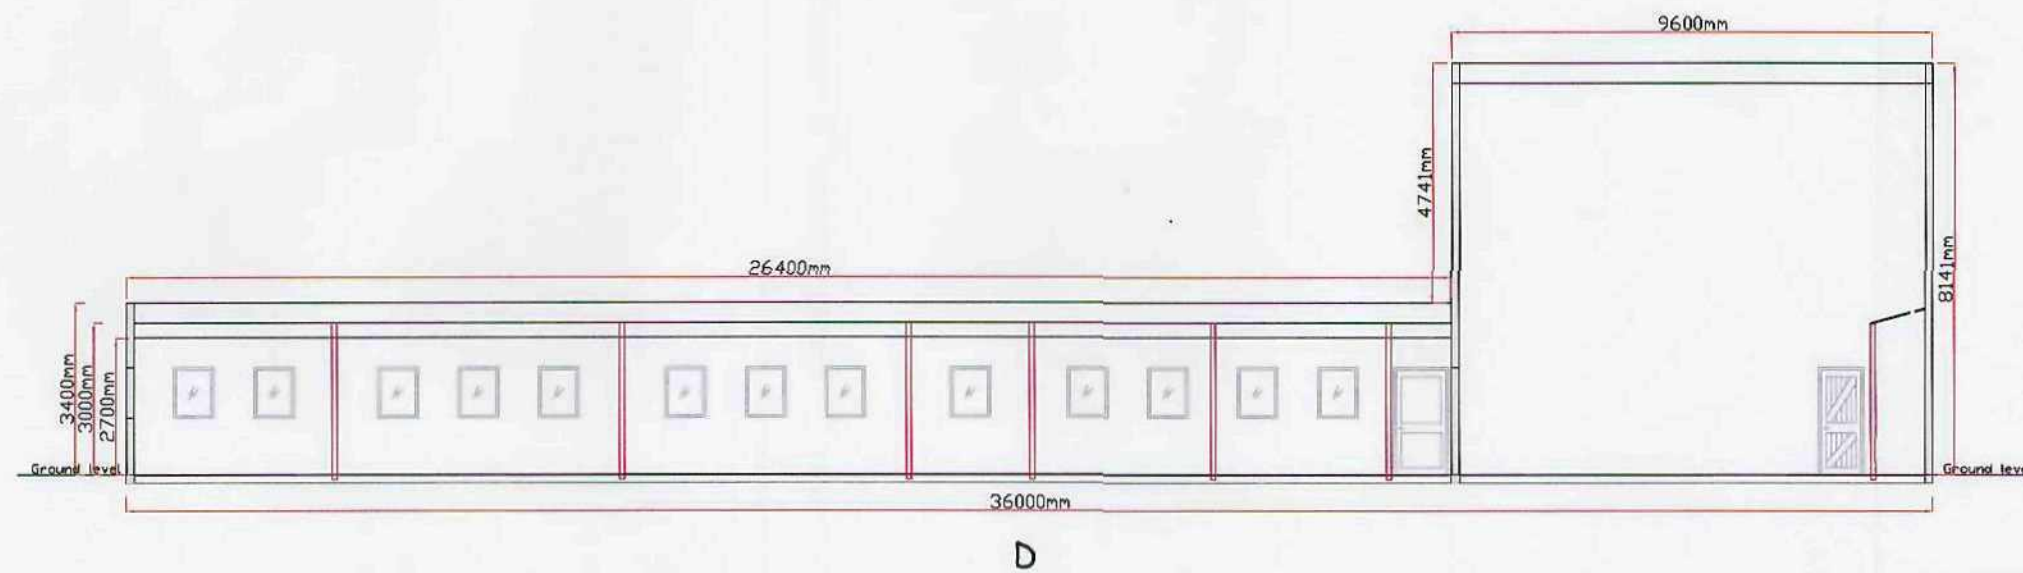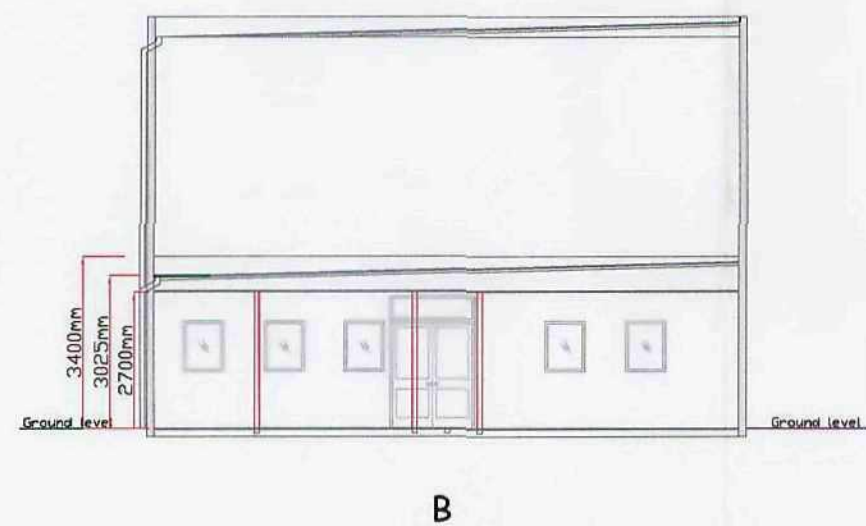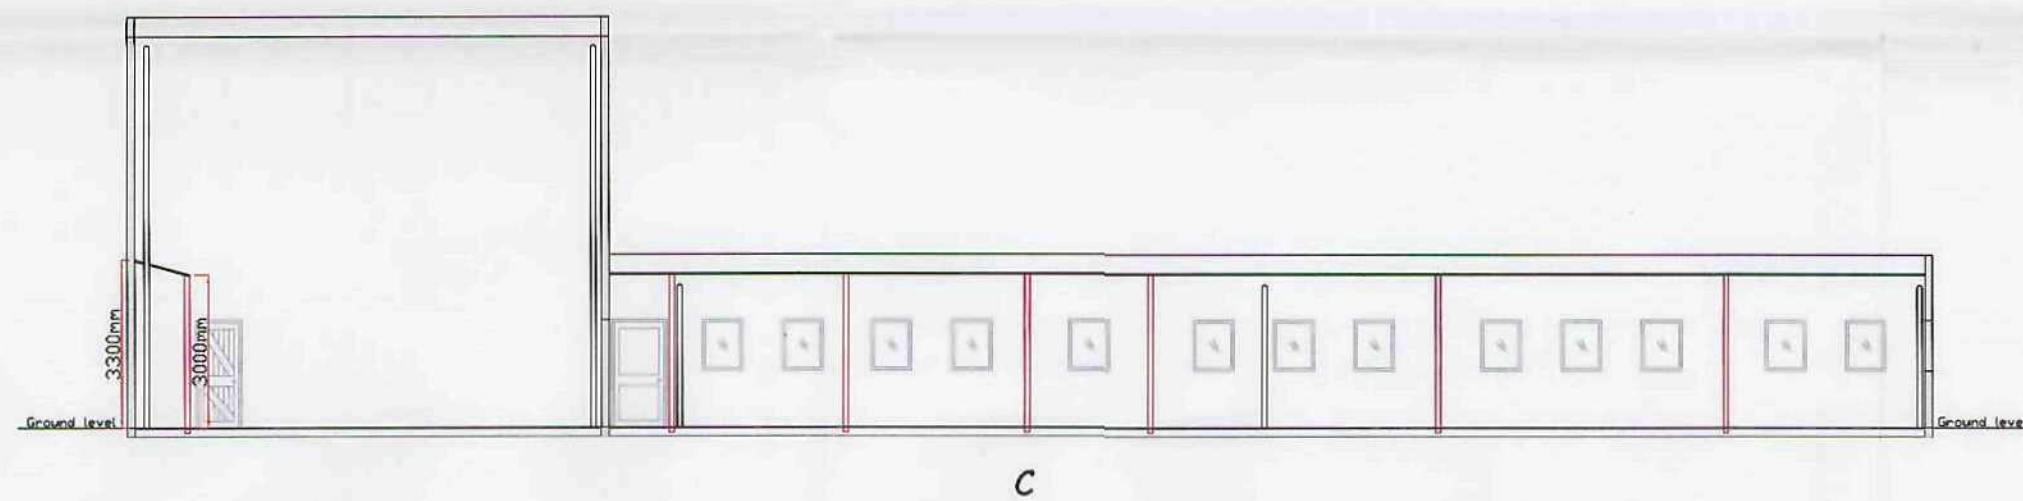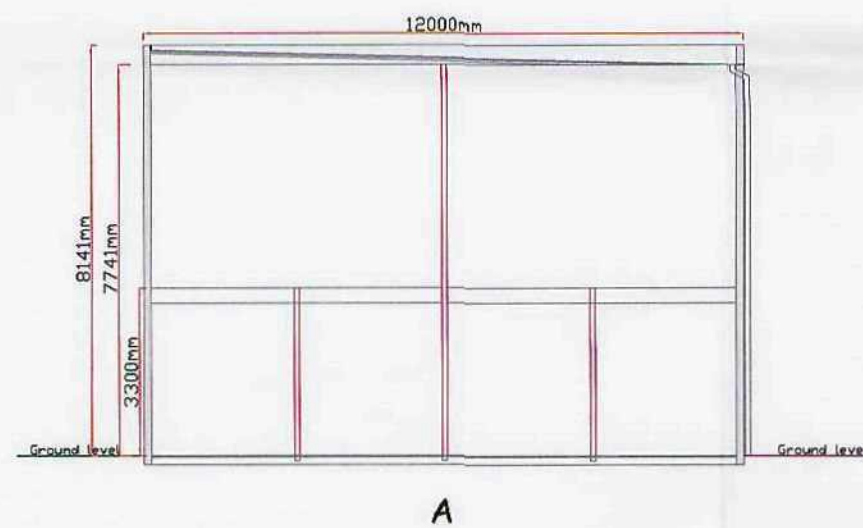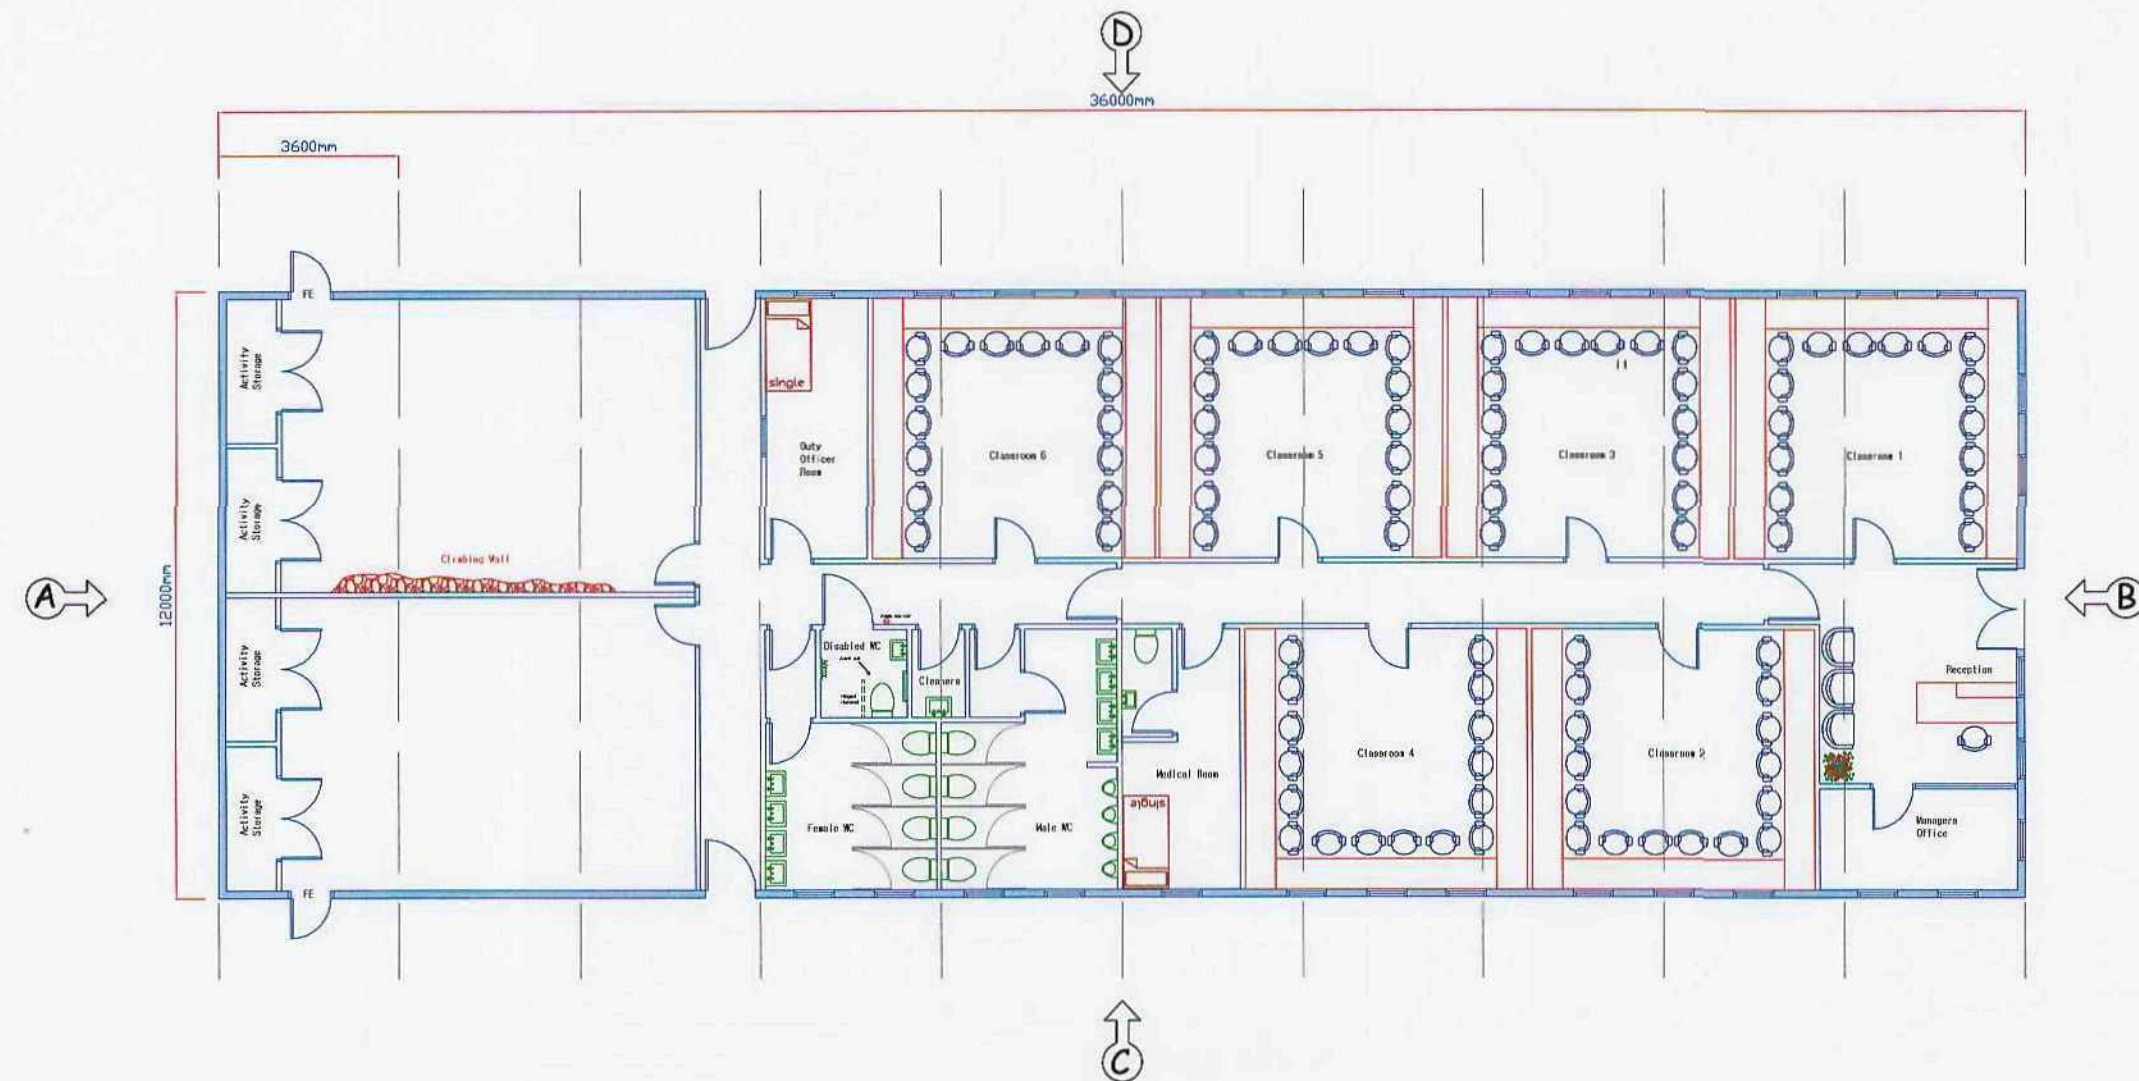

Peaks Venture - Activity Barn

KEY

ALL DIMENSIONS IN MM

THE COPYRIGHT OF THIS DRAWING IS THE PROPERTY OF BRETT WALKER LTD. WITHOUT WHOSE EXPRESSED WRITTEN CONSENT IT MAY NOT BE USED, PUBLISHED OR REPRODUCED IN ANY FORM. ALL DIMENSIONS TO BE CHECKED ON SITE. DO NOT SCALE FROM THIS DRAWING.

DATE	REVISIONS	REV

Brett Walker Ltd
29 St Michaels Road
Tunbridge Wells
Kent TN4 5JG

Phone/Fax: 01892 683043
Mobile: 0797 0947408
Email: bwltd@aol.co.uk



CLIENT:

education travelgroup

Kingswood Division
Education Travel Group
Alkmaar Way
Norwich NR6 6BF



DRAWING TITLE:

Peaks Venture
Activity Barn - Section Plans


SCALE :	DATE :	DRAWN BY :
1:100 @A1	19/05/10	B.Walker
		CHECKED BY :
		C.Taylor

DRAWING NO:


PVbarn1aElev

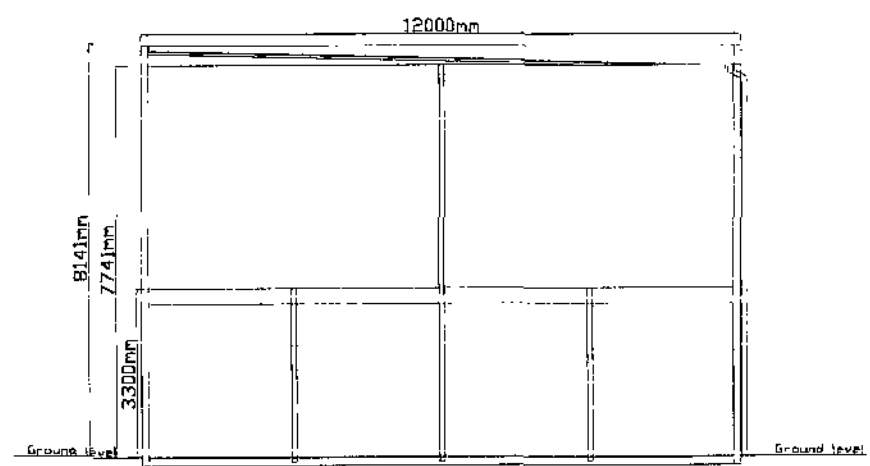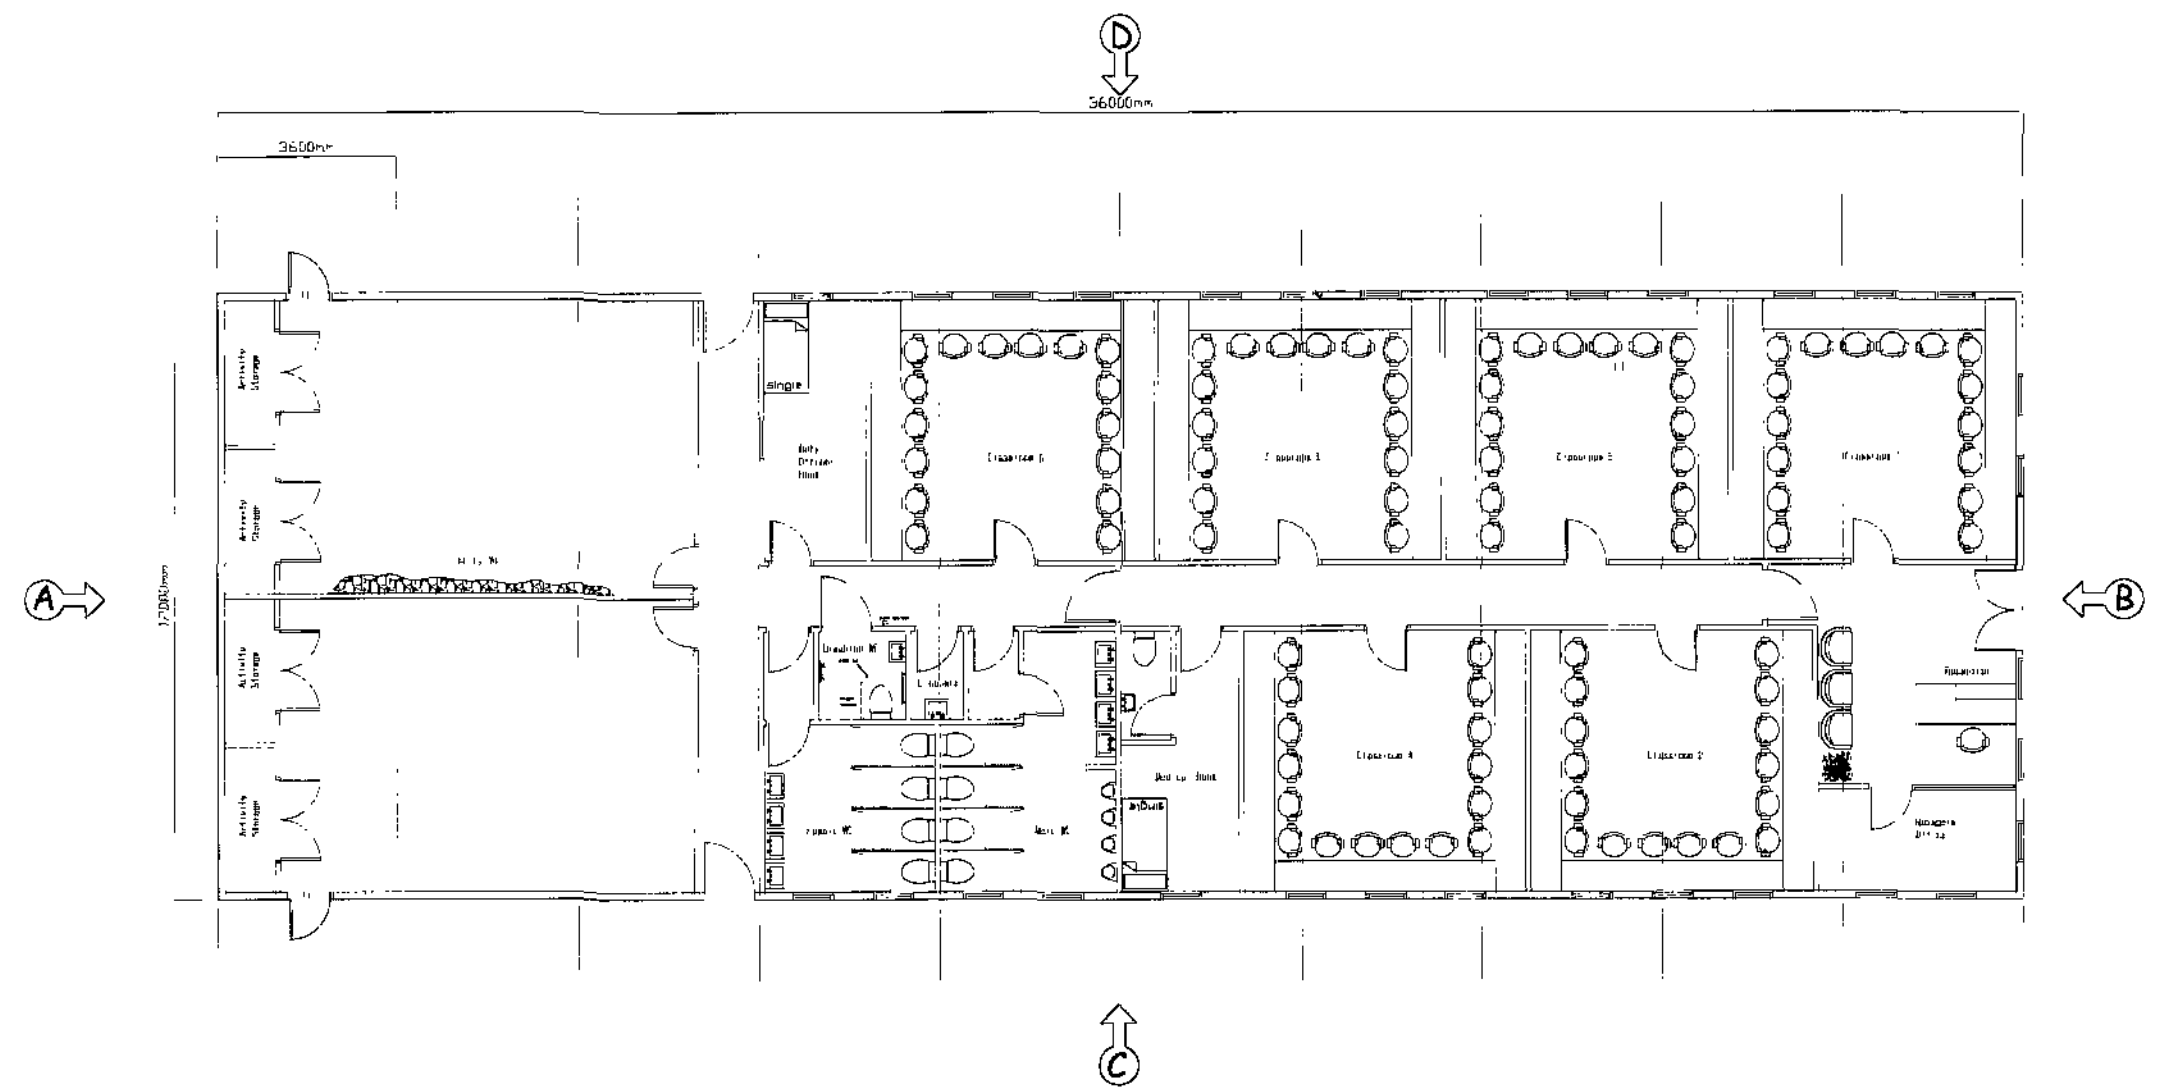


A

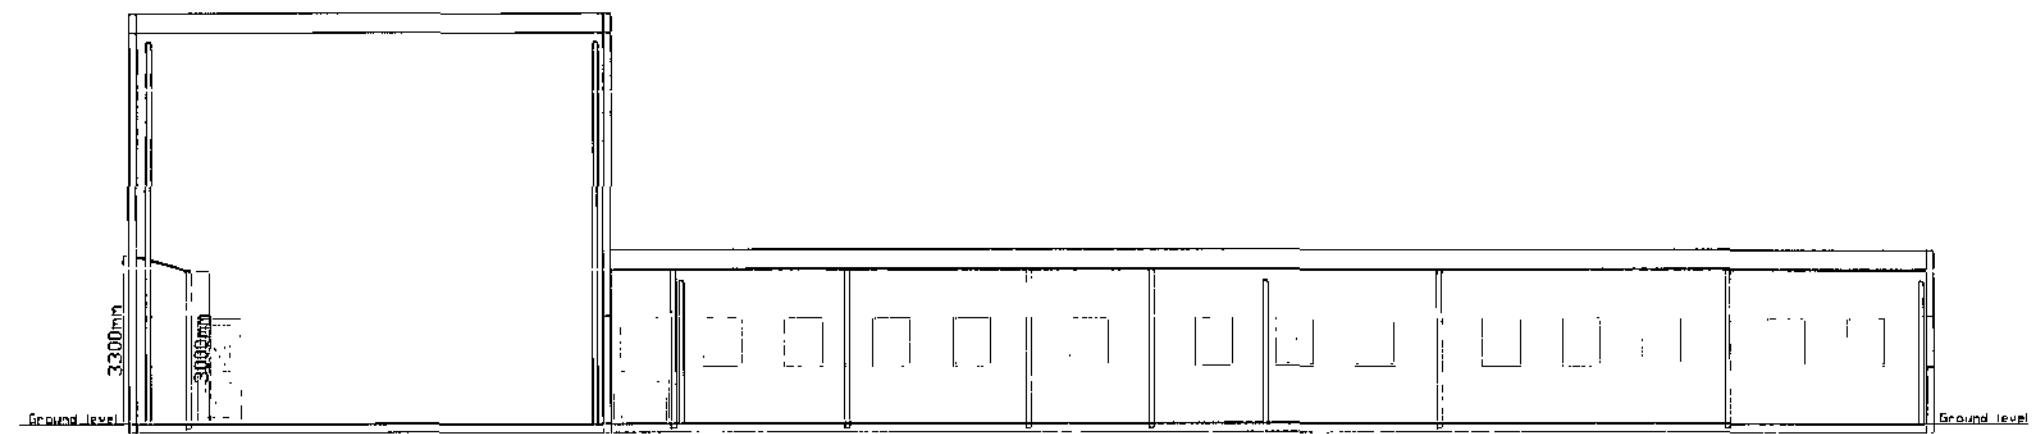

C


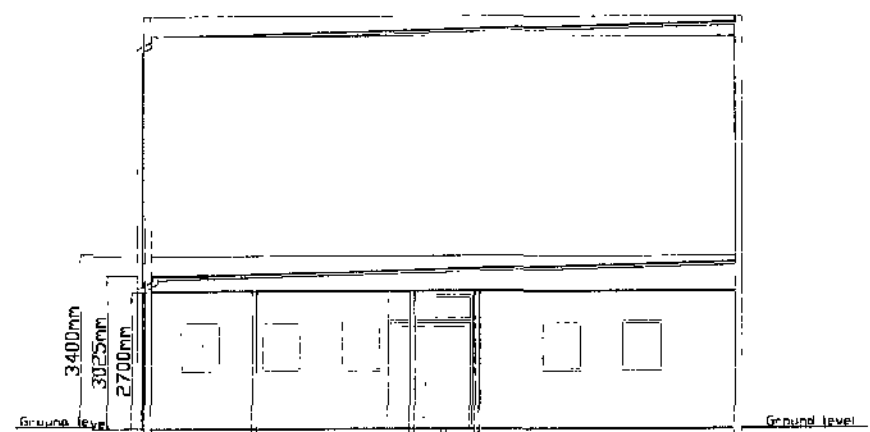


B

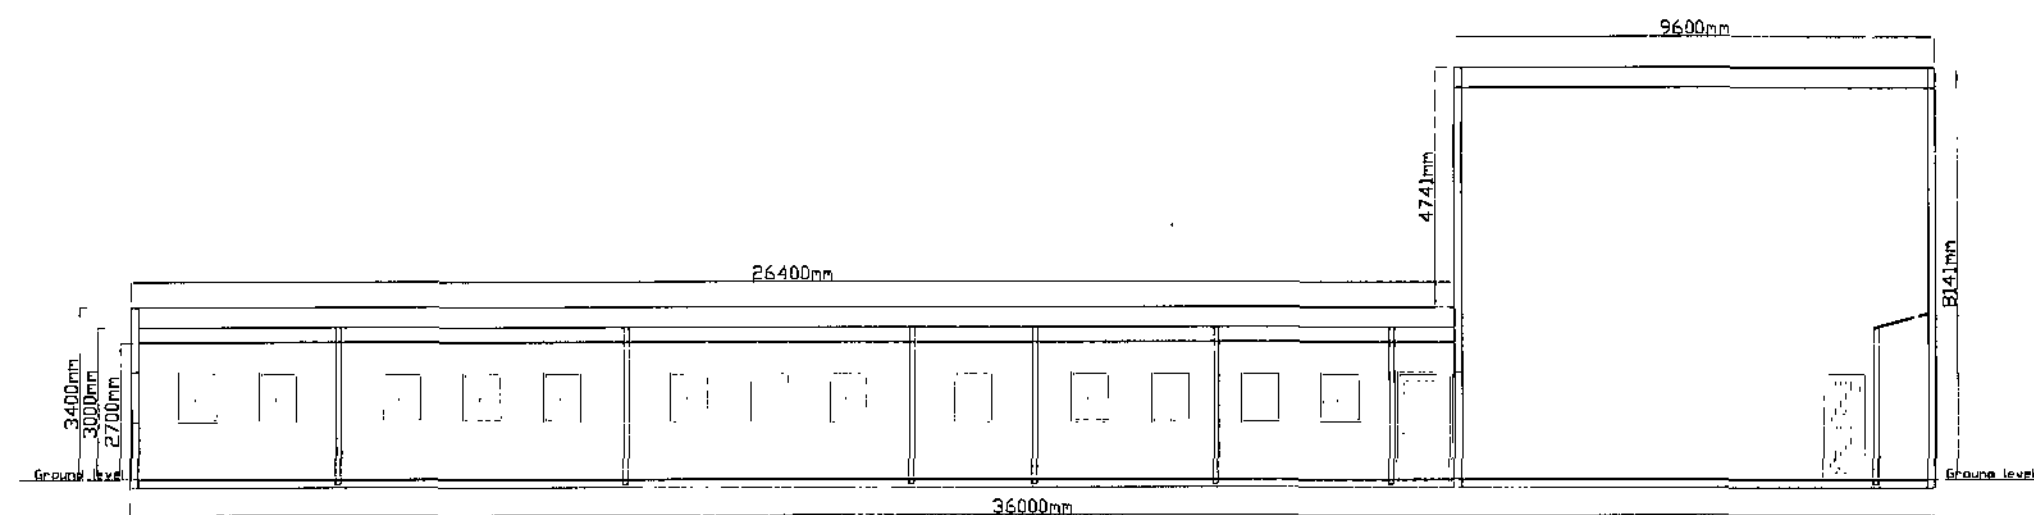

D

Peaks Venture - Activity Barn

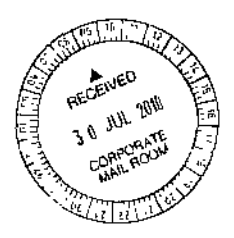 

KEY

ALL DIMENSIONS IN MM
 THE COPYRIGHT OF THIS DRAWING IS THE PROPERTY OF BRETT WALKER LTD. WITHOUT WHOSE EXPRESSED WRITTEN CONSENT IT MAY NOT BE USED, PUBLISHED OR REPRODUCED IN ANY FORM.
 ALL DIMENSIONS TO BE CHECKED ON SITE DO NOT SCALE FROM THIS DRAWING

DATE	REVISIONS	REV

Brett Walker Ltd
 28 St Michael's Road
 Tunbridge Wells
 Kent TN4 5JG
 Phone/Fax 01892 883943
 Mobile 0767 087408
 Email bwltd@aol.co.uk



CLIENT:

education *travelgroup*
 Kingswood Division
 Education Travel Group
 Alkmaar Way
 Norwich NR6 6BF


DRAWING TITLE:

Peaks Venture
 Activity Barn - Section Plans

SCALE :	DATE :	DRAWN BY :
1:100 @A1	19/05/10	B Walker
		CHECKED BY :
		C Taylor


DRAWING NO:

PVbarn1aElev

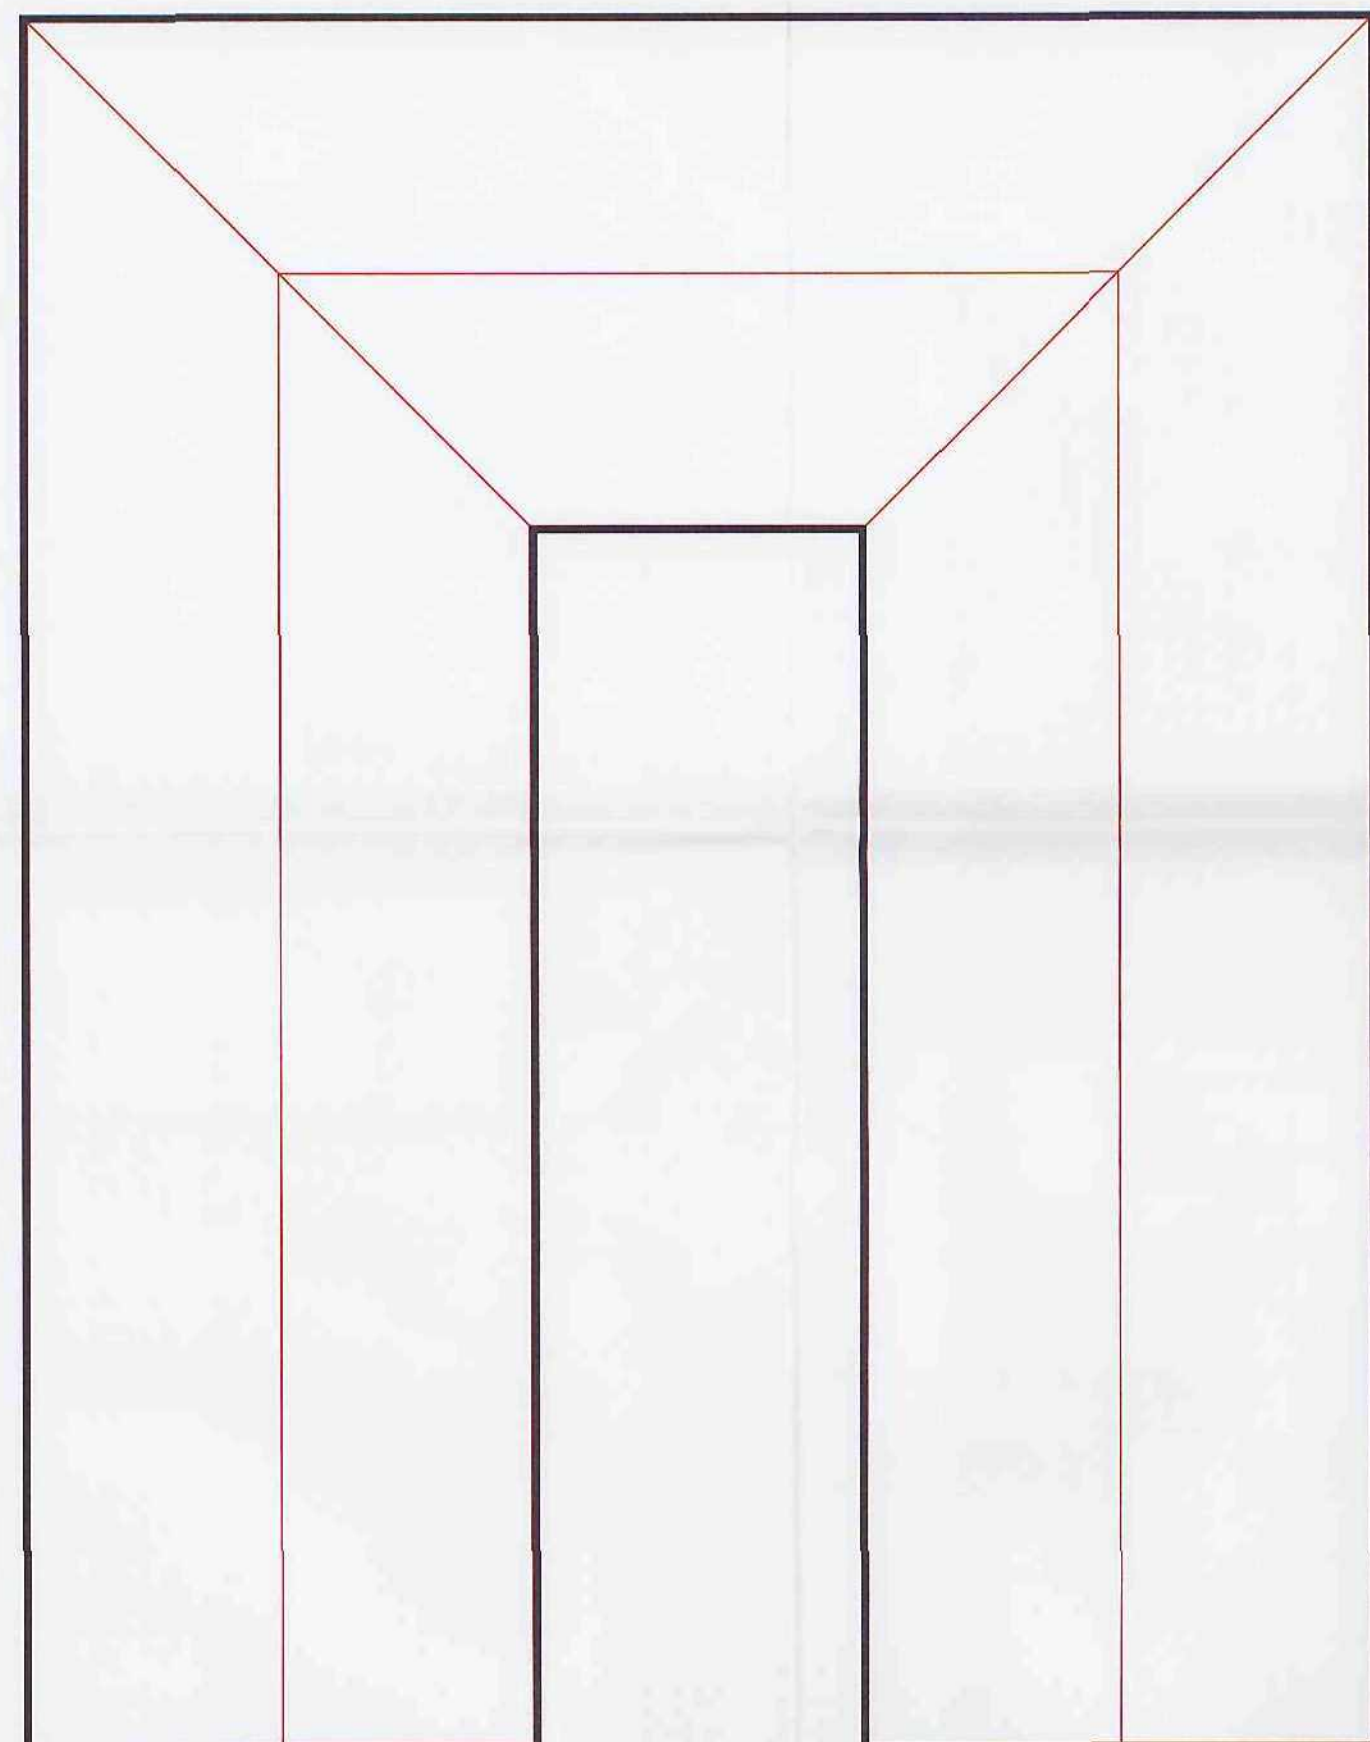


Roof Plan


Peaks Venture - Accommodation Block
Elevations Plan

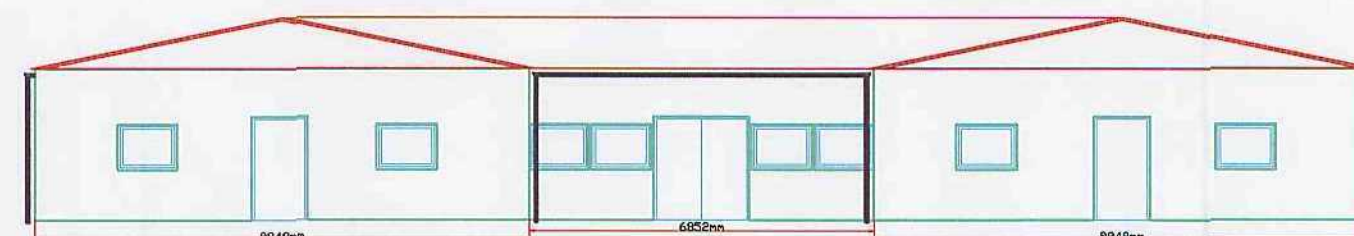


North Elevation (front)

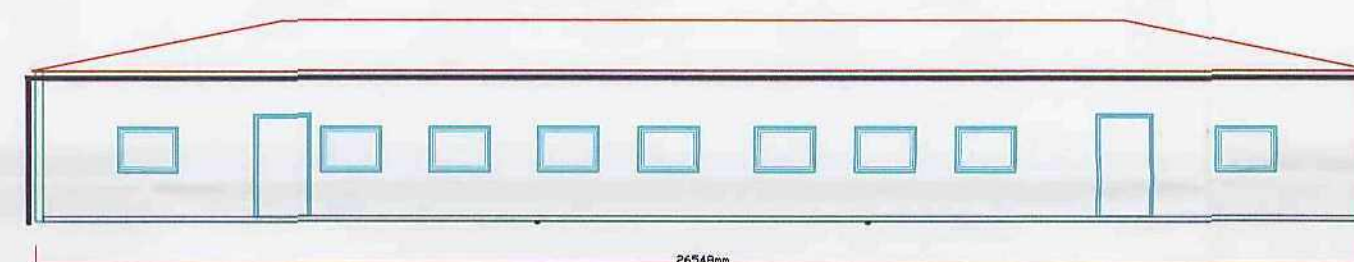

South Elevation (back)

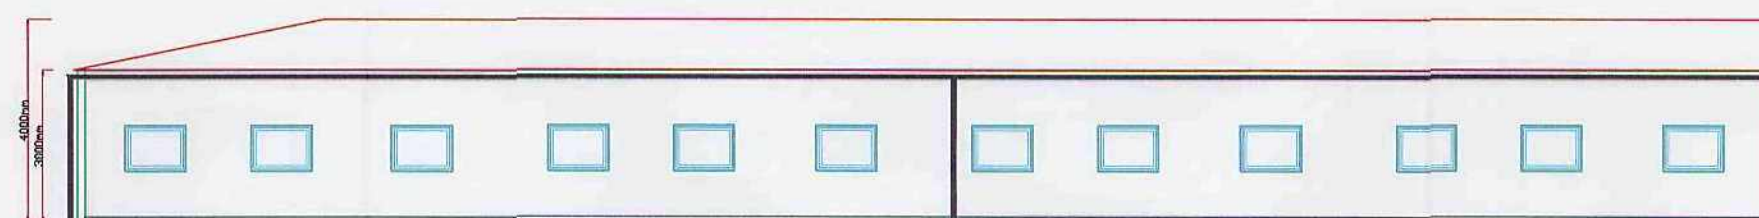

West Elevation

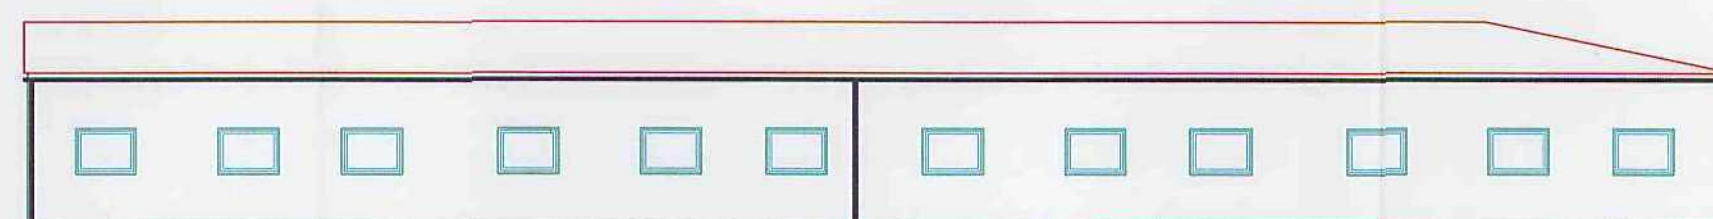

East Elevation

KEY

ALL DIMENSIONS IN MM

THE COPYRIGHT OF THIS DRAWING IS THE PROPERTY OF BRETT WALKER LTD. WITHOUT WHOSE EXPRESSED WRITTEN CONSENT IT MAY NOT BE USED, PUBLISHED OR REPRODUCED IN ANY FORM.

ALL DIMENSIONS TO BE CHECKED ON SITE. DO NOT SCALE FROM THIS DRAWING.

DATE	REVISIONS	REV

Brett Walker Ltd
29 St Michaels Road
Tunbridge Wells
Kent TN4 5JG

Phone/Fax: 01892 683043
Mobile: 0797 0947408
Email: bwltd@o2.co.uk



Brett Walker Ltd
Space Planning & CAD Consultancy

CLIENT:

education travelgroup

Kingswood Division
Education Travel Group
Alkmaar Way
Norwich NR6 6BF


DRAWING TITLE:


Proposed Accommodation Block
Elevation Plans

SCALE	DATE	DRAWN BY
1:100 @A1	03/06/10	B.Walker
		CHECKED BY
		C.Taylor


DRAWING NO:

PVabf5b elevations

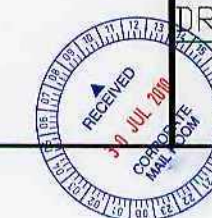


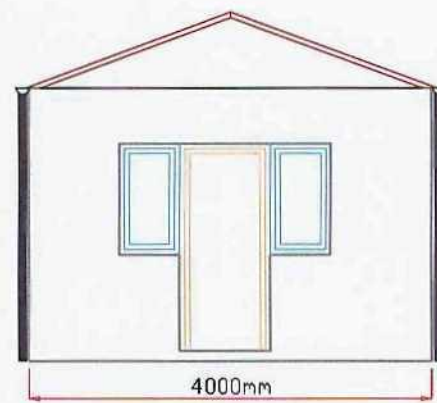


West Elevation

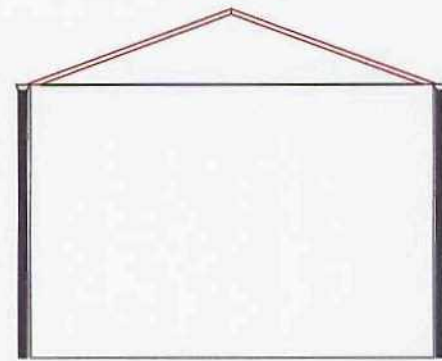


East Elevation

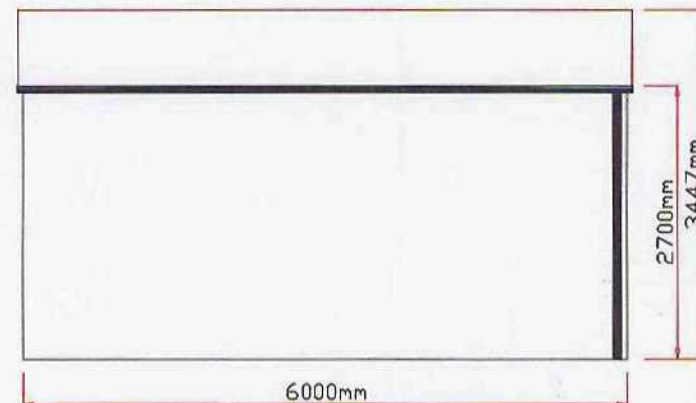


South Elevation

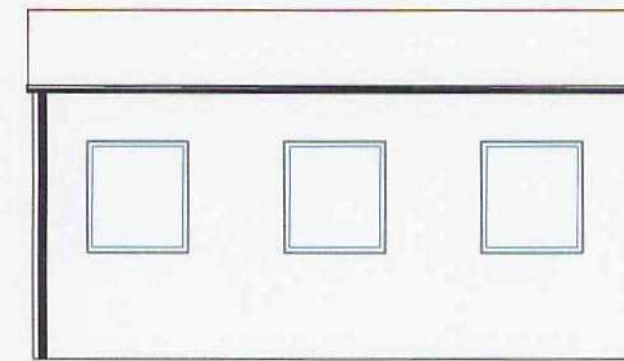

North Elevation

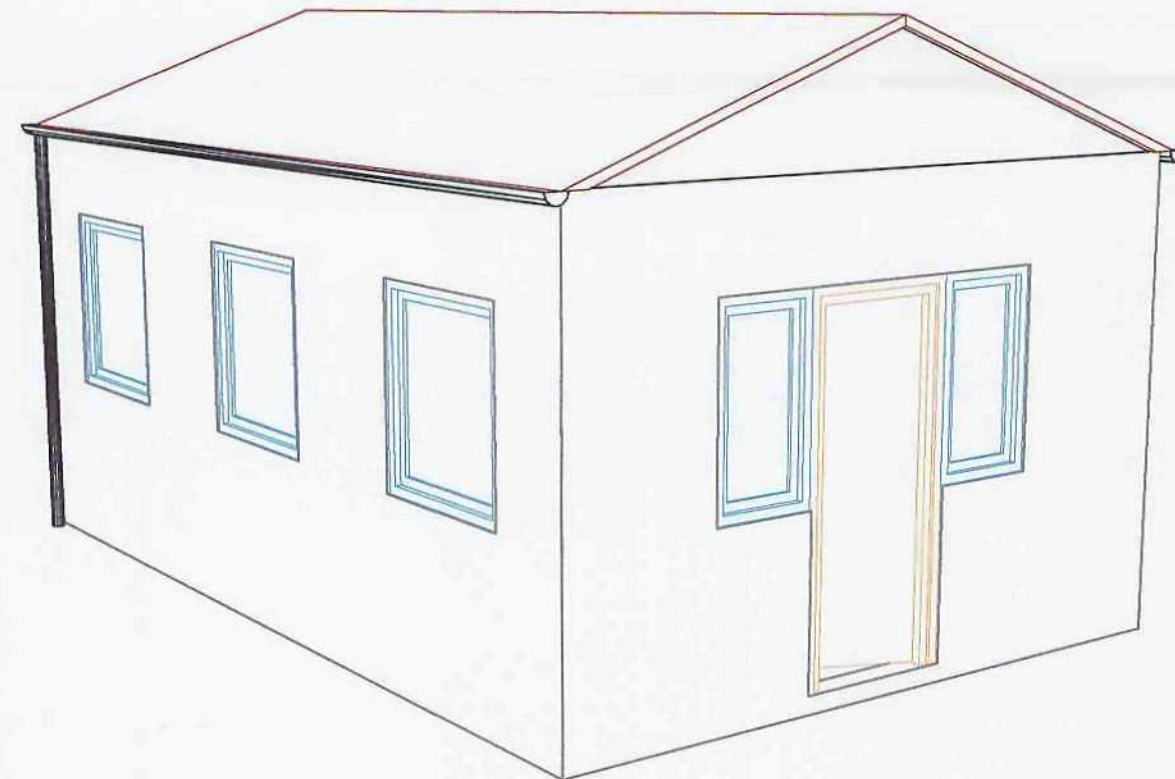

3D View of Plant Room
(not to scale)

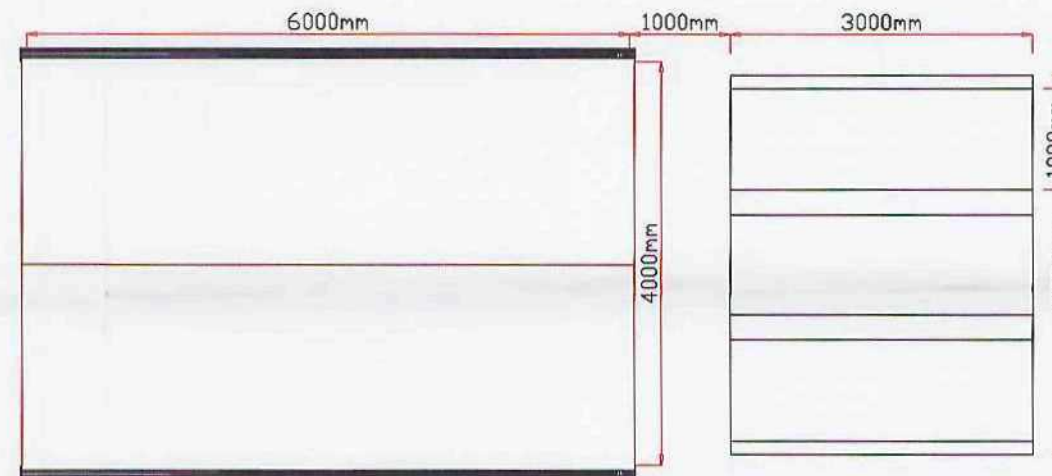

Plan View of Plant Room

Plan View of
cylinder storage

ALL DIMENSIONS IN MM
THE COPYRIGHT OF THIS DRAWING IS THE
PROPERTY OF BRETT WALKER LTD.
WITHOUT WHOSE EXPRESSED WRITTEN
CONSENT IT MAY NOT BE USED, PUBLISHED
OR REPRODUCED IN ANY FORM.
ALL DIMENSIONS TO BE CHECKED ON SITE.
DO NOT SCALE FROM THIS DRAWING.

DATE	REVISIONS	REV

Brett Walker Ltd
29 St Albans Road
Tunbridge Wells
Kent TN11 5AB
Phone/Fax: 01892 850543
Mobile: 0773 564169
Email: bwalk@bt.com



CLIENT:

education
Kingswood Division
Education Travel Group
Alkmaar Way
Norwich NR6 6BF

DRAWING TITLE:

Proposed Plant Room



SCALE	DATE	DRAWN BY
1:50 @A2	08/06/10	B Walker
		CHECKED BY
		C Taylor

DRAWING NO:

PVplantroom1



Peaks Venture - Activity Barn

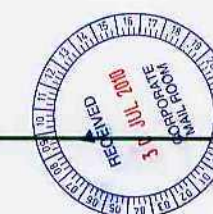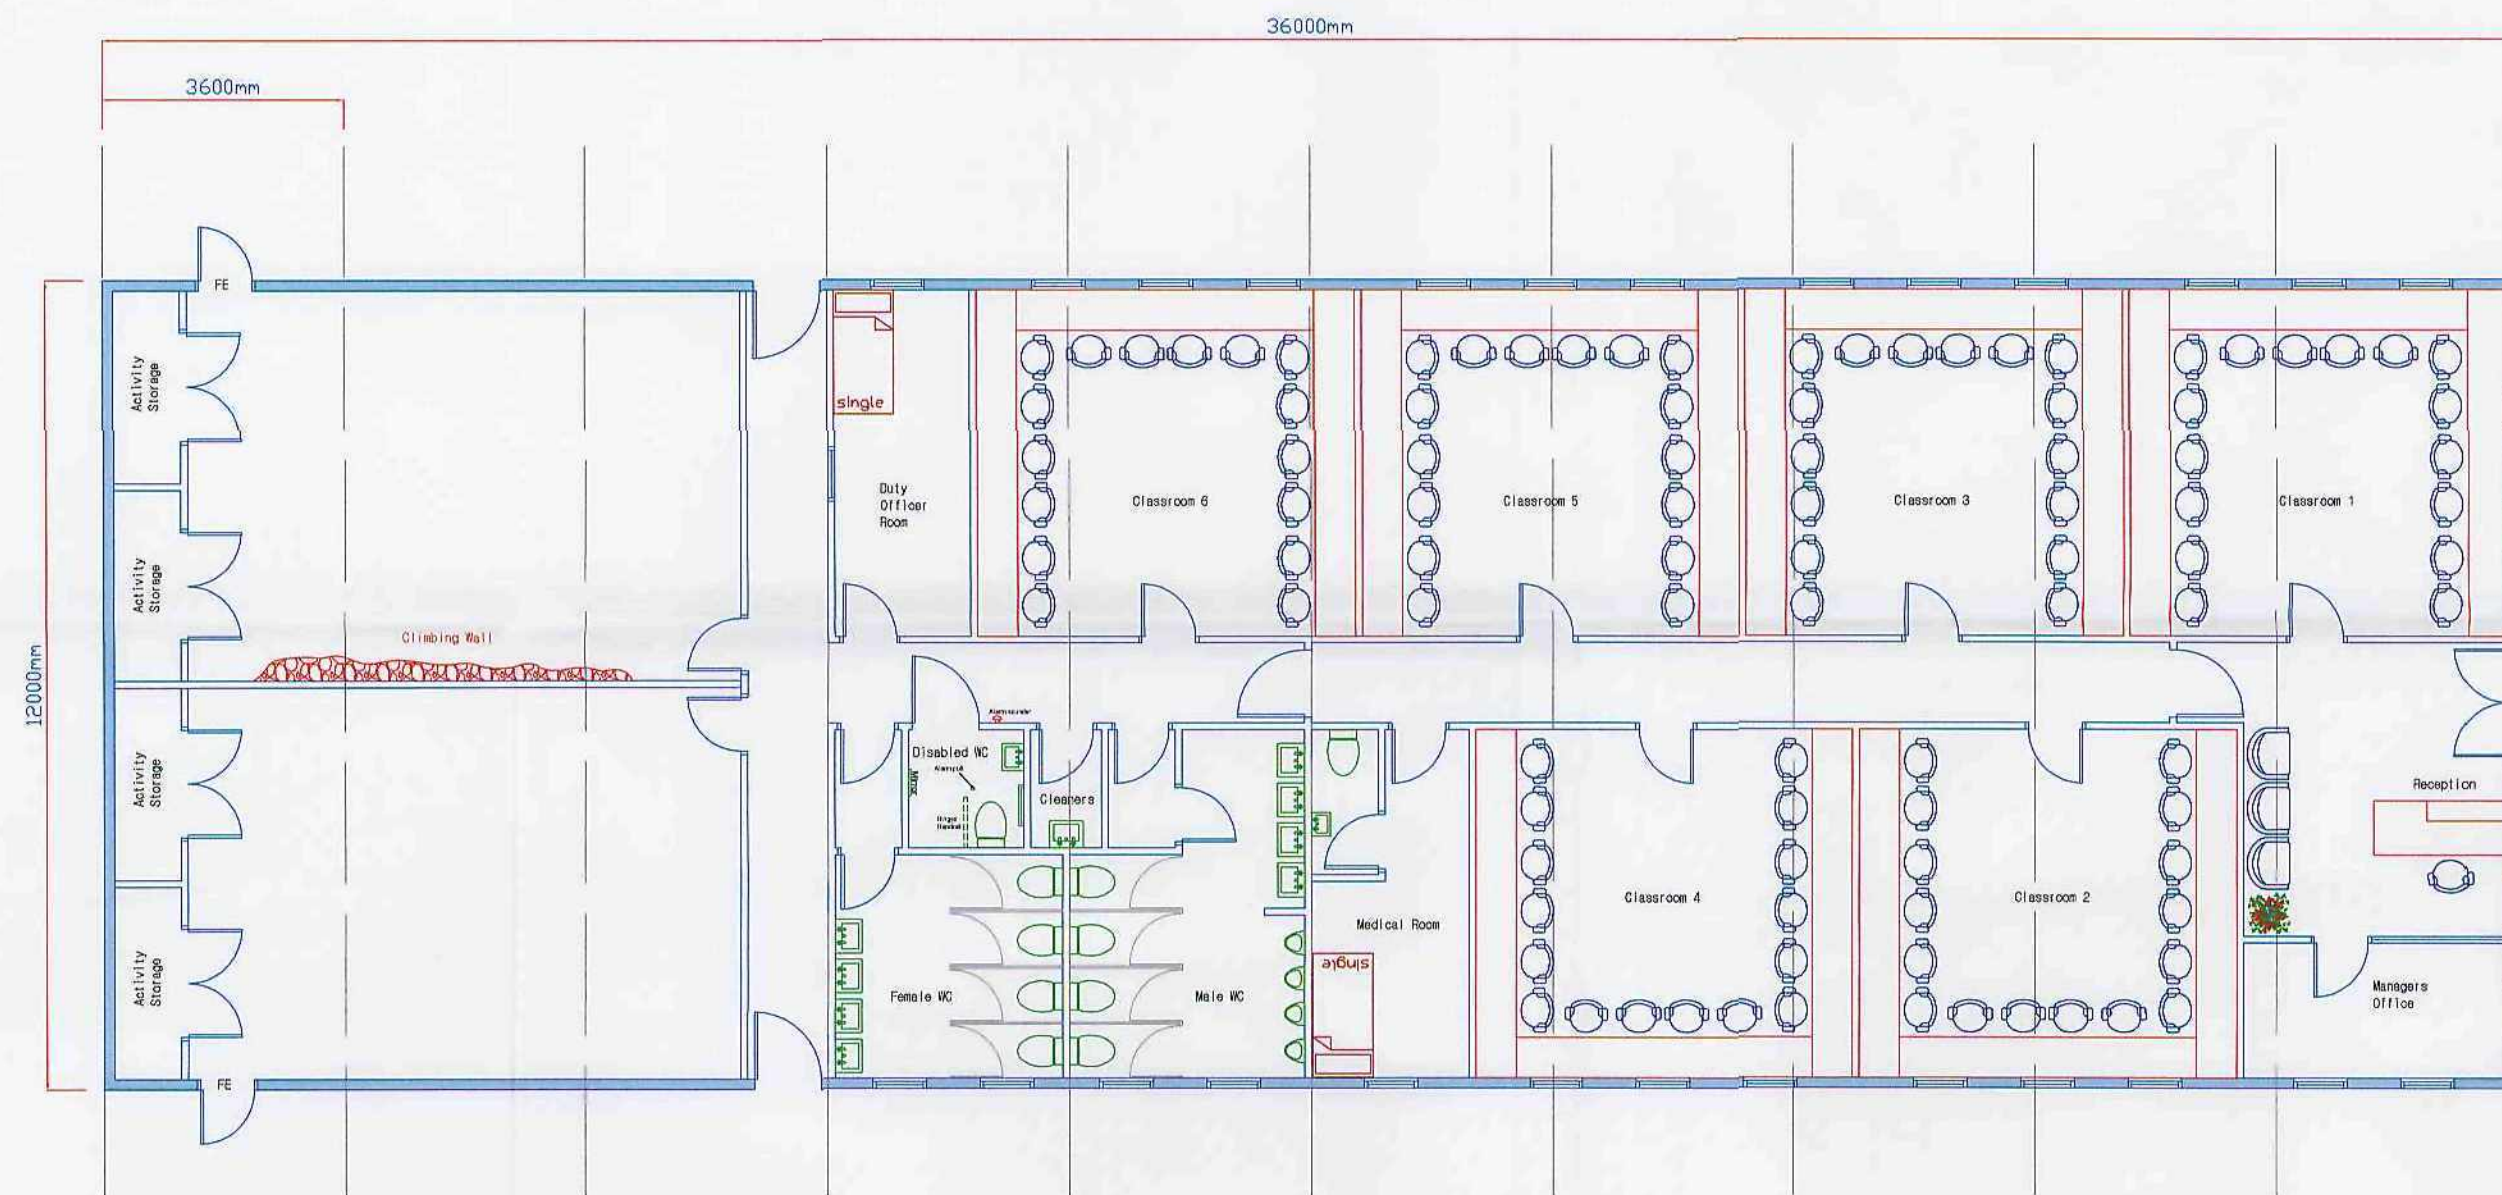

KEY

ALL DIMENSIONS IN MM

THE COPYRIGHT OF THIS DRAWING IS THE PROPERTY OF BRETT WALKER LTD. WITHOUT WHOSE EXPRESSED WRITTEN CONSENT IT MAY NOT BE USED, PUBLISHED OR REPRODUCED IN ANY FORM.

ALL DIMENSIONS TO BE CHECKED ON SITE. DO NOT SCALE FROM THIS DRAWING.

DATE	REVISIONS	REV

Brett Walker Ltd
29 St Michaels Road
Tunbridge Wells
Kent TN4 9JG

Phone/Fax: 01892 683043
Mobile: 0797 0947408
Email: bwltd@aol.co.uk



CLIENT:

education / travelgroup

Kingswood Division
Education Travel Group
Alkmaar Way
Norwich NR6 6BF


DRAWING TITLE:

Peaks Venture
New Activity Barn

SCALE :	DATE :	DRAWN BY :
1:75 @A1	22/03/10	B.Walker
		CHECKED BY :
		C.Taylor

DRAWING NO:

PVbarn1a

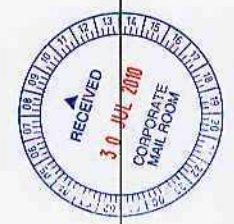

ALL DIMENSIONS IN MM

THE COPYRIGHT OF THIS DRAWING IS THE PROPERTY OF BRETT WALKER LTD. WITHOUT WHOSE EXPRESSED WRITTEN CONSENT IT MAY NOT BE USED, PUBLISHED OR REPRODUCED IN ANY FORM. ALL DIMENSIONS TO BE CHECKED ON SITE. DO NOT SCALE FROM THIS DRAWING.

DATE	REVISIONS	REV

Brett Walker Ltd
 25 St Andrews Road
 Tunstall, Stoke-on-Trent, Staffordshire, ST6 4AD
 Phone: 01829 800001
 Mobile: 01829 800002
 Email: brett@bw.co.uk

CLIENT:
 education
 Kingswood Division
 Education Travel Group
 Alkmaar Way
 Norwich NR6 6BF

DRAWING TITLE:
 Peaks Venture - Planning Application
 Location Plan

SCALE :	DATE :	DRAWN BY :
1:1250 @A2	16/06/10	B. Walker
		CHECKED BY :
		C. Taylor

DRAWING NO:
 PVlocation4