




GROUND FLOOR PLAN
AS EXISTING

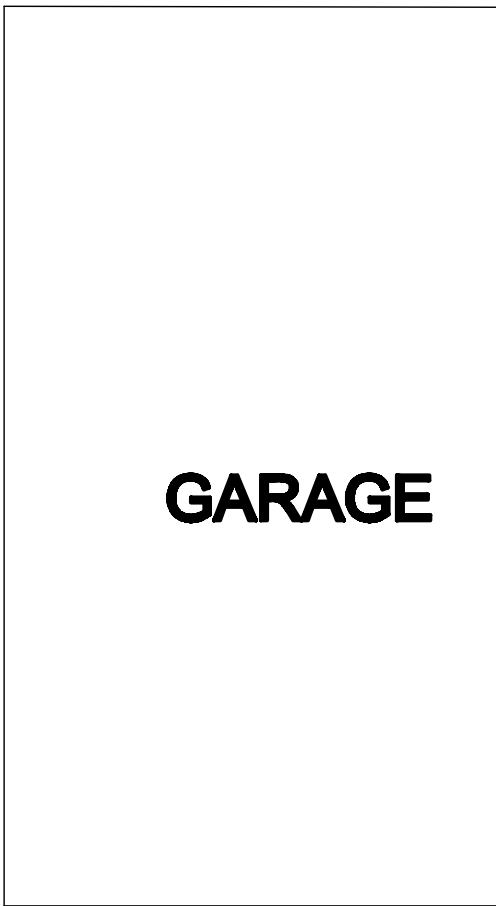


GARAGE




FRONT ELEVATION
AS EXISTING



REAR ELEVATION
AS EXISTING

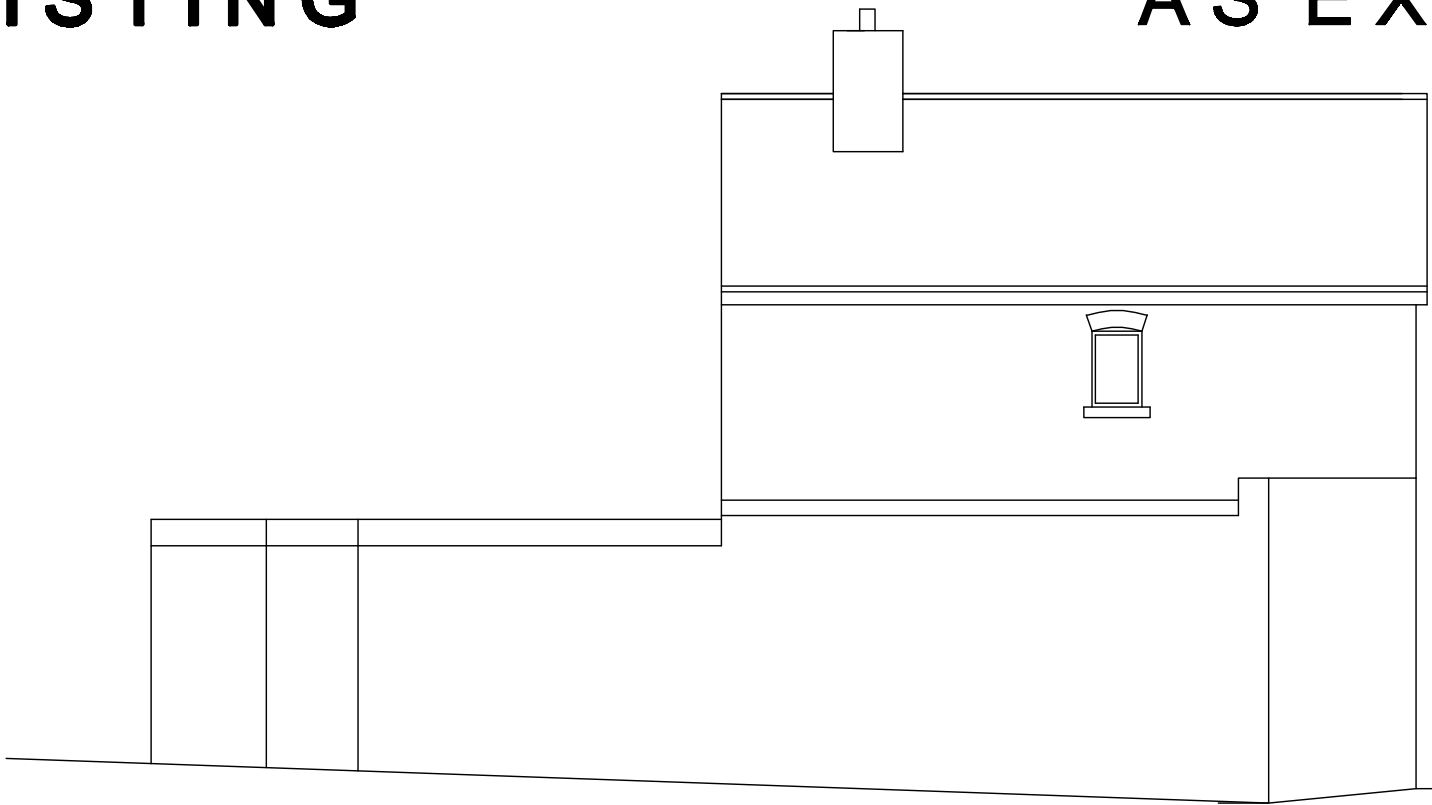

SIDE ELEVATION
AS EXISTING

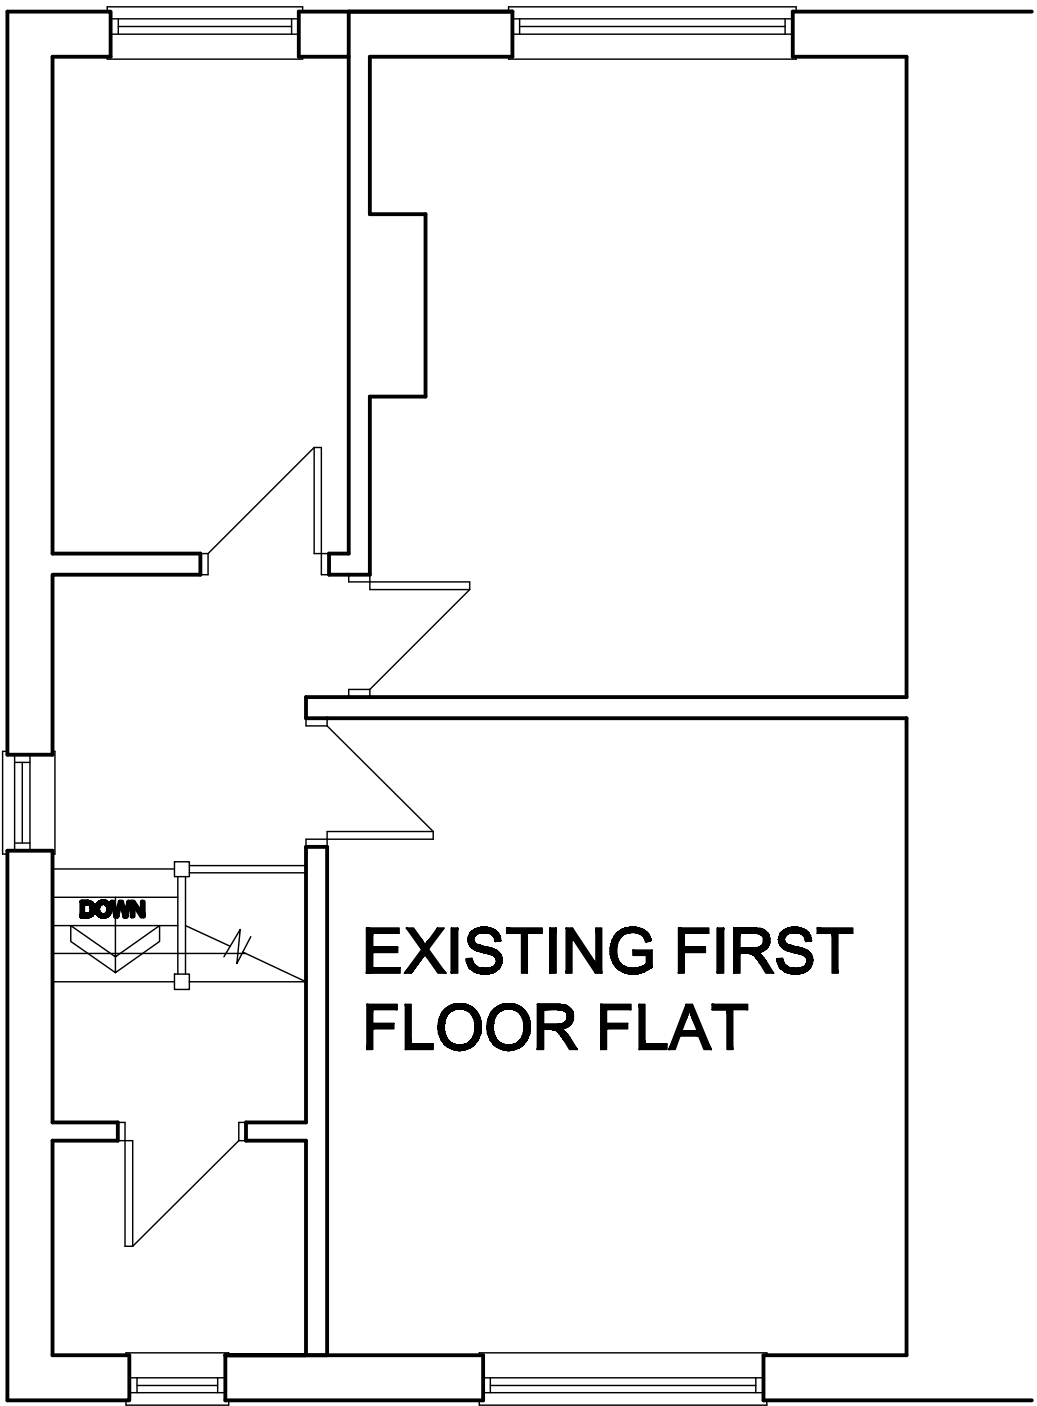

FIRST FLOOR PLAN
AS EXISTING

White Agus Partnership			PROVIDENCE VILLA, 42 SACKVILLE STREET, BARNLEY, S70 2DB SURVEYORS AND BUILDING DESIGN CONSULTANTS			Phone: 01226 208482 Fax: 01226 283030 Email: info@whiteaguspартnership.co.uk Web: www.whiteaguspартnership.co.uk			
Project. PROPOSED EXTENSIONS AND ALTERATIONS 138 REDBROOK ROAD GAWBER, BARNLEY					Client. MR WARRINDER JOHAL & MR GURDEEP THANDI				
Drawing Title. PLANS AND ELEVATIONS AS EXISTING					Date. JUNE 2012		Scale. 1:50 & 1:100 @ A1		
					Ref. 12-026		Dwg. No. 02		
					Rev. 				
Date		Suffix	Description		Date		Suffix	Description	