




SITE PLAN  
SCALE 1:200

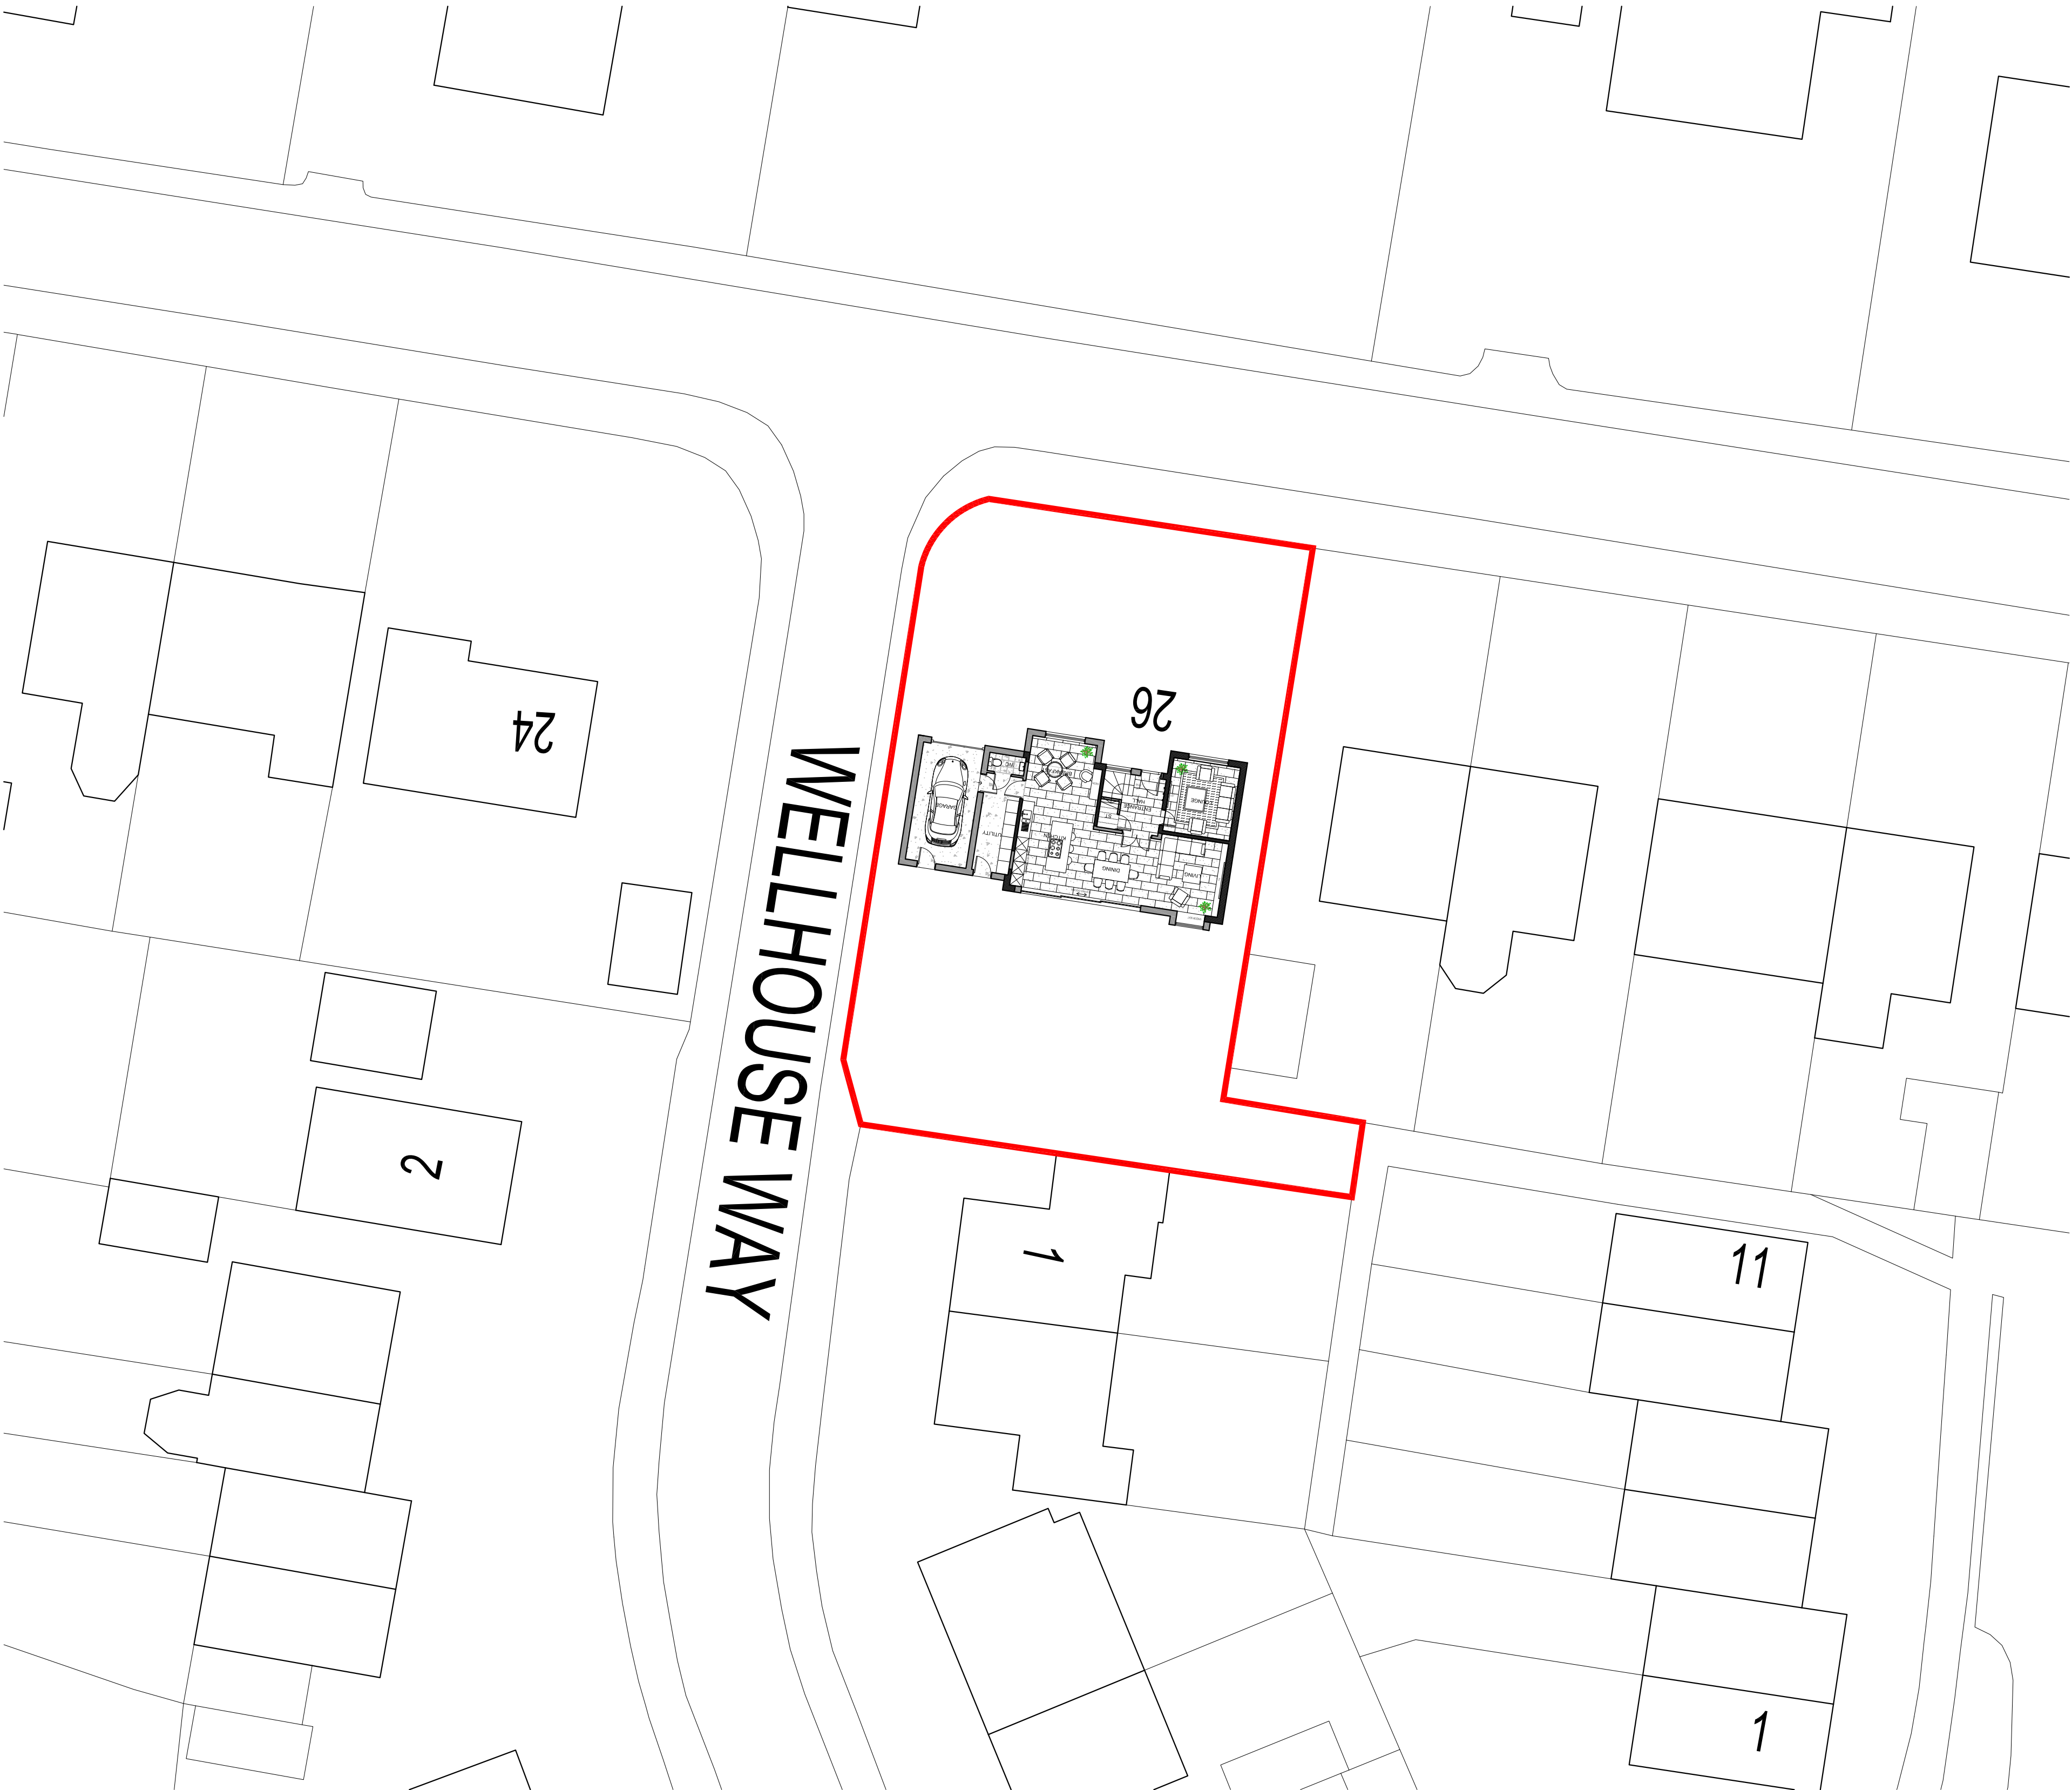

SITE PLAN  
SCALE 1:1250

CODA

Bespoke

Sheffield - Manchester

www.codastudios.co.uk

0114 2794931

hello@codastudios.co.uk

Client

James Shaw

26 Well House Lane

Job

Site Plan

Title

| DRAWN    | CHECKED        | DATE           | SCALE | A3 ISSUE | A1 ISSUE |  |  |
|----------|----------------|----------------|-------|----------|----------|--|--|
| RG       | AH             | 07/2018        | -     | AS SHOWN |          |  |  |
| REVISION | DRAWING STATUS | DRAWING NUMBER |       |          |          |  |  |
| -        | PLANNING       | 2734-001       |       |          |          |  |  |

© COPYRIGHT EXIST'S ON THE DESIGN AND INFORMATION SHOWN ON THIS DRAWING  
or connecting work of any kind. No dimensions to be scaled from this drawing.  
Architect to be notified of any discrepancies in dimensions immediately.