


|                |         |
|----------------|---------|
| Drawing No.    | Rev No. |
| MLP001    -003 |         |

IF IN DOUBT ASK!

|        |            |    |    |    |    |
|--------|------------|----|----|----|----|
|        | SCALE BARS |    |    |    |    |
| 1:100  | 1          | 2  | 3  | 4  | 5  |
| 1:200  | 2          | 4  | 6  | 8  | 10 |
| 1:500  | 5          | 10 | 15 | 20 | 25 |
| 1:1250 |            | 25 |    | 50 |    |

DO NOT SCALE: Contractor to check all dimensions and report any omissions or errors

NOTES

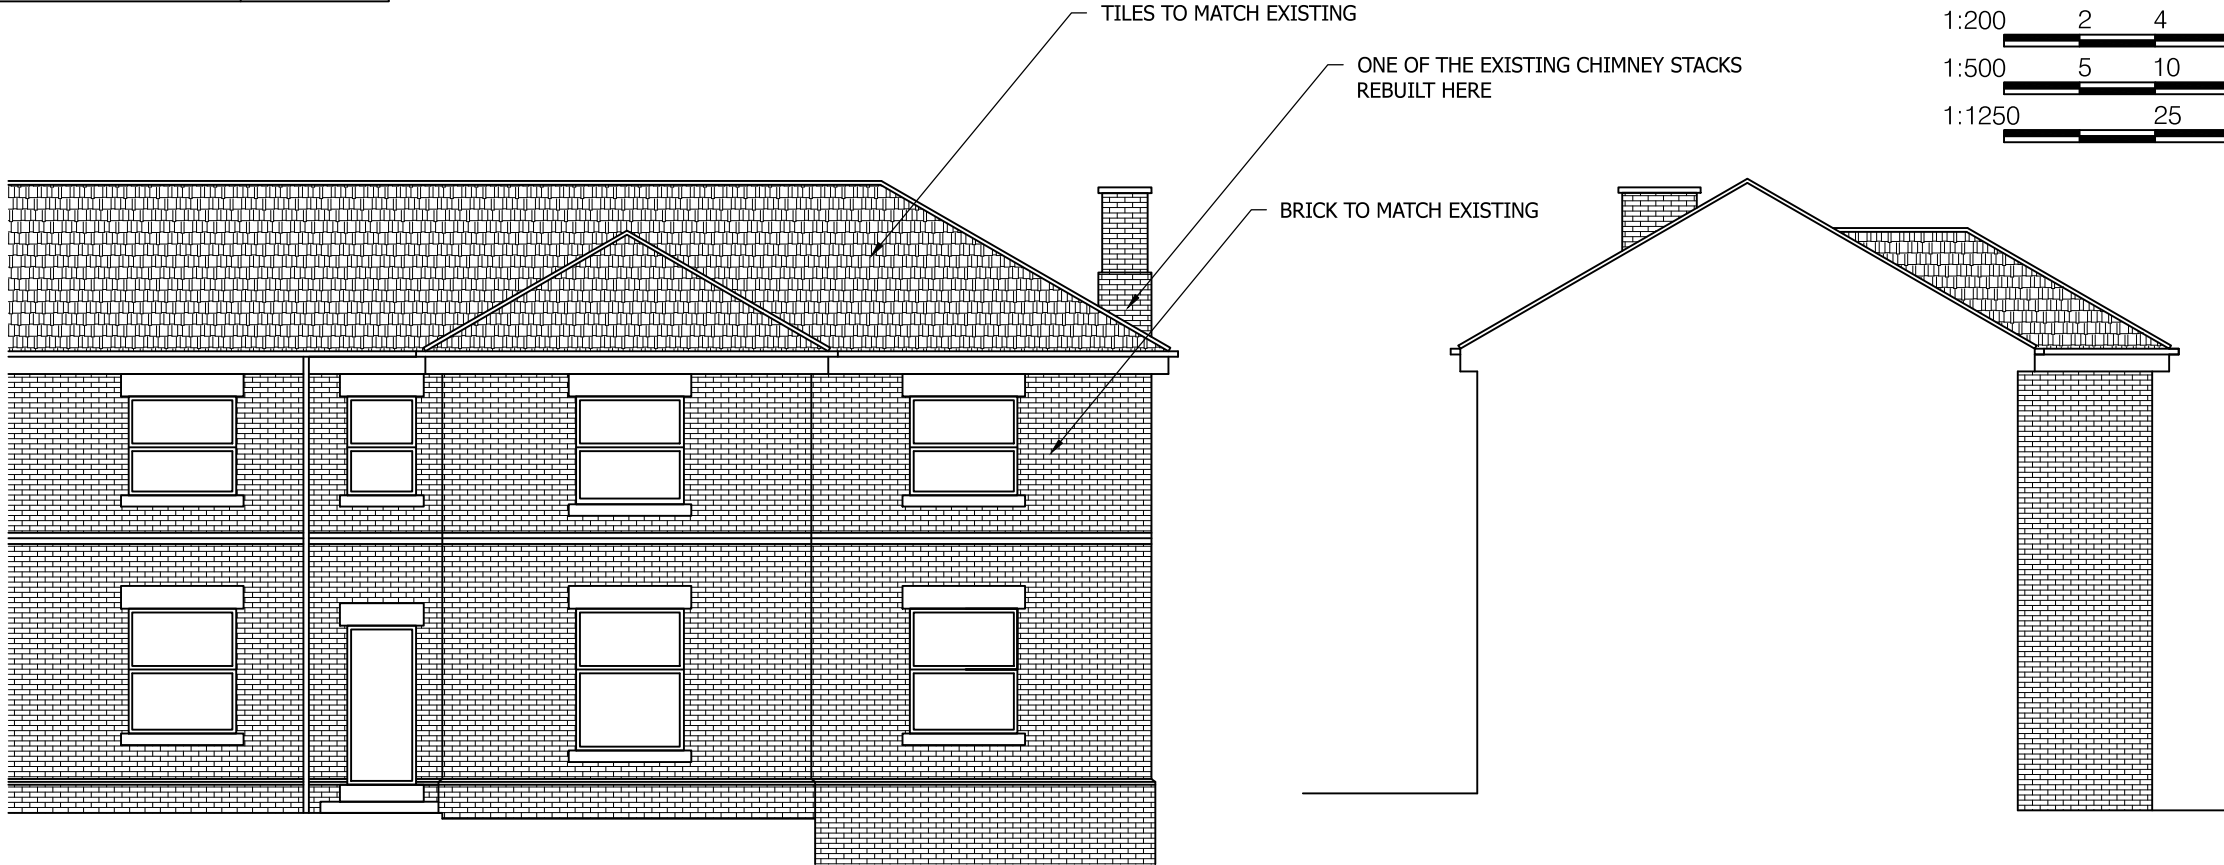


PROPOSED FRONT ELEVATION  
SCALE 1:100 AT A3

PROPOSED END ELEVATION  
SCALE 1:100 AT A3



PROPOSED REAR ELEVATION  
SCALE 1:100 AT A3

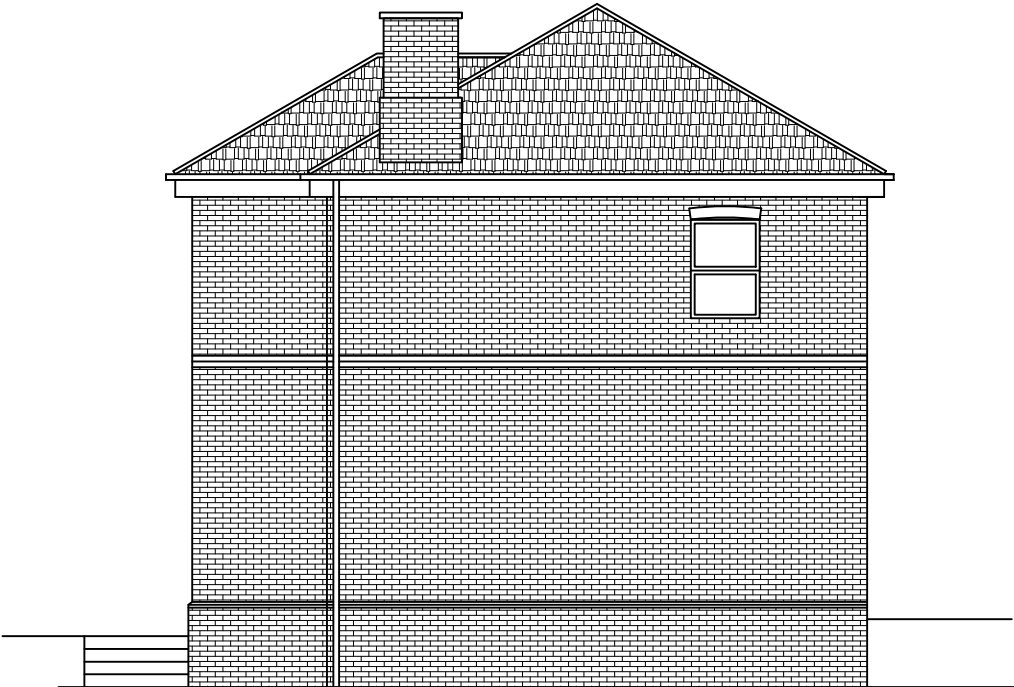

PROPOSED END ELEVATION  
SCALE 1:100 AT A3

| Rev   | Description | By                                                | Chk                | App                               | Date     |
|---|-------------|---------------------------------------------------|--------------------|-----------------------------------|----------|
| JRB DESIGNS Ltd<br>1 Saville Road<br>Cudworth<br>Barnsley<br>S72 8LT<br>Tel: 01226 383542<br>Fax: 01226 380078<br>Mob: 07970 541192<br>Email: john@jrbdesigns.co.uk<br><br>This drawing is copyright. © jrbdesigns Ltd. |             |                                                   |                    |                                   |          |
| Client   |             | LUCY PLATA                                        |                    |                                   |          |
| Drawing Title   |             | PROPOSED ELEVATIONS                               |                    |                                   |          |
| Address   |             | 27 ARMROYD LANE<br>ELSECAR<br>BARNSELY<br>S74 8ES |                    |                                   |          |
| Project Title:   |             | PROPOSED TWO STOREY<br>SIDE EXTENSION             |                    |                                   |          |
| Purpose of Issue:   |             | PLANNING                                          |                    |                                   |          |
| Drawing Status   |             | FIRST ISSUE                                       |                    |                                   |          |
| Scale at A3<br>AS SHOWN   |             | Drawn By<br>JRB                                   |                    | Date<br>11/09/2026                |          |
| Checked By   |             | Date<br>11/09/2026                                |                    | Approved By<br>Date<br>11/09/2026 |          |
| Project No.<br>MLP001   |             |                                                   | Drawing No.<br>003 |                                   | Revision |
| APPROVAL <input checked="" type="checkbox"/> INFORMATION <input type="checkbox"/> TENDER <input type="checkbox"/> CONTRACT <input type="checkbox"/> CONSTRUCTION <input type="checkbox"/>                               |             |                                                   |                    |                                   |          |