

Notes:

PLANNING DRAWINGS - THIS DRAWING SHOULD NOT BE USED FOR ANY OTHER PURPOSES THAN THAT SPECIFIED HERE

COPYRIGHT - THIS DRAWING MAY NOT BE REPRODUCED OR MODIFIED IN WHOLE OR PART BY ANY PERSON OR ORGANISATION WITHOUT THE ARCHITECTS CONSENT. ISSUING COPIES TO THIRD PARTIES MAY NOT BE DONE WITHOUT THE ARCHITECTS CONSENT

Revision:--

Revision List:

0 5m


Project/ Client: Quarry Cottage, Well Hil Rd/ Fulton

Drawing Title: Elevations - Existing

Drawing Number: 1071/TP/004

Scale at A3: 1:100

Date: Jul 13

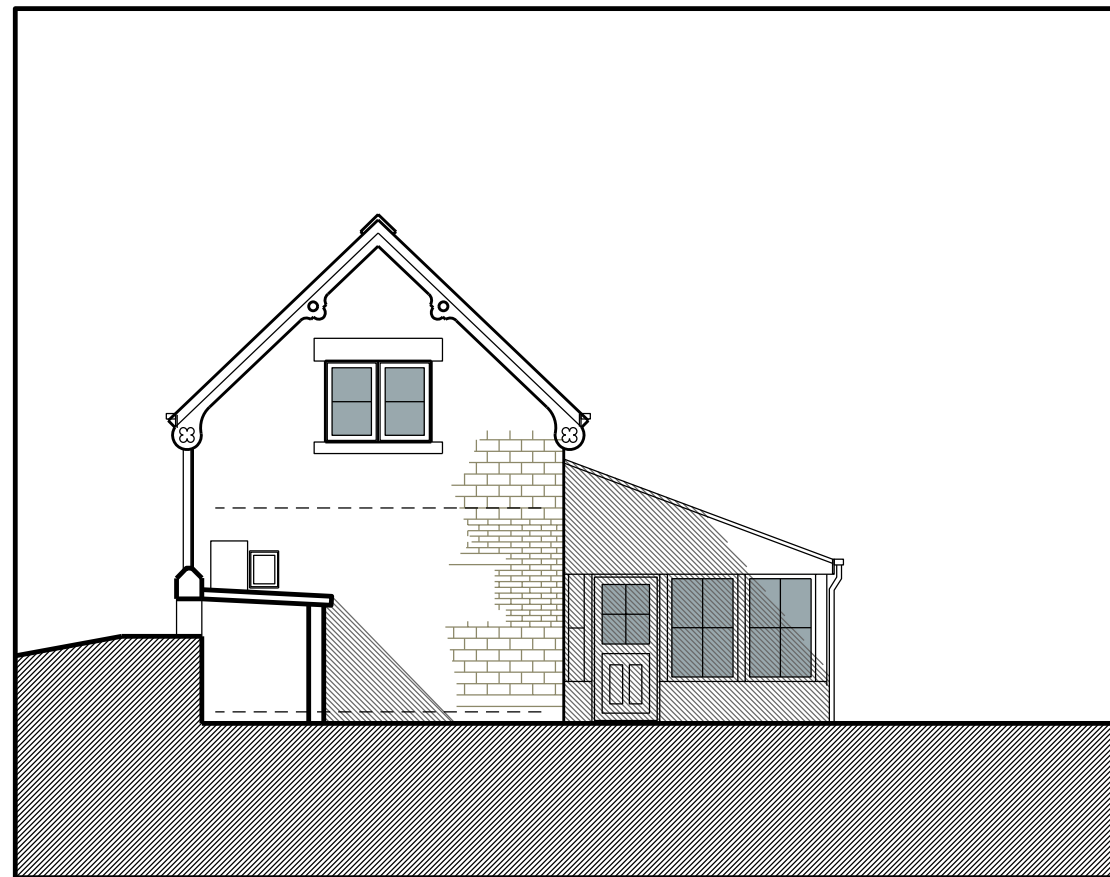


North Elevation - Existing



West Elevation - Existing

EXISTING MATERIALS
Roof - Small blue slates with rows of half rounds
white painted ornate timber fascias
Walls - sandstone, varying courses, stone headers & cills,
Windows - white PVC
Doors - white PVC
Gutters - Black PVC
Downpipes - Black PVC

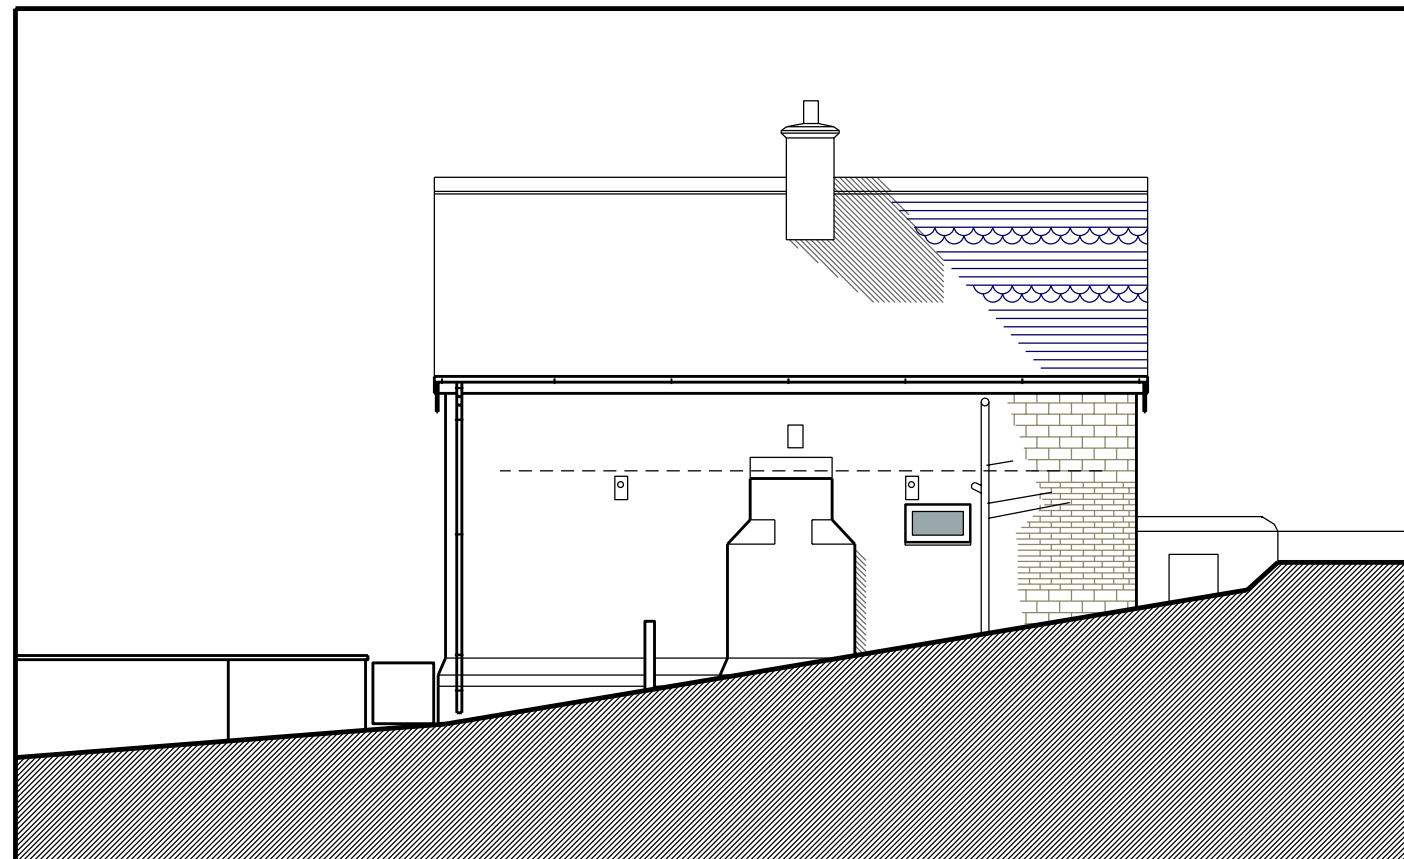

East Elevation - Existing



South Elevation - Existing