



NOTES
DO NOT SCALE FROM THIS DRAWING.
It is the Contractor's responsibility to check all governing dimensions and verify all dimensions on site before commencing any work or making any shop drawings.
This drawing is to be read in conjunction with schedules of work, specifications, bills of quantities and other relevant information. Any discrepancies are to be reported to the Project Architect.
Work and materials are to be in accordance with the Building Regulations and to comply with the relevant British Standards.
This drawing is copyright of Mark Brotherton Ltd and should not be reproduced in whole or part without their written permission.




Front Elevation

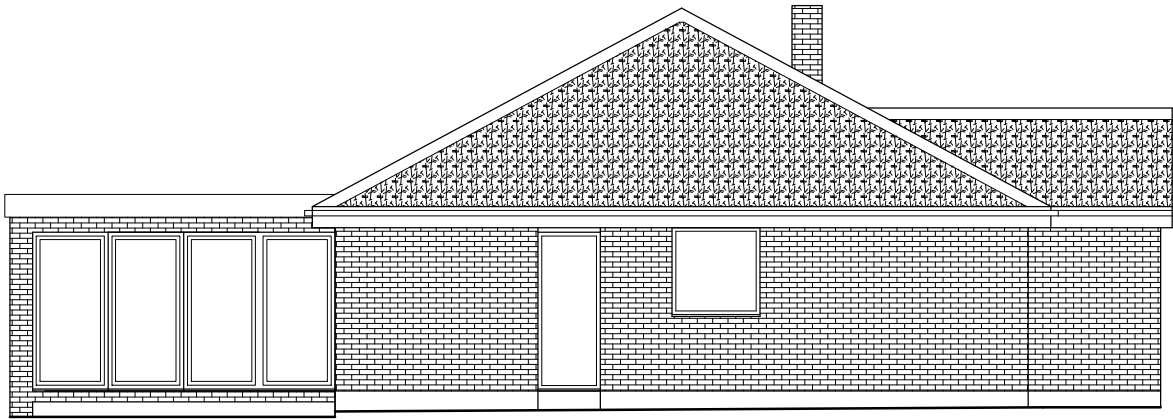

Side Elevation

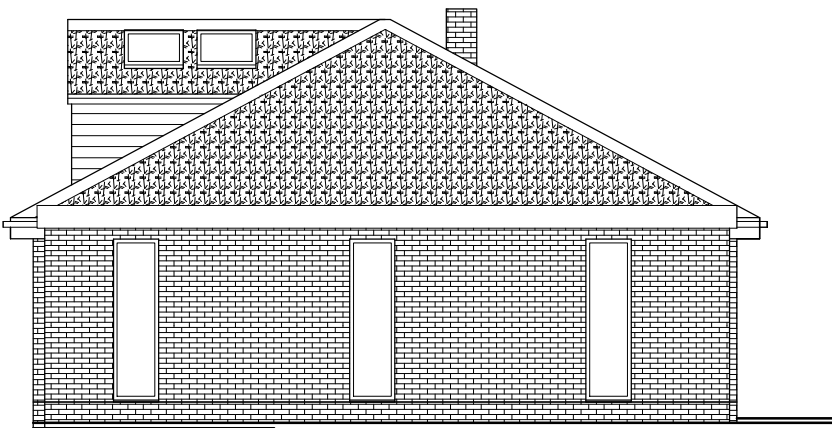

Rear Elevation

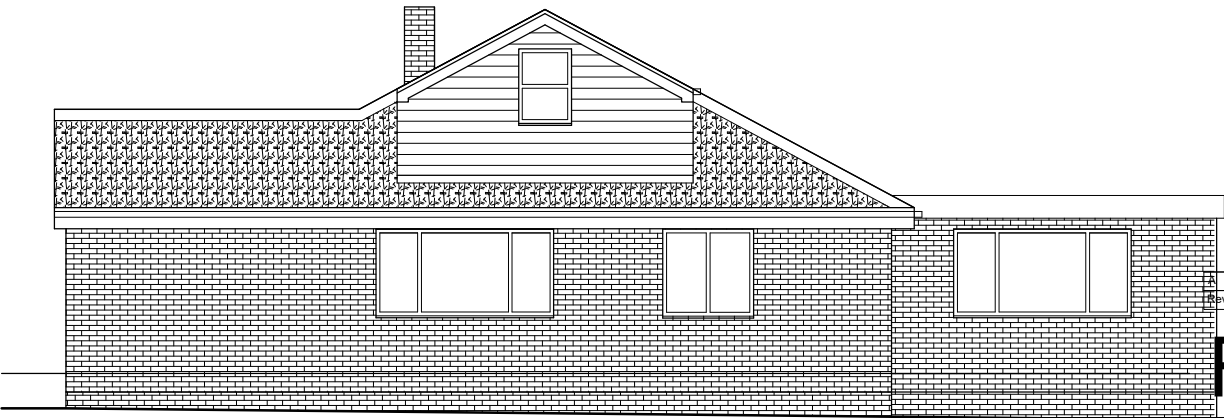

Side Elevation

Construction

Walls – Brick to match existing
Roof – Flat roof single ply membrane to extension, Dormer – tile to match existing, cheeks to be PVC clad
Windows – White PVC/U with double glazed units to match existing
Drainage – modify existing foul & surface water, drainage to suit

Rev:	18/08/2021	Materials updated
Date:		Notes:

FOX

ARCHITECTURE
& DESIGN

Fox Cottage, Whitley Road, Whitley
West Yorkshire, WF12 0LU

T 01924 459231
E info@foxarchitecture.co.uk

www.foxarchitecture.co.uk

Client: Mr & Mrs Mills	
Project: 7 Bishops Way Monk Bretton Barnsley S71 2HW	
Drawing: Proposed Elevations	
Date: June 2021	Scale: 1:100 @ A3
Drawing No: 2080/101	Rev: A