


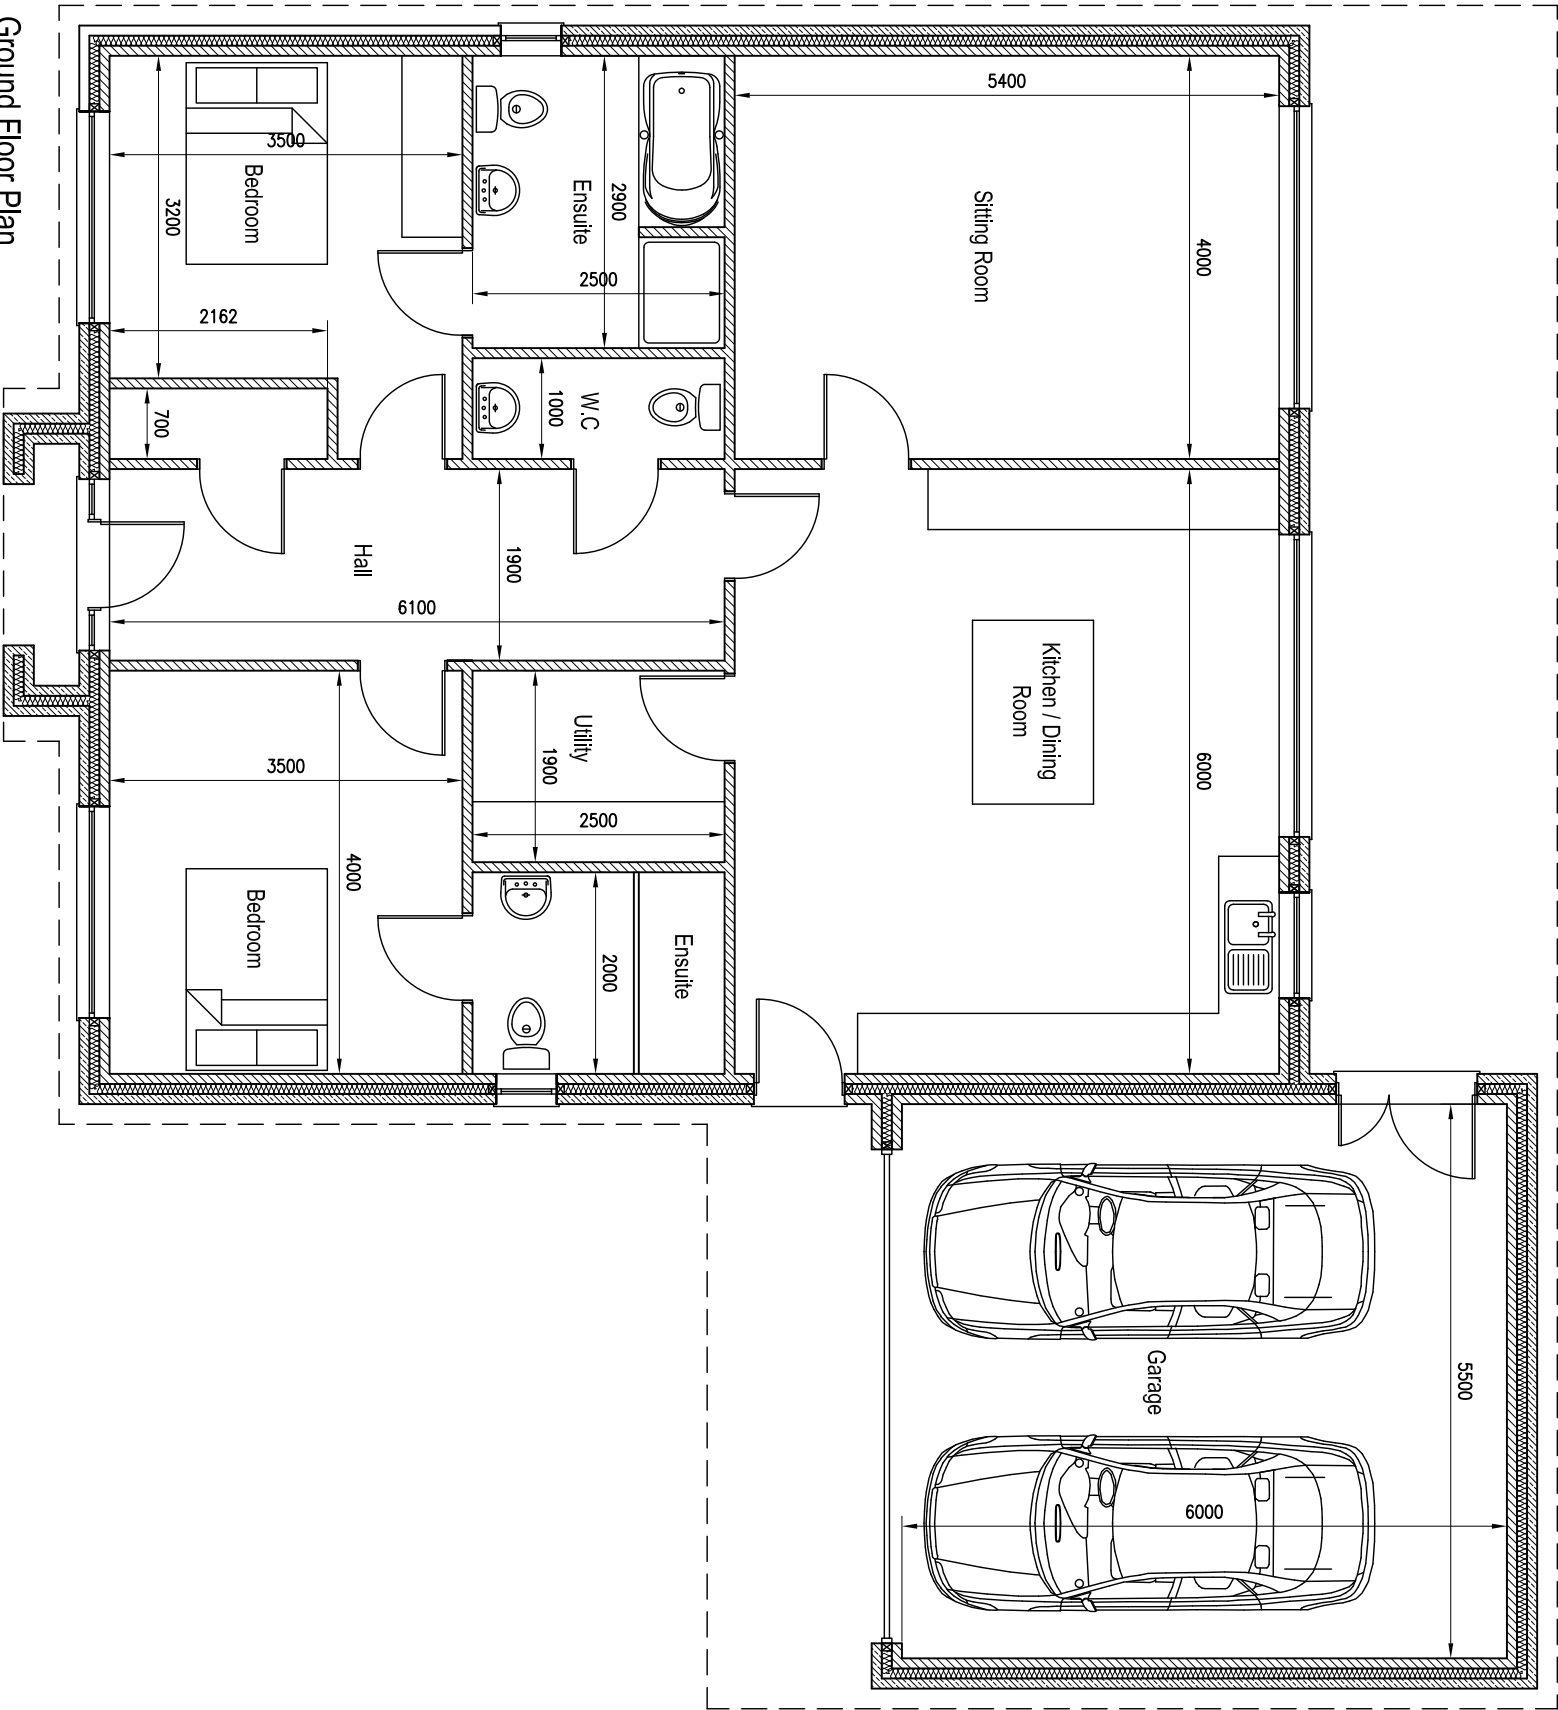

Ground Floor Plan
Scale 1:75

										Client				Job Title				 E2A Designs Ltd 8 Pennine View Barnsley, S. Yorks, S74 0FL +44 (0) 1226 889 841 www.e2a-designs.co.uk				Drawing Title Plot 4 Ground Floor Plan Drawing Status Job No 1000 Drawing No P-01 Issue -							
										Mr and Mrs Hardy				Proposed New Dwelling Woodroyd Gardens Wood Walk, Wombwell															
										-				07/04/14				CY				CY				CY			
Planning Issue																													
Issue		Date		By		Chkd		Appd																					

Do not scale