


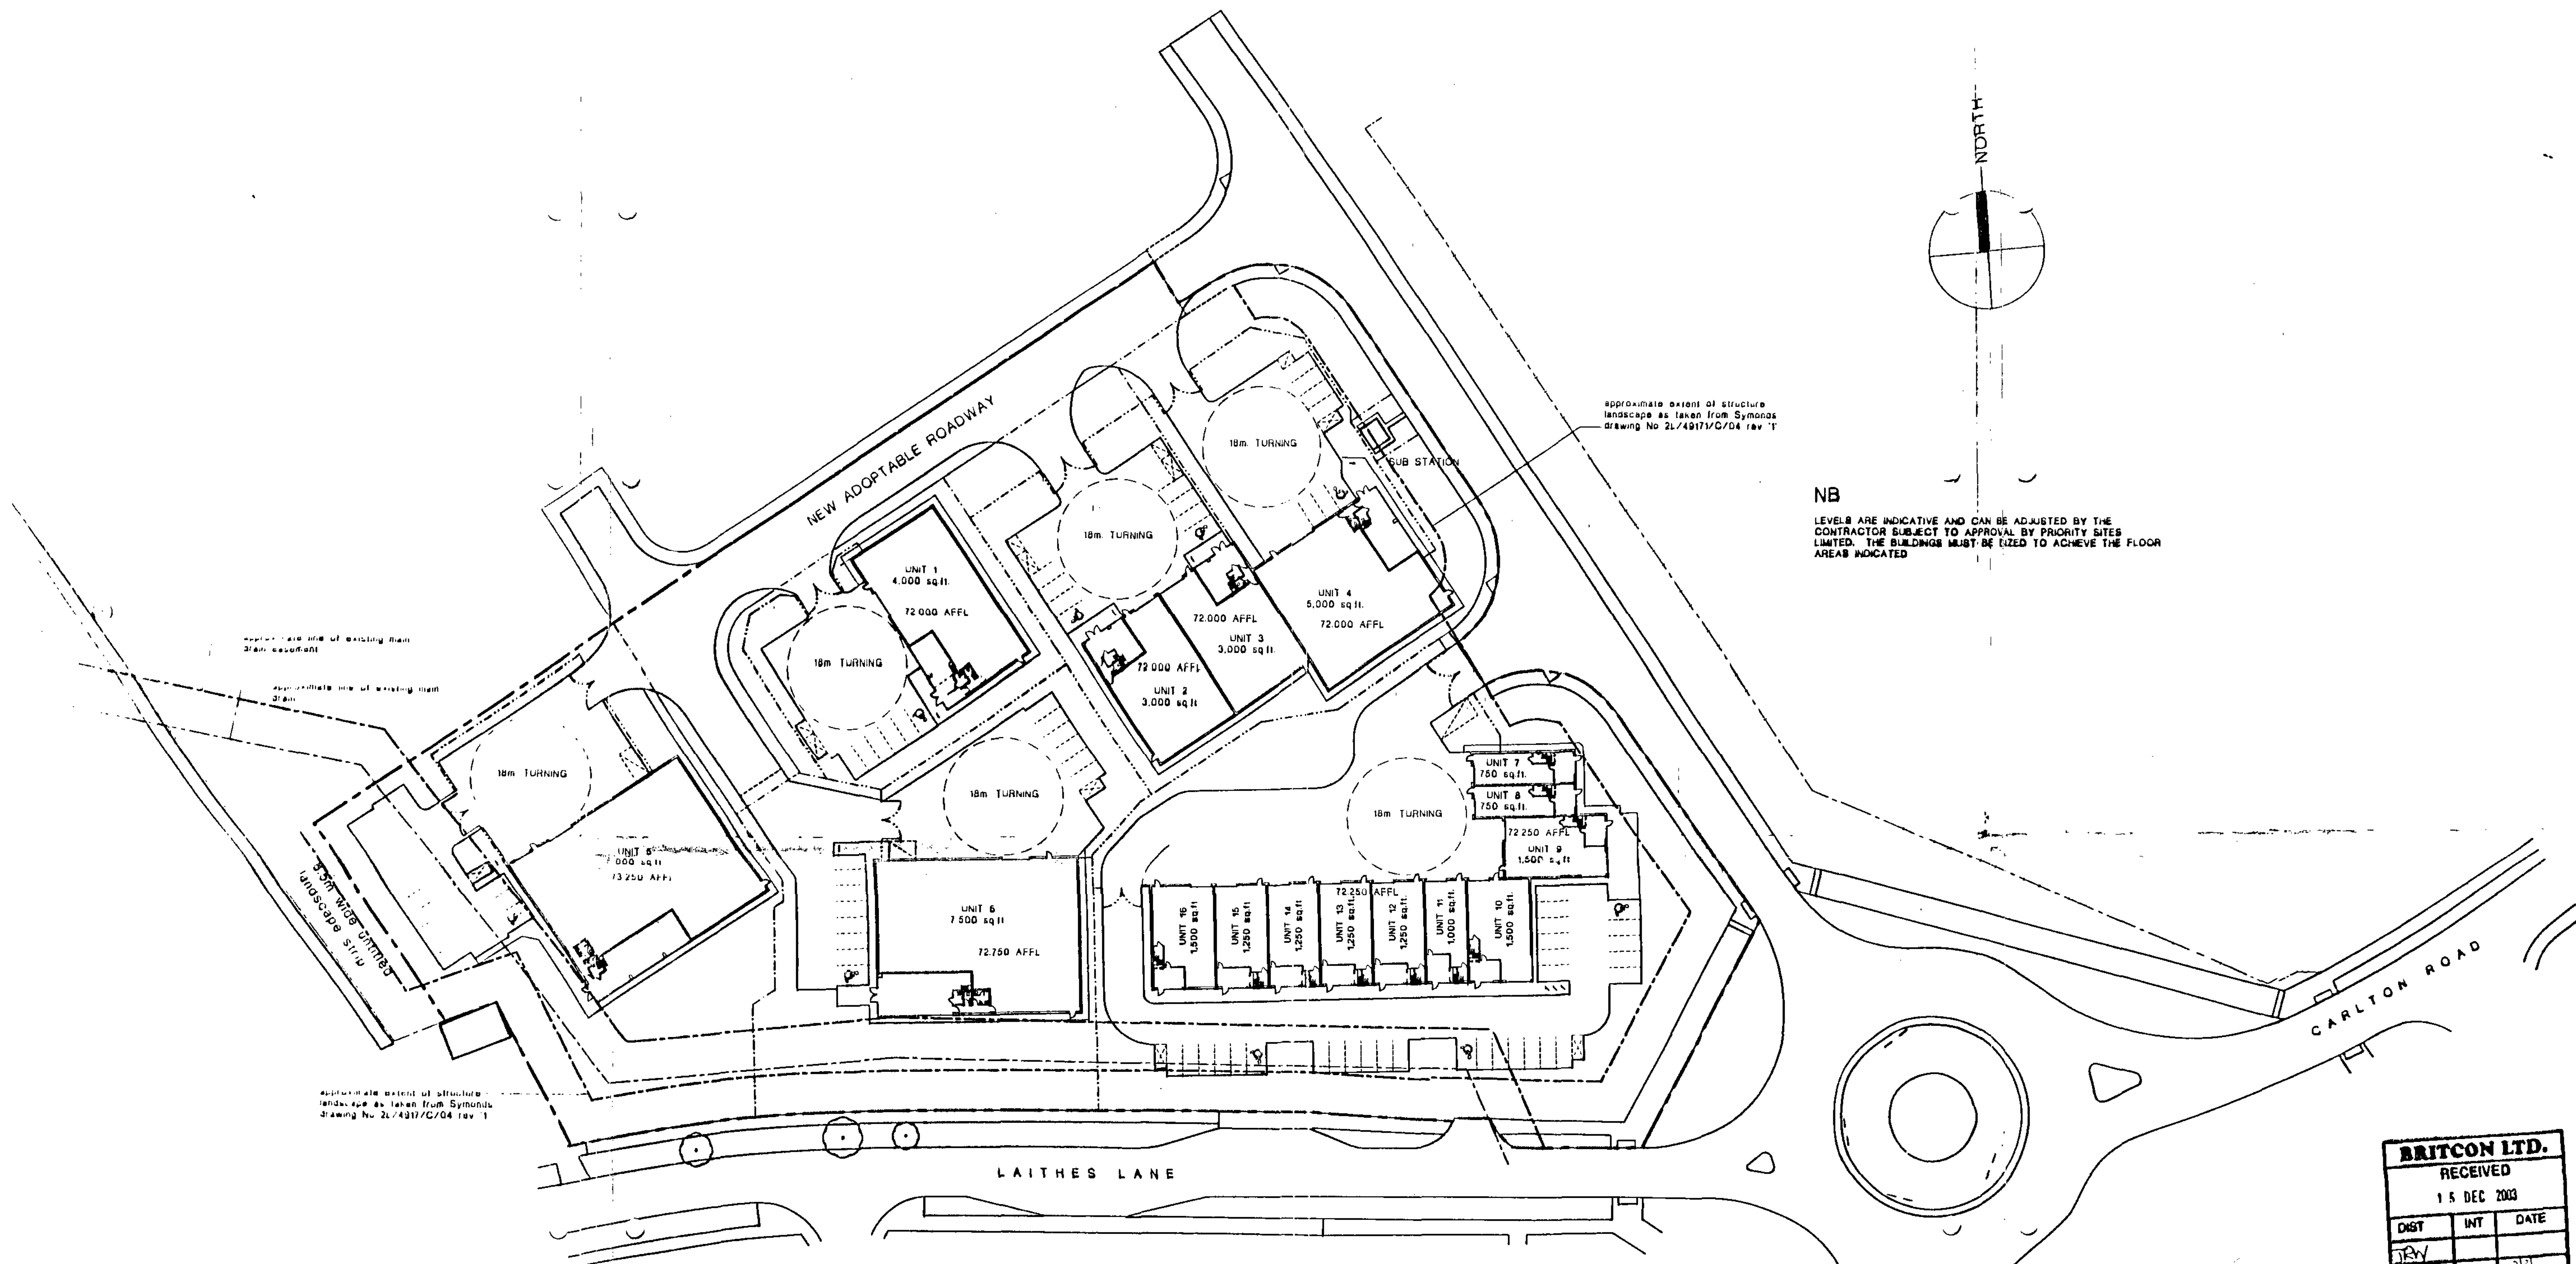

BUILDING SCHEDULE

Unit	Area sq ft	Area sq m	Specs	Notes	Structure
Unit 1	4,000 sq ft	372 sq m	5 L.A.H.S.	2 No.	1 No.
Unit 2	3,000 sq ft	279 sq m	4 L.A.H.S.	2 No.	1 No.
Unit 3	3,000 sq ft	279 sq m	4 L.A.H.S.	2 No.	1 No.
Unit 4	5,000 sq ft	465 sq m	7 L.A.H.S.	4 No.	1 No.
Unit 5	7,200 sq ft	668 sq m	14 L.A.H.S.	2 No.	1 No.
Unit 6	7,200 sq ft	668 sq m	14 L.A.H.S.	2 No.	1 No.
Unit 7	7,200 sq ft	668 sq m	14 L.A.H.S.	2 No.	1 No.
Unit 8	7,200 sq ft	668 sq m	14 L.A.H.S.	2 No.	1 No.
Unit 9	7,200 sq ft	668 sq m	14 L.A.H.S.	2 No.	1 No.
Unit 10	7,200 sq ft	668 sq m	14 L.A.H.S.	2 No.	1 No.
Unit 11	7,200 sq ft	668 sq m	14 L.A.H.S.	2 No.	1 No.
Unit 12	7,200 sq ft	668 sq m	14 L.A.H.S.	2 No.	1 No.
Unit 13	7,200 sq ft	668 sq m	14 L.A.H.S.	2 No.	1 No.
Unit 14	7,200 sq ft	668 sq m	14 L.A.H.S.	2 No.	1 No.
Unit 15	7,200 sq ft	668 sq m	14 L.A.H.S.	2 No.	1 No.
Unit 16	7,200 sq ft	668 sq m	14 L.A.H.S.	2 No.	1 No.

KEY

- motorcycle parking
- cycle parking (bays)
- fenced refuse enclosure (exact size to be agreed)

BRITCON LTD.		
RECEIVED		
15 DEC 2003		
DIST	INT	DATE
10/1	10/1	10/1
10/1	10/1	10/1
10/1	10/1	10/1
10/1	10/1	10/1
10/1	10/1	10/1
10/1	10/1	10/1
10/1	10/1	10/1

RECEIVED
08 MAY 2003

C. MAJOR ADJUSTMENT TO SITE BOUNDARY TO UNITS 5 AND 6
D. UNIT 5 BUILDING AND SITE LAYOUT AMENDED
A. MAJOR ADJUSTMENT TO UNITS 5 & 6 CAR PARKING AND BUILDING LAYOUT REVISED TO UNITS 7 - 16

WHARNCVILLE BUSINESS PARK
LAITHES LANE,
BARNSELY

PRIORITY SITES LIMITED
PROPOSED SITE PLAN
INCLUDING EASEMENTS

PHILIP LEE & ASSOCIATES
CHARTERED
ARCHITECTS

115 BURNING WOOD LANE
TELEPHONE 0193 2460001
FACSIMILE 0193 2460003
EMAIL OFFICE@PHILIPLEE.CO.UK

SCALE 1:500
DATE AUG 2003
SHEET NO. 4181 - 176
C