
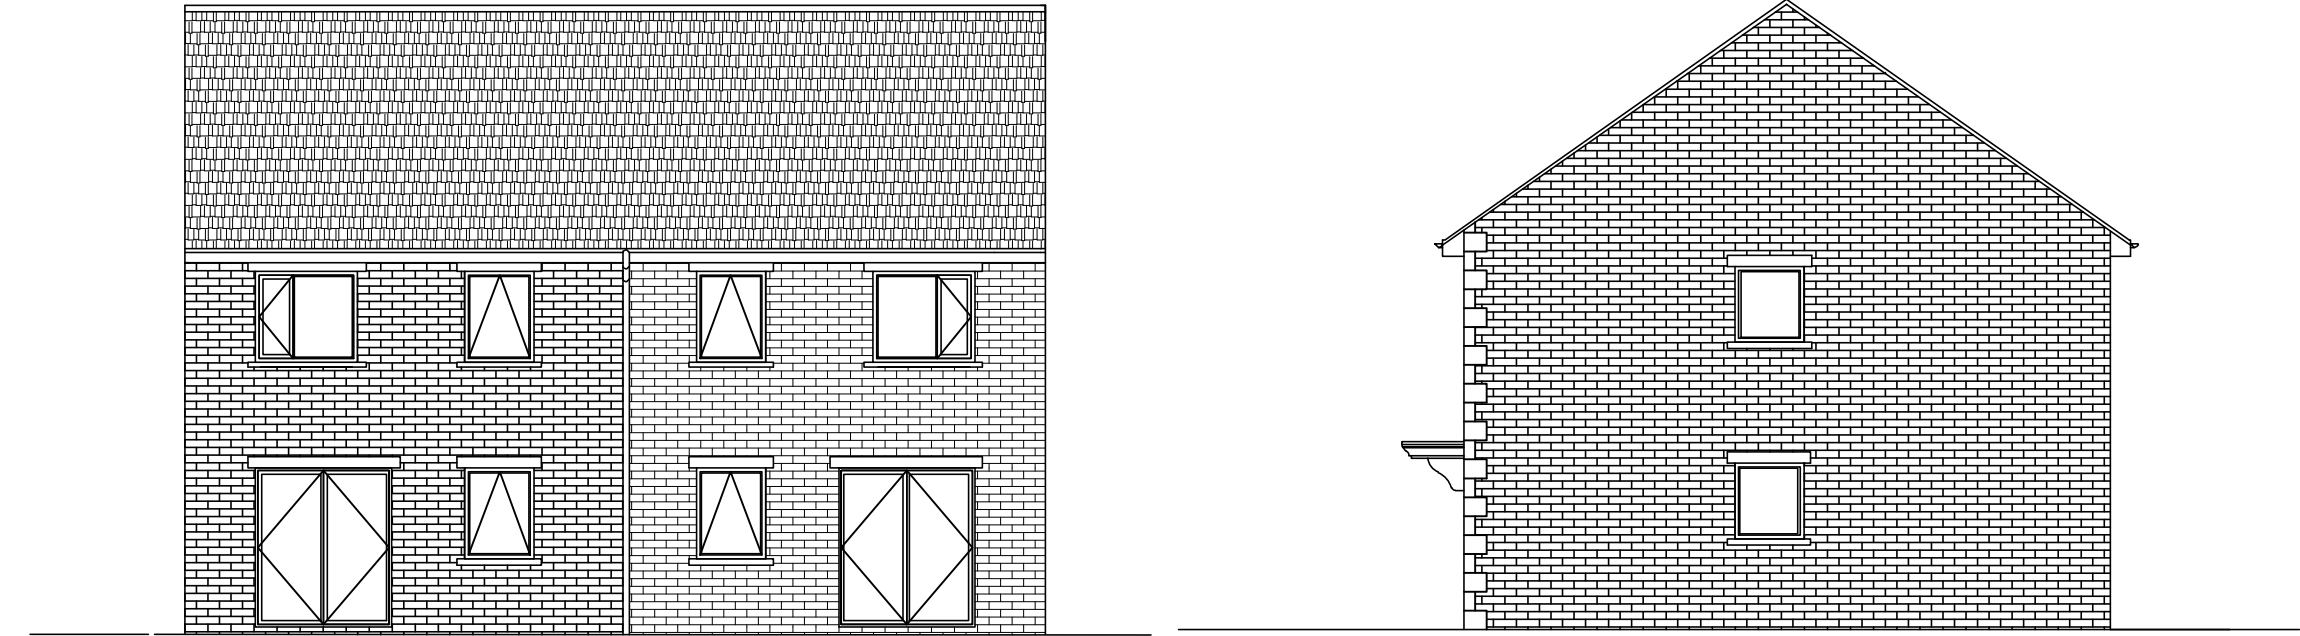


Drawing No.	Rev No.
MNR001 -003	

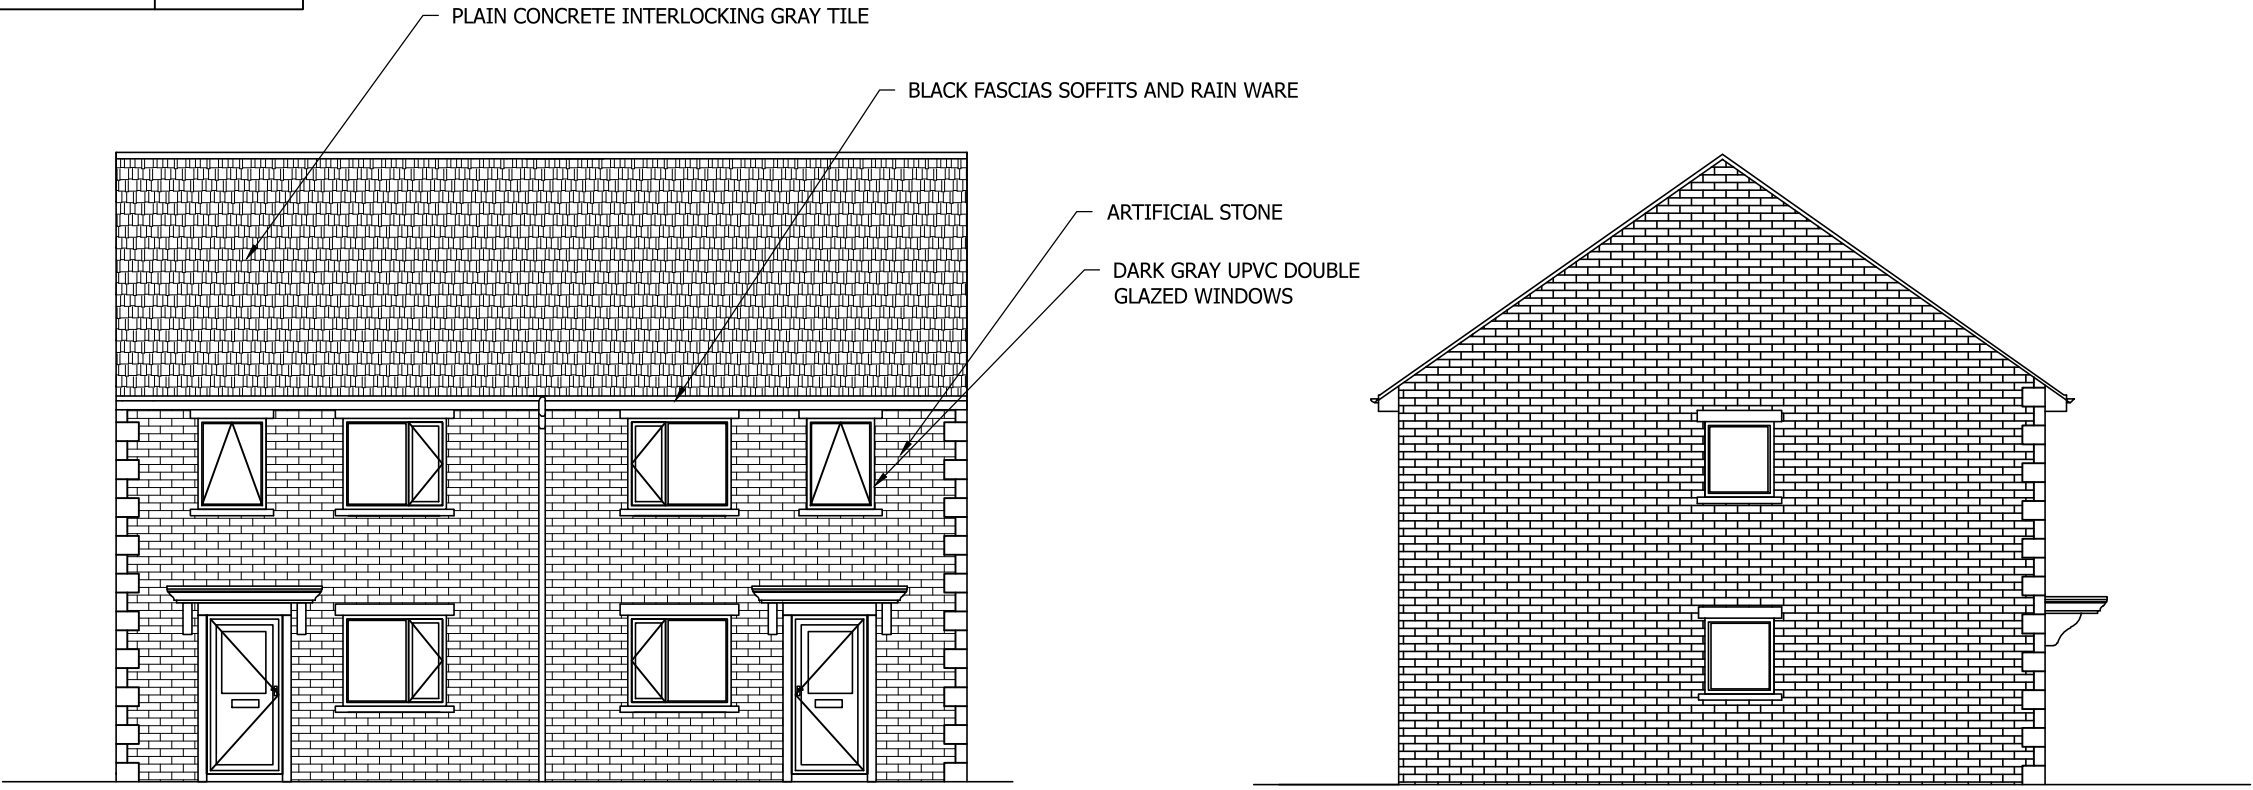

PROPOSED REAR ELEVATION
SCALE 1:100 AT A3

PROPOSED END ELEVATION
SCALE 1:100 AT A3

DO NOT SCALE: Contractor to check all dimensions and report any omissions or errors

NOTES

Rev	Description	By	Chk	App	Date
JRB DESIGNS Ltd 1 Saville Road Cudworth Barnsley S72 8LT Tel: 01226 383542 Fax: 01226 380078 Mob: 07970 541192 Email: john@jrbdesigns.co.uk This drawing is copyright. © jrbdesigns Ltd.					
Client					
MR. N ROBINSON					
Drawing Title					
PROPOSED ELEVATIONS					
Address					
21 ST. MARYS ROAD DARFIELD BARNSELEY S73 9LQ					
Project Title:					
PROPOSED NEW HOUSING DEVELOPMENT					
Purpose of Issue:					
PLANNING					
Drawing Status					
FIRST ISSUE					
Scale at A3 AS SHOWN		Drawn By JRB		Date 18/09/2015	
Checked By		Date 18/09/2015		Approved By	
Project No.		Drawing No.			Revision
MNR001		003			-
APPROVAL ☒ INFORMATION ☐ TENDER ☐ CONTRACT ☐ CONSTRUCTION ☐					