
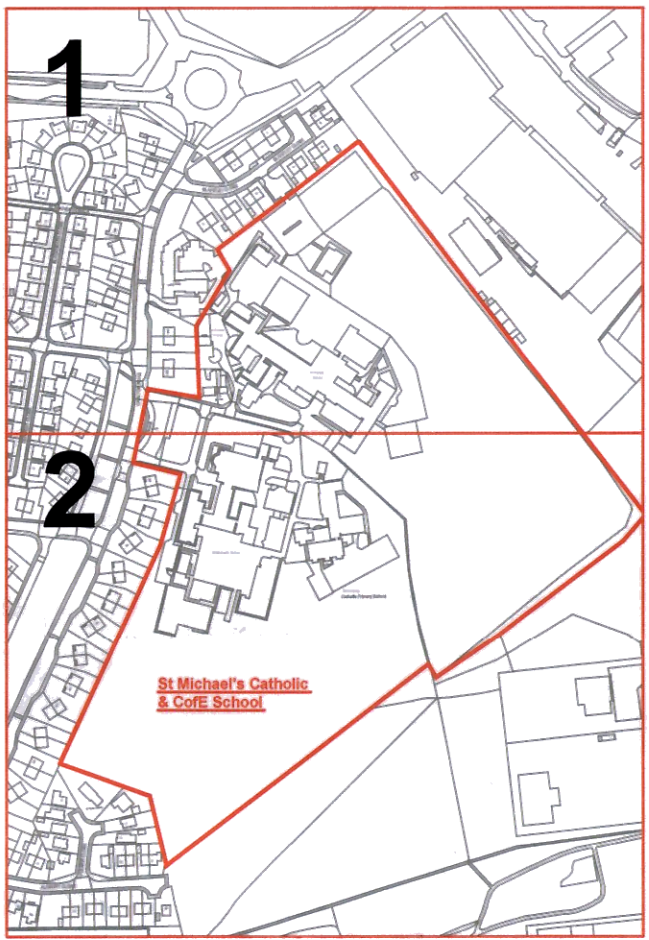


1

This map is reproduced from Ordnance Survey material with the permission of Ordnance Survey on behalf of the Controller of Her Majesty's Stationary Office © Crown copyright. Unauthorised reproduction infringes Crown copyright and may lead to prosecution or civil proceedings. 10002264 (2009)

Do not scale off of this drawing. Work to fixed dimensions only.

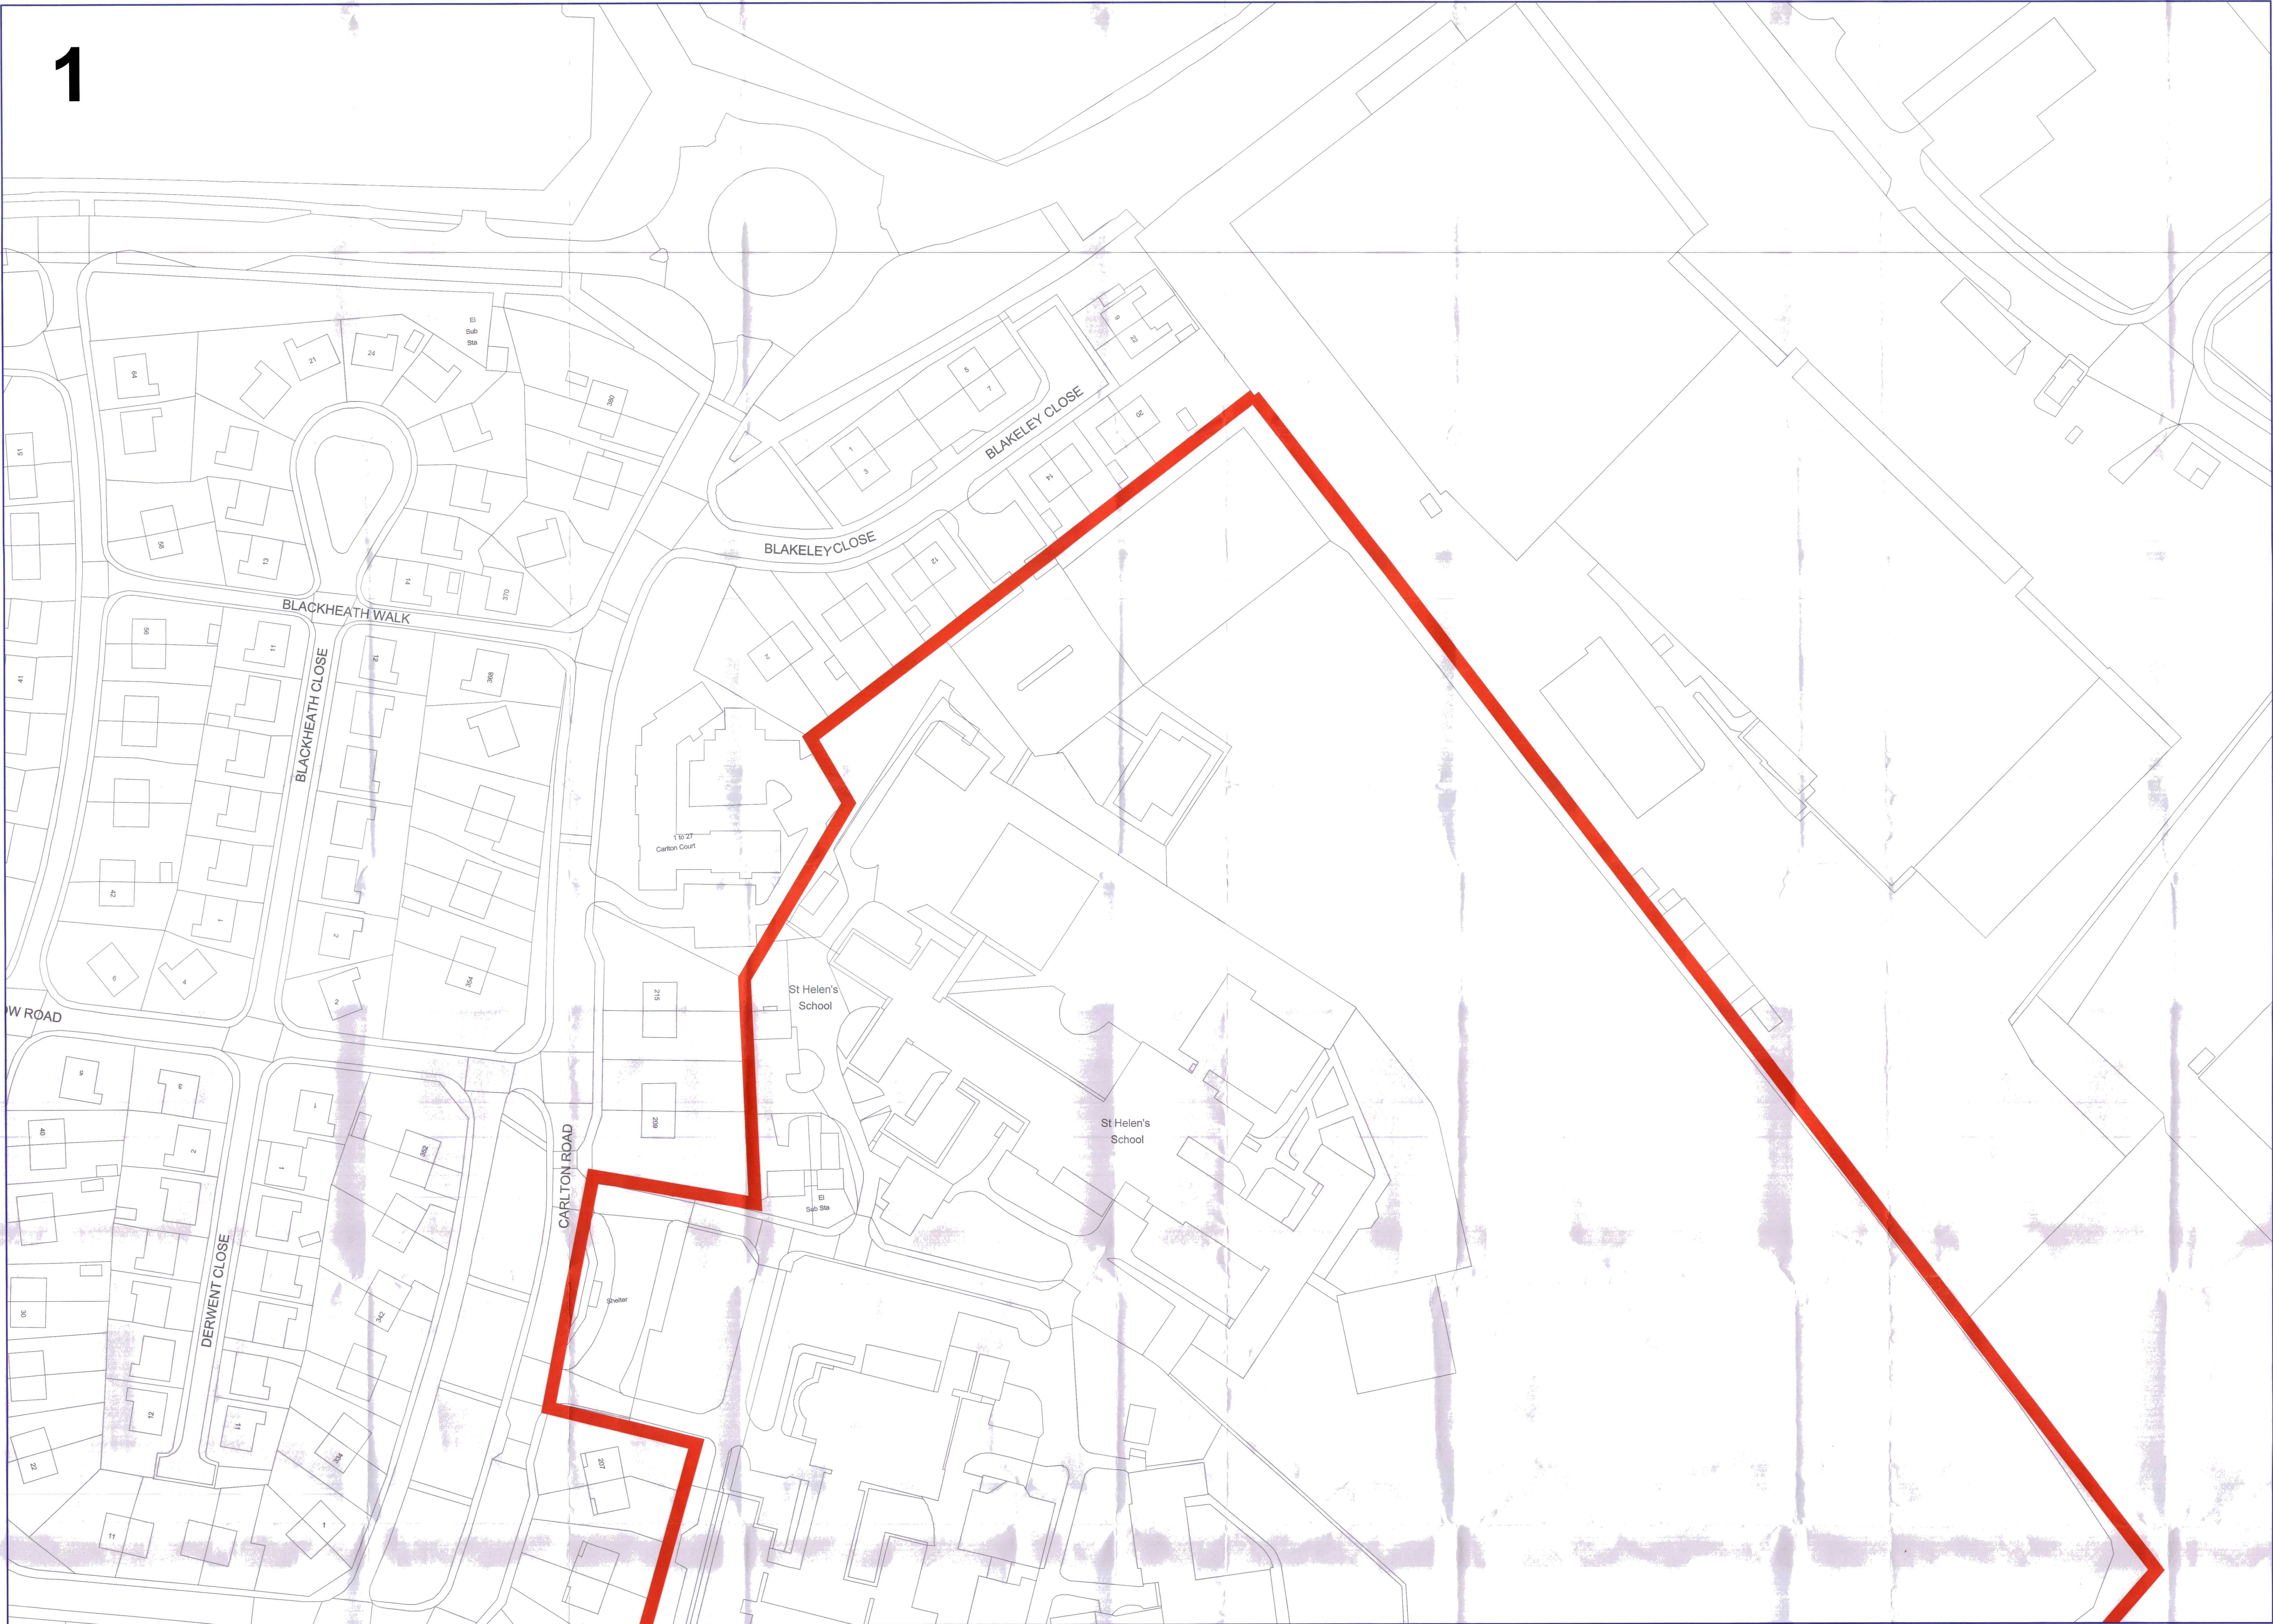

**BARNSELEY**  
Metropolitan Borough Council

Property & Procurement  
Alan White  
Assistant Executive Director  
Springfield House, Springfield St  
Barnsley S70 6BH  
Tel: 01226 770770  
Fax: 01226 774389

PROJECT:  
BARNSELEY MBC BSF  
ST MICHAEL'S ALC

DRAWING:  
EXISTING SITE PLAN

| Drawn | Scale | Date    | Revision |
|-------|-------|---------|----------|
| JMY   | 1:500 | Oct' 09 | —        |

| Project Code | Drawing No. |
|--------------|-------------|
| ED 1942      | ESP02       |