


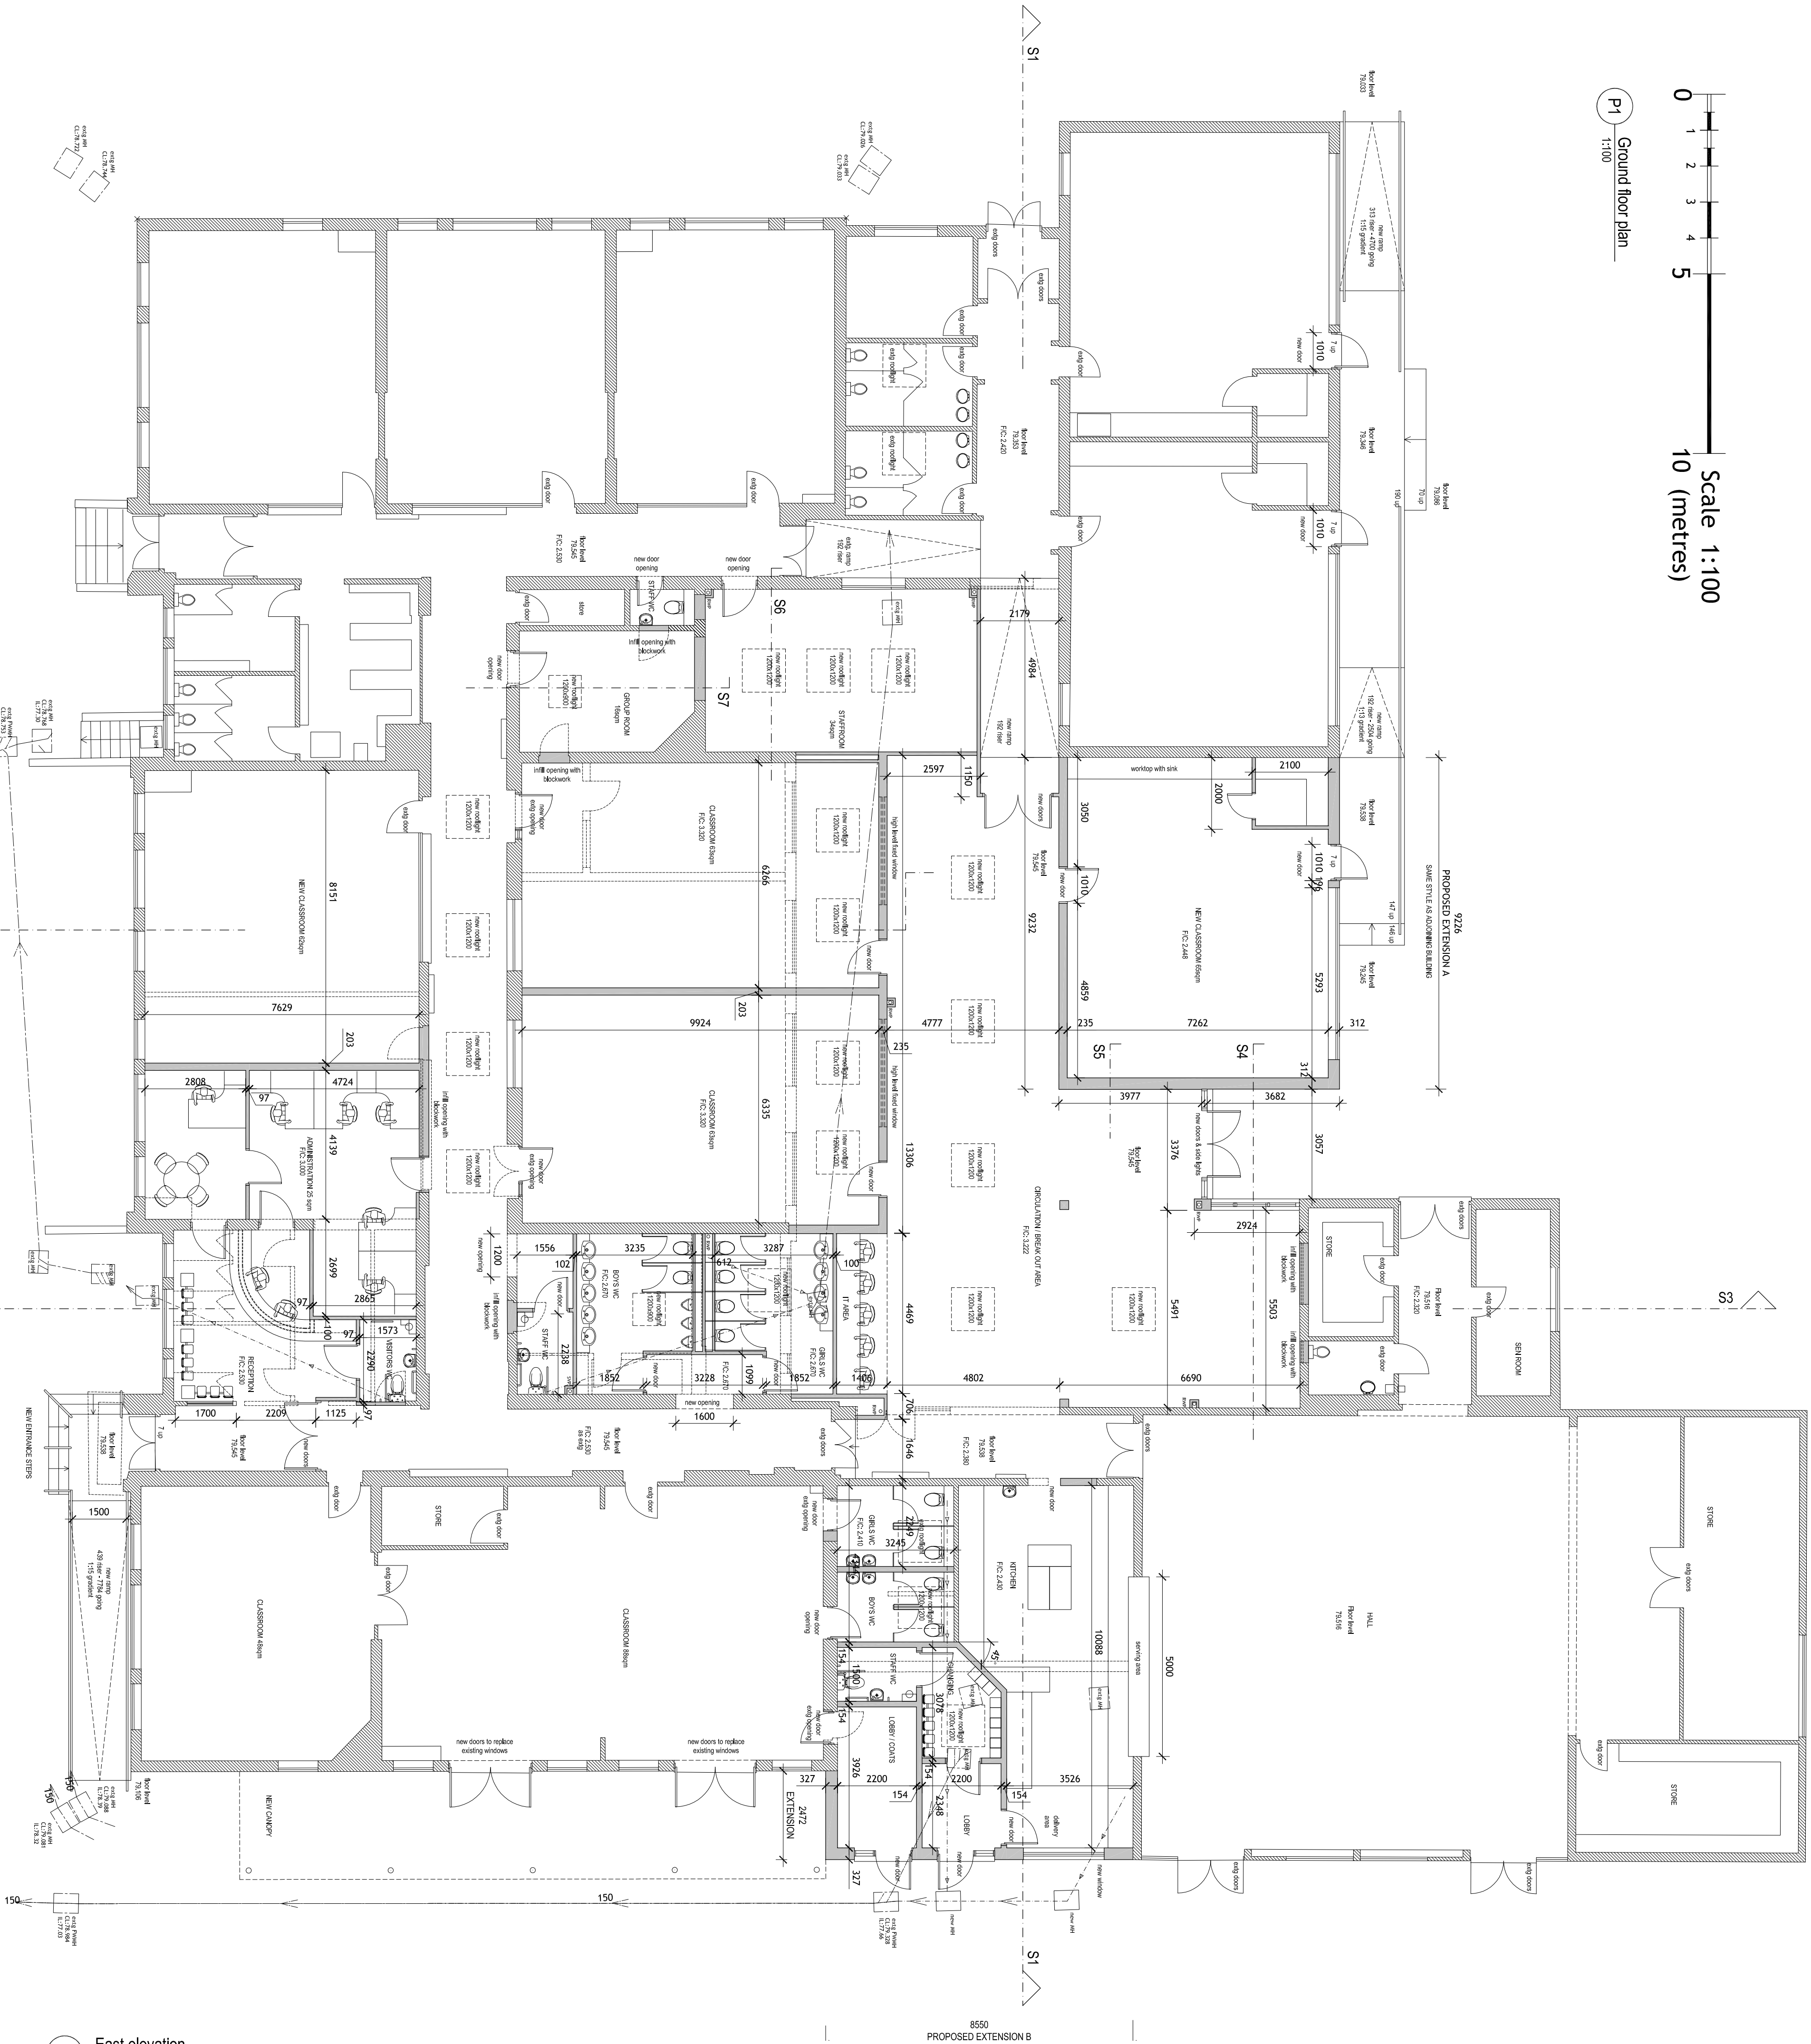

P1 Ground floor plan
1:100



LEGEND:

- EXISTING DRAINAGE
- PROPOSED DRAINAGE
- TO BE DEMOLISHED
- ROOFLIGHTS / CANOPY
- EXISTING WALLS
- PROPOSED WALLS
- NEW ROOF TILES
- NEW BRICKWORK
- NEW RENDERED WALLS

GROSS INTERNAL AREAS:	
EXISTING	1,263.00 m ²
PROPOSED EXTENSION A	64.80 m ²
PROPOSED EXTENSION B	40.40 m ²
INFIL	230.80 m ²
PROPOSALS TOTAL	336.00 m ²

STATUS:
PLANNING ISSUE



W: www.barker-associates.co.uk
E: msa@barker-associates.co.uk

T: 01279 647111
F: 01279 647027

Client:
ACADEMIES ENTERPRISE TRUST

Project:
SHAFTON PRIMARY ACADEMY
HIGH STREET
SHAFTON
BARNSTLEY

EXTENSIONS & ALTERATIONS 2014

Title:
PROPOSED FLOOR PLAN

Scale @A1:	Date:	CAD:	Checked:
1:100	FEV. 2014	VR	BP
Drawing no.:	BA / 5042.91.03/203-R1	Revision:	1