



|                |         |
|----------------|---------|
| Drawing No.    | Rev No. |
| MDL001    -003 |         |

DO NOT SCALE: Contractor to check all dimensions and report any omissions or errors

NOTES

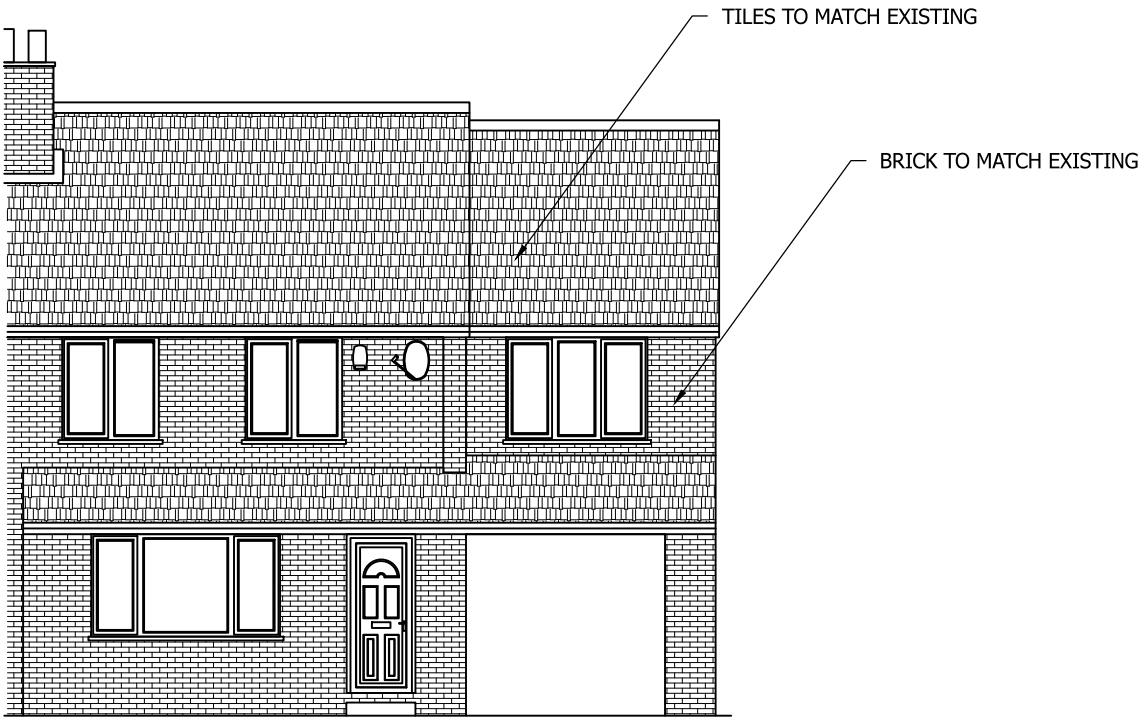


PROPOSED FRONT ELEVATION  
SCALE 1:100 AT A3

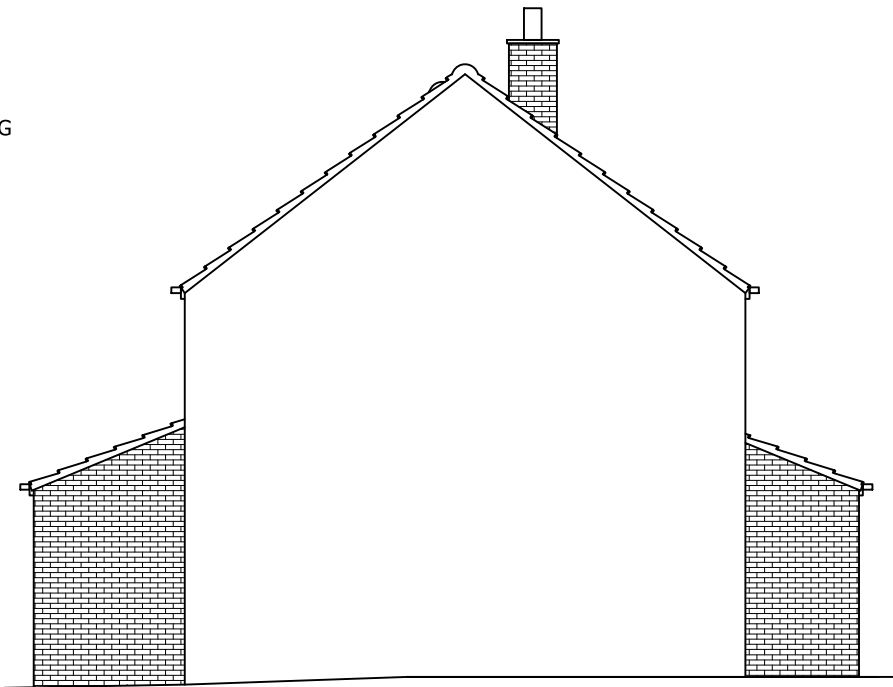

PROPOSED END ELEVATION  
SCALE 1:100 AT A3



PROPOSED REAR ELEVATION  
SCALE 1:100 AT A3

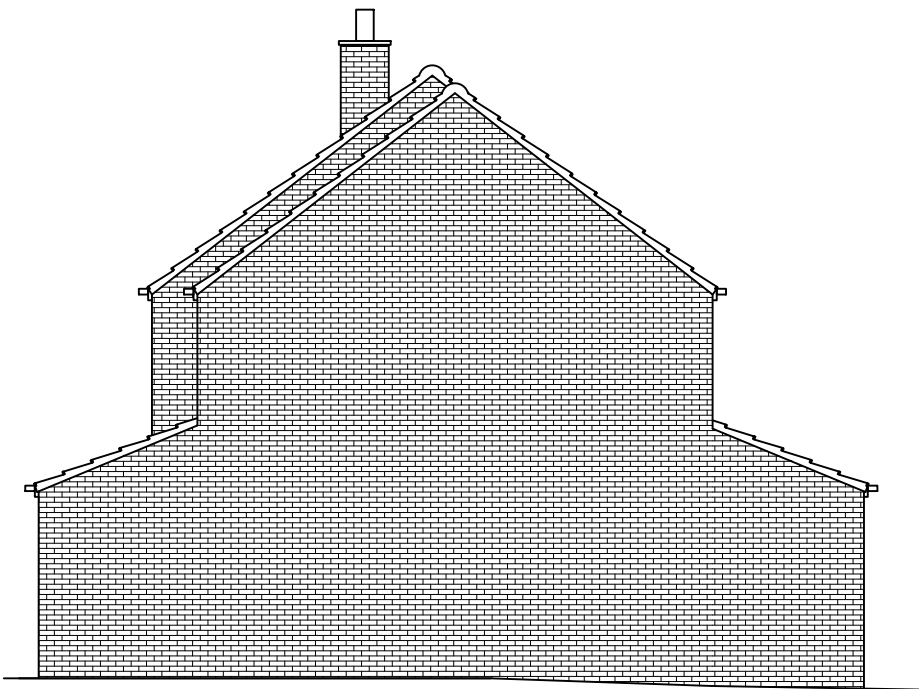

PROPOSED END ELEVATION  
SCALE 1:100 AT A3

| Rev   | Description        | By                                                  | Chk                | App           | Date |
|---|--------------------|-----------------------------------------------------|--------------------|---------------|------|
| JRB DESIGNS Ltd<br>1 Saville Road<br>Cudworth<br>Barnsley<br>S72 8LT<br>Tel: 01226 383542<br>Fax: 01226 380078<br>Mob: 07970 541192<br>Email: john@jrbdesigns.co.uk<br><br>This drawing is copyright. © jrbdesigns Ltd. |                    |                                                     |                    |               |      |
| Client   |                    | MR. D LEE                                           |                    |               |      |
| Drawing Title   |                    | PROPOSED ELEVATIONS                                 |                    |               |      |
| Address   |                    | 21 WARREN QUARRY LANE<br>BARNSELEY<br>S70 2ND       |                    |               |      |
| Project Title:   |                    | TWO STOREY SIDE & SINGLE<br>FRONT & REAR EXTENSIONS |                    |               |      |
| Purpose of Issue:   |                    | PLANNING                                            |                    |               |      |
| Drawing Status   |                    | FIRST ISSUE                                         |                    |               |      |
| Scale at A3<br>AS SHOWN   | Drawn By<br>JRB    | Date<br>18/02/2017                                  |                    |               |      |
| Checked By   | Date<br>18/02/2017 | Approved By                                         | Date<br>18/02/2017 | Revision      |      |
| Project No.<br>MDL001   |                    | Drawing No.<br>003                                  |                    | Revision<br>- |      |
| APPROVAL <input checked="" type="checkbox"/> INFORMATION <input type="checkbox"/> TENDER <input type="checkbox"/> CONTRACT <input type="checkbox"/> CONSTRUCTION <input type="checkbox"/>                               |                    |                                                     |                    |               |      |