



DRAWING/COPY AND ANY DESIGN THEREON IS
 PROTECTED BY COPYRIGHT AND IS THE PROPERTY OF
 ARCHITECTURE LTD. IT IS TO BE USED ONLY FOR THE
 PURPOSE FOR WHICH IT WAS EXPRESSLY LOANED.
 IT IS NOT TO BE COPIED IN ANY FORMAT
 OR REPRODUCED IN ANY MANNER OR COMMUNICATED
 IN ANY FORM TO ANY THIRD PARTY WITHOUT PRIOR
 WRITTEN CONSENT. ALL MEASUREMENTS TO BE
 TAKEN ON SITE PRIOR TO CONSTRUCTION. DO NOT
 SCALE THIS DRAWING.
 ARCHITECTURE LTD
 ANY NUMBER 12942045

FOR CONSTRUCTION

EFFECT

STERS OF BARNSELY
BARNSELY ROAD
IBWELL BARNSELY S73 8DJ

NT:

•

ANNING

THE PLAN

A-21-24-P 02

[illegible]

200

A.1


ARCHITECTURE LTD © 2021



KEY ROAD

54.4m


EXISTING SITE PLAN SCALE 1:200

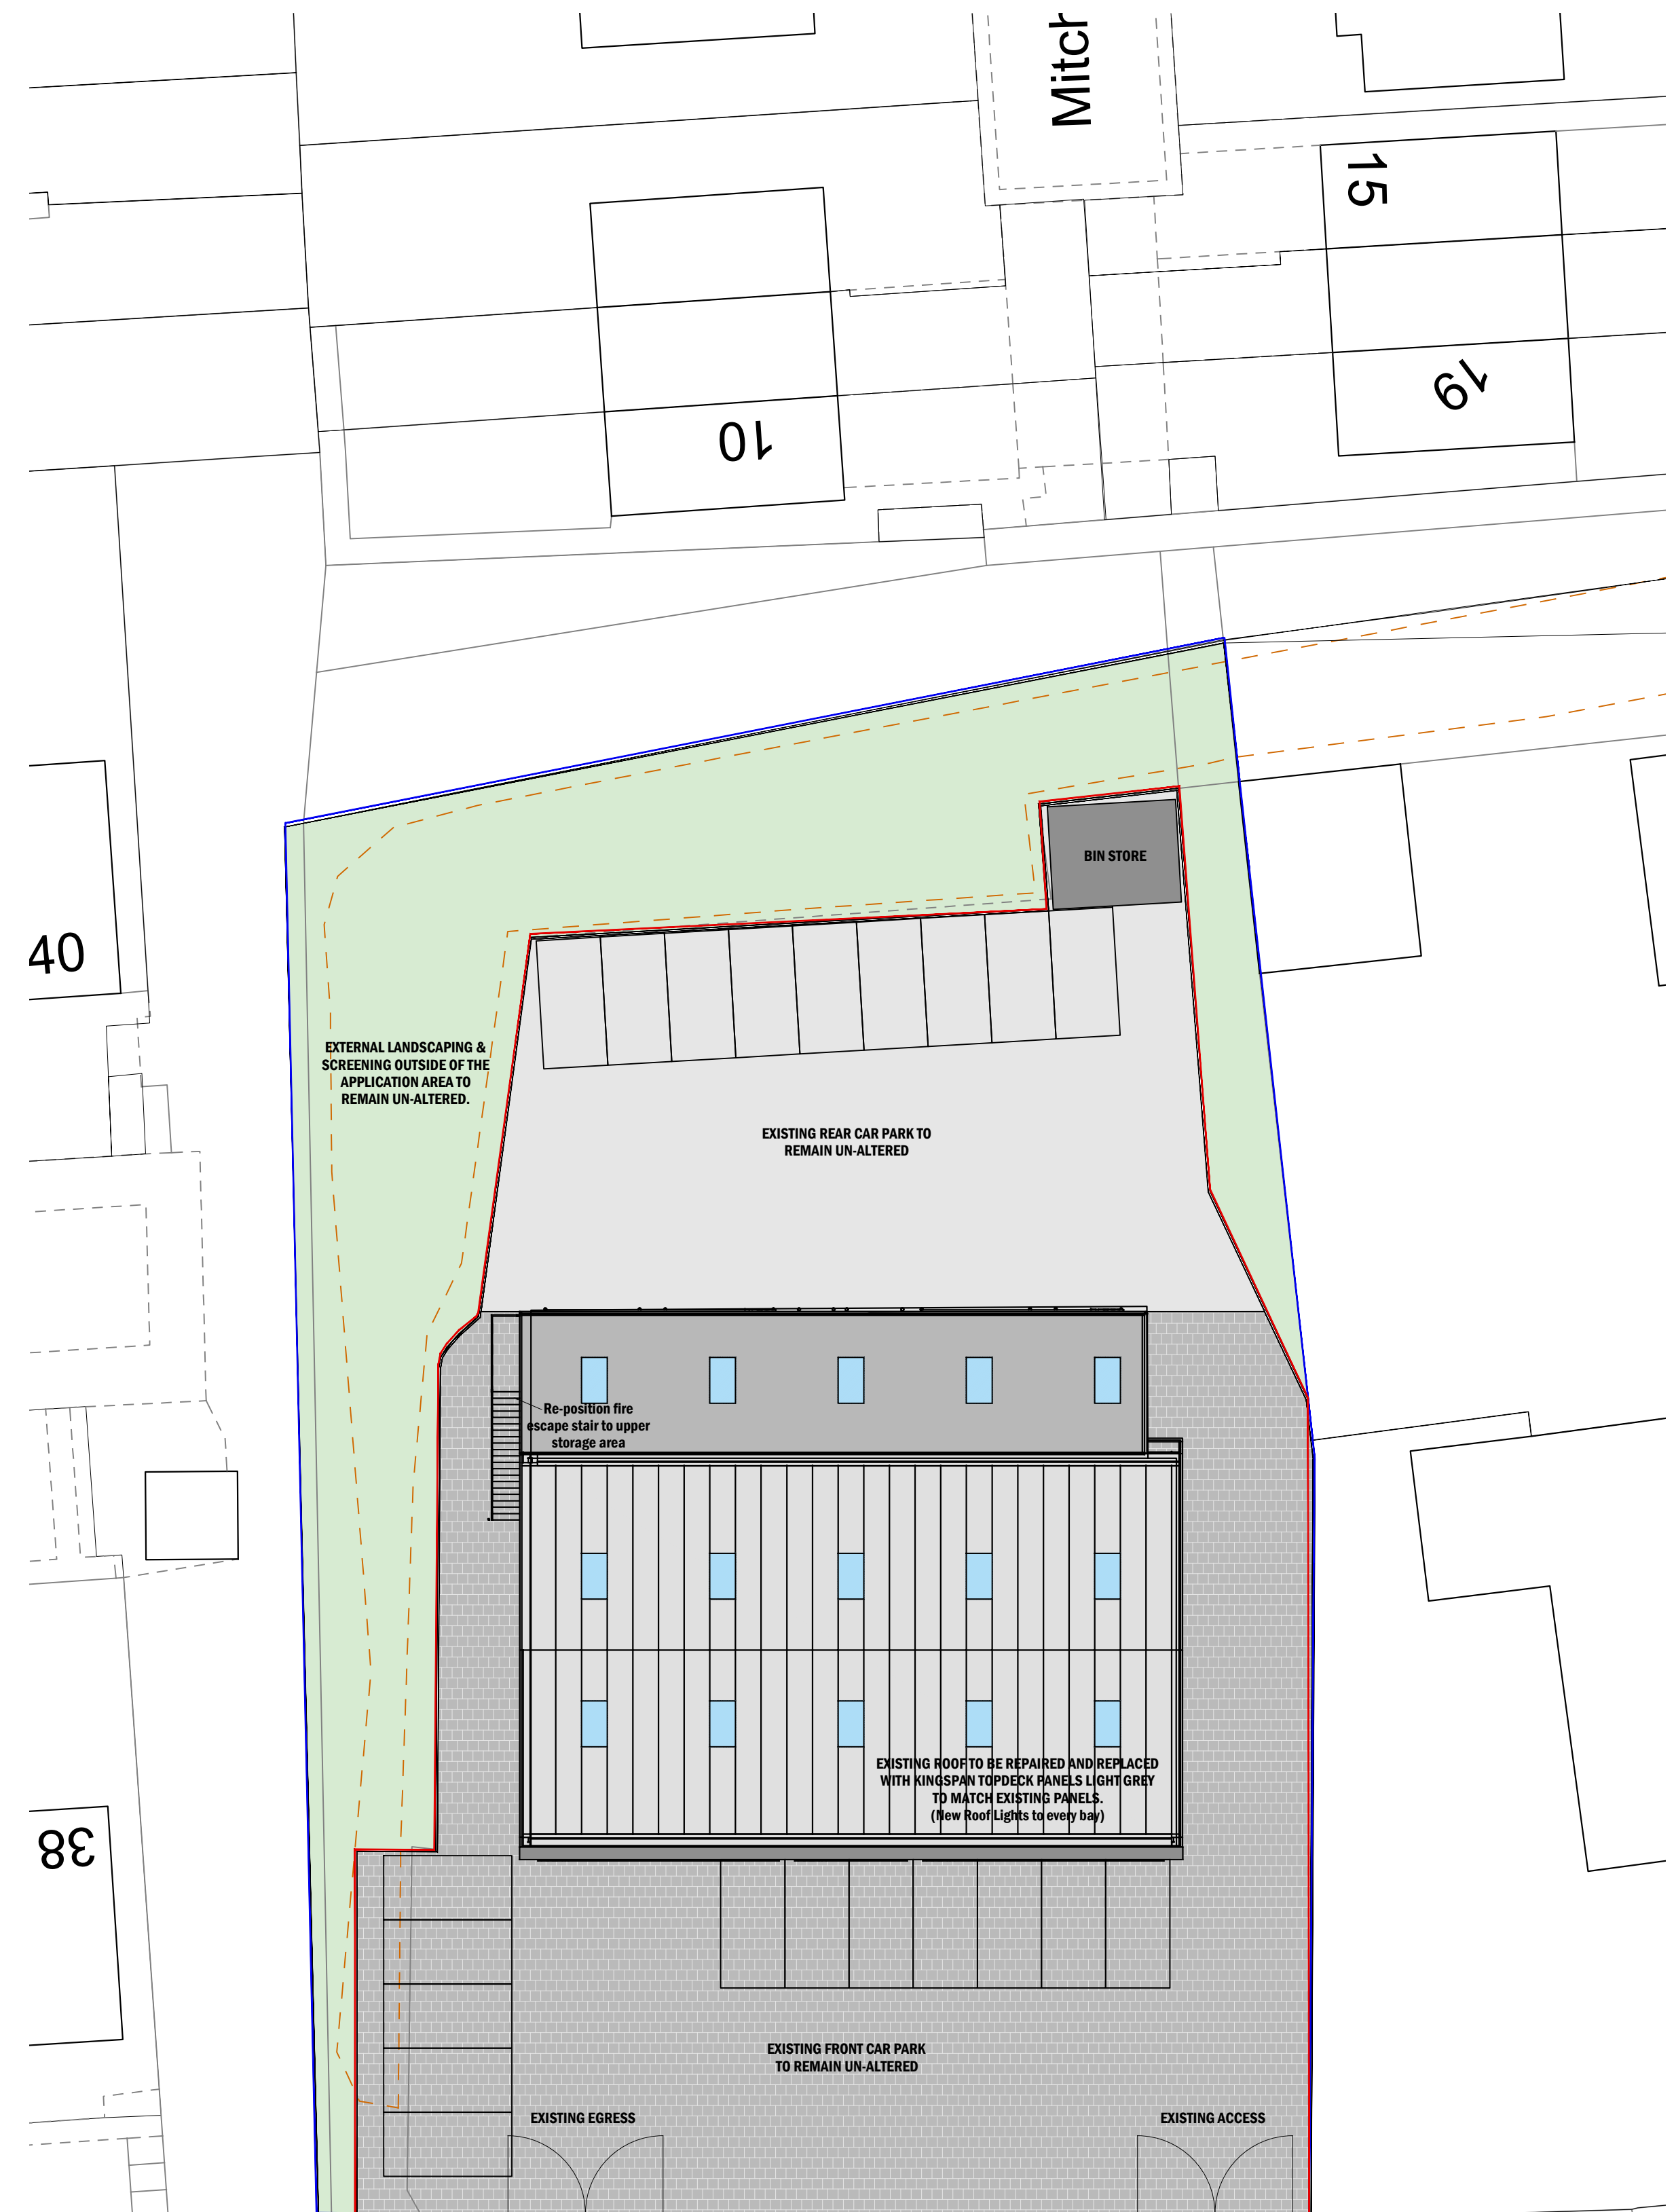

.EY ROAD

+ 54.4m

Scale 1:200

 

PROPOSED SITE PLAN SCALE 1:200