



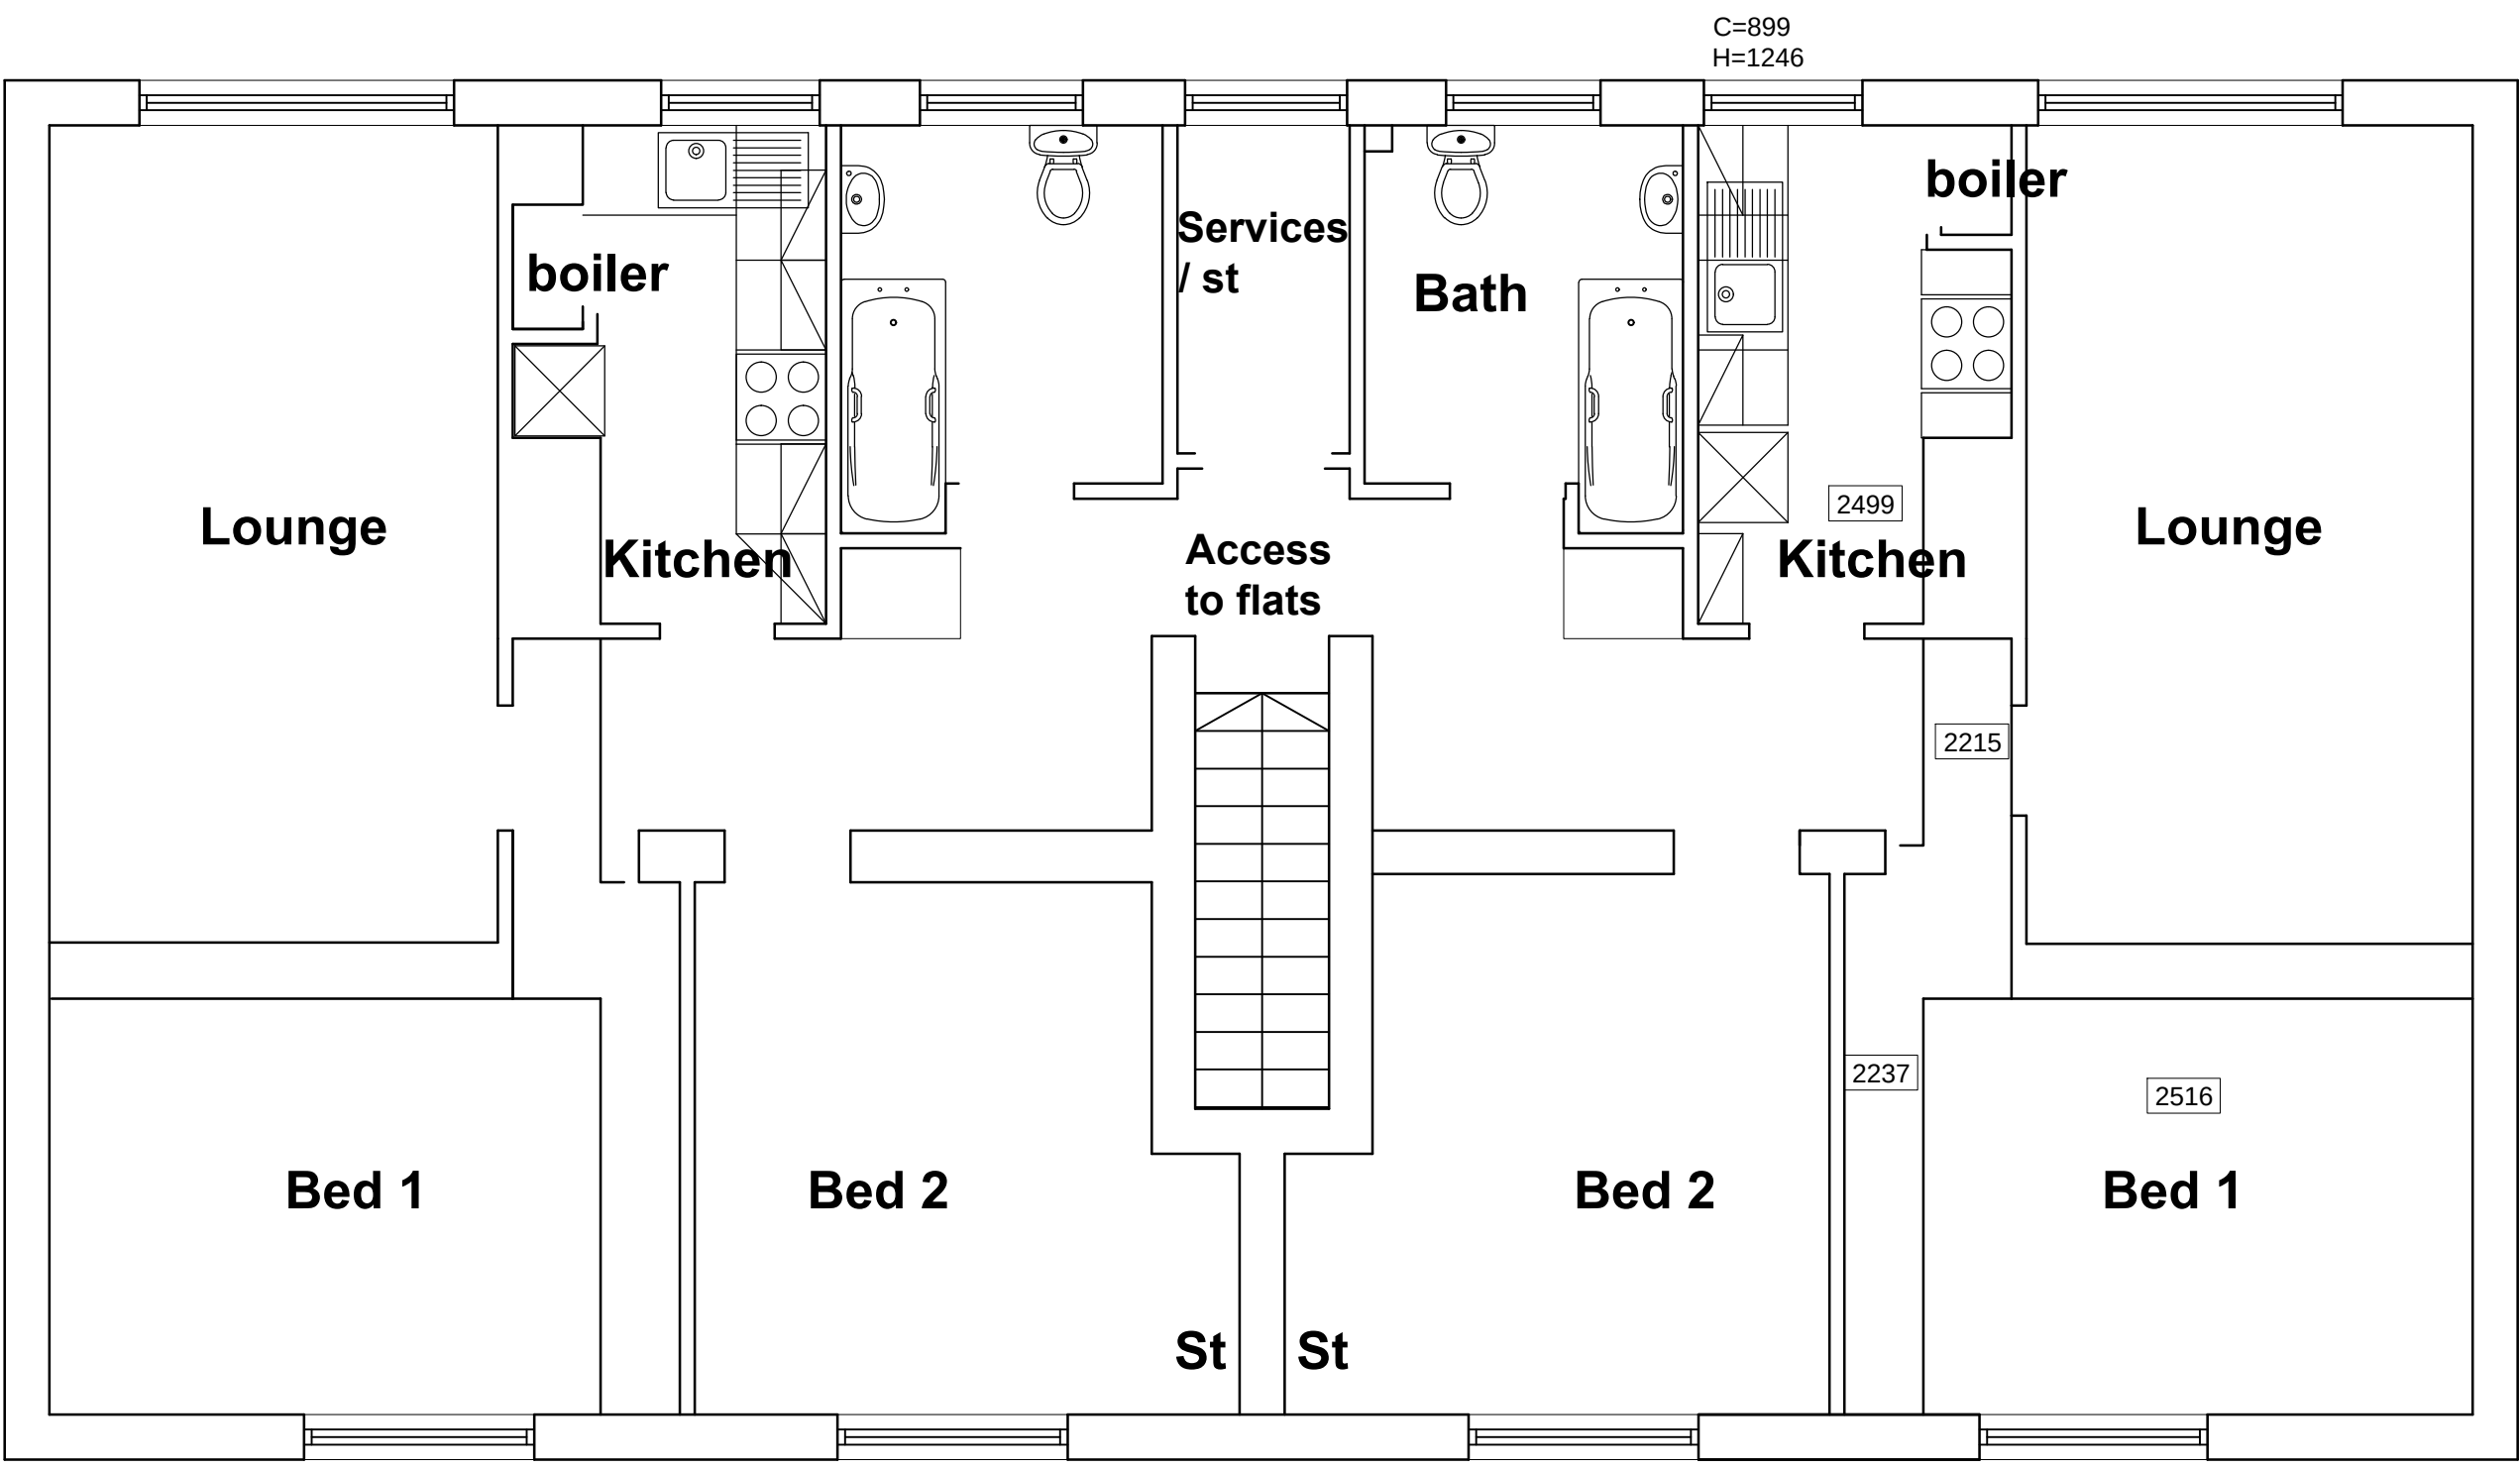

FIRST FLOOR PLAN AS EXISTING (Flat 28)



FIRST FLOOR PLAN - AS EXISTING (Flat 32)

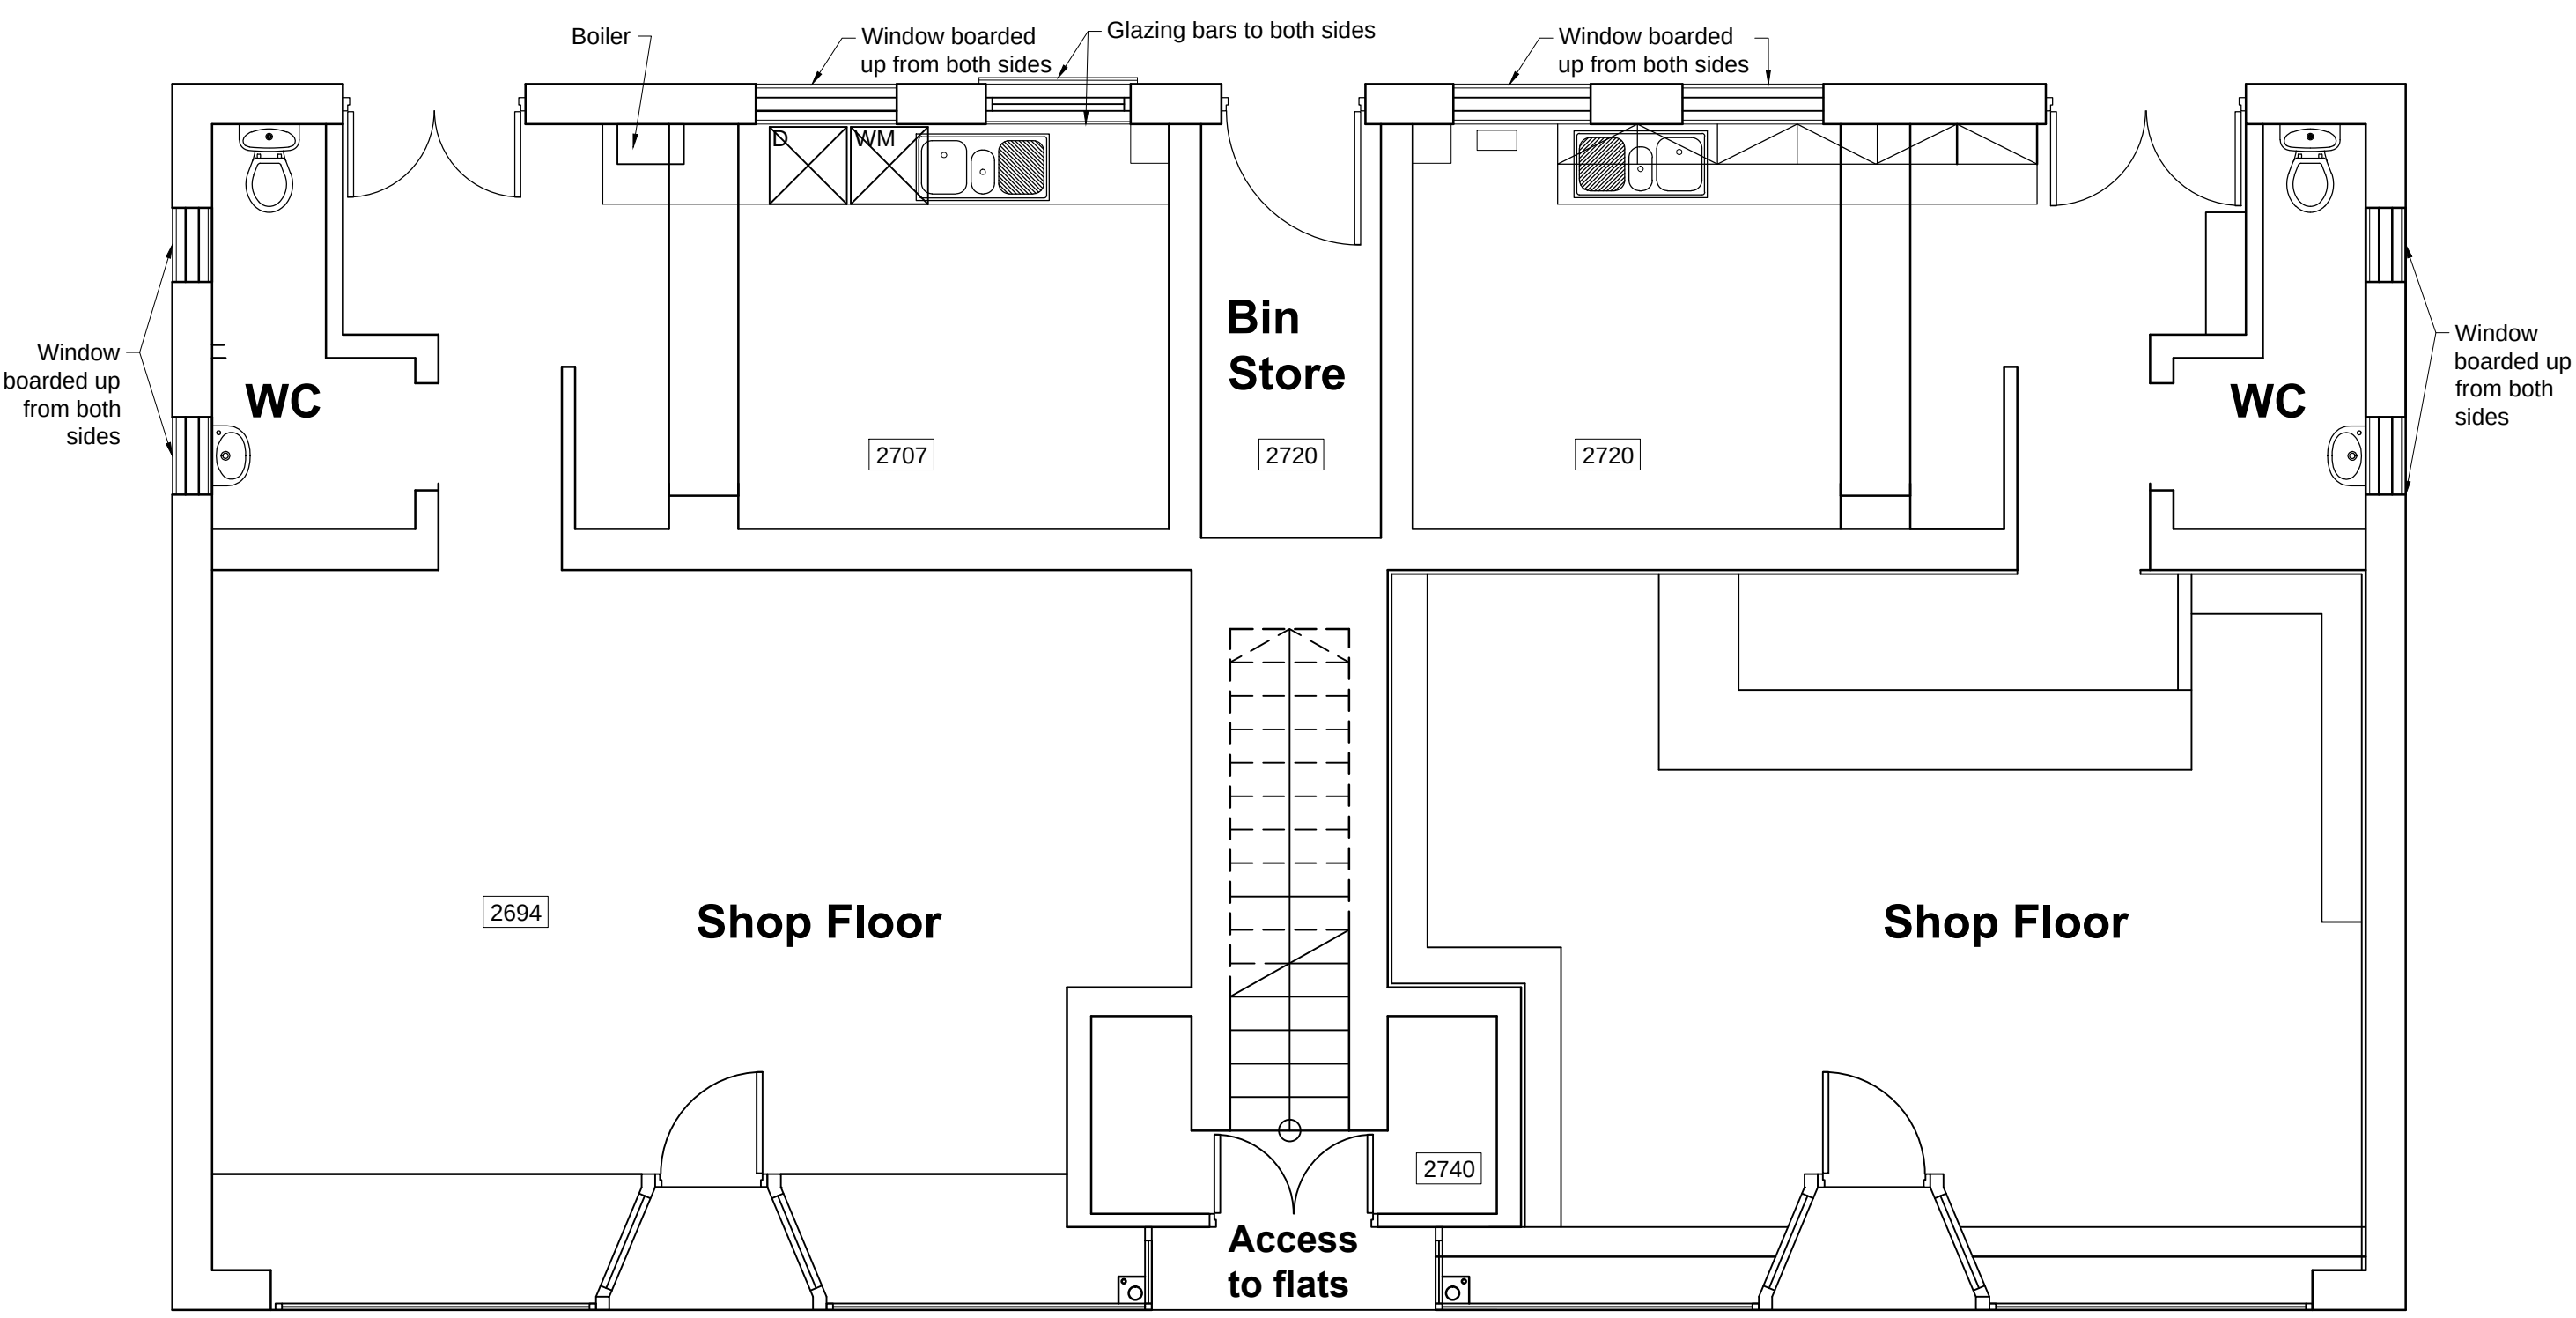

GROUND FLOOR PLAN AS EXISTING

GROUND FLOOR PLAN - AS EXISTING

RESPONSIBILITY IS NOT ACCEPTED FOR OTHERS SCALING DIRECTLY FROM THIS DRAWING. DO NOT SCALE FROM THIS DRAWING. USE WRITTEN DIMENSIONS ONLY.

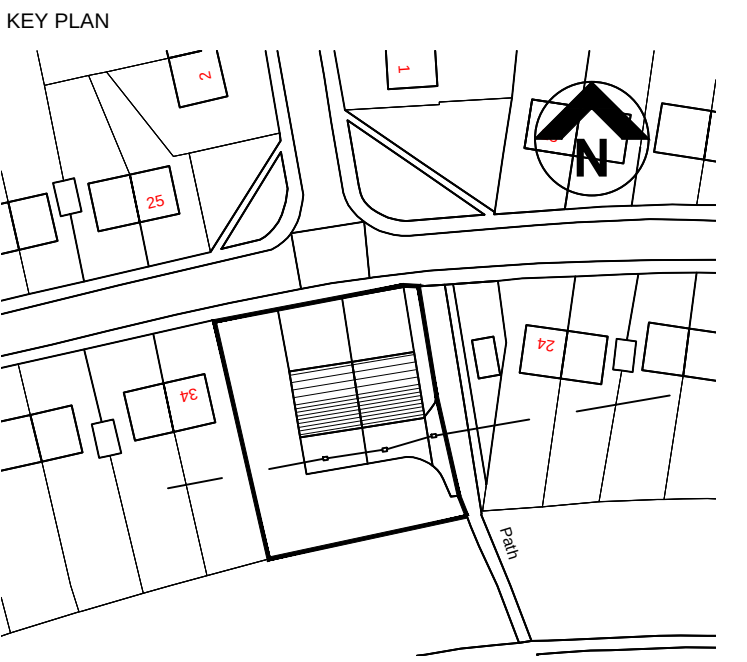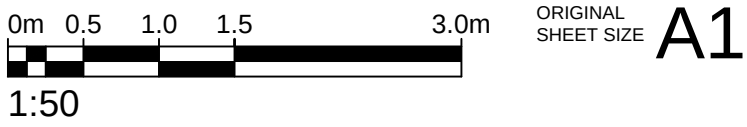

THIS DRAWING IS PRODUCED FOR USE IN THIS PROJECT ONLY AND MAY NOT BE USED FOR ANY OTHER PURPOSE. NPS PROPERTY CONSULTANTS LTD ACCEPT NO LIABILITY FOR THE USE OF THIS DRAWING OTHER THAN THE PURPOSE FOR WHICH IT WAS INTENDED IN CONNECTION WITH THIS PROJECT AS RECORDED IN THE 'PURPOSE FOR ISSUE' AND 'FILE STATUS CODE'.

THIS DRAWING MAY NOT BE REPRODUCED IN ANY FORM WITHOUT PRIOR WRITTEN AGREEMENT OF NPS PROPERTY CONSULTANTS LTD.

© CROWN COPYRIGHT AND DATABASE RIGHTS 2017 ORDNANCE SURVEY LICENCE NUMBER 100022264

Notes:

FIRST FLOOR LAYOUT UPDATED T REFLECT SURVEY INFORMATION						
P2						
FIRST ISSUE						
P1						
COMMENT						
REV	DRAWN	DATE	CHECKED	DATE	APPROVED	DATE
						
NPS Bamsley Ltd Gateway Plaza, Sackville St, Bamsley, South Yorkshire, S70 2RD, Tel: 01226 774605, Email: bamsley@nps.co.uk, www.nps.co.uk						
CLIENT Berneslai Homes						
PROJECT Proposed Shop Conversion, Rufford Avenue, Athersley North						
TITLE Existing GF and FF Plan						
SCALES DISCIPLINE PROJECT NUMBER 1:50 ARCHITECT 17-1-1189						
DRAWING NUMBER NPS- DR -A-(00)-020					REV CODE P 2	
STATUS CODE S2		PURPOSE OF ISSUE PLANNING APPROVAL			DRAWN BY GH	