






1 Front Elevation (East Facing)
Scale: 1:50

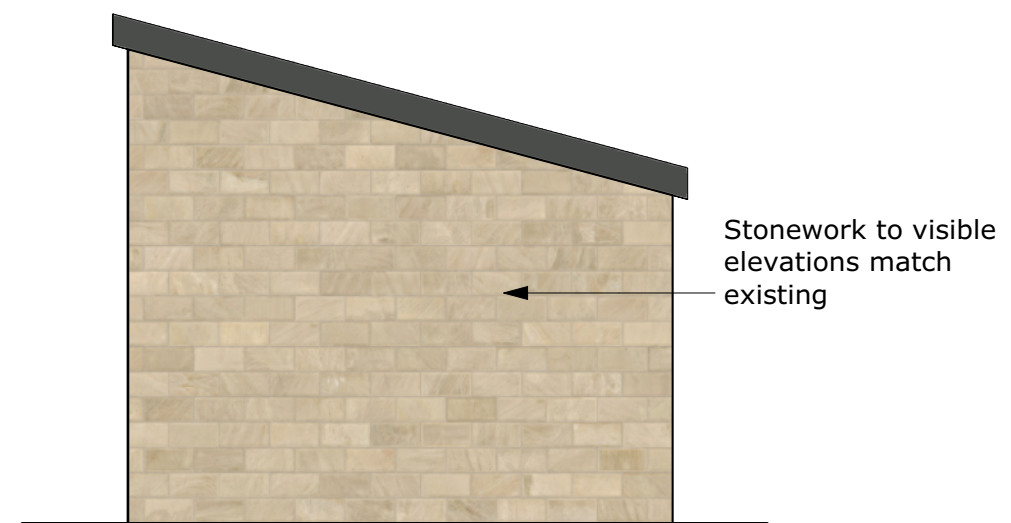

2 Side Elevation (South Facing)
Scale: 1:50

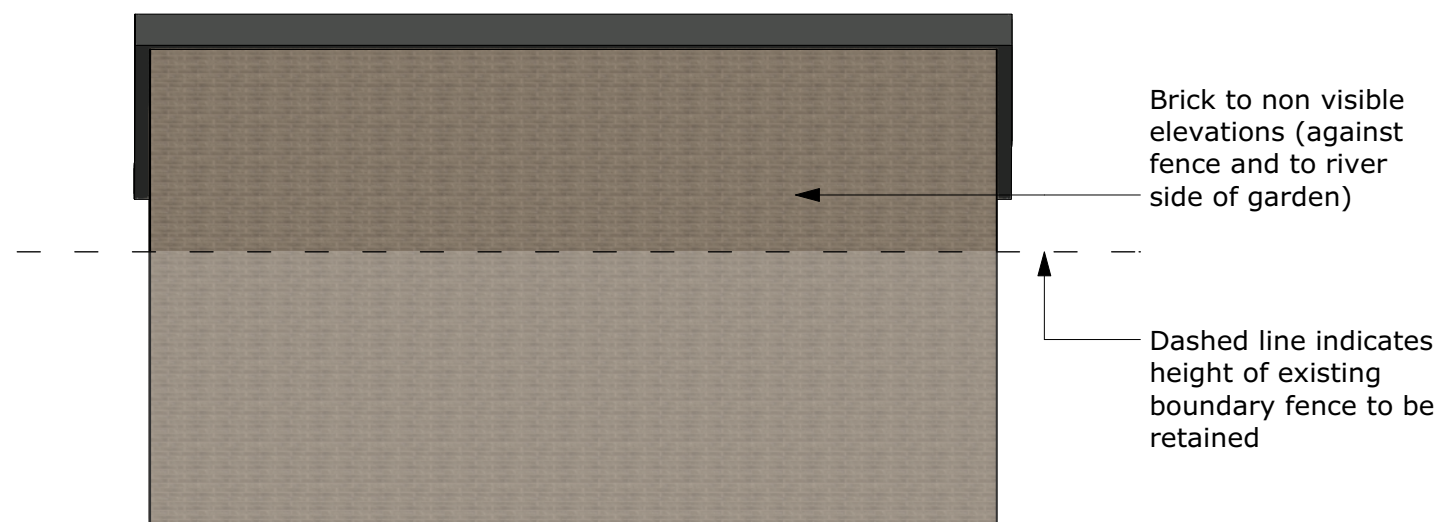

3 Rear Elevation (West Facing)
Scale: 1:50

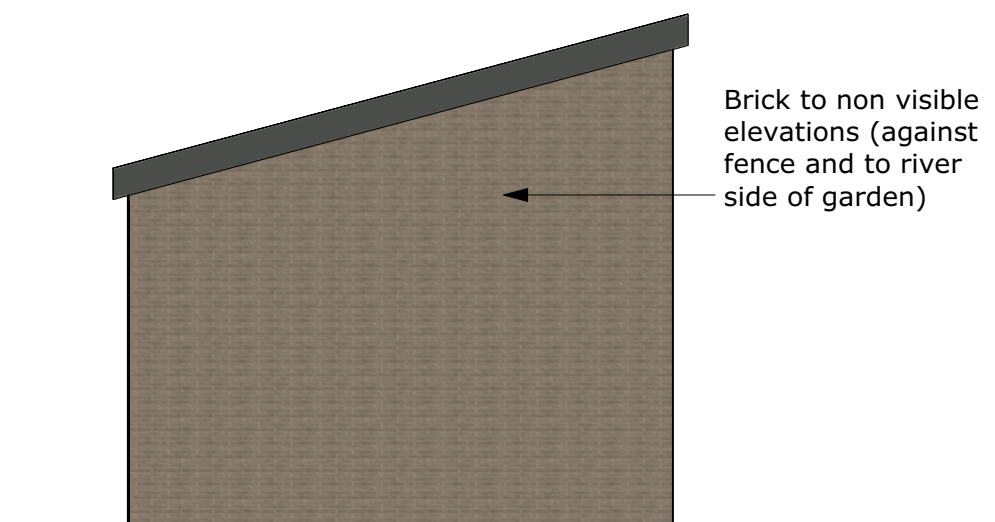

4 Side Elevation (North Facing)
Scale: 1:50



:rP01 :r240220 :For client review

NO. DATE NOTE

DO NOT SCALE FROM DRAWINGS.

Client

:

Address

:7 Wood Cottages,
Sheffield, S36 8ZR

Project

:2028 Wood Cottages

Drawing

: Proposed Elevations -
Garden Room

RLDM
E: rachel@rldmstudio.co.uk
T: 07595603049

Scale
:1:50 @A3

Date
:25/02/2021

Dwg No.
:2028-RLDM-00-DR-A-00201-S1

Rev.:P03