


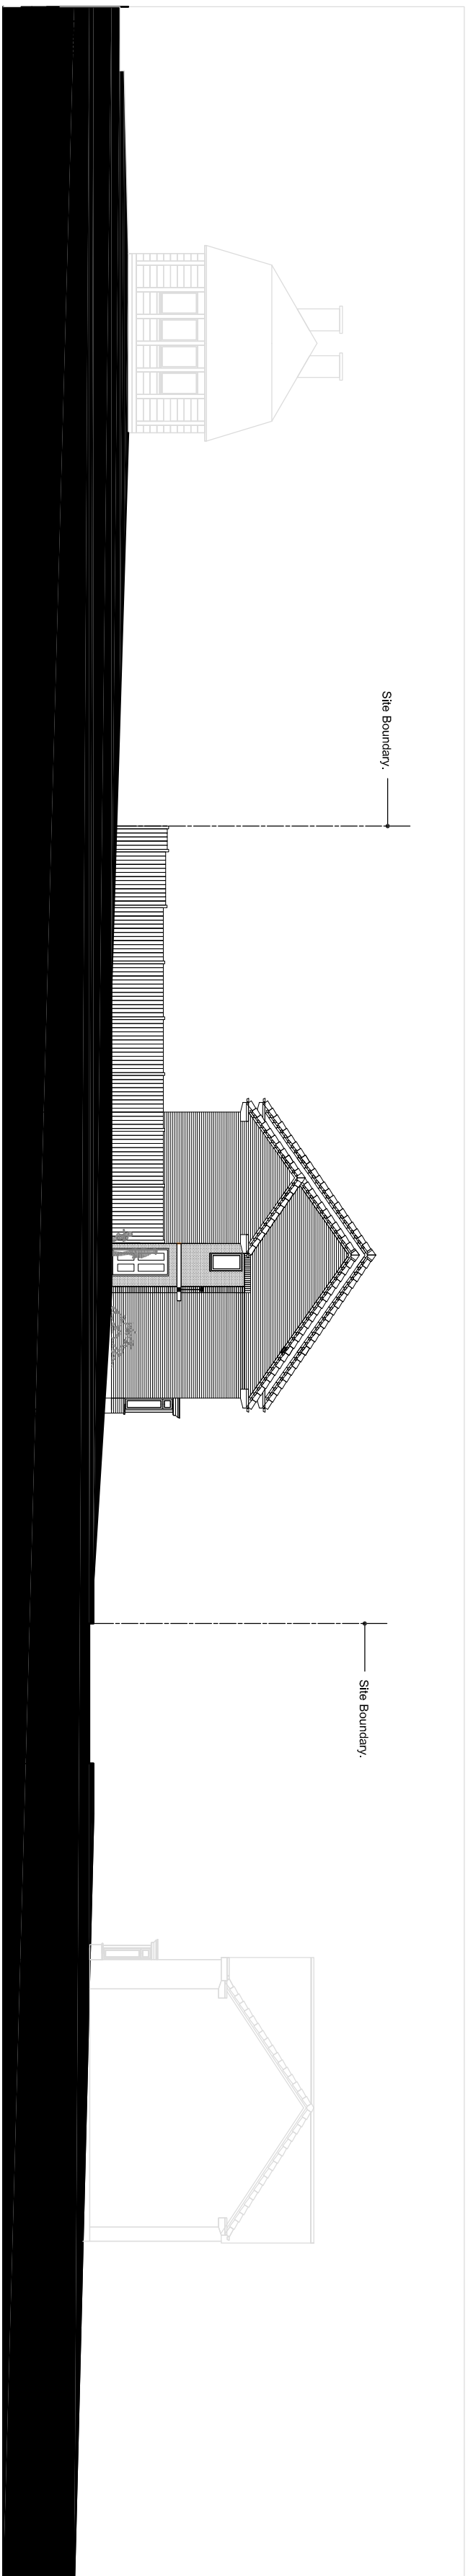

SECTION A-A ALONG BELLBROOKE AVENUE LOOKING SOUTH 1:200



SECTION B-B ALONG BELLBROOKE AVENUE LOOKING WEST 1:200

REV	DATE	DESCRIPTION

This document is a sample of all material, with the exception of the building and site plan. It is not to be used for any other purpose without the written consent of the author. The author is not responsible for any errors or omissions in this document. 




mps group

NPS NORTH EAST LTD

NAVIGATION HOUSE
100-102
WEST COASTWAY, WALSLEY
TELE: 01917 625200 FAX: 01917 628201
EMAIL: enquiries@npsne.co.uk

Head Office: 100-102 West Coastway, Walsley, West Yorkshire, WF4 4JL
Telephone: 01917 625200 Fax: 01917 628201
Other Office locations can be found on website: www.nps.co.uk

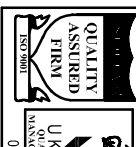

UKAS
Quality Management System
1155

PROJECT	CLIENT	PROJECT NO.	DRAWING NO.
Proposed New Housing Bellbrooke Avenue, Darfield, Barnsley	Berneslai Homes	AG.09.163	PL011
SUBJECT	REV	DRAWN	CHECKED
Existing Sections A - A, & B - B.	ML		