




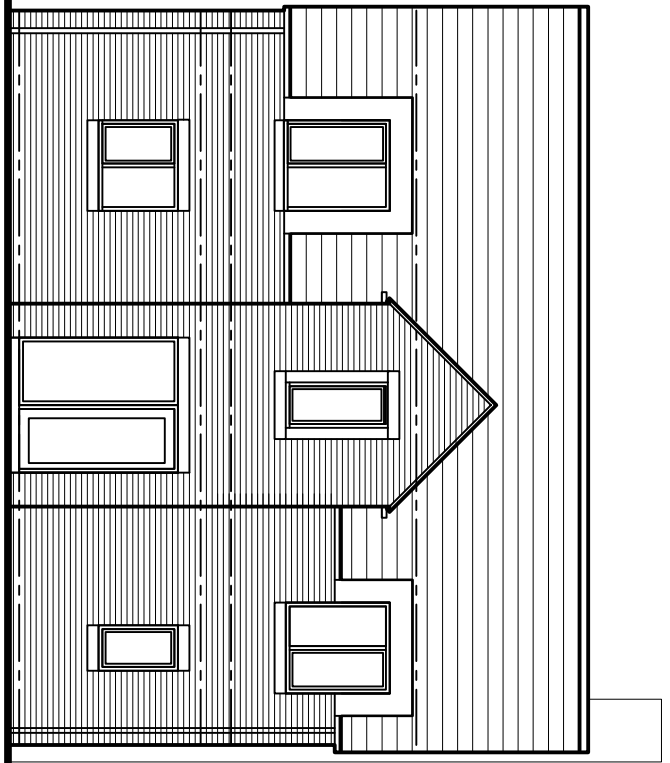


FRONT ELEVATION SCALE 1:100

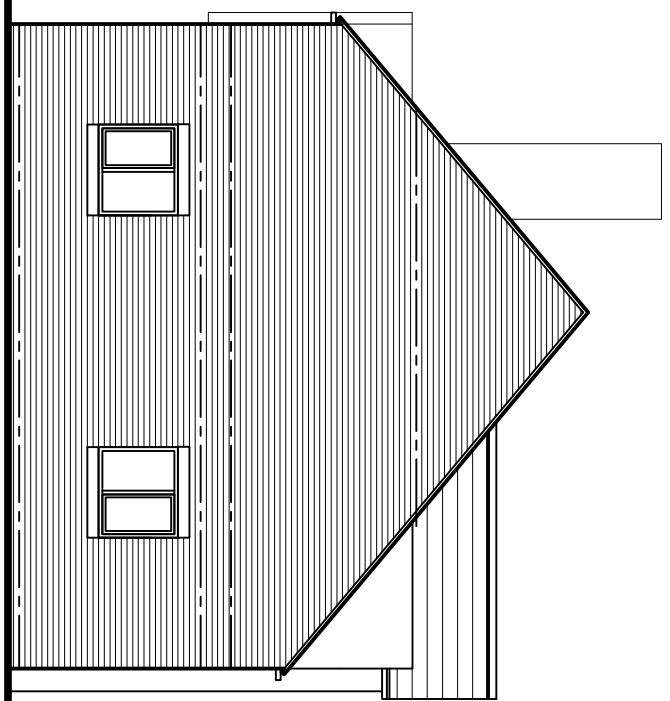


SIDE 1 ELEVATION SCALE 1:100

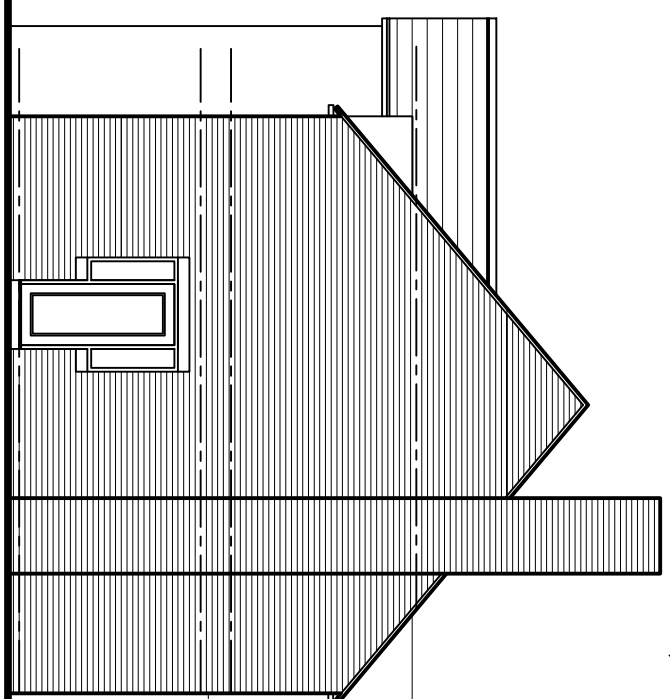


SIDE 2 ELEVATION SCALE 1:100

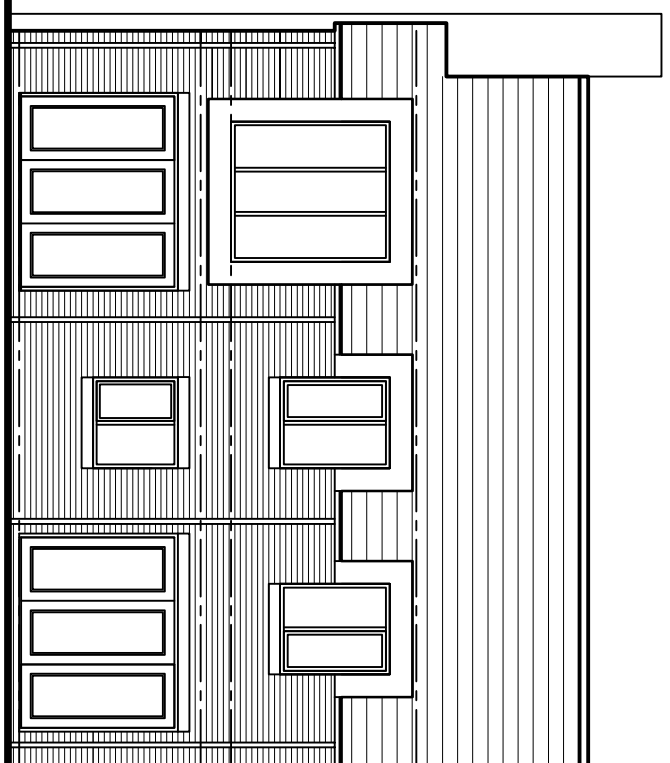


REAR ELEVATION SCALE 1:100

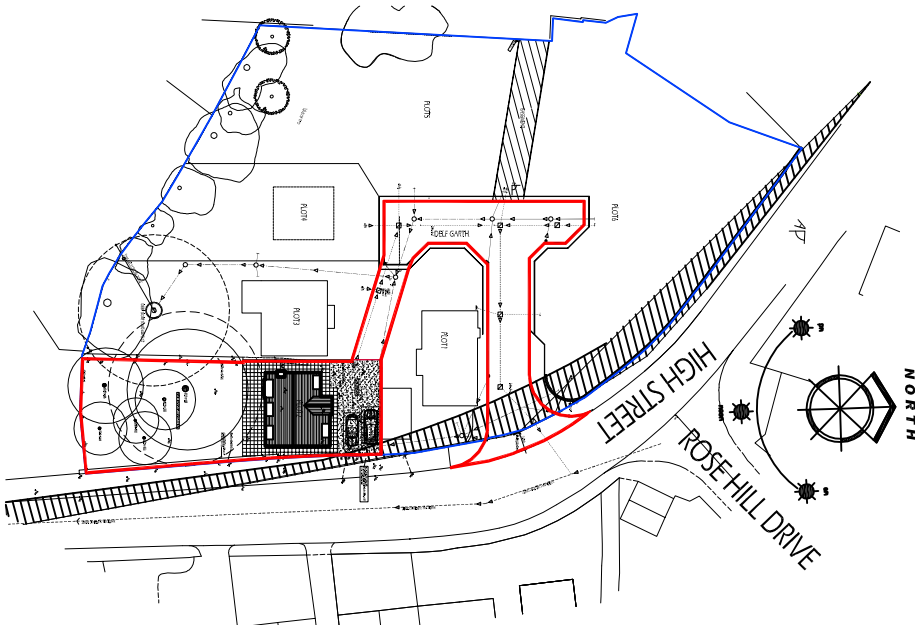


LOCATION PLAN SCALE 1:1,000

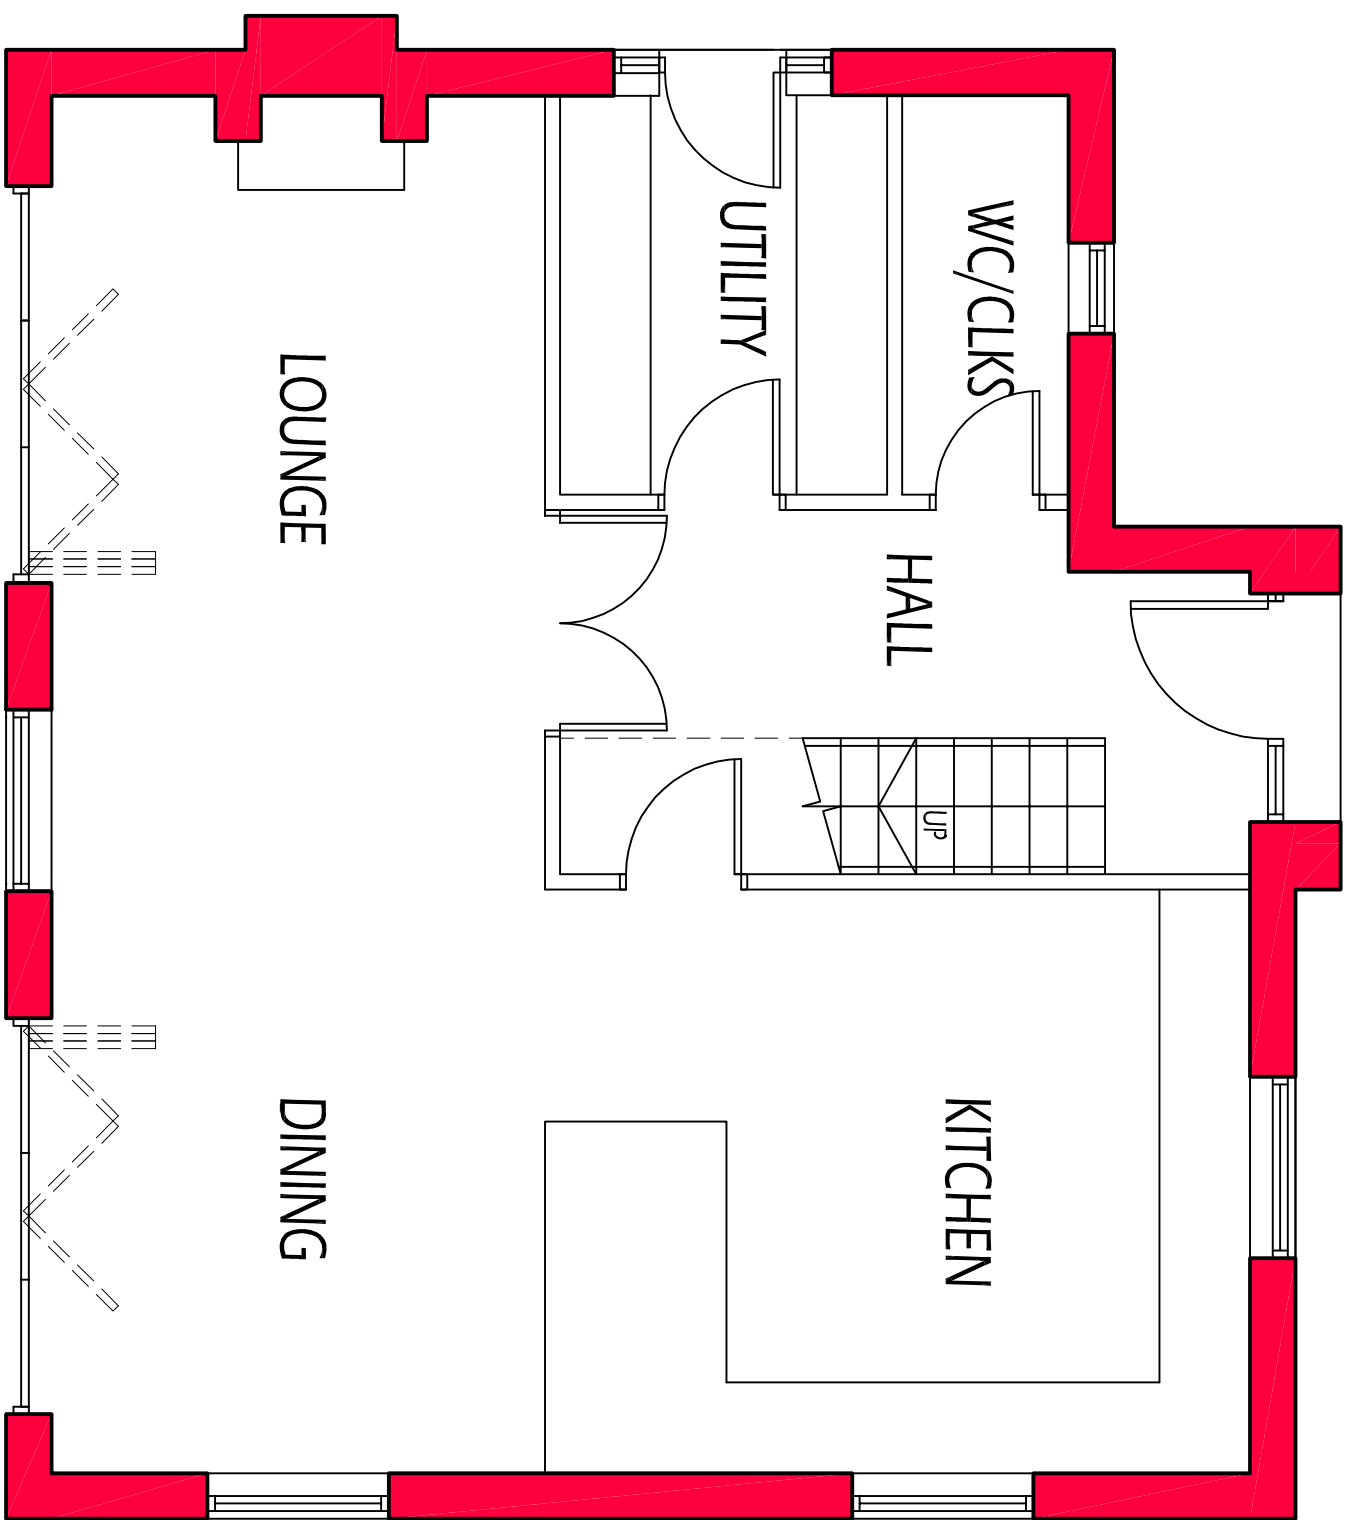


GROUND FLOOR PLAN SCALE 1:50

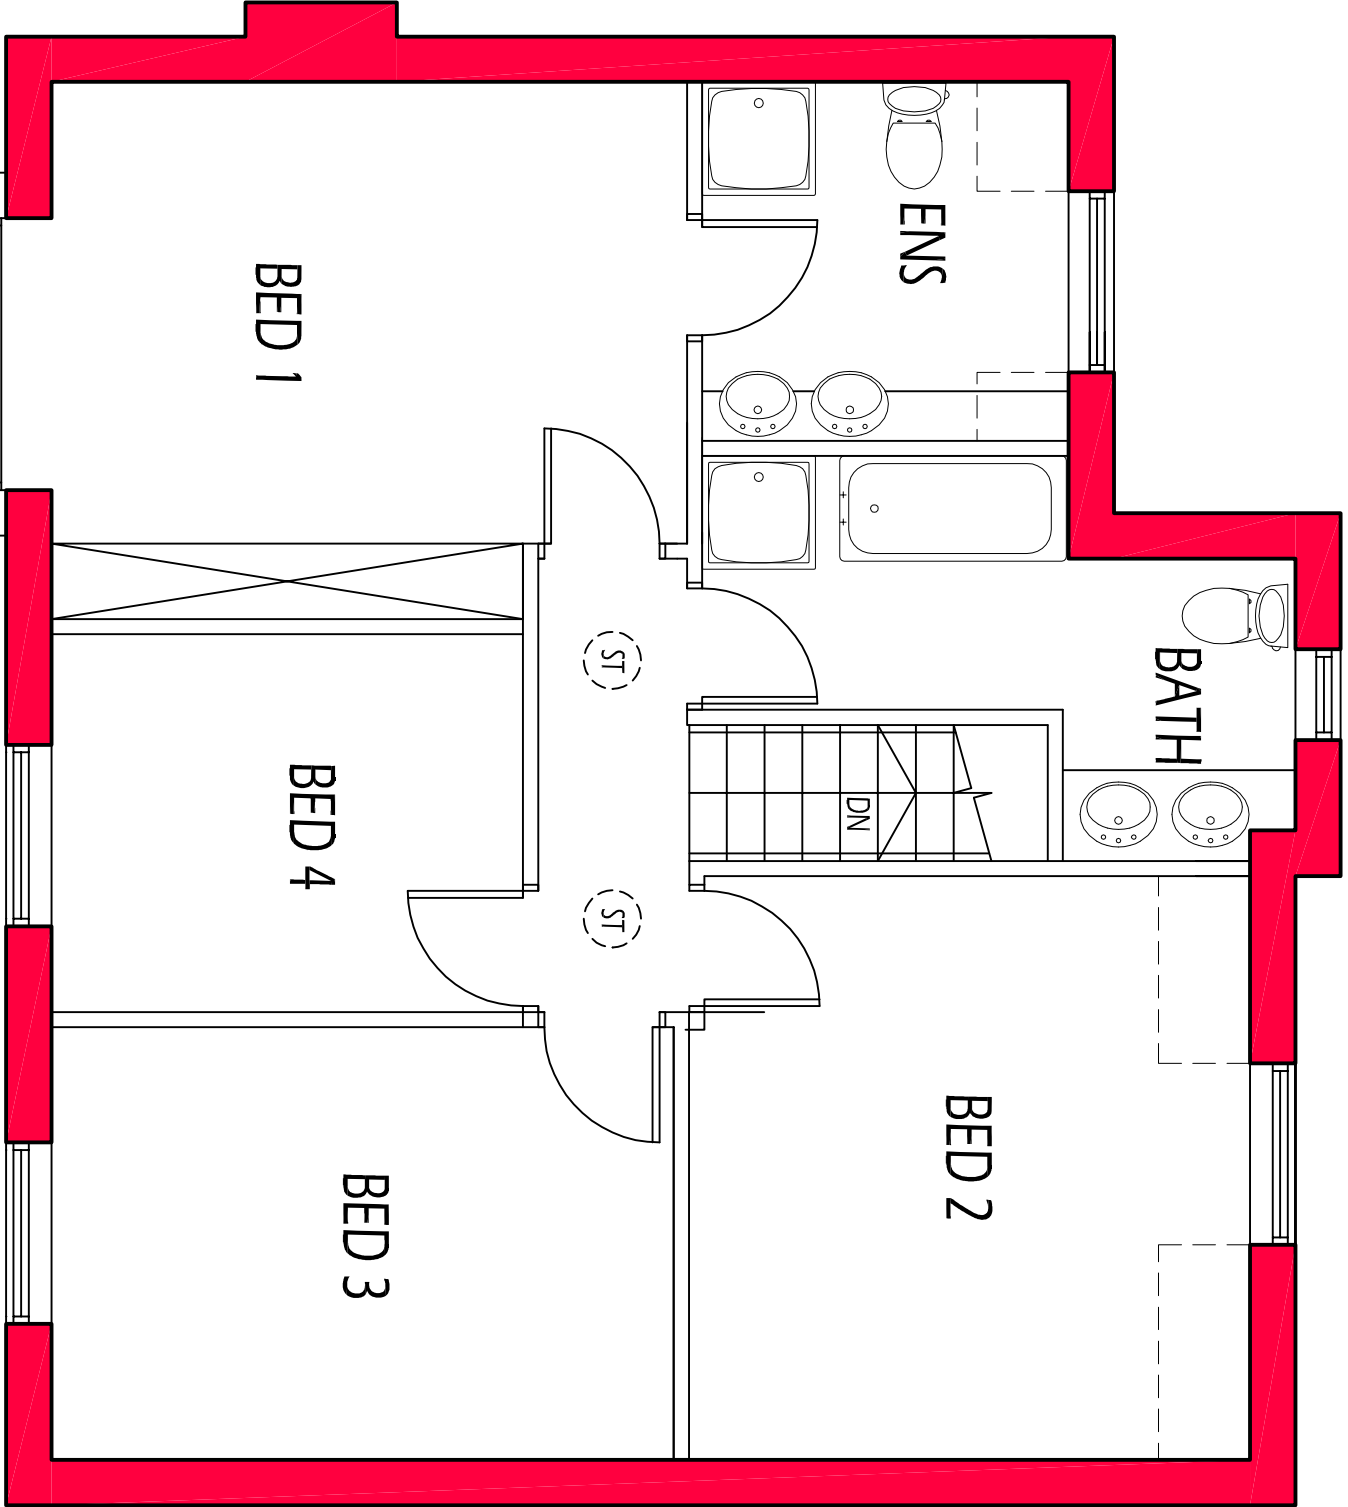

FIRST FLOOR PLAN SCALE 1:50

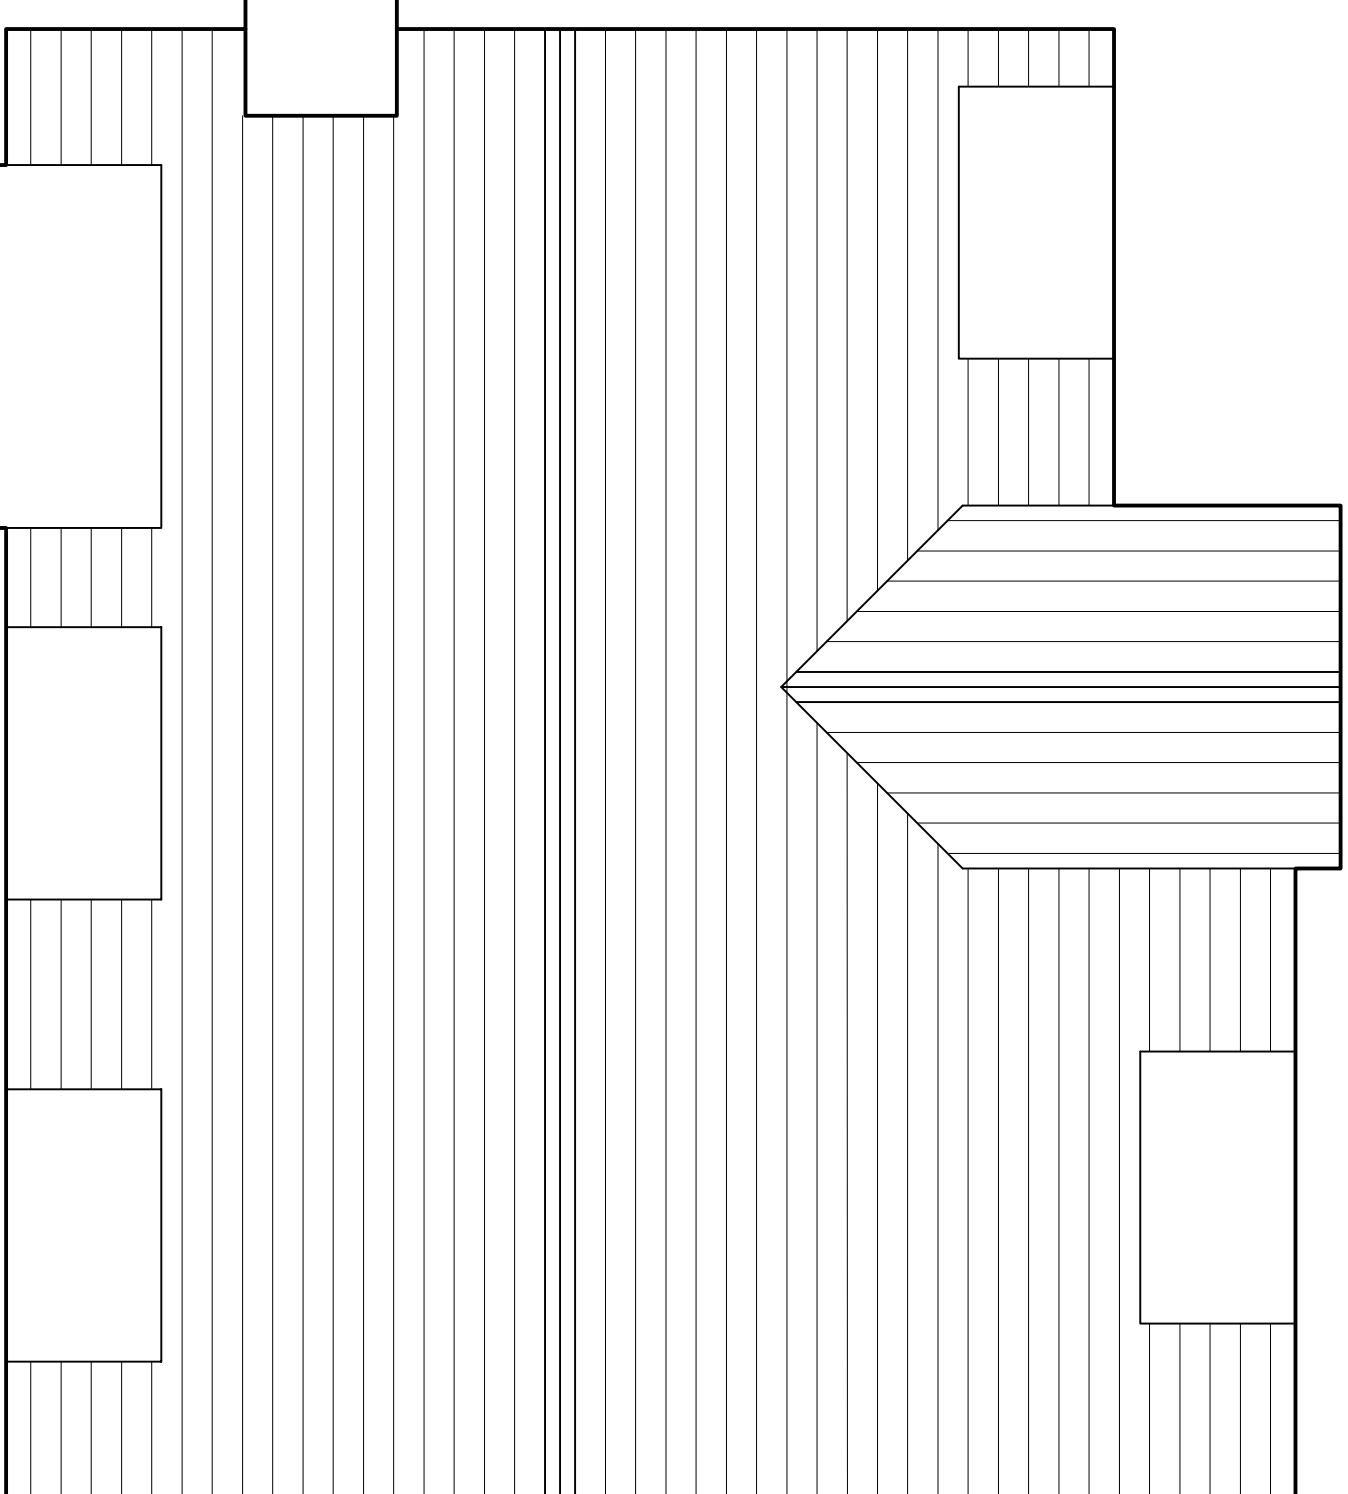

ROOF PLAN SCALE 1:50

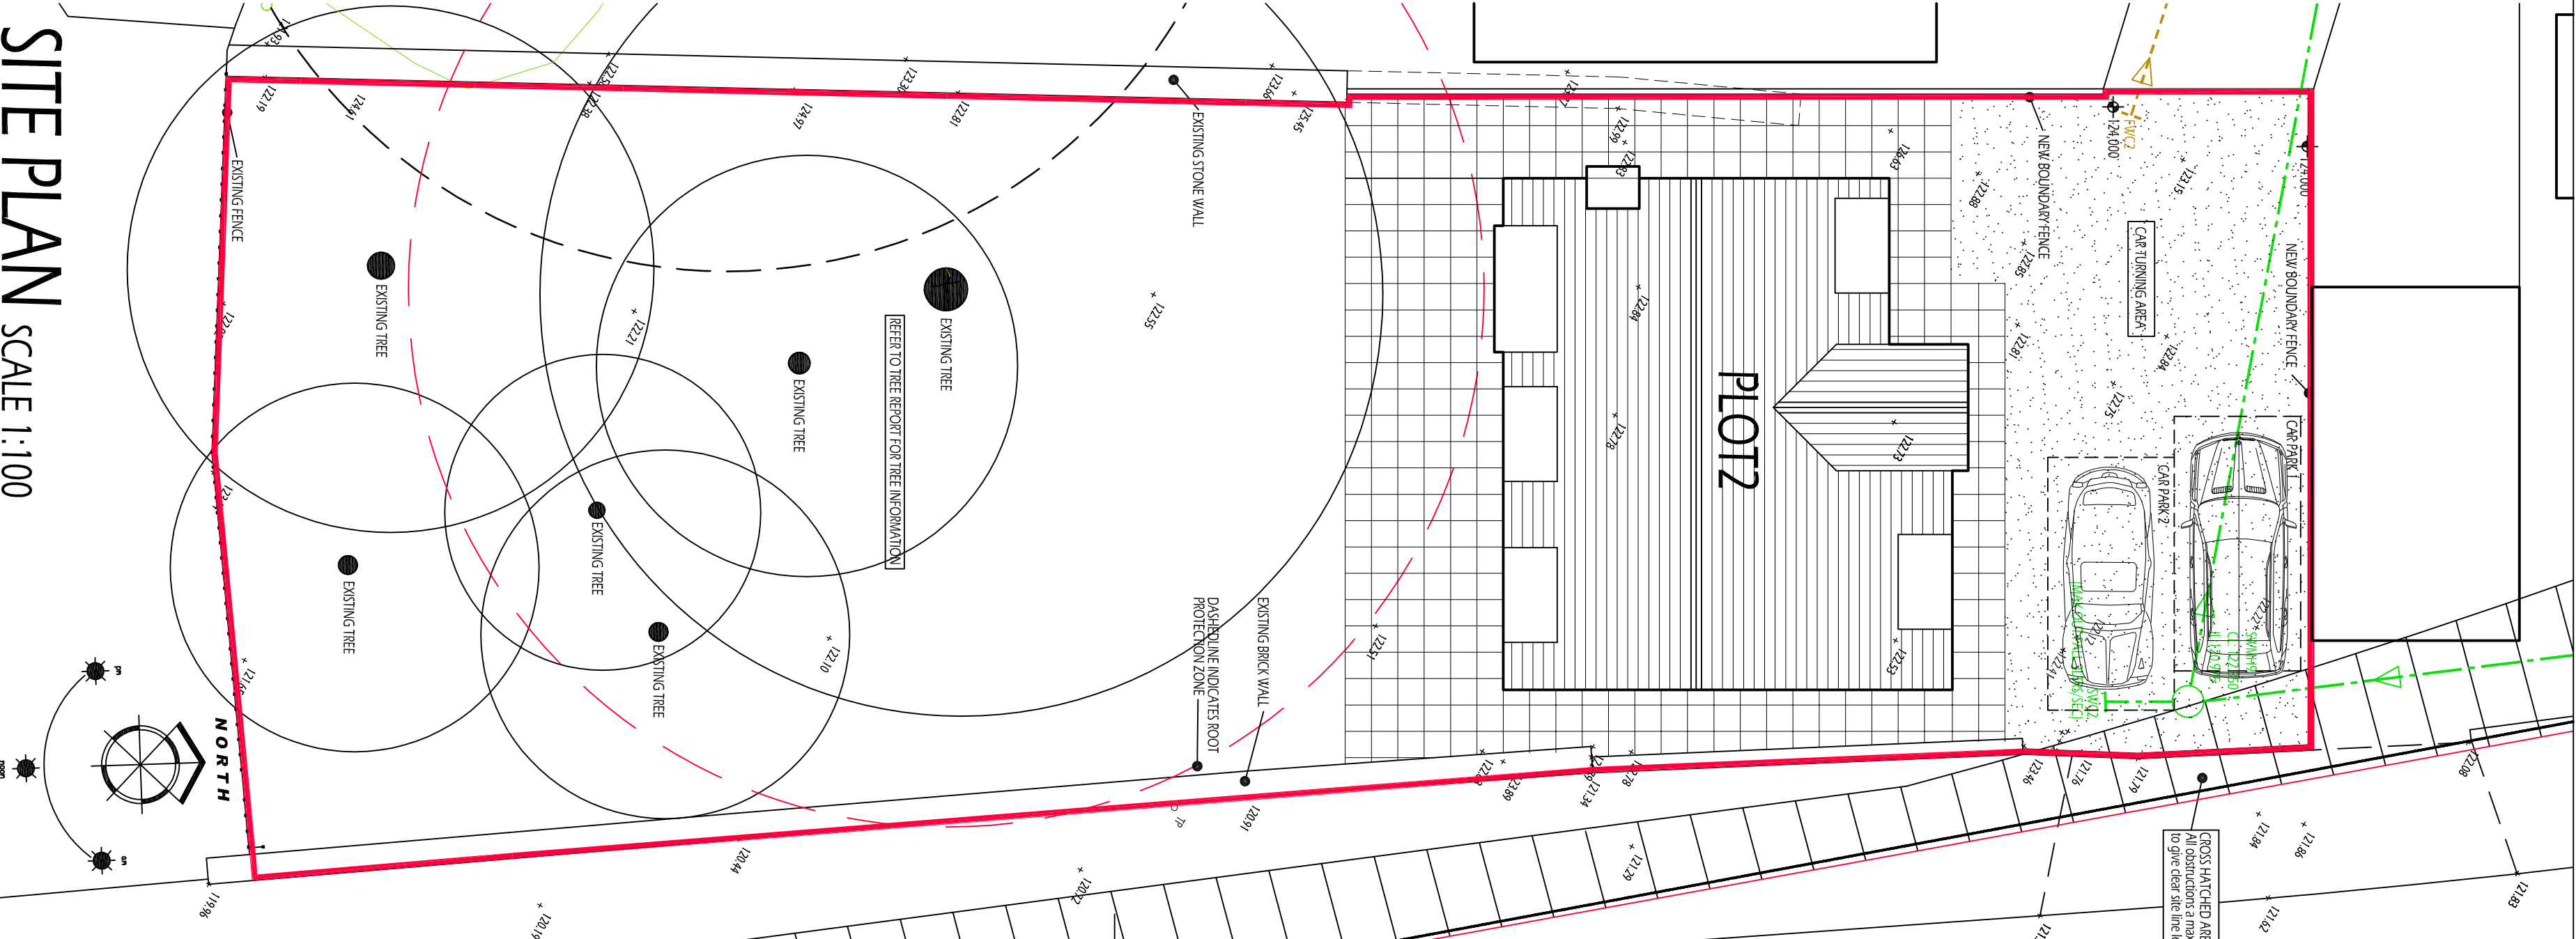

SITE PLAN SCALE 1:100



1. THE DRAWING AND THE CONTRACTS AND PARTS HEREIN ARE THE PROPERTY OF NYP ARCHITECTURAL SERVICES LTD. AND ARE NOT TO BE REPRODUCED OR USED IN ANY MANNER WITHOUT THE WRITTEN PERMISSION OF NYP ARCHITECTURAL SERVICES LTD. 2. CONTRACTORS AND SUB-CONTRACTORS MUST CHECK AND AGREE ALL DIMENSIONS BEFORE PREPARING SHOP DRAWINGS OR COMMENCING WORK ON SITE 3. CONTRACTORS ARE RESPONSIBLE FOR INFORMING THE DESIGNER OF ANY DISCREPANCY, DISCREPANCY OR DISCREPANCY BETWEEN THE DRAWING AND THE ACTUAL SITUATION ON SITE. THE DESIGNER WILL BE RESPONSIBLE FOR THE STANDARD OF THE WORK. 4. WRITTEN DIMENSIONS ONLY ARE TO BE USED FROM THIS DRAWING. IF IN ANY DOUBT ASK FOR CLARIFICATION.

Notes:
MATERIALS:
1. WALLS: BRICK (75MM COURSED)
2. ROOFS: NATURAL SLATE
3. WINDOWS: ALUMINIUM WINDOWS
4. DOORS: ALUMINIUM DOORS
5. CLADDING: ZINC CLADDING / LEAD TBC
6. FLOORS: TIMBER

Revisions:	
Date	Suffix
20-10-2015	A
26-10-2015	B

Description
RED LINE: AMENDED, BLUE LINE: APPROVED
TITLE: UPDATED TO PLOT 2

NYP ARCHITECTURAL SERVICES

The Grove, High Street, Dordrecht, Borsari, 515 300, Tel: 01228 200895, E-mail: info@nyparchitect.co.uk / nyparchitect.co.uk

Client: EDMUND LAMPS LIMITED

Project: PROPOSED DWELLING

PLOT 2, DEER GARTH, DODMORTON, BARNSELEY

Drawing Title: PLANS & ELEVATIONS

PLOT 2

Date:	Scale:	Rev:
OCT 2015	AS INDICATED	01
02/22		B