


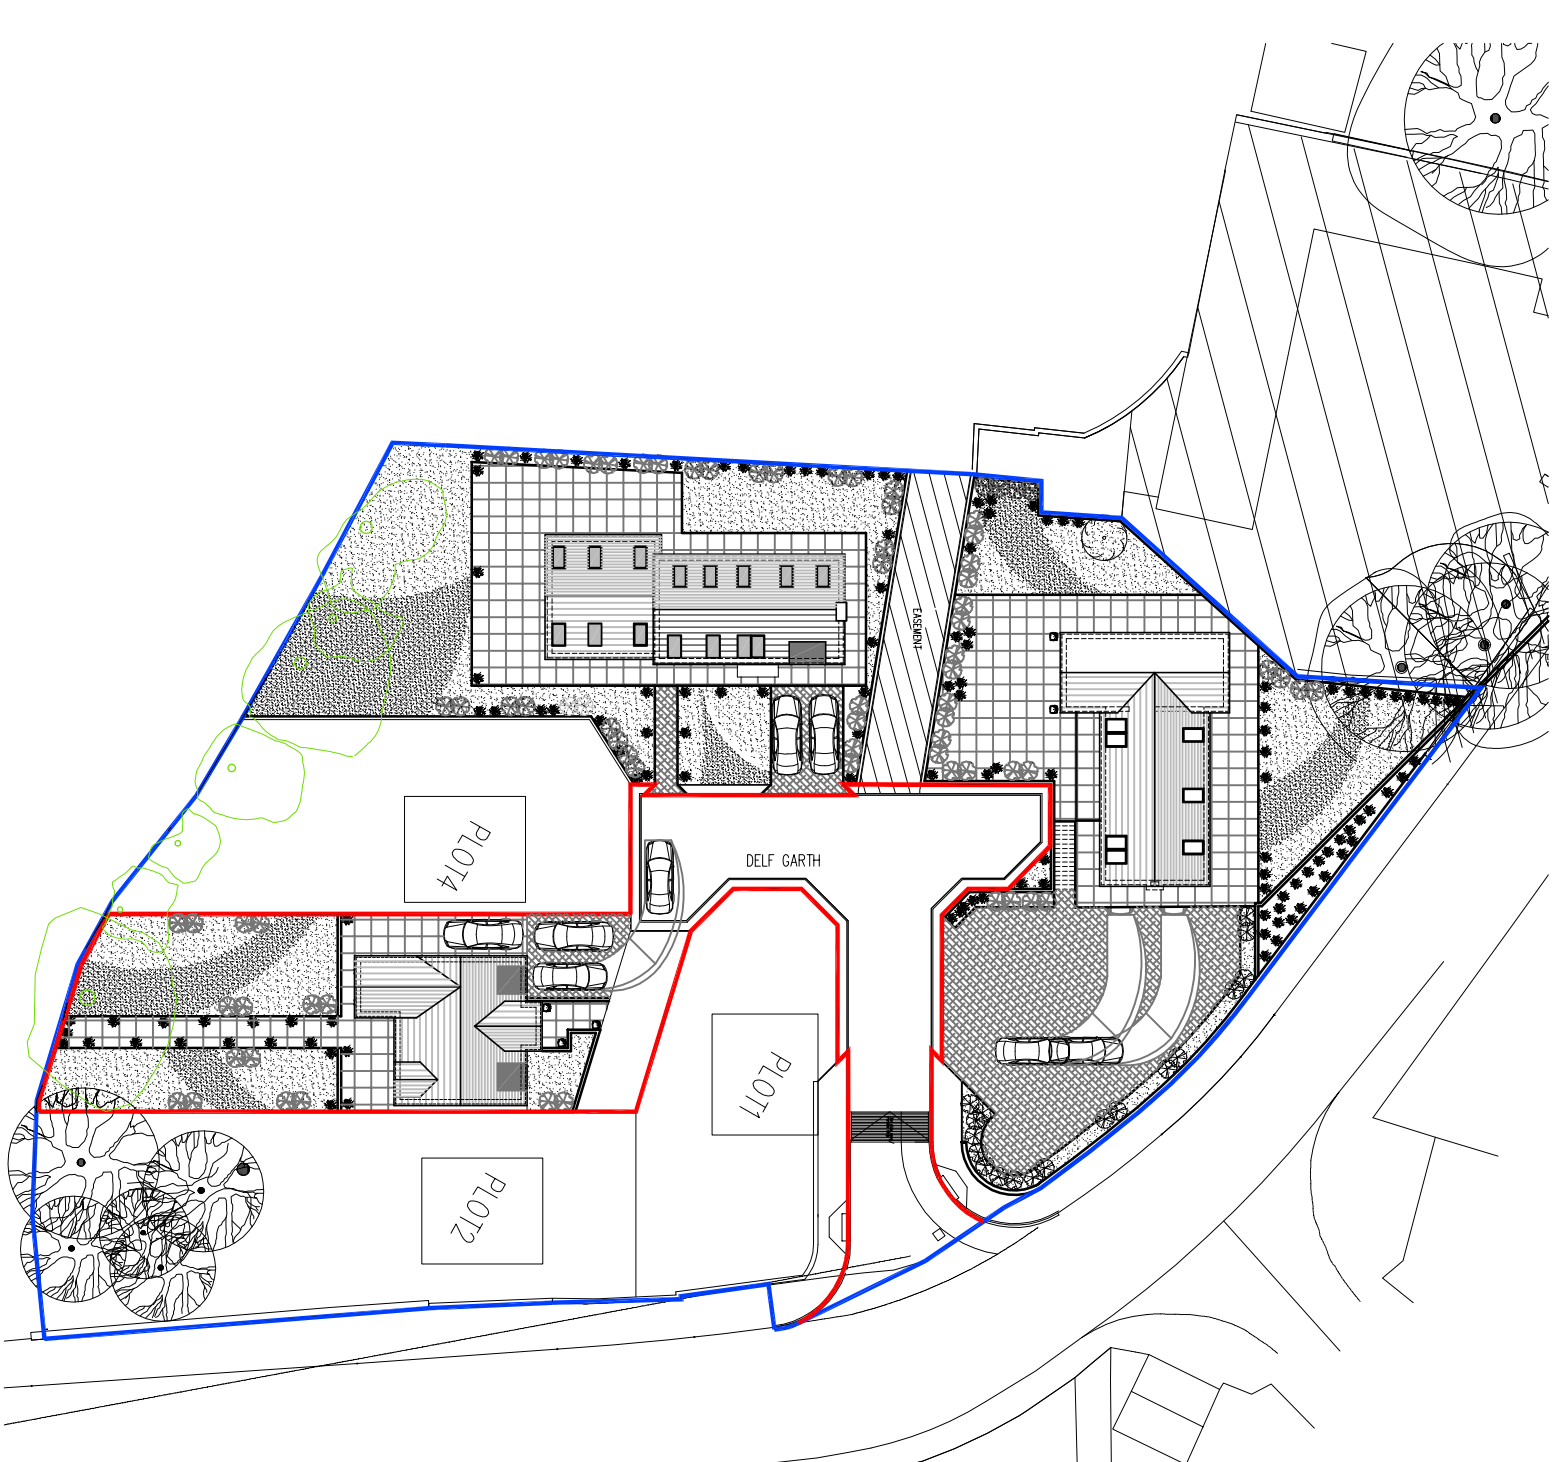
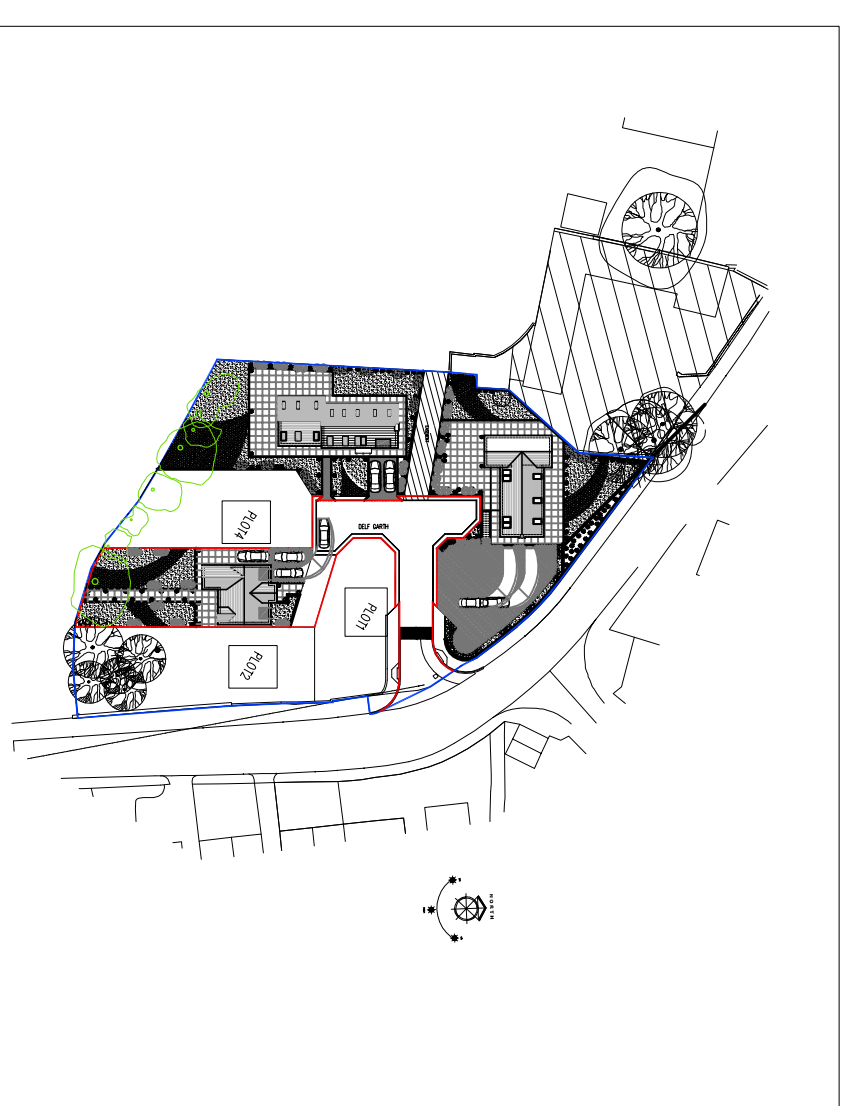
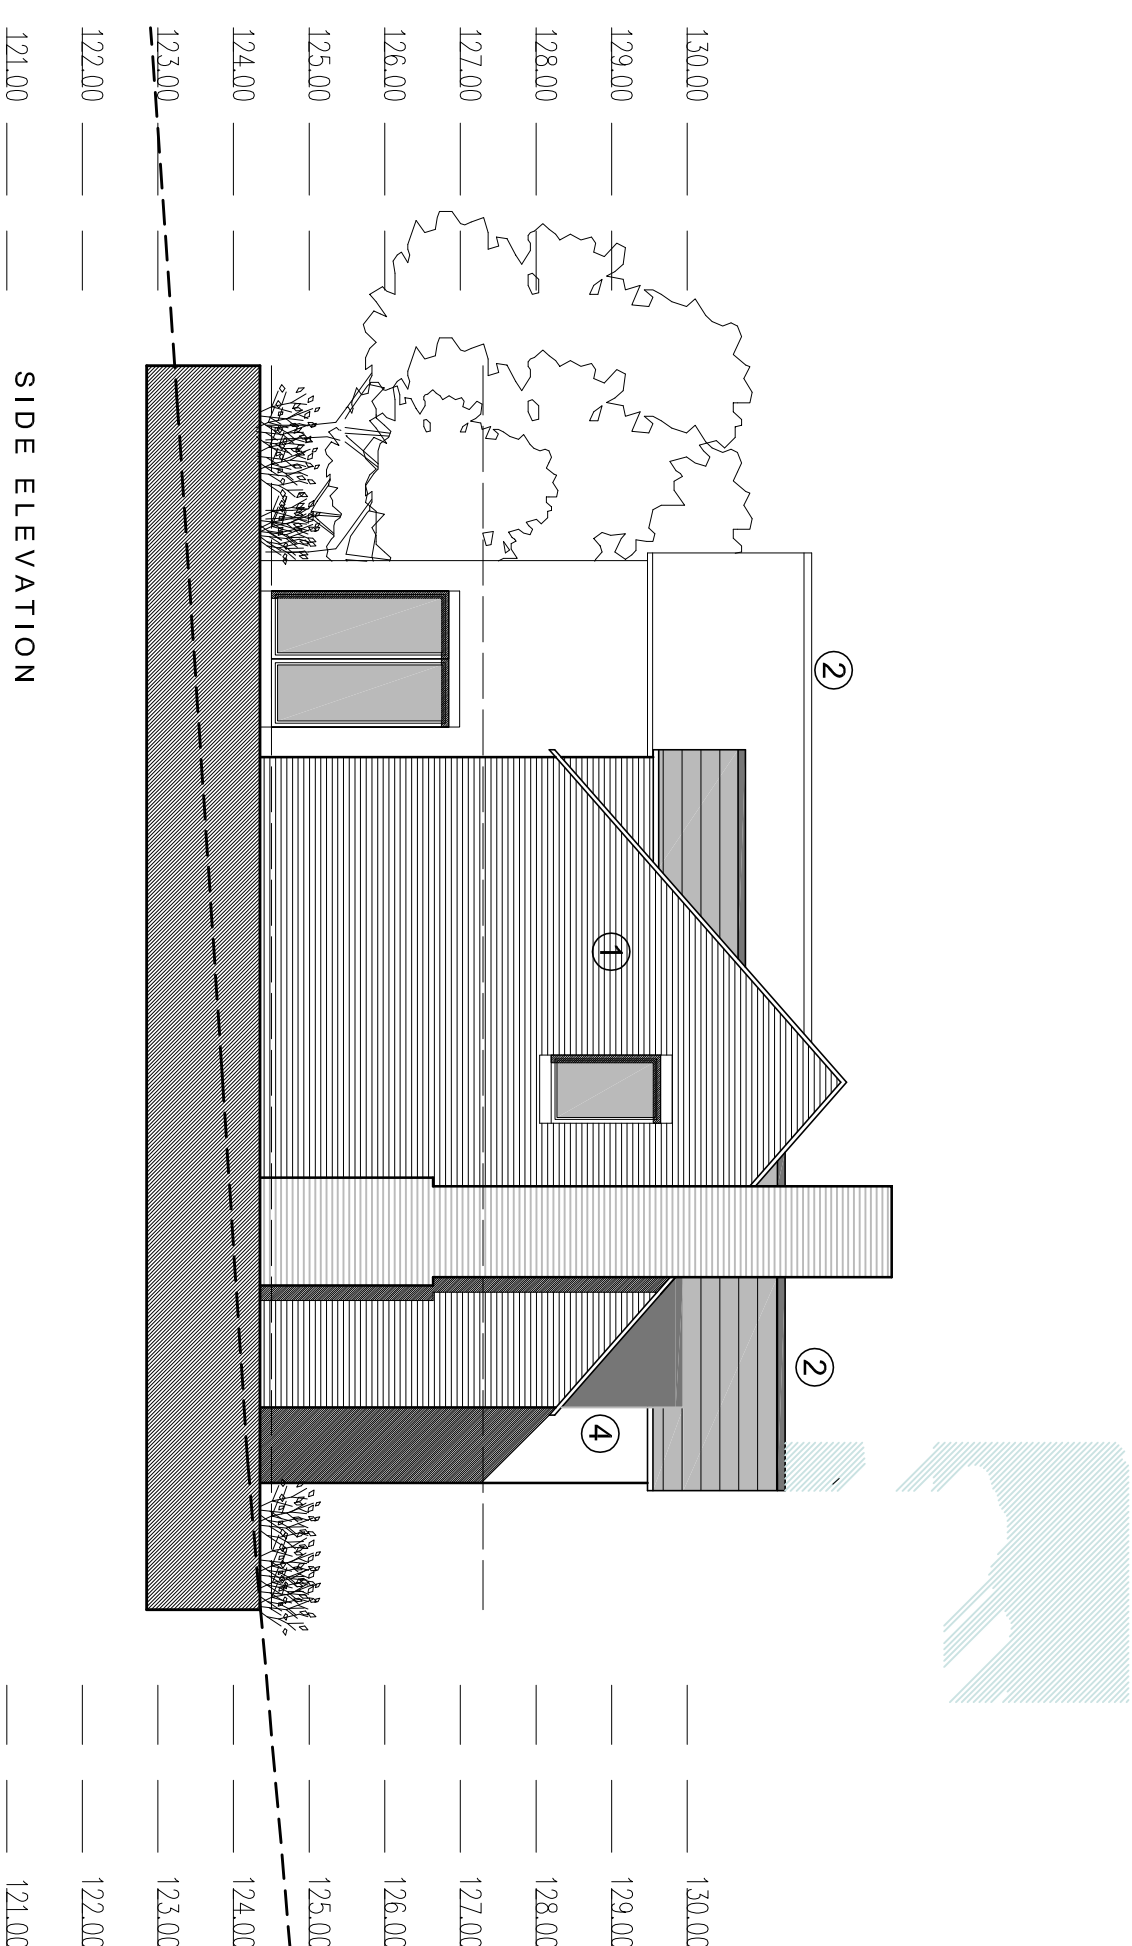
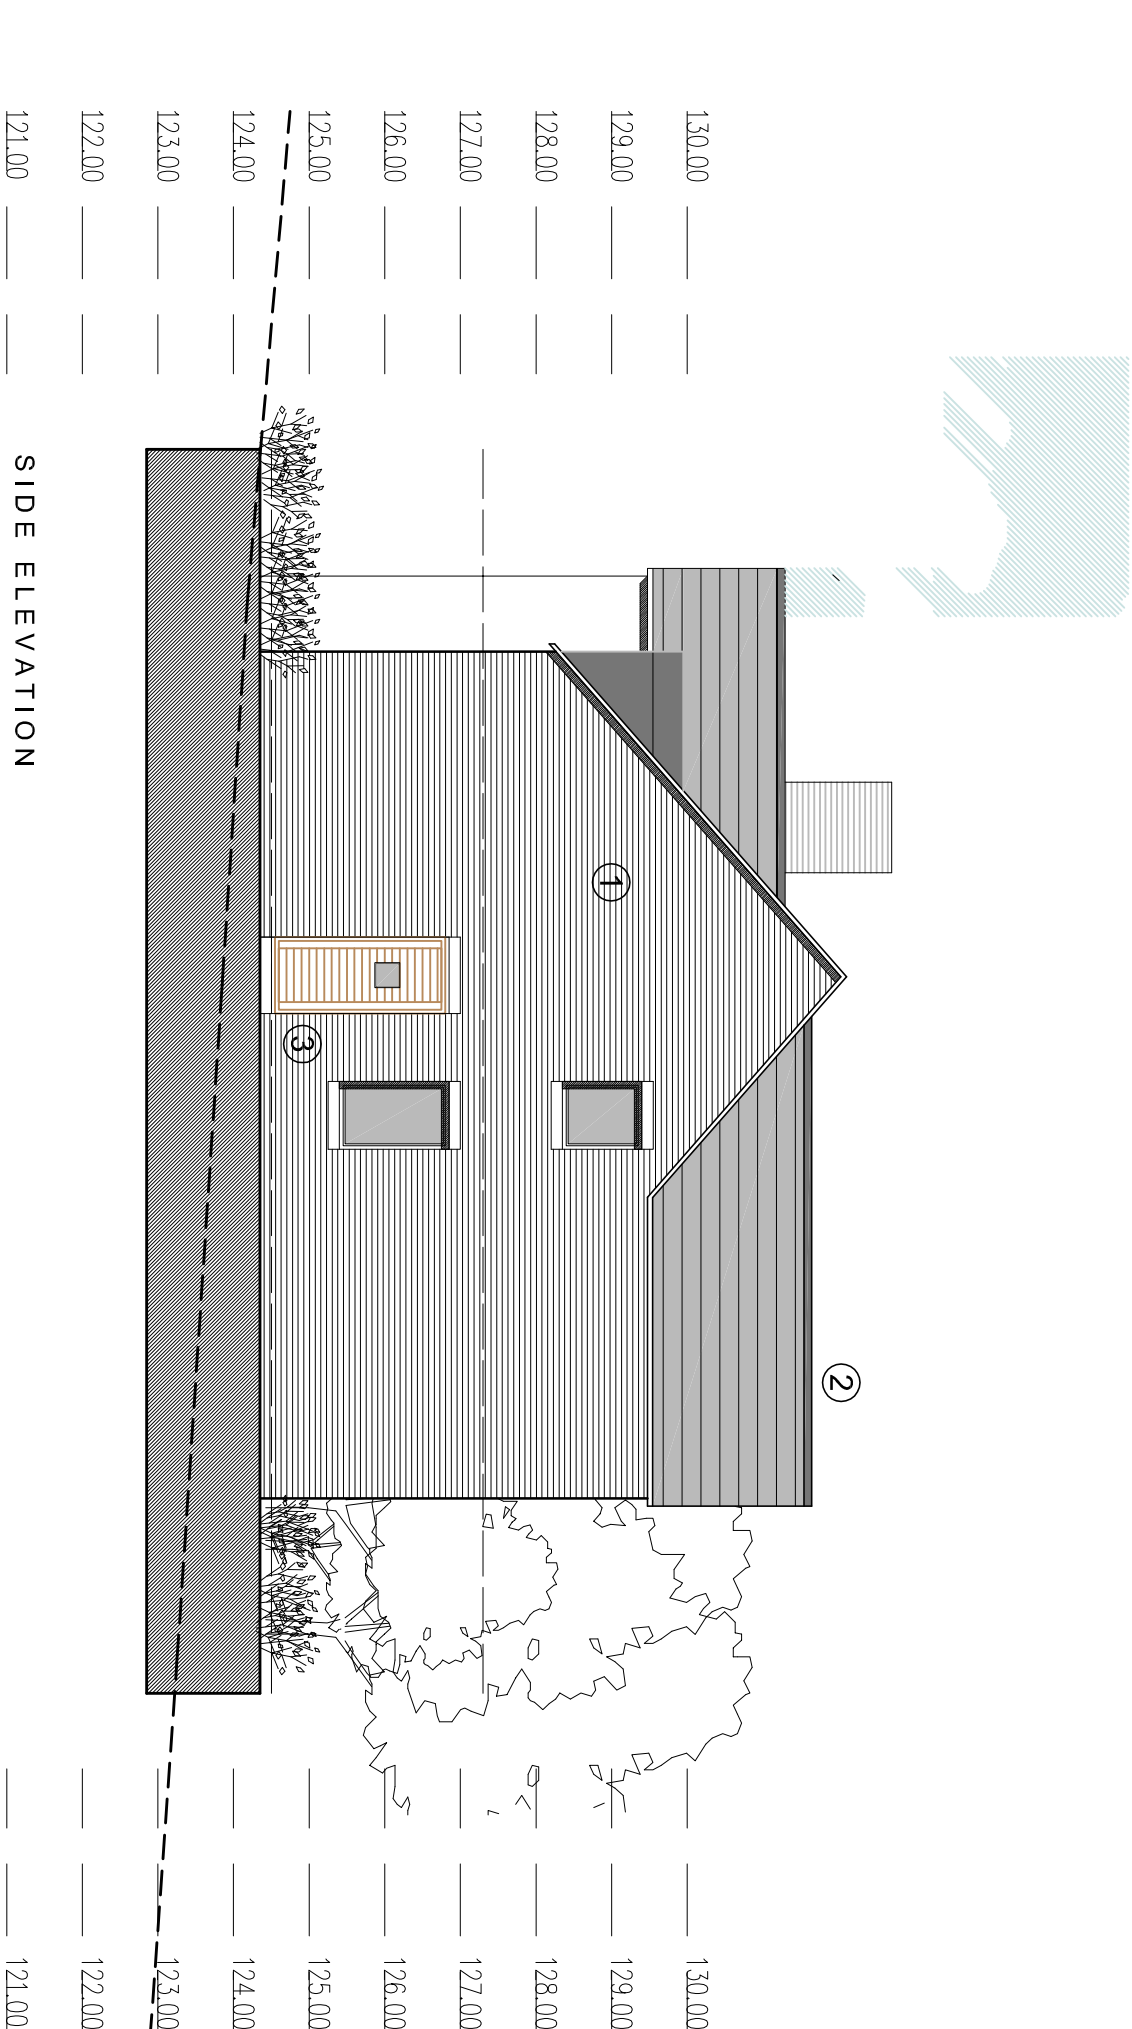
 


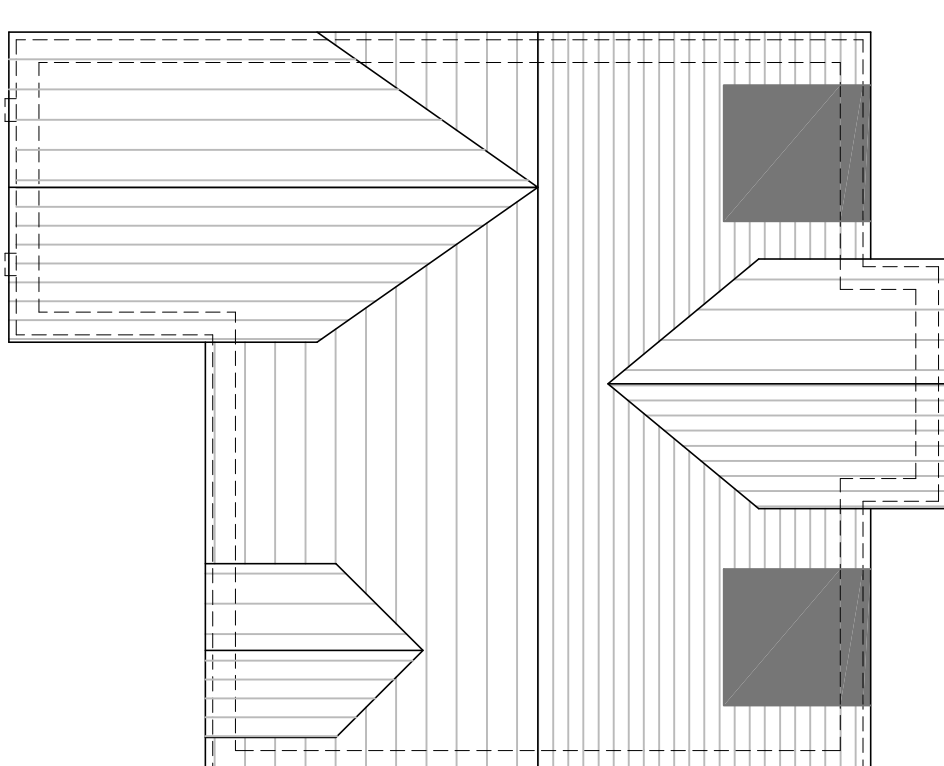

LOCATION PLAN SCALE 1:1250

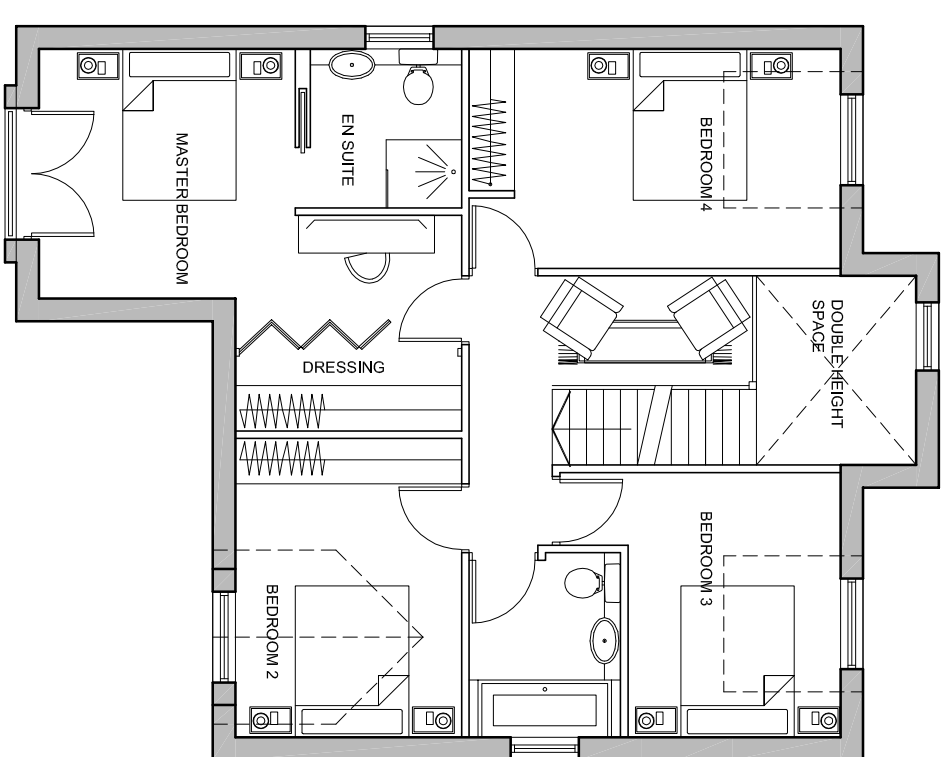

SITE PLAN SCALE 1.500

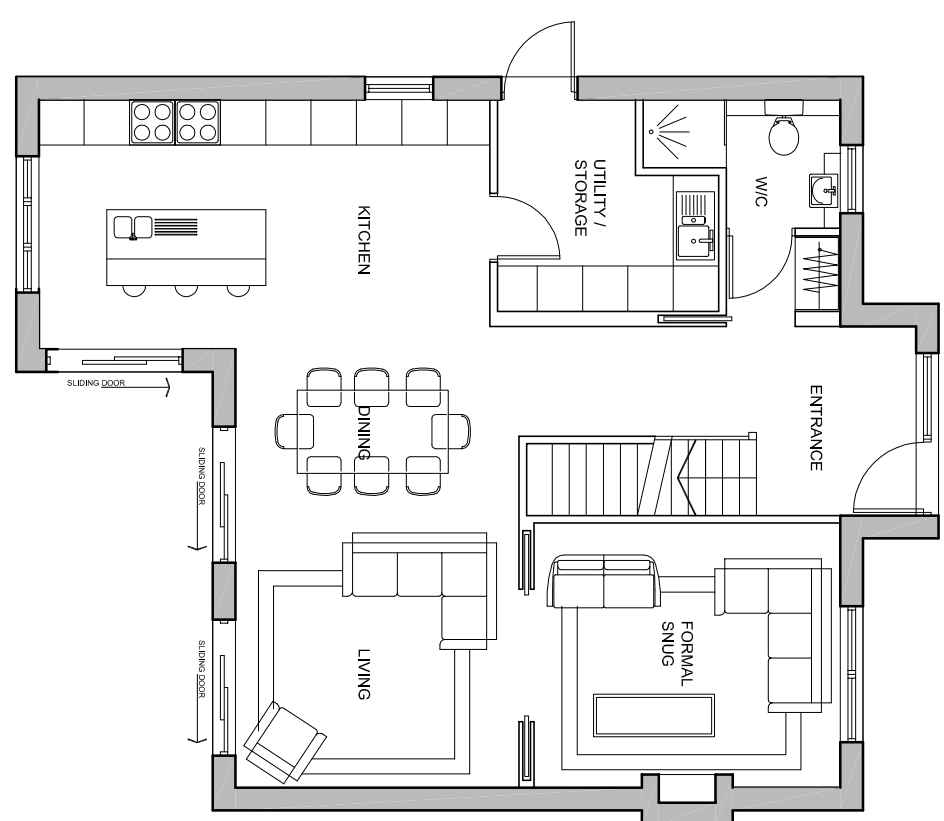

MATERIALITY PALETTE

- 1) NATURAL STONE (COURSSED @ 75mm)
- 2) SLATE ROOF
- 3) TIMBER DOORS / ALUMINIUM WINDOWS
- 4) ZINC CLADDING
- 5) NATURAL STONE RE-RAINING WALL

Coda Studios Ltd
70-71 Cornish Place, Cornish Street
Sheffield, S6 3AF
t: 0114 279 6003 f: 0114 279 6000

			
Coda Studios Ltd 70-71 Cornish Place, Cornish Street Sheffield, S8 3AF t: 0114 279 6003 f: 0114 279 6004 e: information@codastudios.co.uk			
MR & MRS FIELDING			Client
PROPOSED DWELLING (PLOT 3)			Job
DEL: GARTH, 88-90 HIGH STREET			
DODWORTH, BARNISLEY			
PROPOSED PLANS & ELEVATIONS			Title
DRAWN	CHECKED	DATE	SCALE
JAL	-	02-15	A3 ISSUE: 1:100
REVISION	DRAWING STATUS		DRAWING NUMBER
A	PLANNING		2296(3) 001