




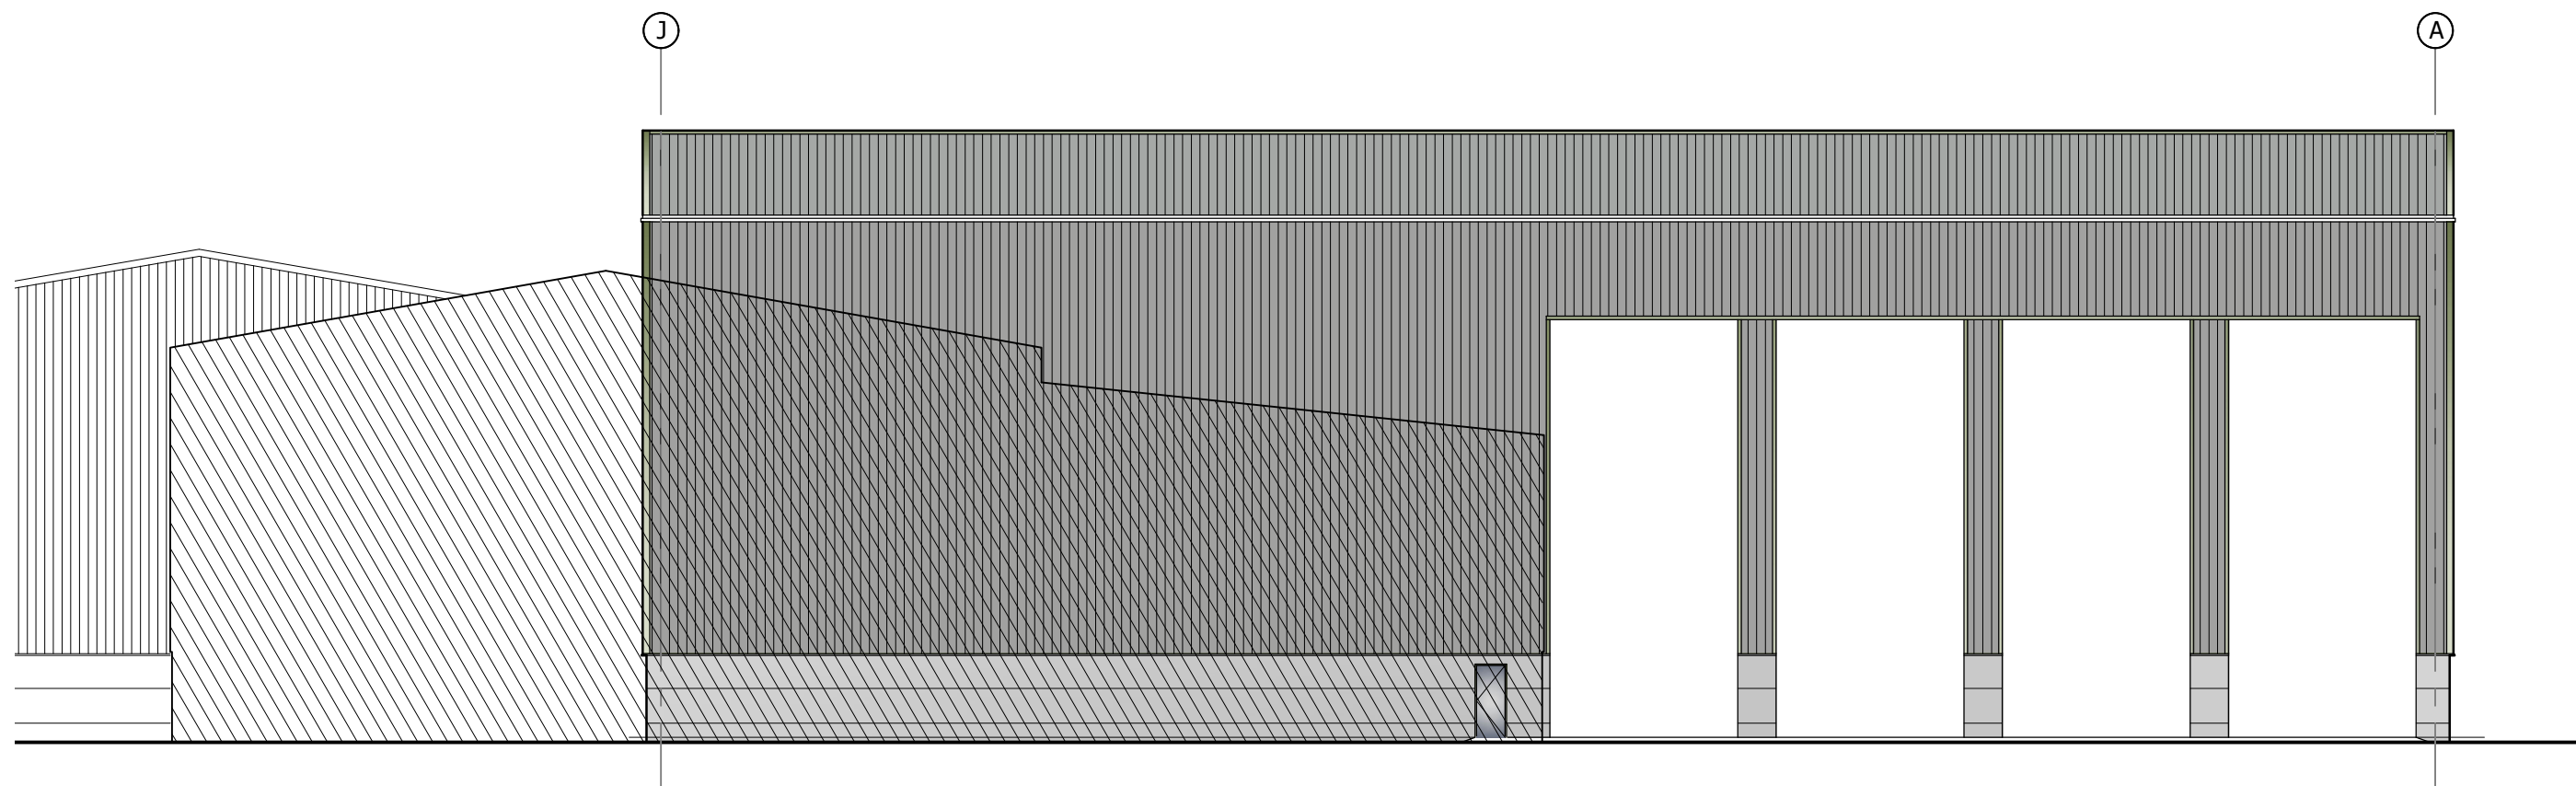


Proposed North Elevation
Scale 1 : 200

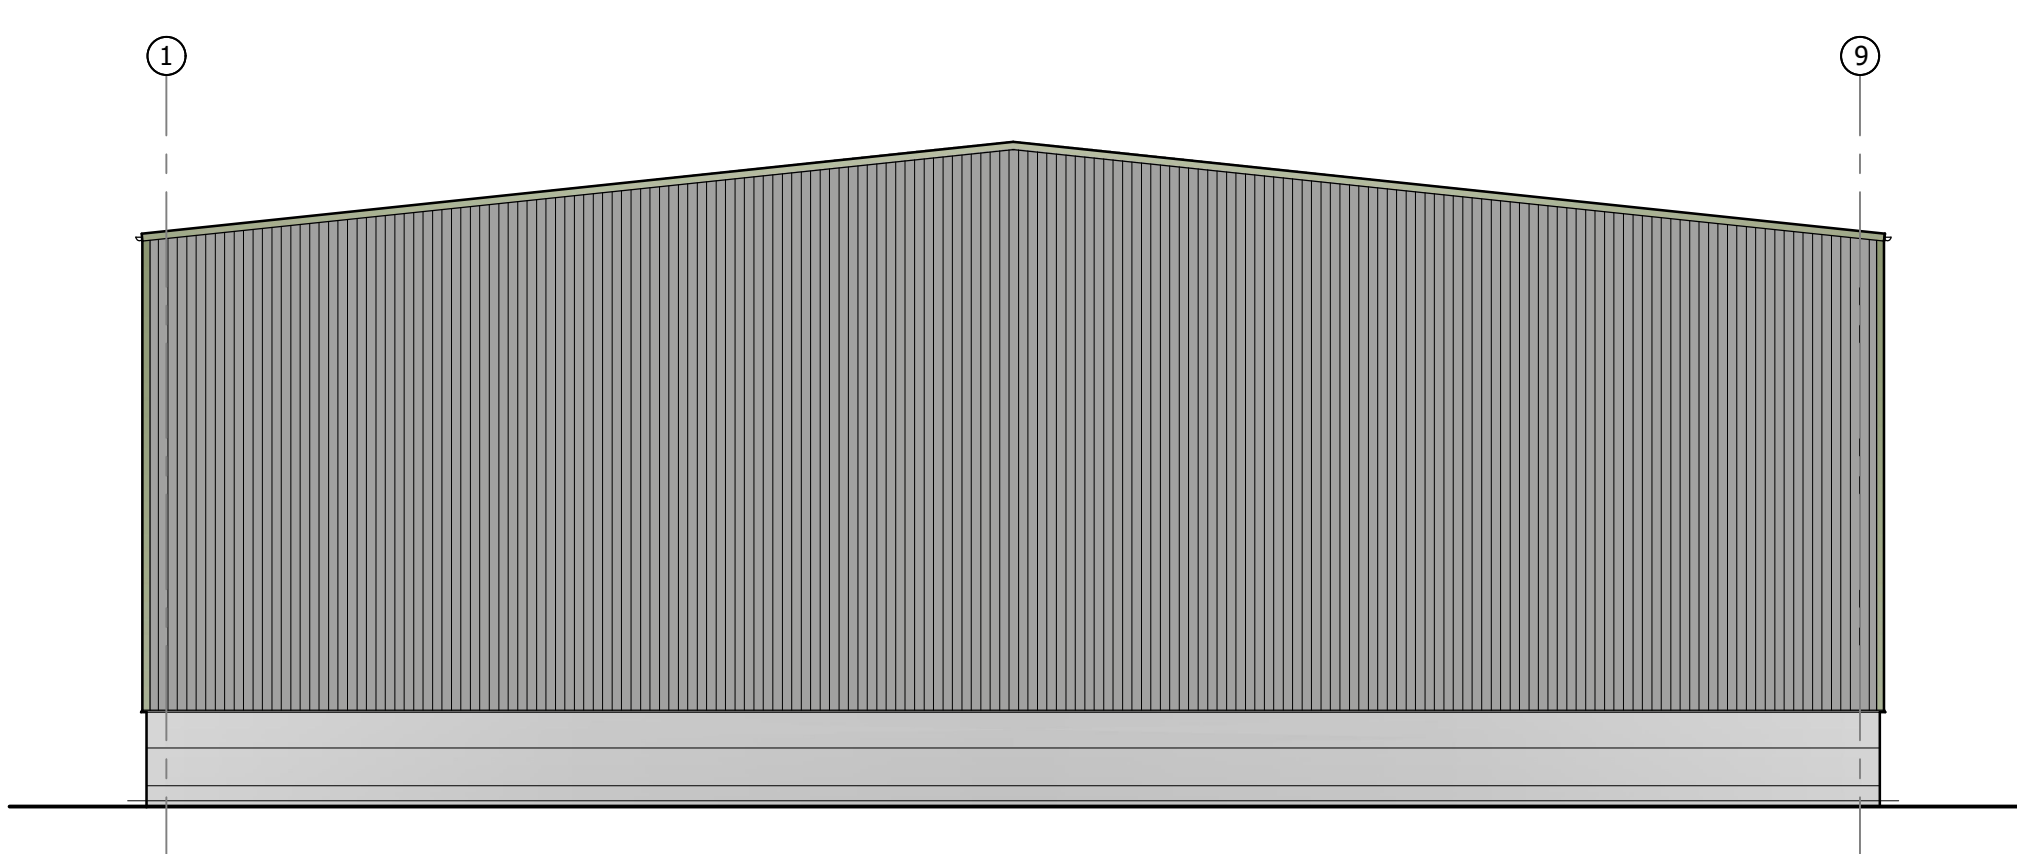

Proposed West Elevation
Scale 1 : 200

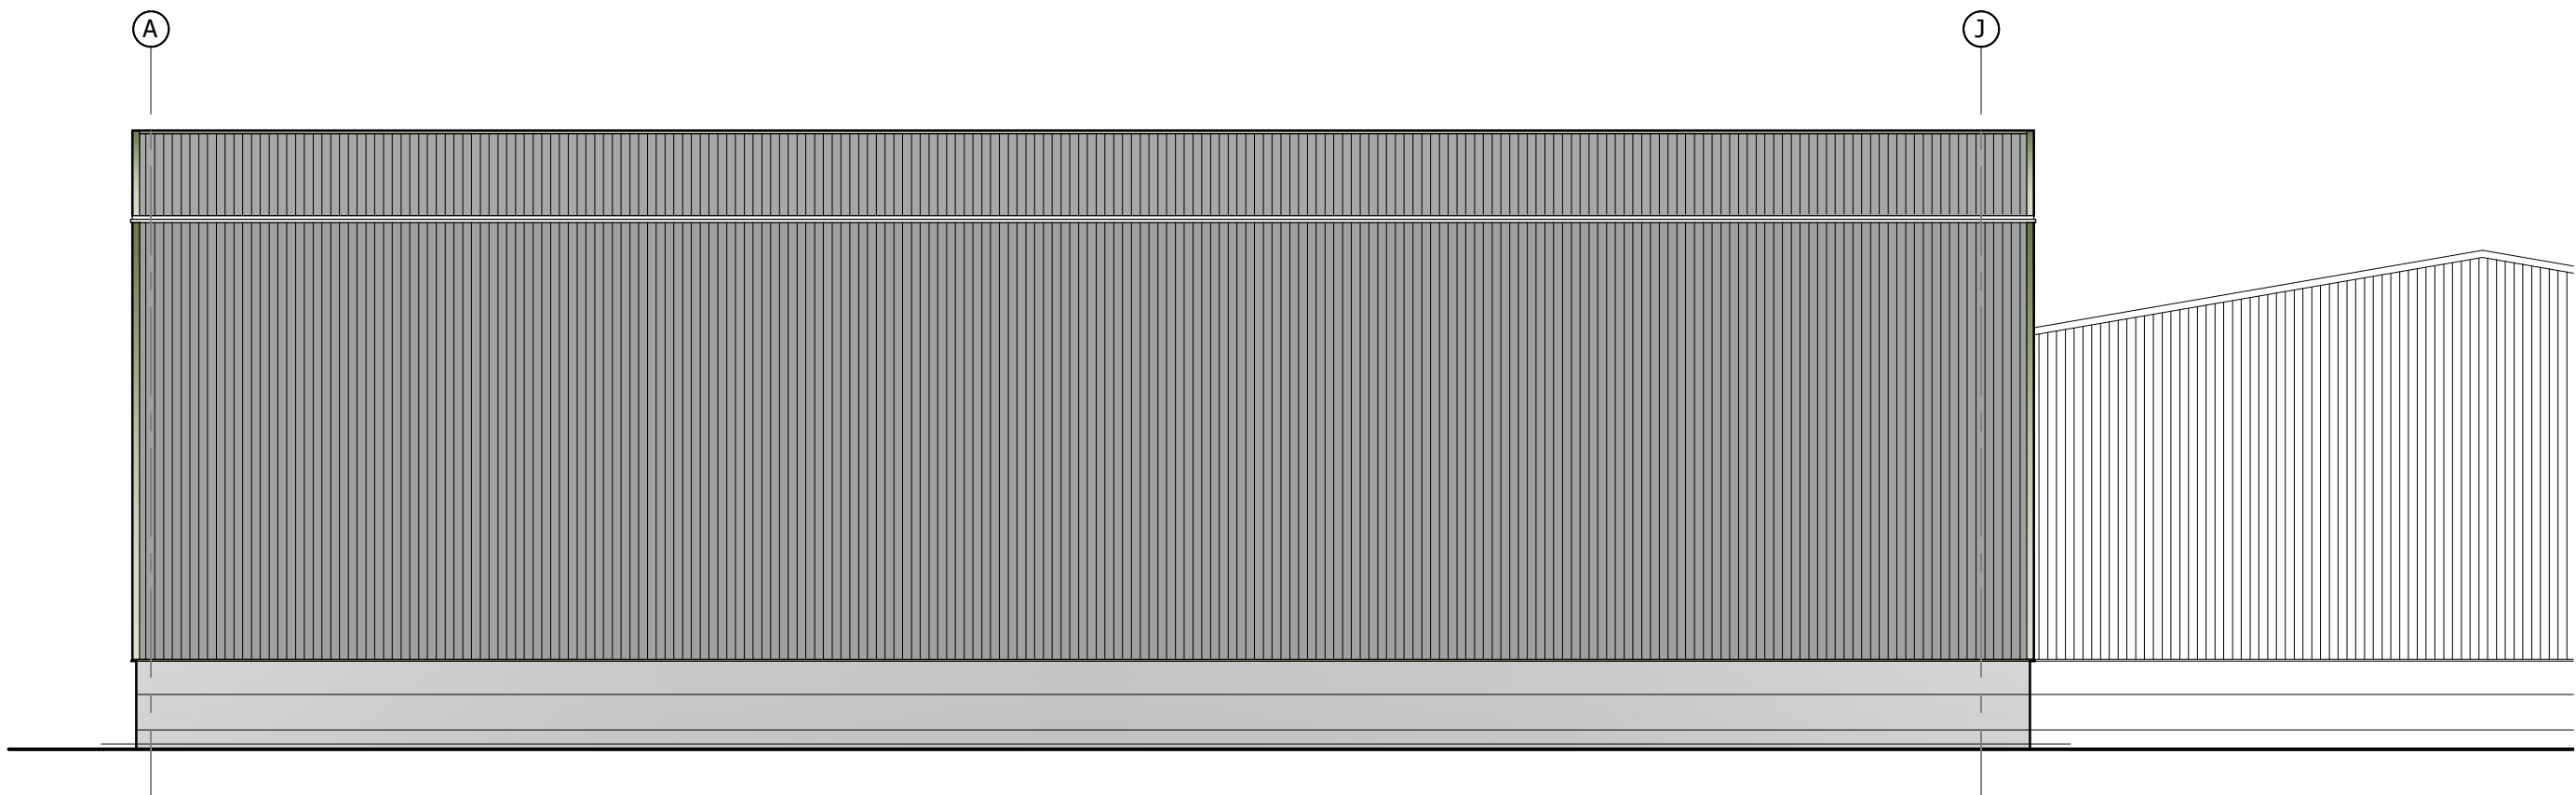


Proposed South Elevation
Scale 1 : 200

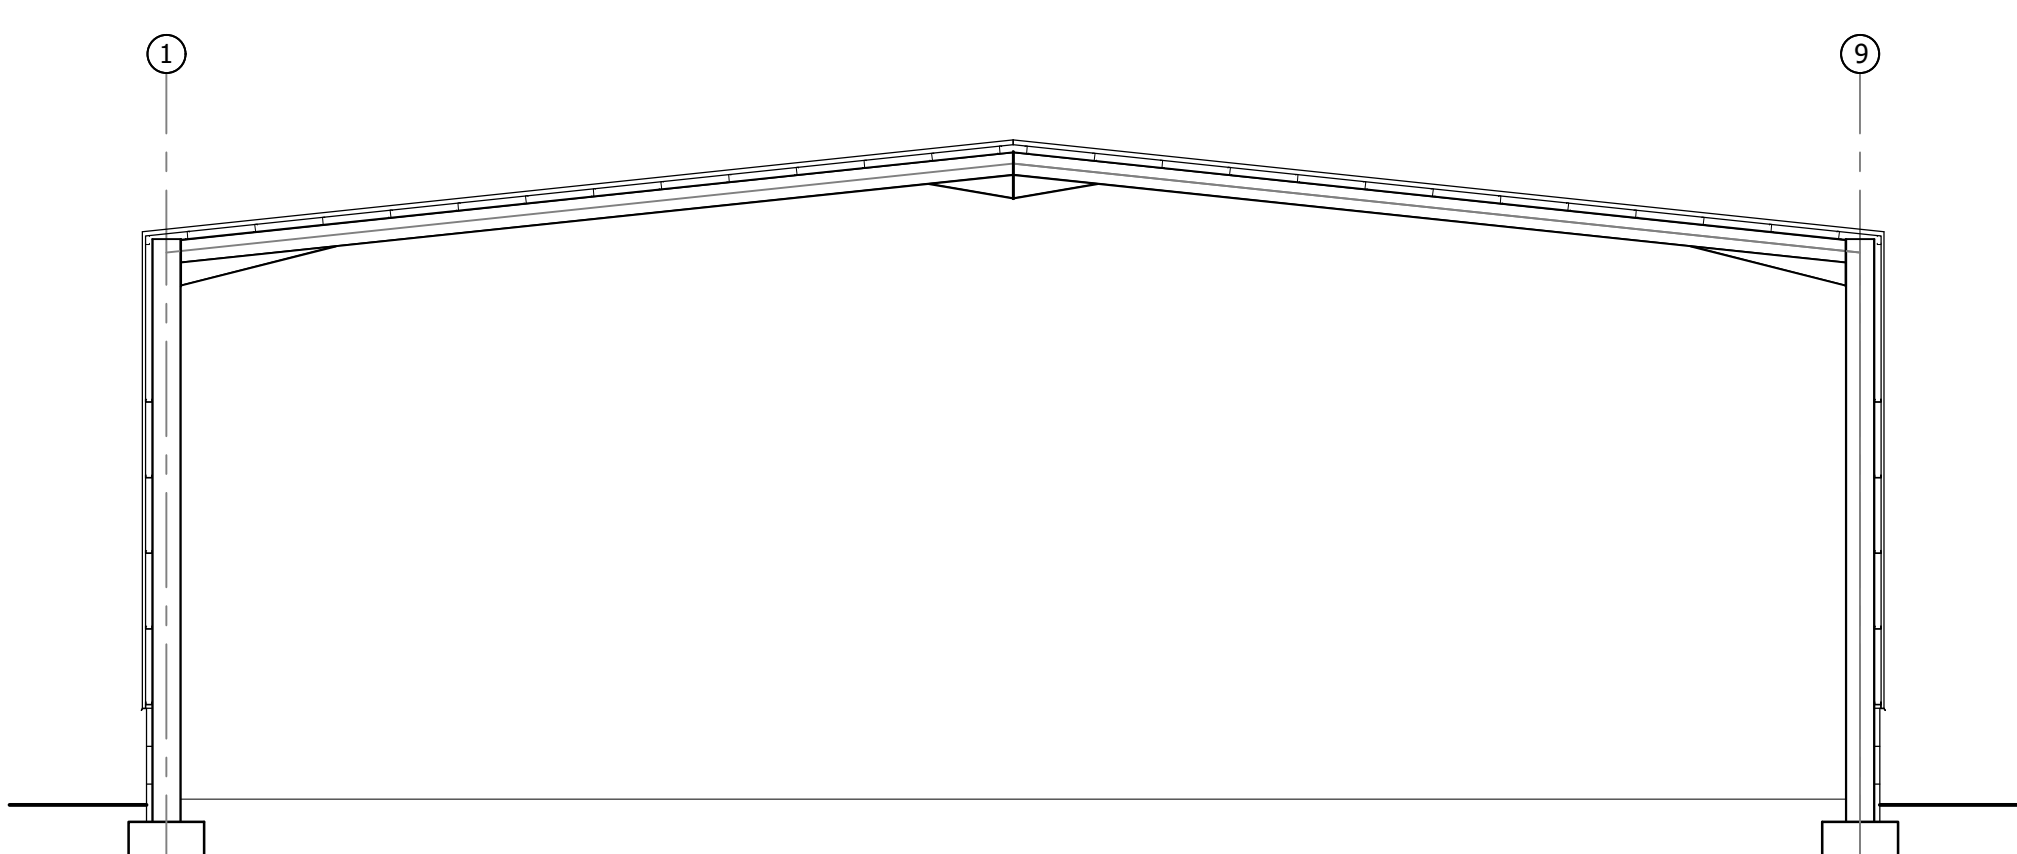


Proposed Cross Section
Scale 1 : 200



Location Plan
Scale 1 : 1250

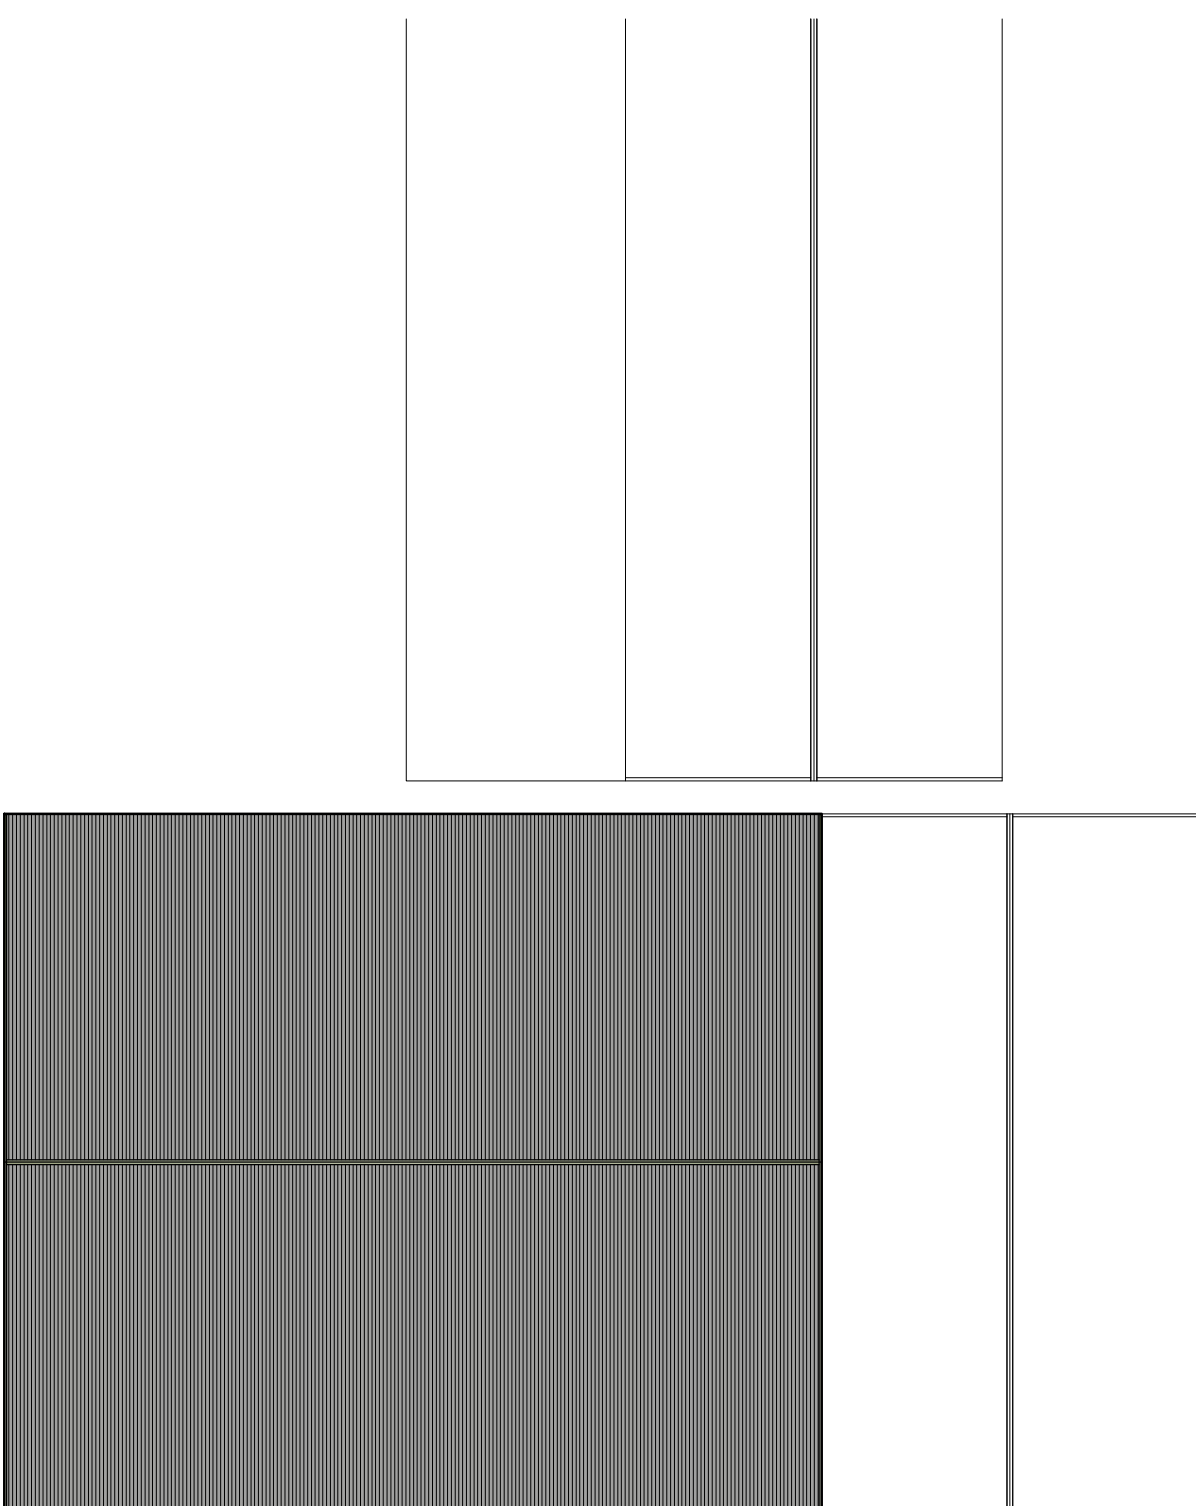

Proposed Roof Plan
Scale 1 : 500

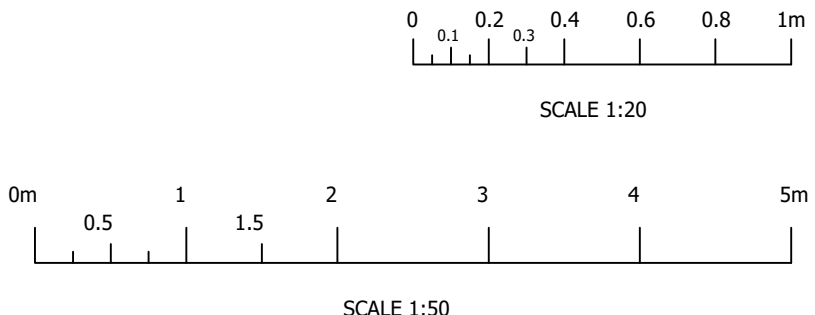

Notes:

- 1) Soakaways to be a minimum of 5.0m away from any building and 10.0m away from any water course.
- 2) The contractor to confirm details of the existing structure are correct prior to commencement of any works. if there are any discrepancies please contact us.
- 3) All drainage details are indicative and should there be any discrepancies, please contact us to review or agree with the building control officer.
- 4) Contractor to locate the position of any existing services prior to excavation.
- 5) In any project in which a Party Wall Agreement is required, it is the contractor/ client responsibility.

CDM 2015

UNLESS NOTED OTHERWISE BELOW, AJS STRUCTURAL DESIGN LTD (THE DESIGNER) HAS NOT IDENTIFIED ANY SIGNIFICANT RISK ASSOCIATED WITH THE DESIGN INTENT SHOWN ON THIS DRAWING WHICH COULD NOT BE MANAGED SAFELY BY A COMPETENT CONTRACTOR.

WHERE WE HAVE IDENTIFIED RISKS BELOW, REFER TO THE PROJECT RISK ASSESSMENTS ISSUED WITH DESIGN CALCULATIONS.

ELEMENT/OPERATION	IDENTIFIED HAZARDS
X X X	X X X


WHERE THE ABOVE IS BLANK -
NO UNUSUAL RISKS HAVE BEEN IDENTIFIED

RISK LEGEND



PLANNING PURPOSES ONLY

Rev.	Revision Description	Drm				Date

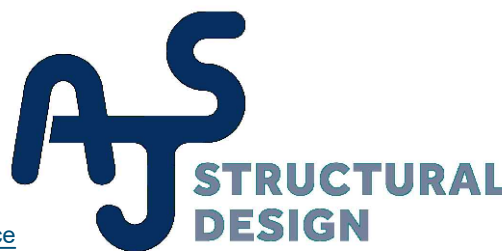

Uttoxeter Office
62 Carter Street
Uttoxeter
Staffs. ST14 8EU
Tel: 01889 723003

Derby Office
Suite 5, Keynes House
Alfreton Road
Derby, DE21 4AS
Tel: 01332 913011

Client:

Glass Recycling (UK) Ltd.
418 Carlton Road, Barnsley
S71 3HX

Title:

Proposed Industrial Unit:
Proposed Elevations, Cross Section
and Location Plan

Drawn by:	Date:	Index No.:
MA	September 2019	

Scales:

As Shown Paper Size A1

Drawing No:	Revision
A4315 - 003	P0