


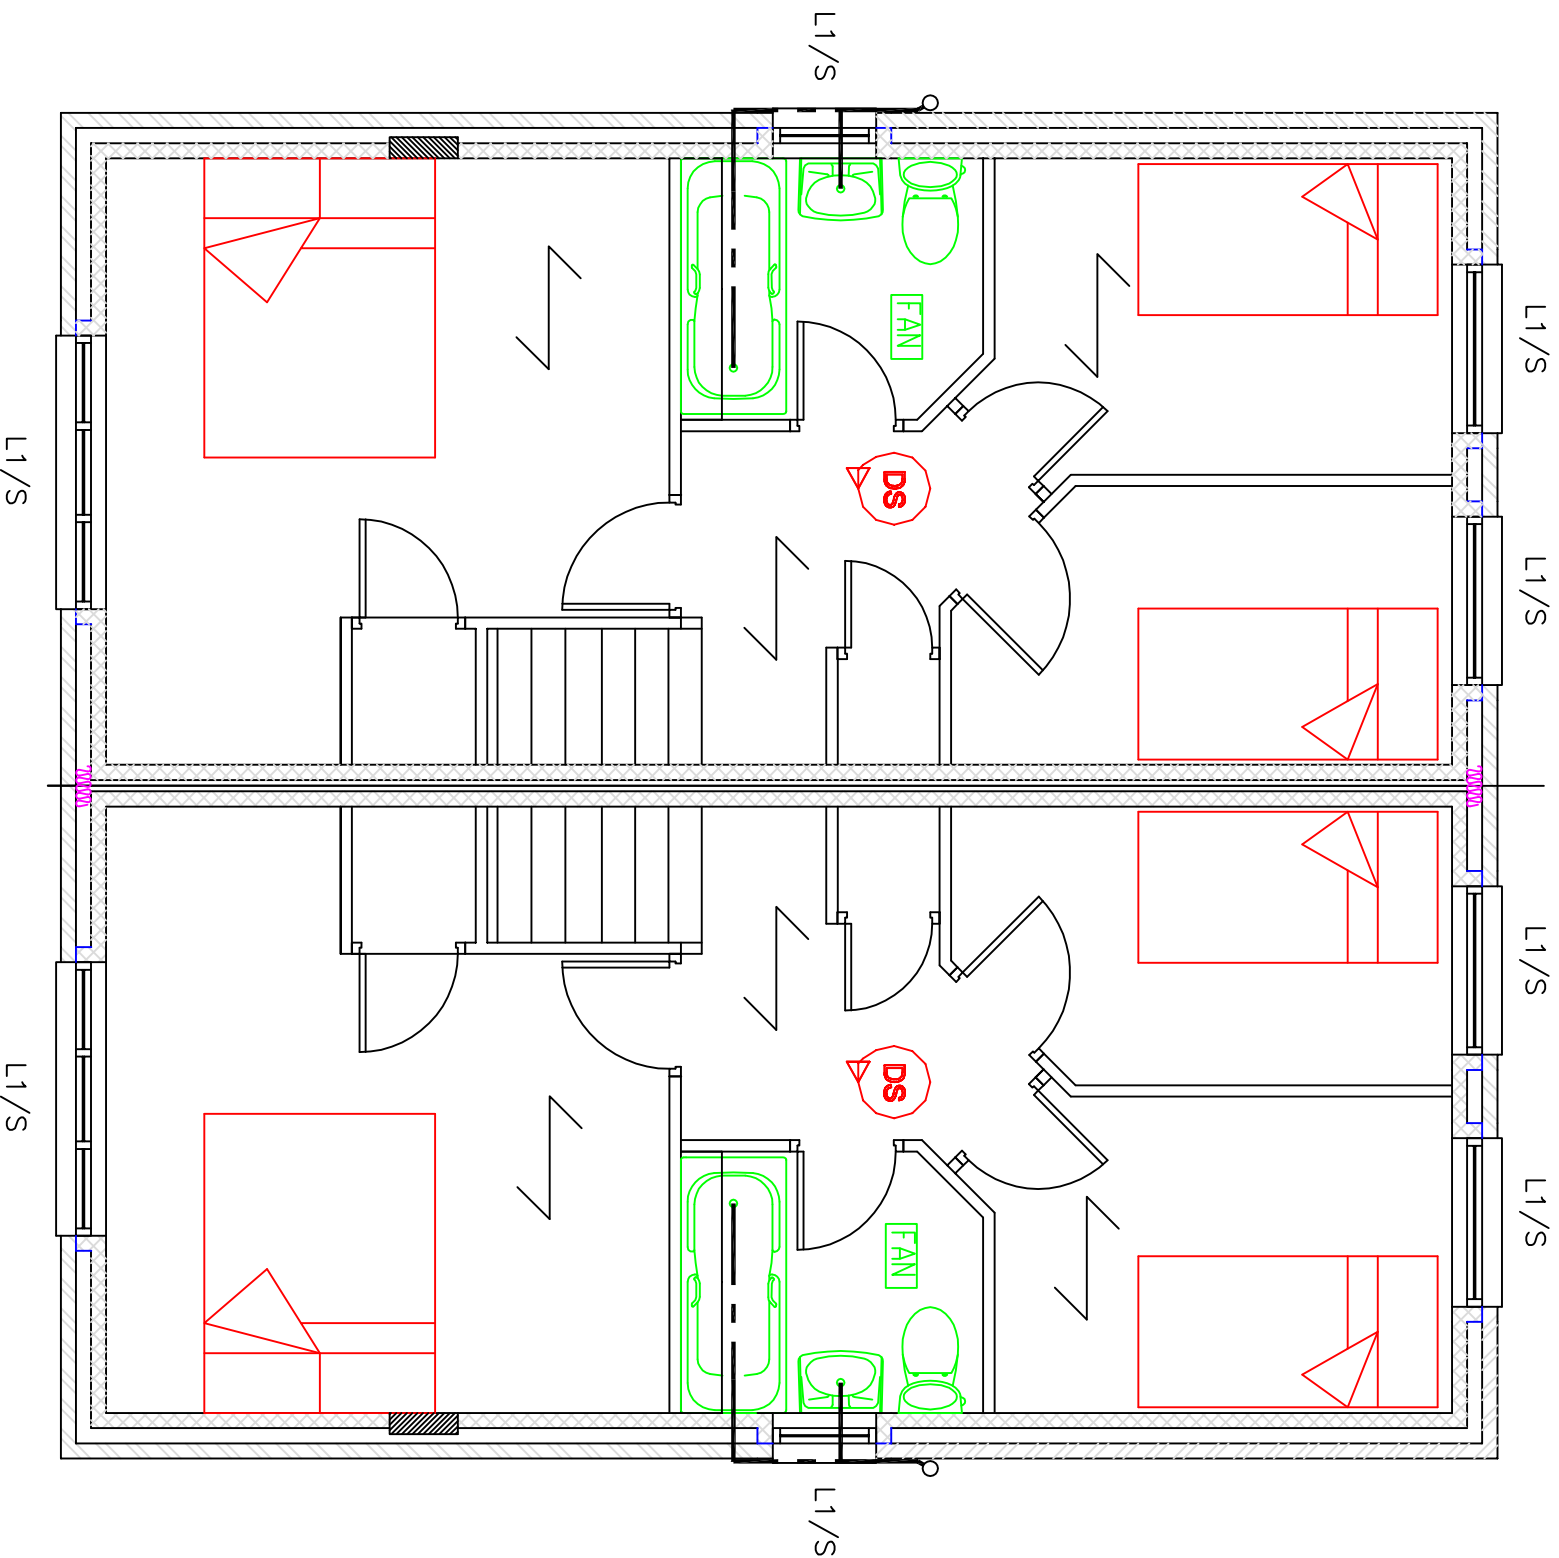

A3 @

John R. Bradley Ltd. ARCHITECTURAL DESIGNER 64, JENKIN ROAD, HORBURY WAKEFIELD WF4 6DT FAX & TEL : 01924 280782		PROJECT PROPOSED 3BED 4 PERSON HOUSES AT CHURCH LANE SWILLINGTON LS26 8DX		TITLE FIRST FLOOR PLANS		SCALE 1:50		DWG. NO. 4	
DATE 6:9:11		REV.							