



COPYRIGHT: This drawing and design and all the information contained therein is the sole copyright of M J H Design and reproduction in any form is forbidden unless permission is obtained in writing.


NOTES:
All dimensions must be checked on site and not scaled from this drawing.

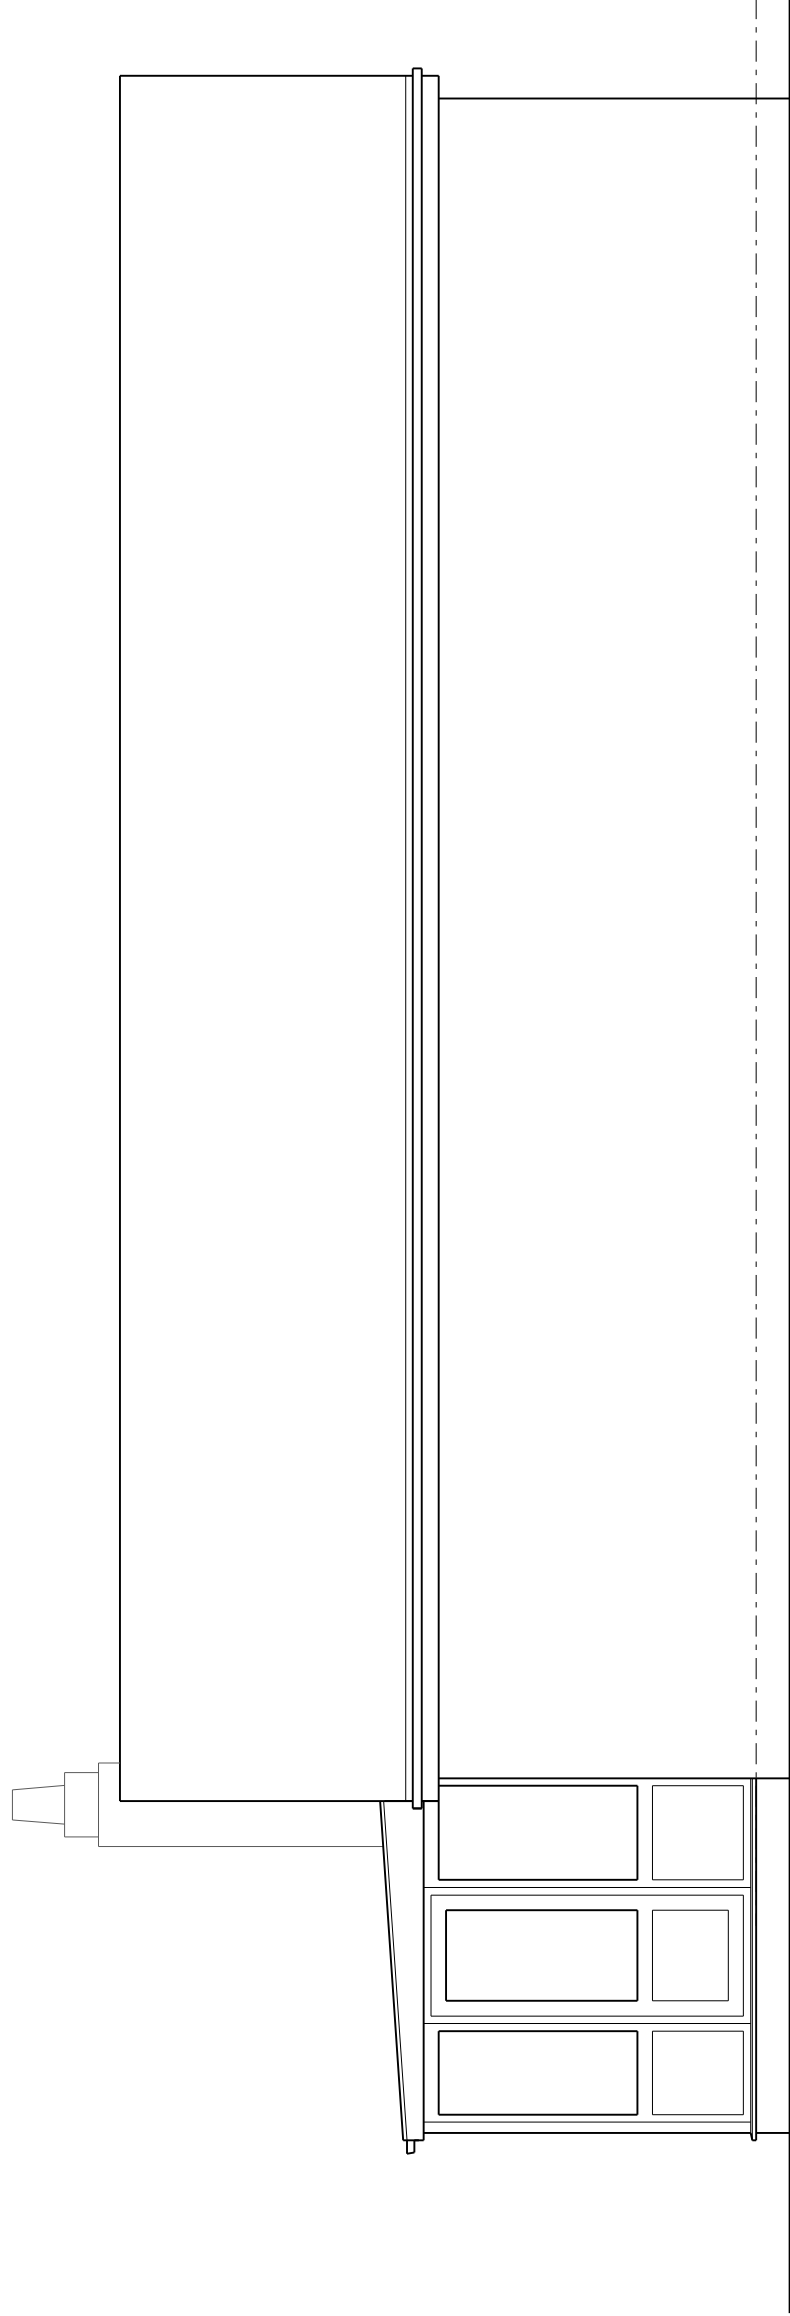


Side Elevation

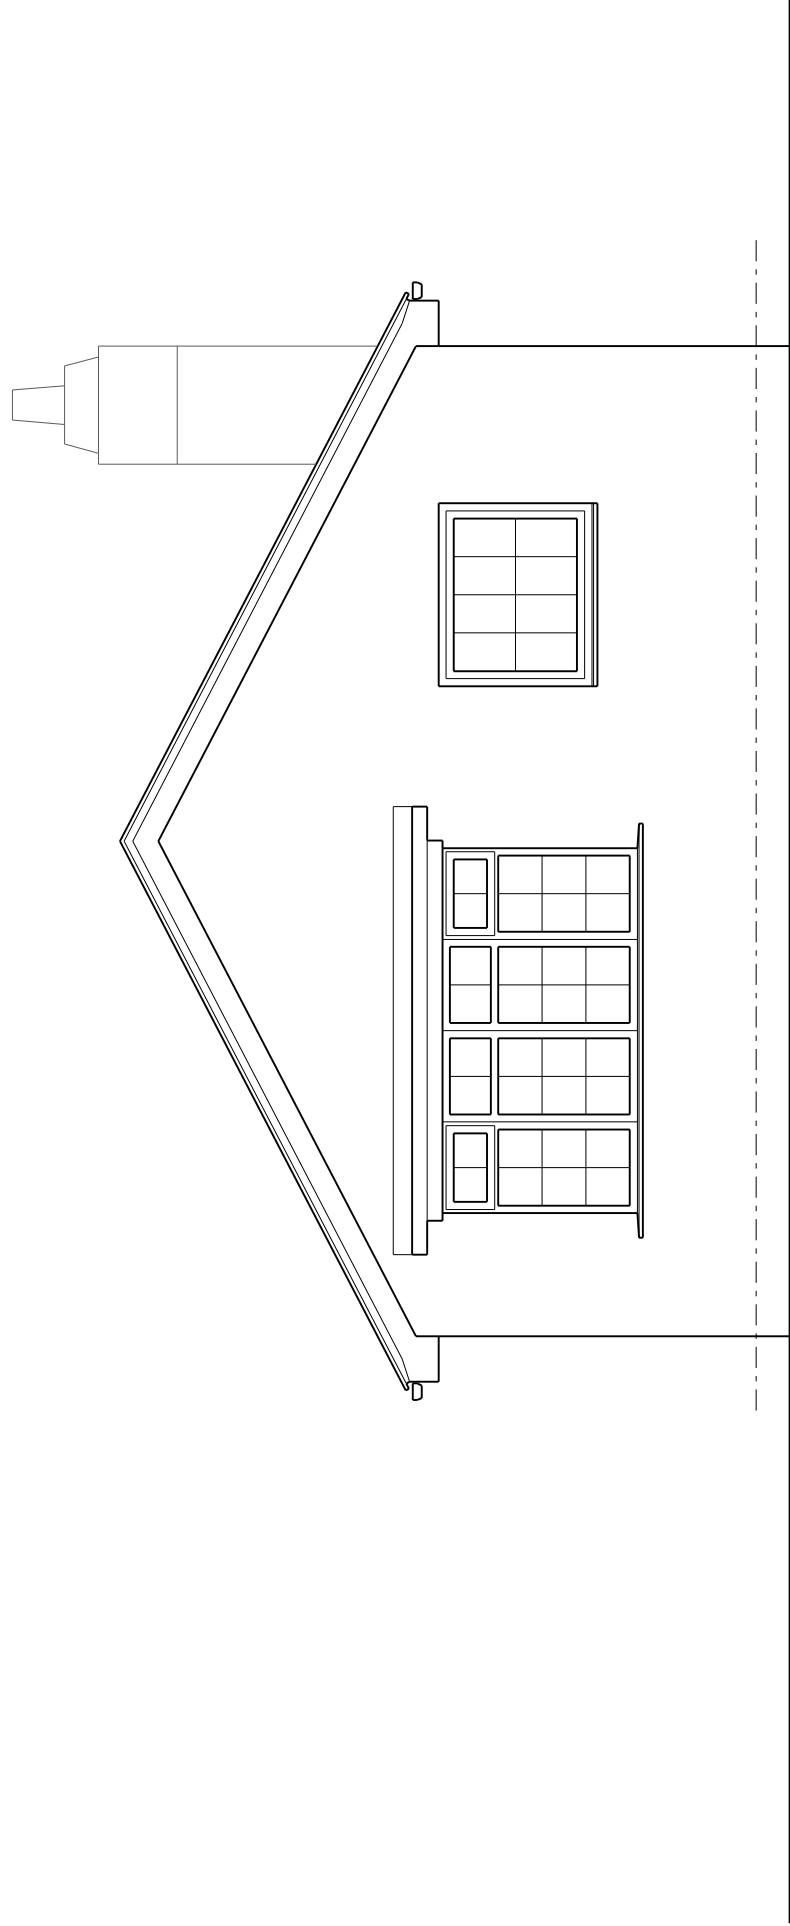


Front Elevation

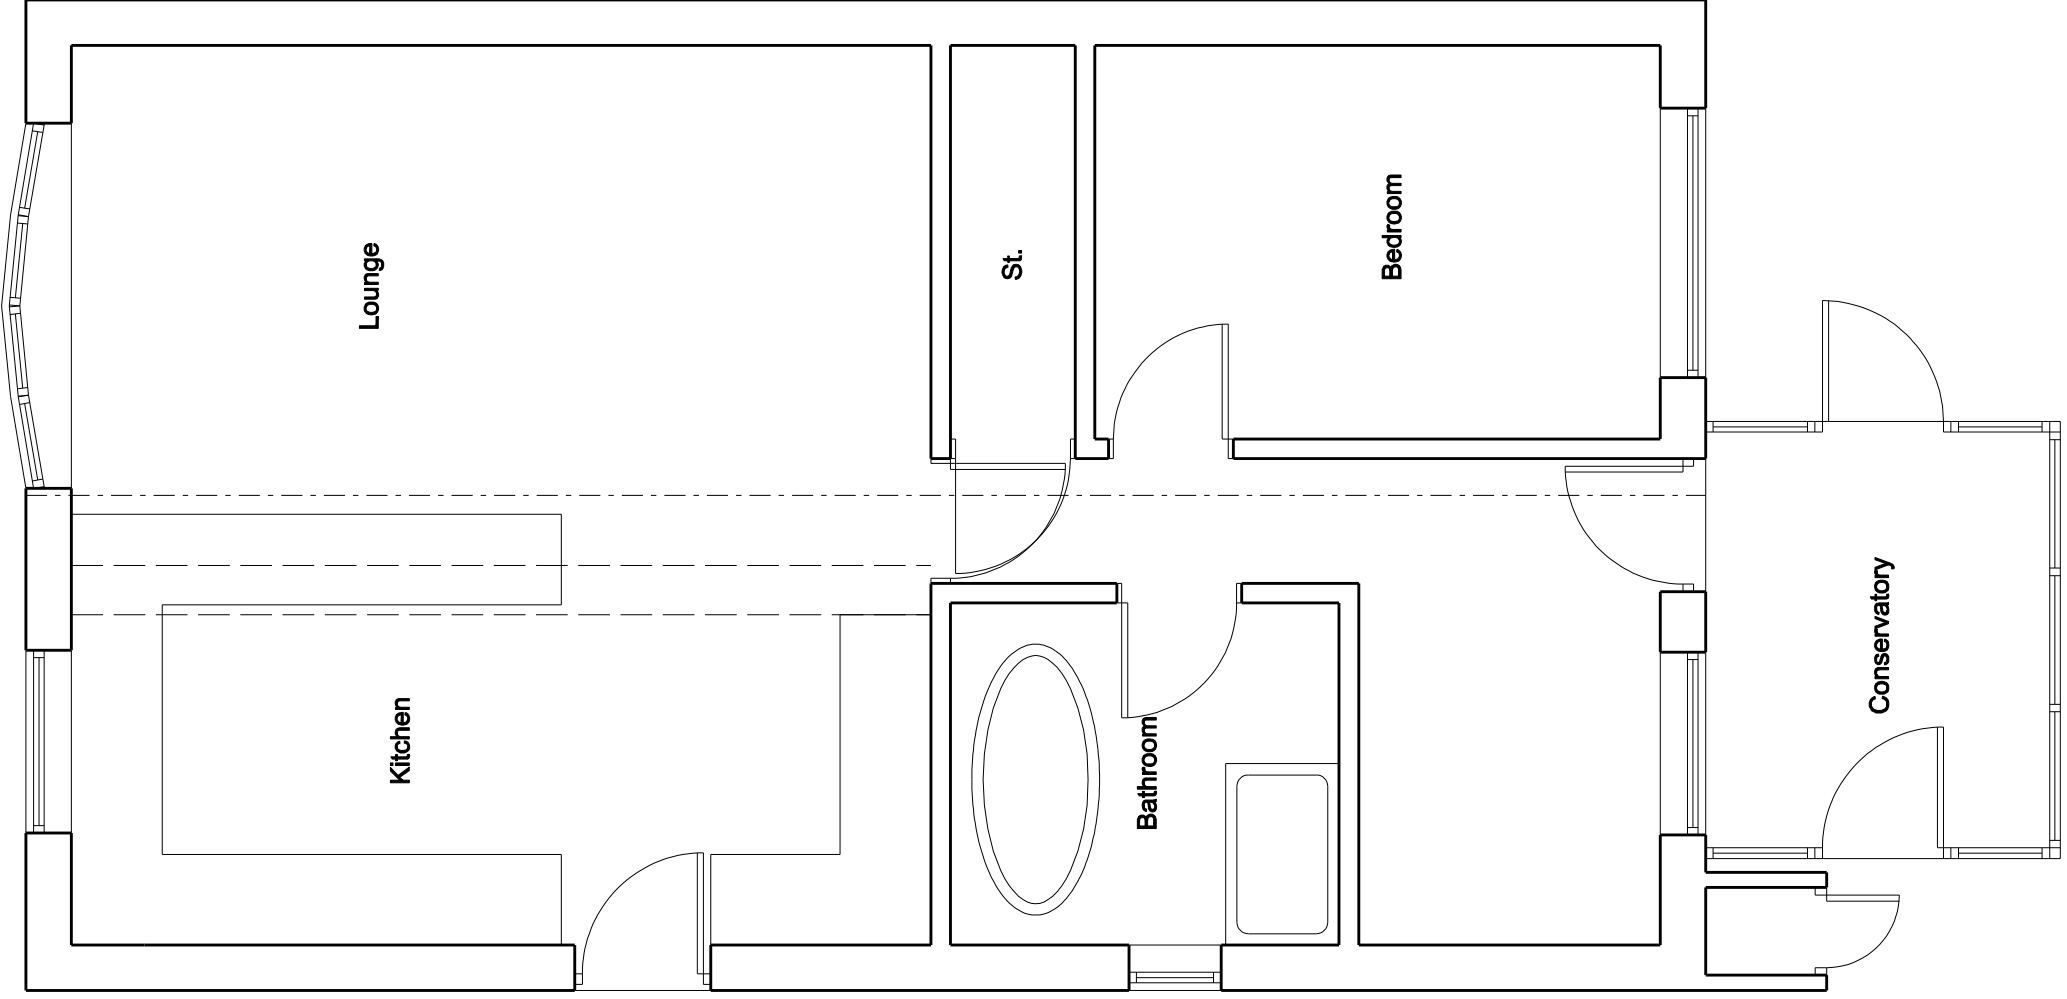


Existing Ground Floor Plan

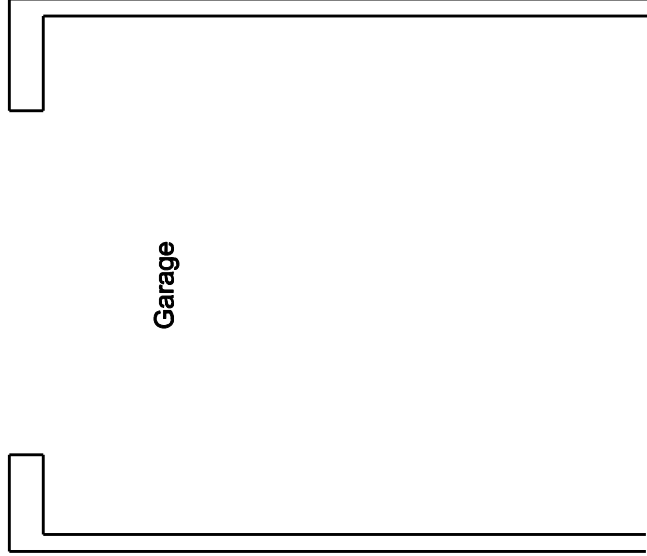

Garage

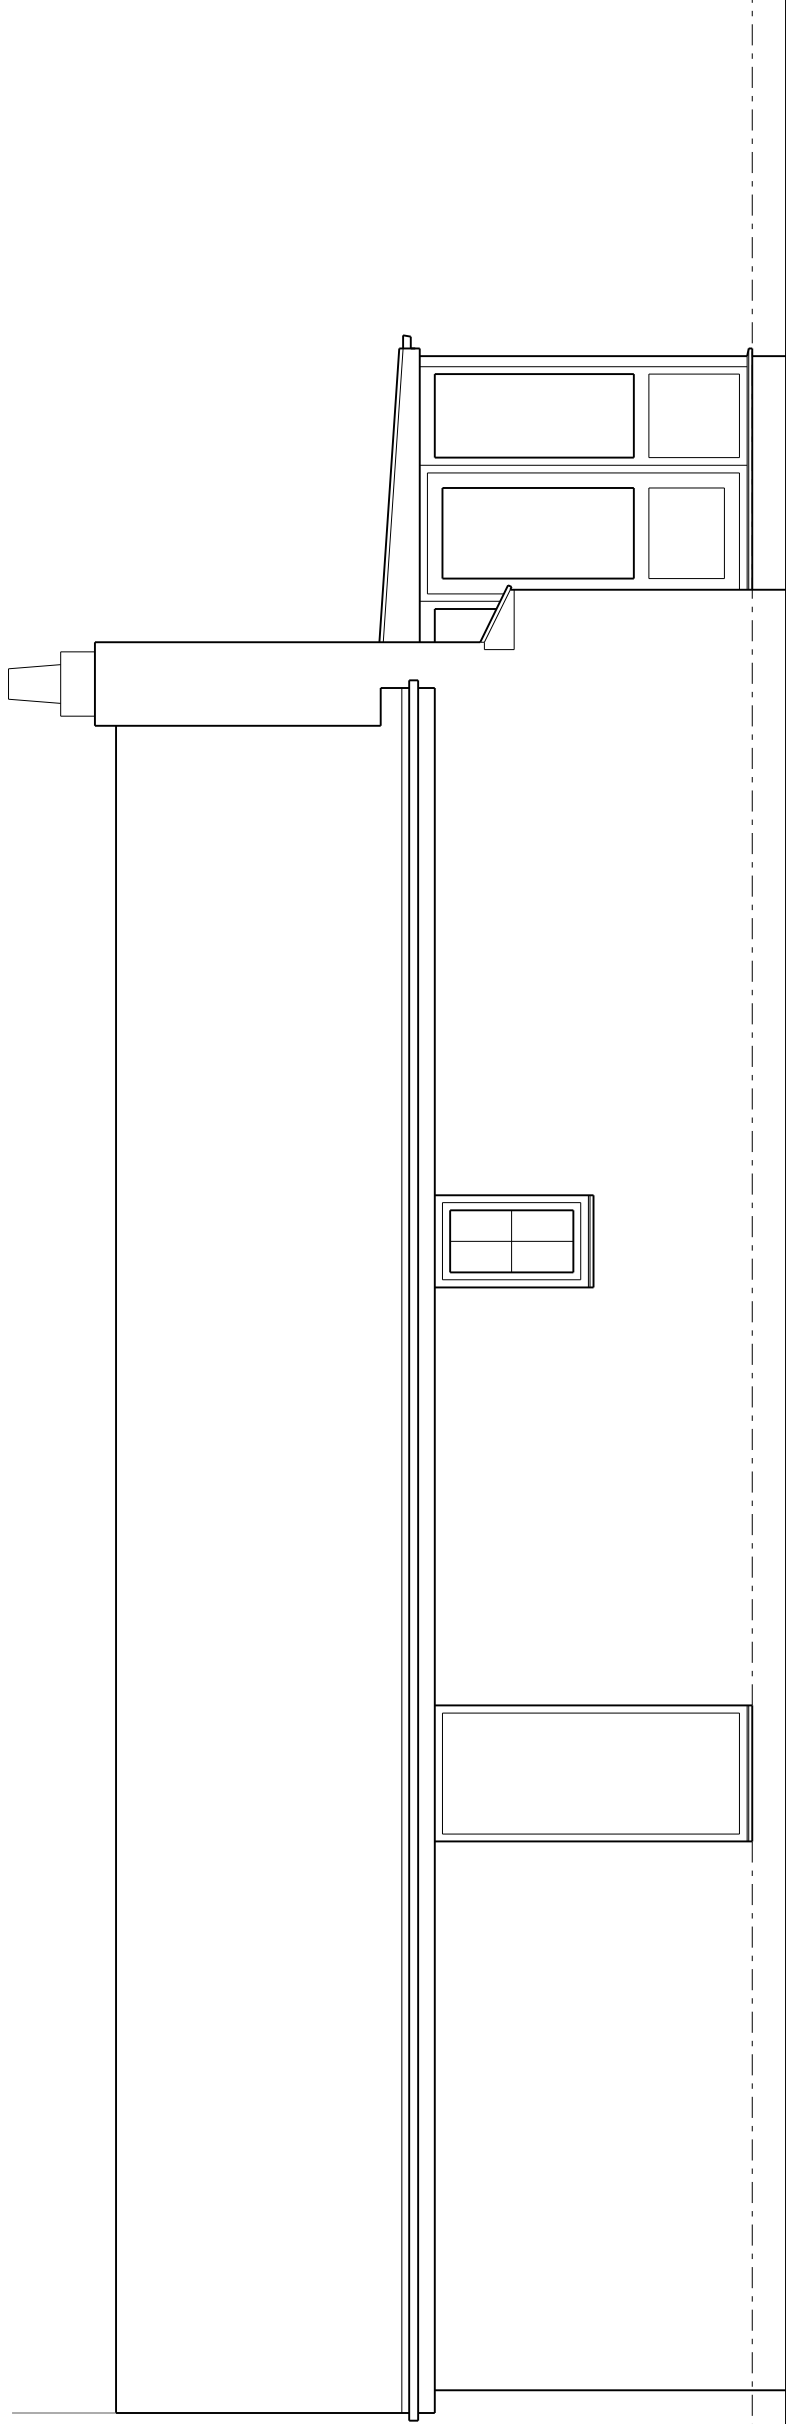

Side Elevation

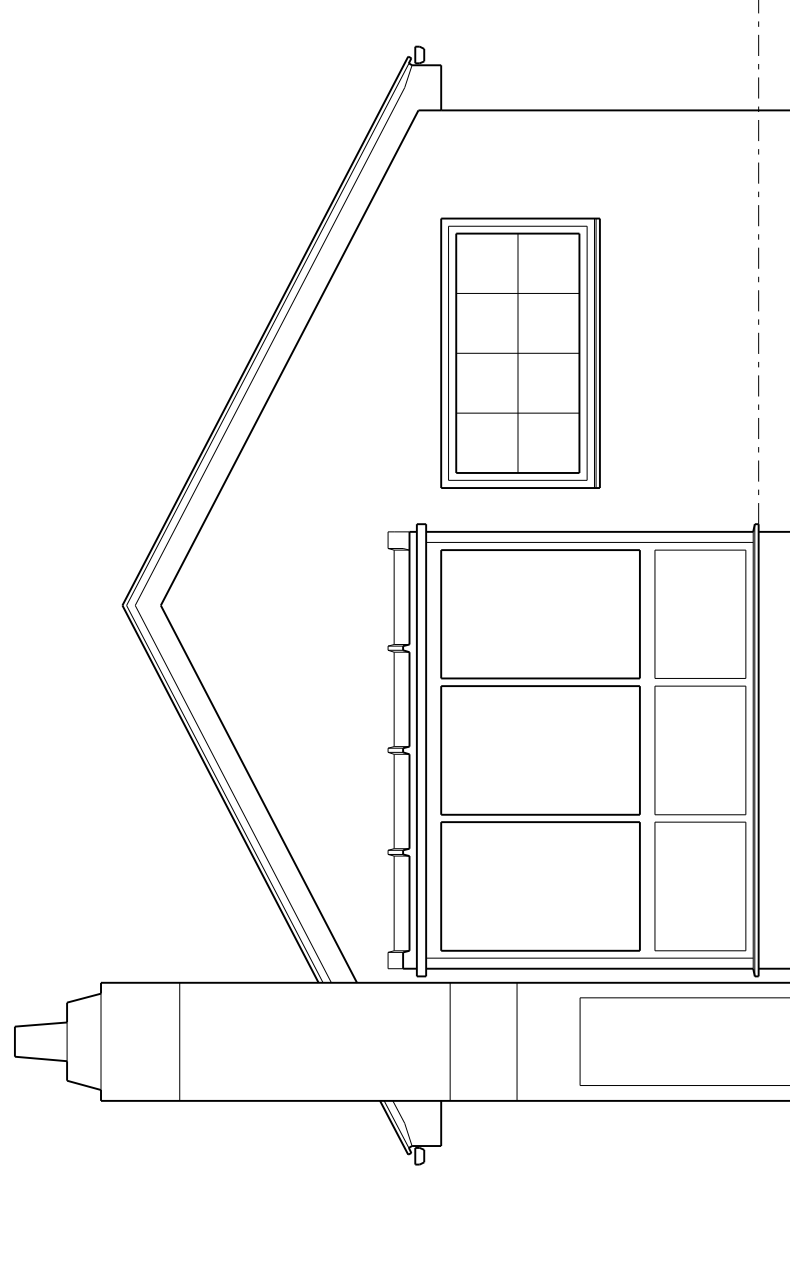

Rear Elevation

A	Date	Revisions			
© Copyright					
MJH Design Architectural Services		25 Bartholomew Street Wombwell S70 8LQ Tel: 07887548711 e-mail: concordie.mjharper@virgin.net			
Client		Mr & Mrs M. Senior			
Project		Proposed Alterations 15 Ashley Croft Royston Barnsley			
Title					
Scale		1:50		Date	Jan 2020
Drawn by		MJH		Revision	
Drawing No.		1201-01			