



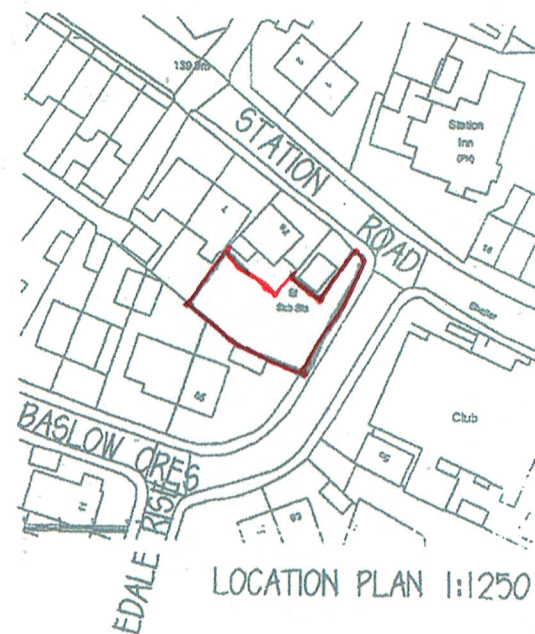

LOCATION PLAN 1:1250

BUILDING DESIGN AND PLANNING CONSULTANTS

BLOCK/SITE PLAN
 AREA 36m x 36m
 SCALE 1:200 on A4
 CENTRE COORDINATES: 431384, 405256

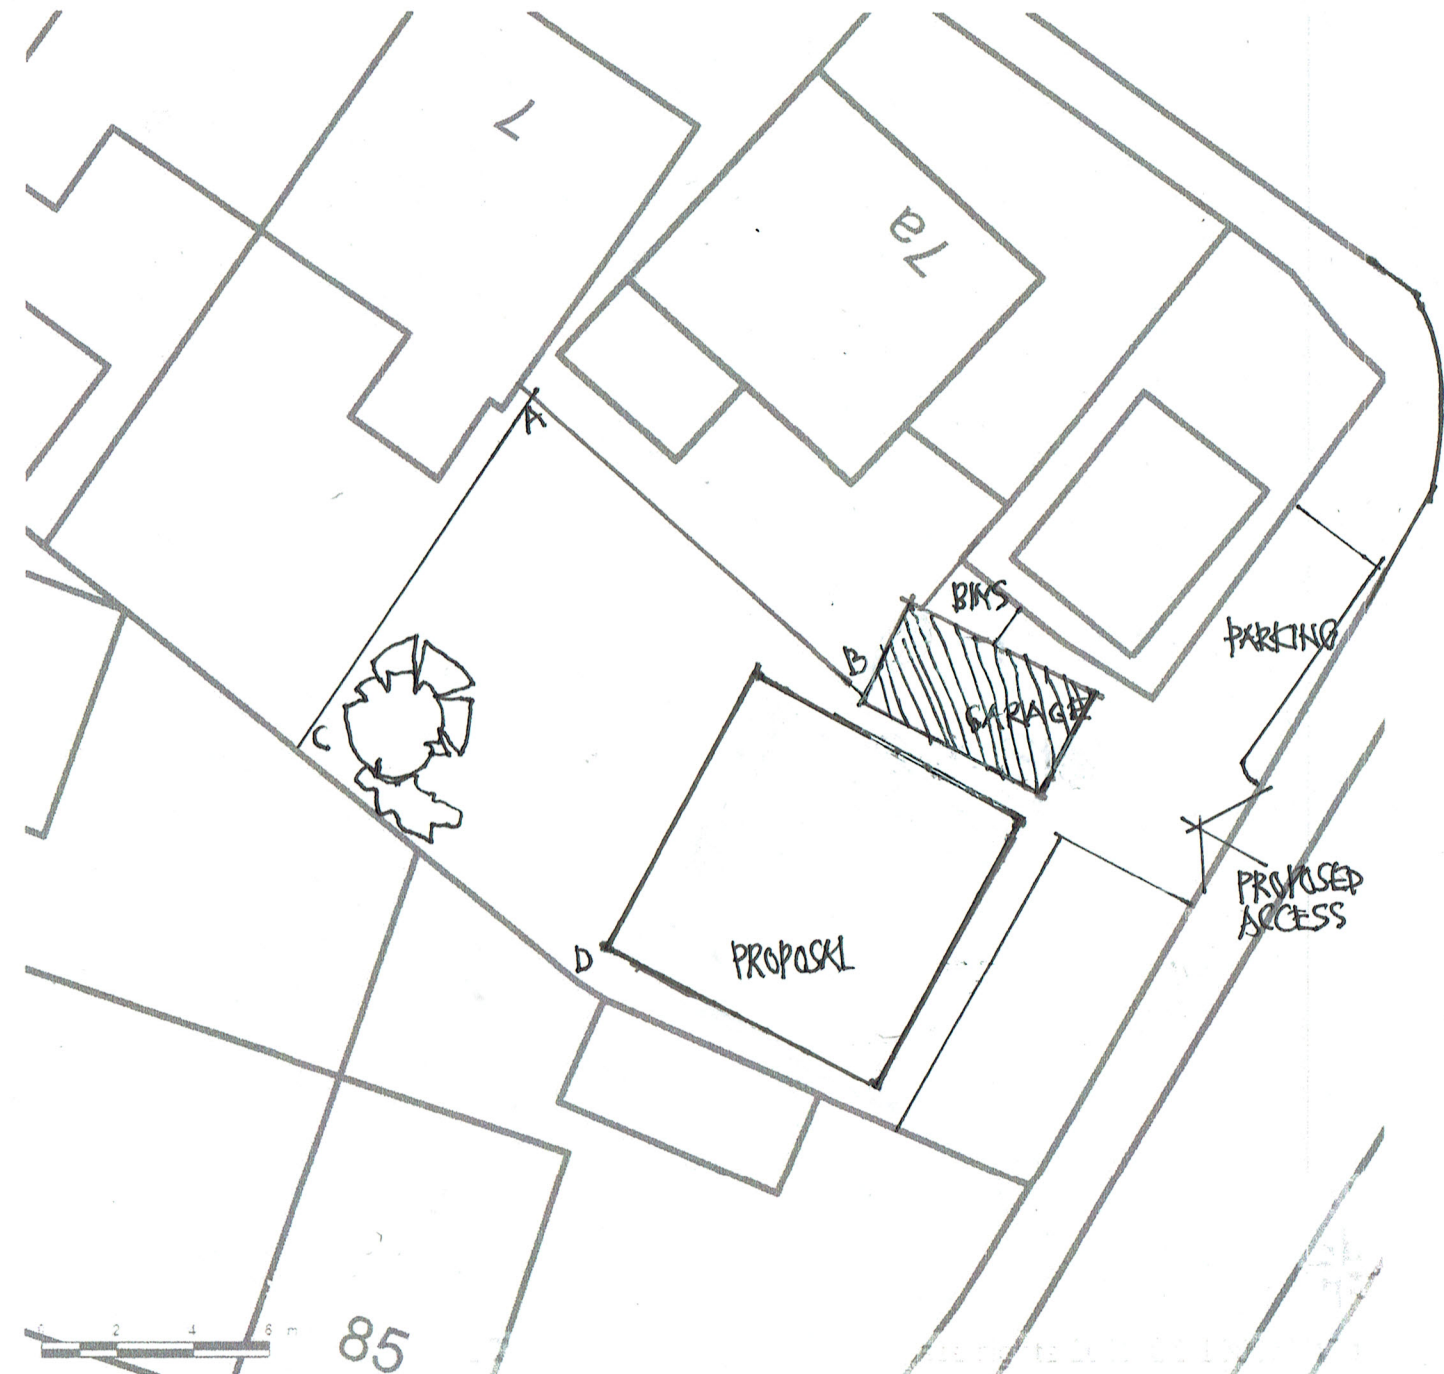

Supplied by Streetwise Maps Ltd
 www.streetwise.net
 Licence No: 100047474
 10/11/2021 10:07:25

A-B - ACoustic FENCE 1.8 HIGH
 A-C-D 1.8 HIGH CLOSE BORDED
 TIMBER FENCE